DETAILS ARE PRODUCED FOR LOCAL AUTHORITY APPROVAL ONLY. BUILDER MUST CHECK ALL DETAILS BEFORE COMMENCING WORK.
SUITABLE TEMPORARY SUPPORTS MUST BE ARRANGED BEFORE REMOVAL OF ANY WALLS.

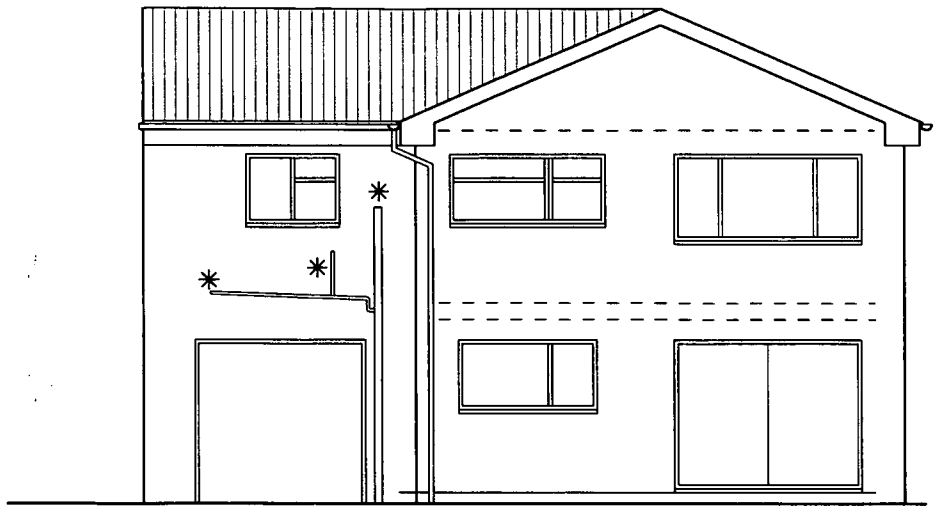

EXISTING REAR ELEVATION



EXISTING FRONT ELEVATION

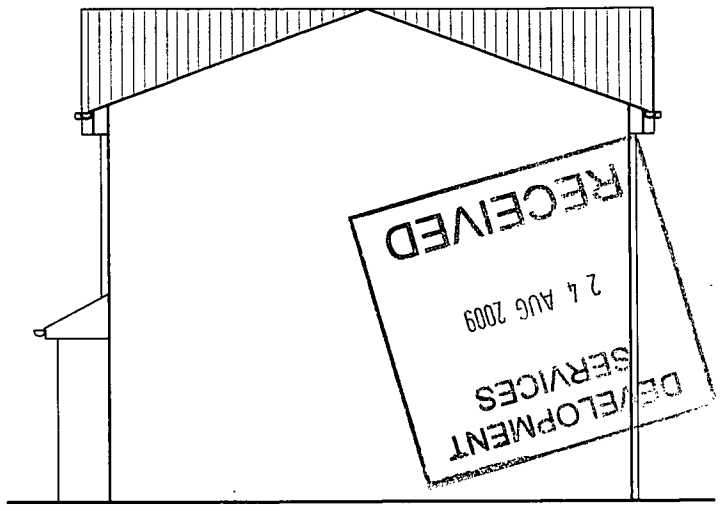

EXISTING WEST ELEVATION

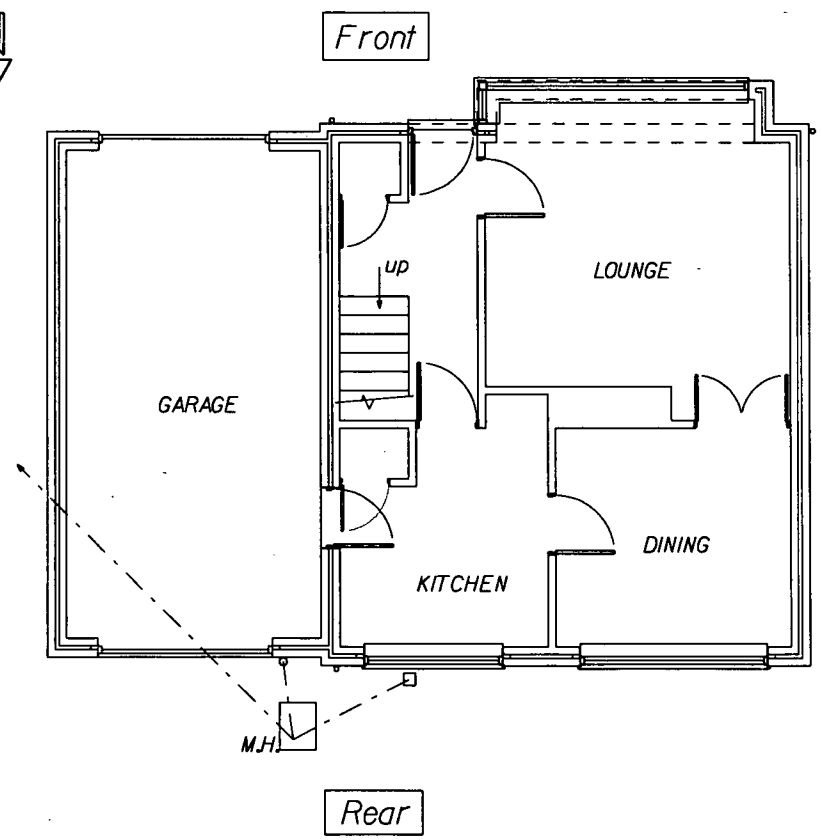

EXISTING GROUND FLOOR

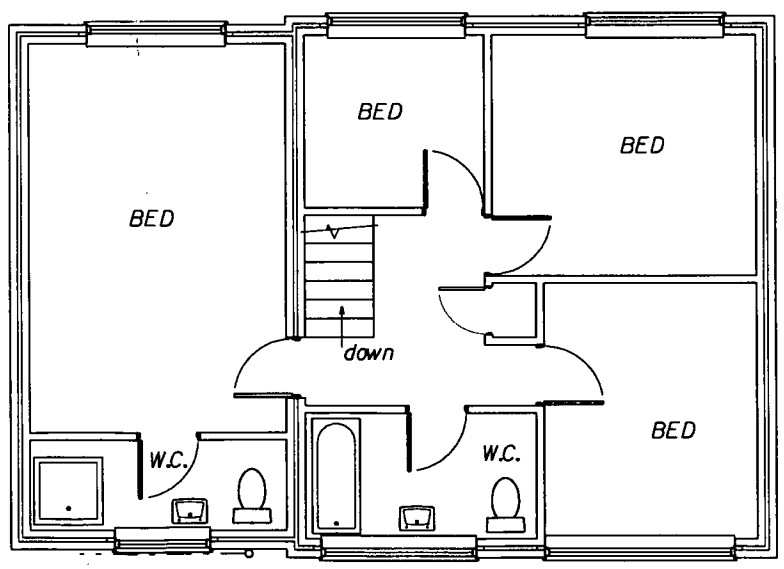

EXISTING FIRST FLOOR

* Existing small dia pipes to be moved inside exist first floor W.C.
Top section of SVP to be moved inside exist first floor W.C. and fitted with an air admittance valve.

Proposed Alterations at 45 Seaforth Drive, Hinckley, LE10 0XJ

Scale 1:100

Drawing No 1