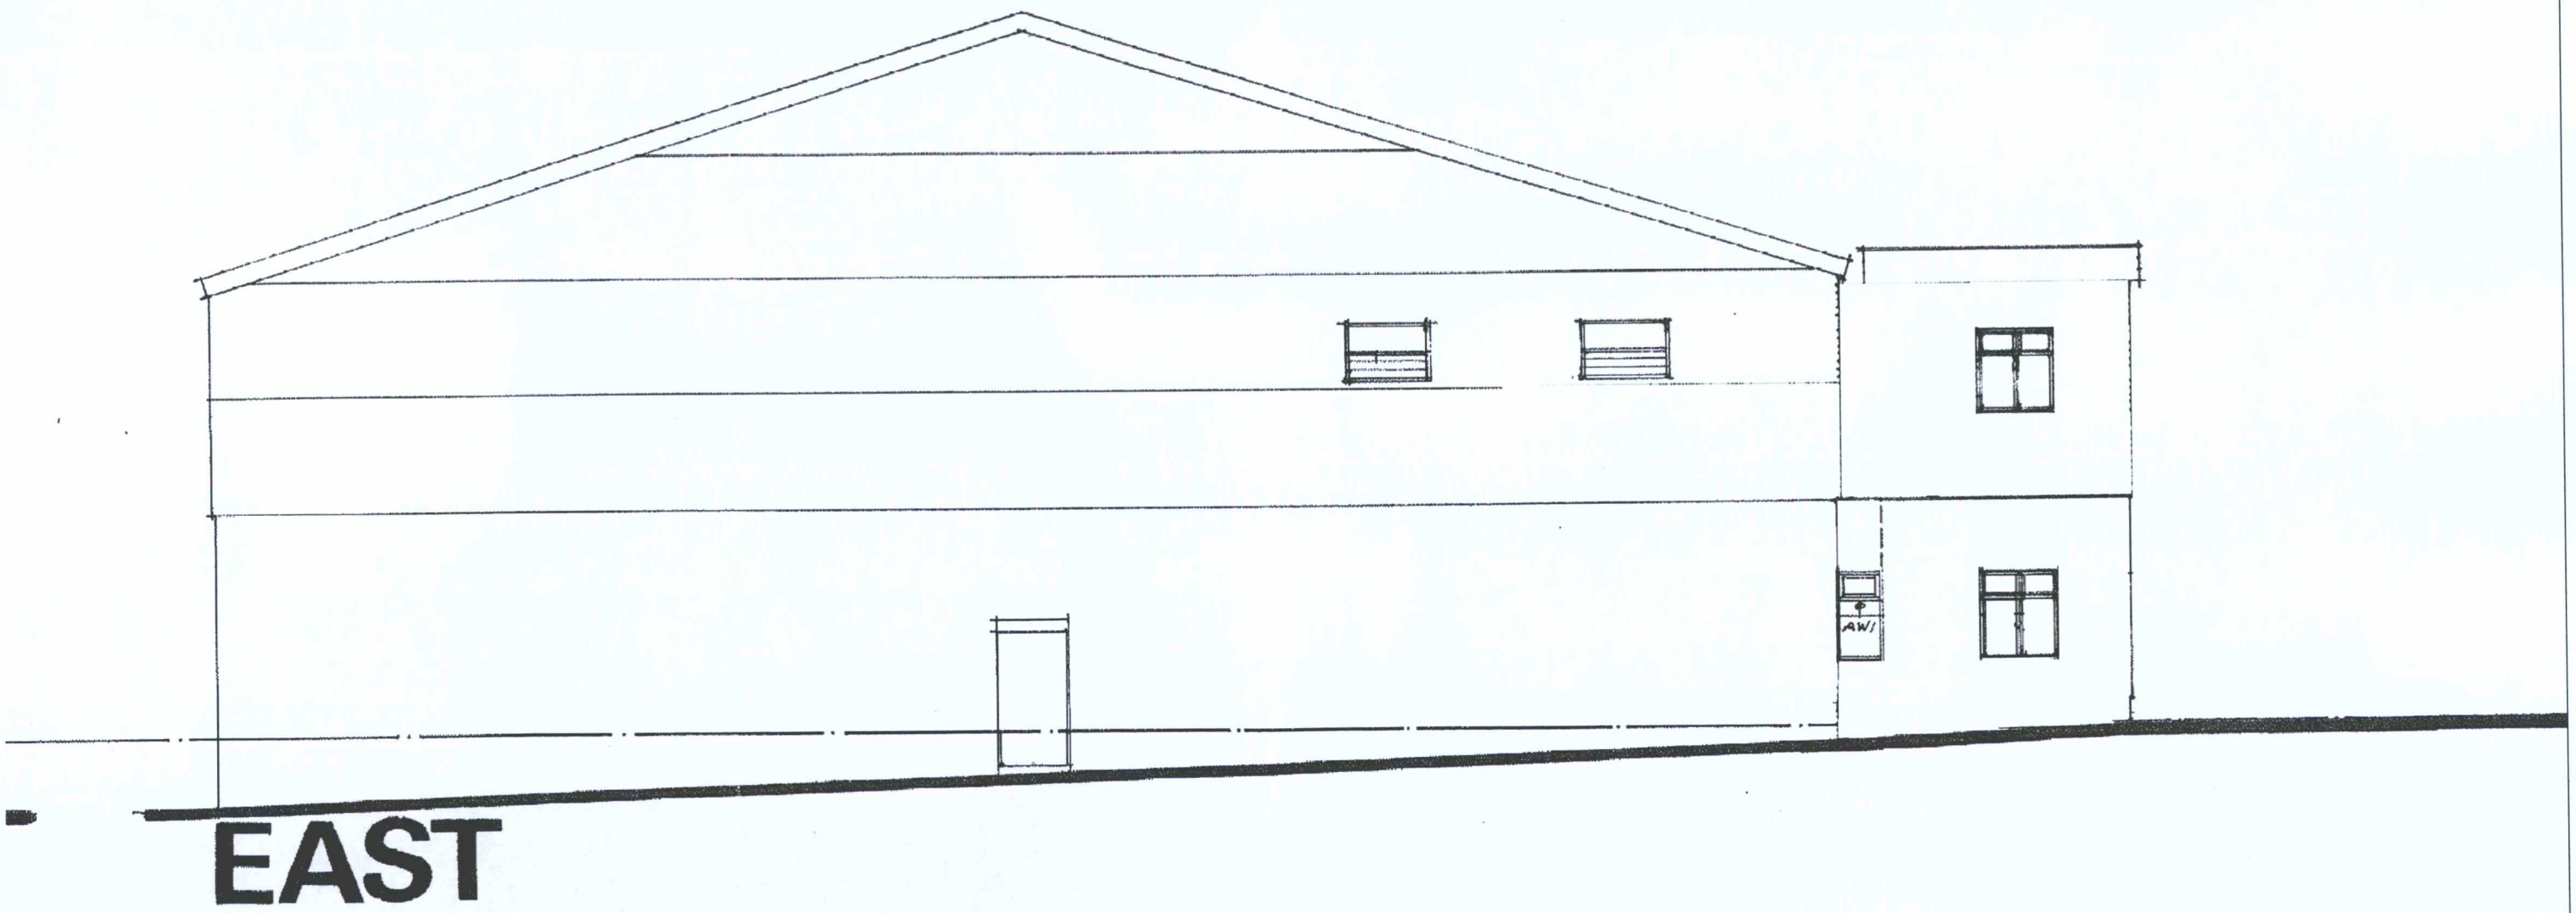


EAST

energi
new energy pioneers
Energi plc
www.energiplc.com
Tel: 01772 643 900
9A - 9B Hurstwood Court
Lancashire Business Park
Centurion Way
Leyland PR25 3UQ

Project: 17420311C	Client: GT Morgan		Scale: 1:100 @ A3
	Location: Desford Lane, Kirby Muxloe, LE9 2BF		Rev: Rev-A: Previous annotations removed, only comments pertinent to PV Installation remain. 11/07/11 SS
Title: Existing East Elevation	Drawn by: SS	Date: 28/06/11	
	Drawing number: 17420311C-EE-EL-A		