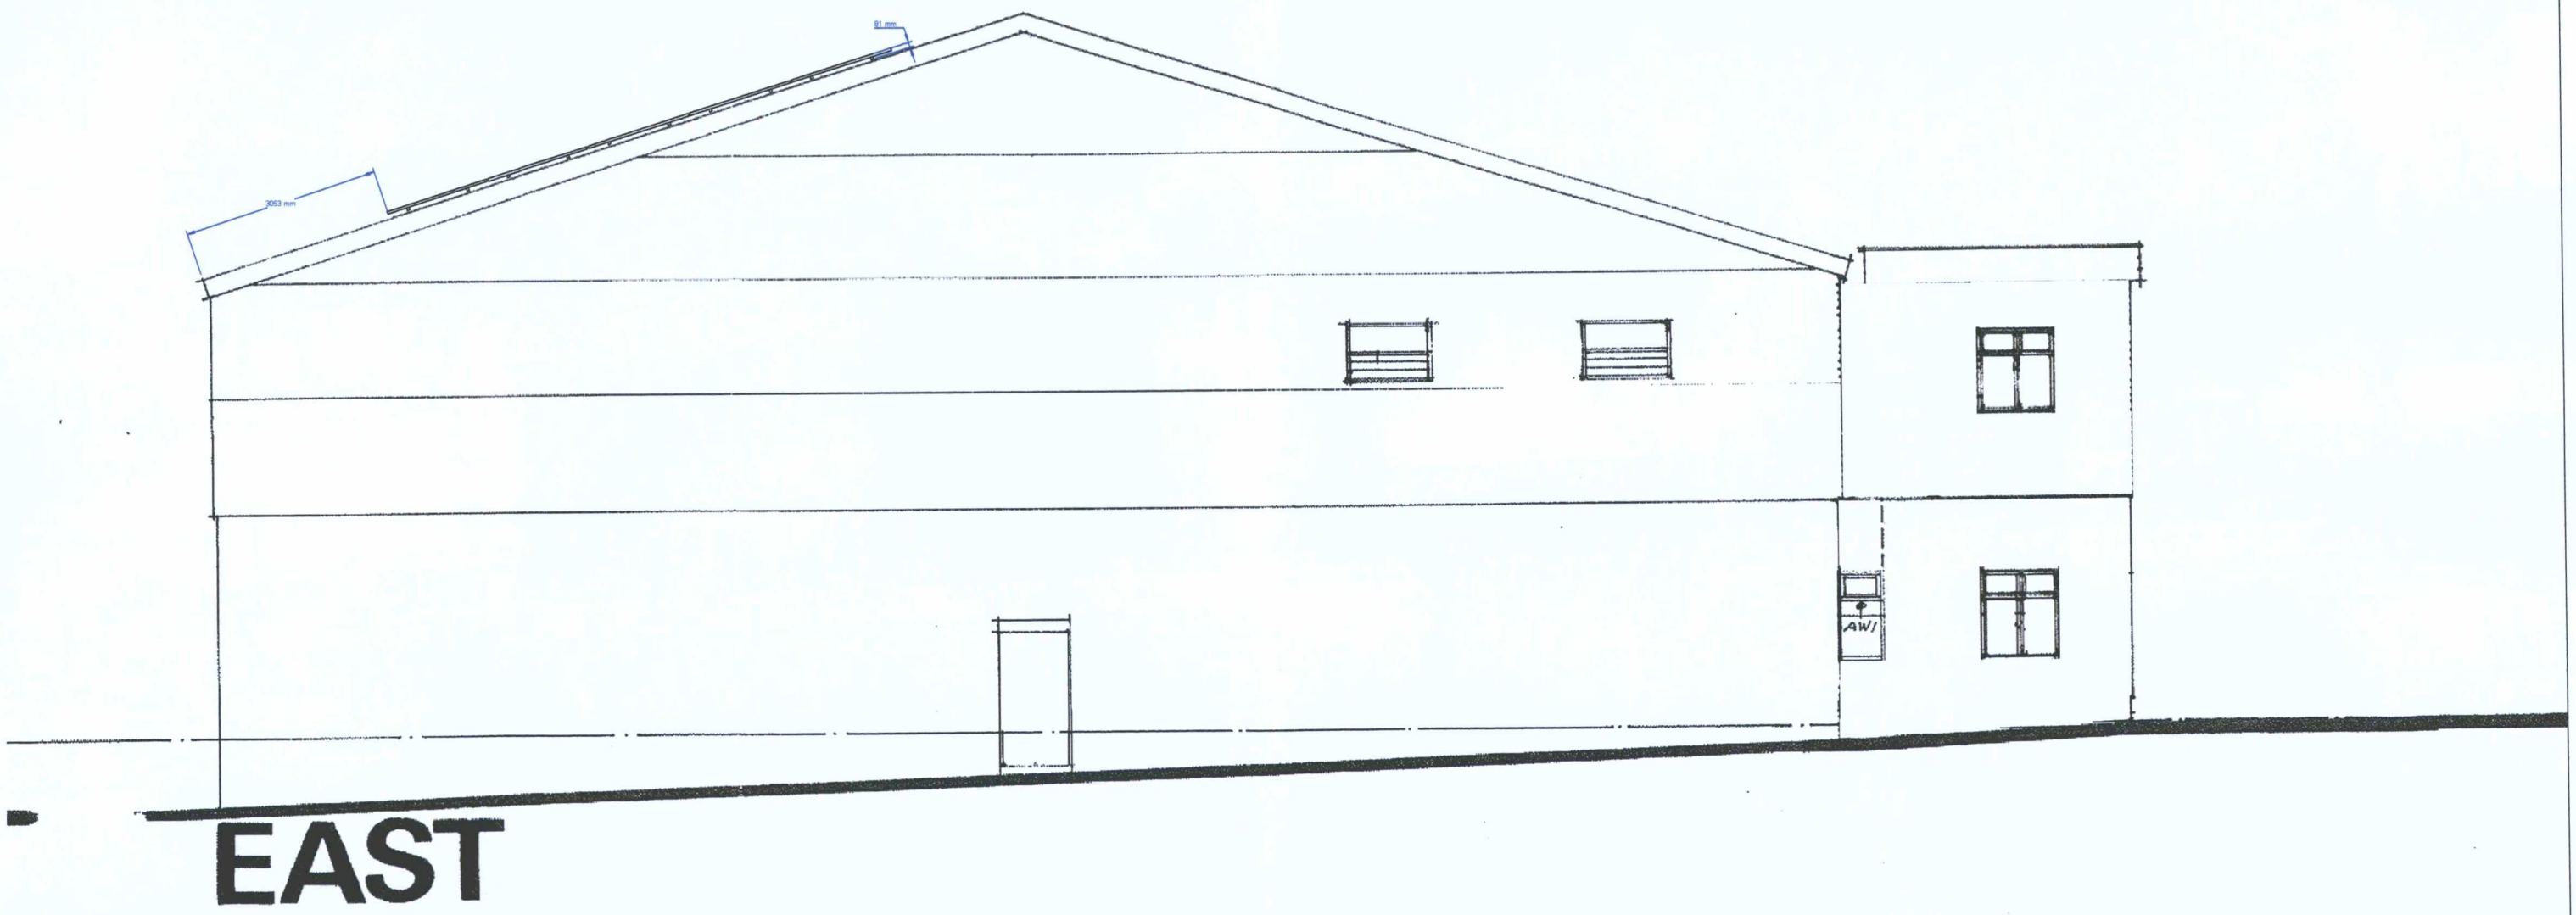


EAST

Energi plc www.energiplc.com Tel: 01772 643 900 9A - 9B Hurstwood Court Lancashire Business Park Centurion Way Leyland PR25 3UQ	Project: 17420311C	Client: GT Morgan	Scale: 1:100 @ A3
		Location: Desford Lane, Kirby Muxloe, LE9 2BF	Rev: Rev-A: Previous annotations removed, only comments pertinent to PV Installation remain. 11/07/11 SS
	Title: Proposed East Elevation	Drawn by: SS / Date: 28/06/11	
		Drawing number: 17420311C-PE-EL-A	