
SECTION

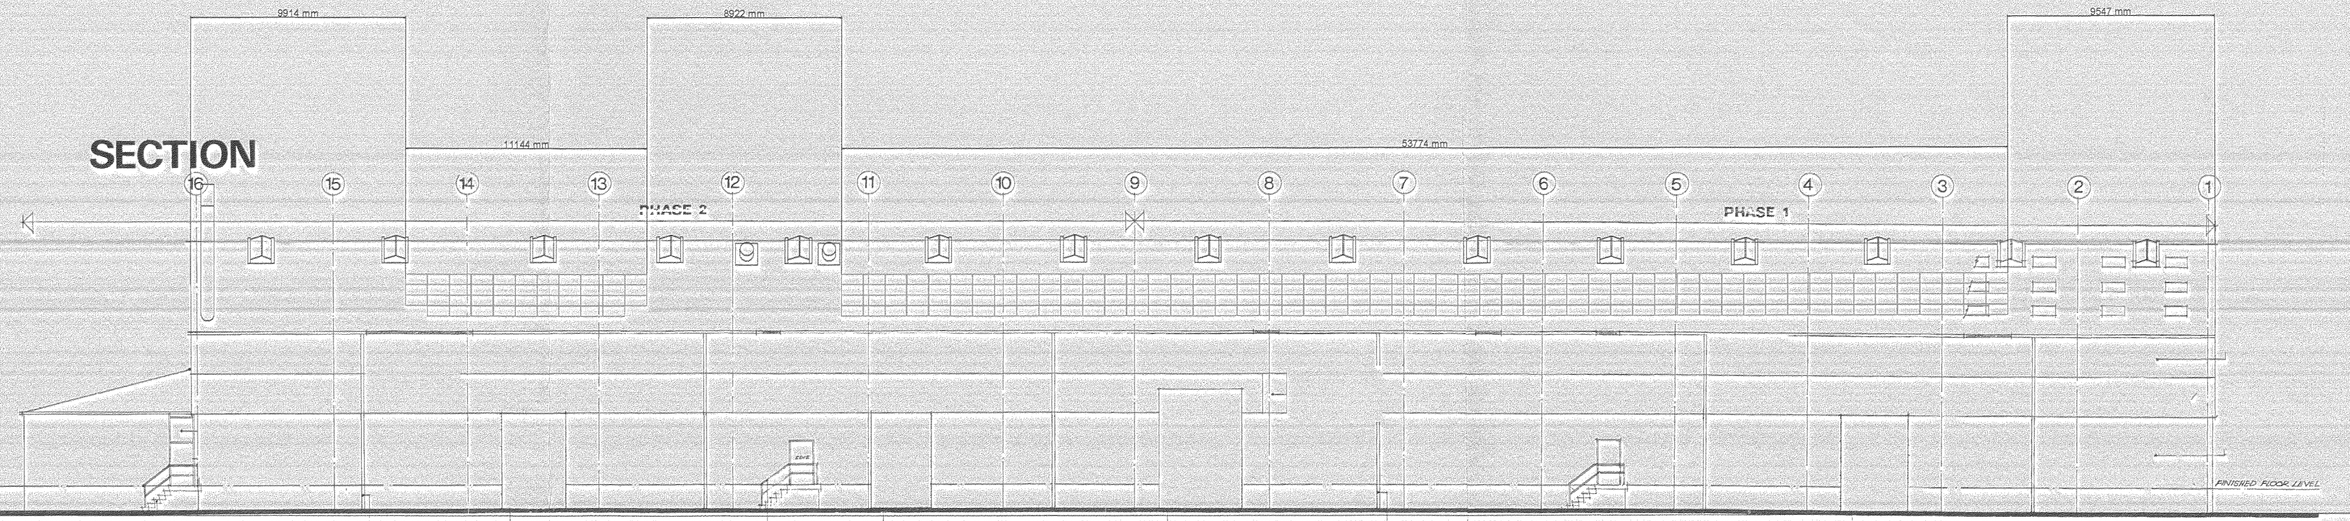

SOUTH

Energi plc
www.energiplc.com
Tel: 01772 643 900

9A - 9B Hurstwood Court
Lancashire Business Park
Centurion Way
Leyland PR25 3UQ

Project: 17420311C	Client: GT Morgan		Scale: 1:200 @ A2
	Location: Desford Lane, Kirby Muxloe, LE9 2BF		Rev: Rev-A: Previous annotations removed, only comments pertinent to PV Installation remain; 11/07/11 SS
Title: Proposed South Elevation	Drawn by: SS	Date: 28/06/11	
	Drawing number: 17420311C-PS-EL-A		