




ELEVATION B

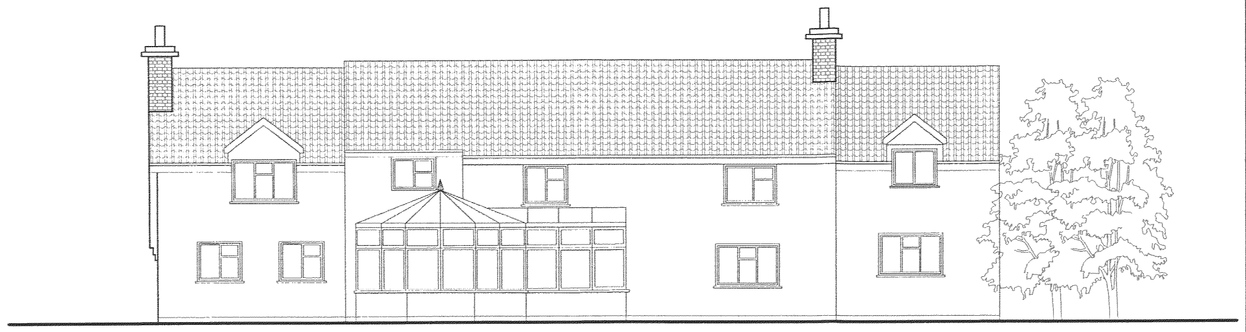

ELEVATION A

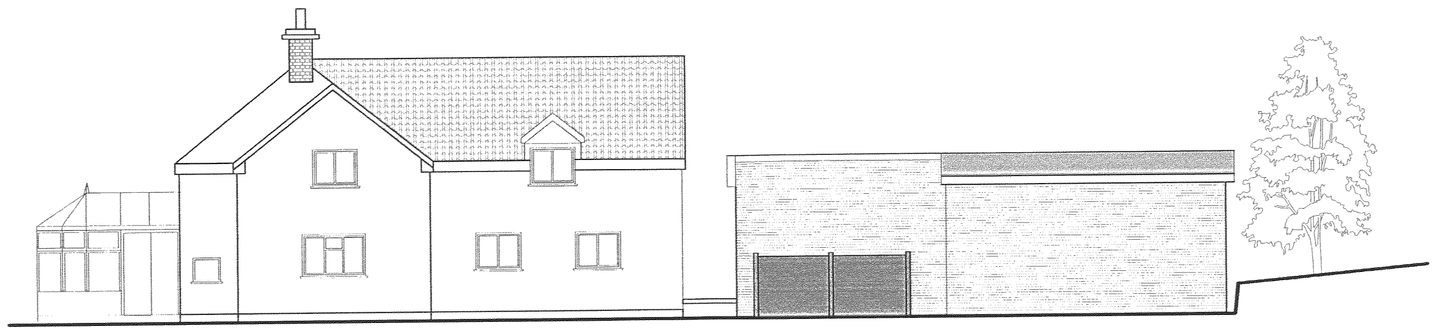

ELEVATION D

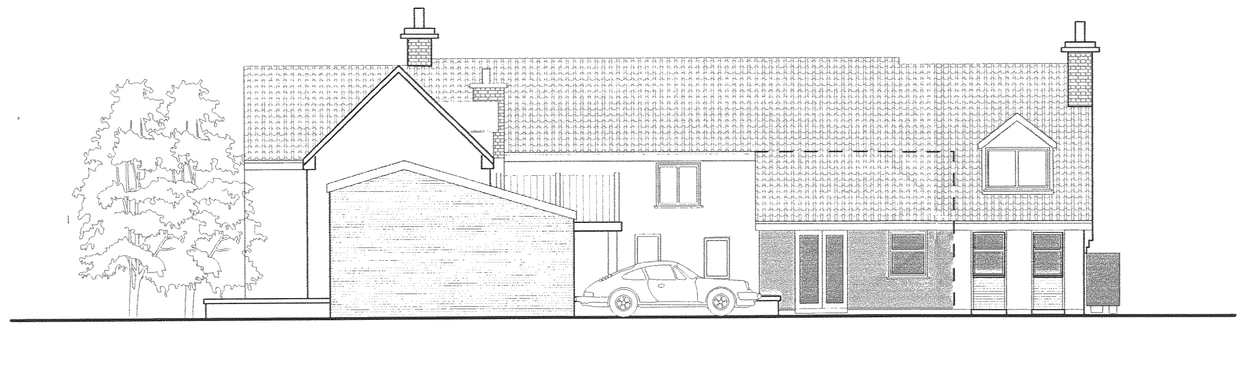


ELEVATION C

MATERIALS:-

THE PROPOSED NEW STABLE BLOCK AND CARPORTS ARE TO BE CONSTRUCTED FROM A CAVITY WALL MASONRY CONSTRUUCTION CLAD IN CEDAR TIMBERS LAID HORIZONTALLY, ROOF TO BE BLACK PROFILED COATED ALUMINIUM, RAINWATER GOODS TO BE BLACK PVC. WINDOWS AND DOORS TO BE HARDWOOD FRAMED AND STAINED.

THE KITCHEN EXTENSION IS TO MATCH THE EXISTING, THE WALLS ARE TO BE MASONRY CAVITY CONSTRUCTION WITH A WHITE RENDER FINISH, THE WINDOWS ARE TO BE BROWN UPVC TO MATCH THE EXISTING, THE EXISTING DOOR AND FRAME IS TO BE RELOCATED ALONG WITH THE EXISTING WINDOW. THE DOORS TO THE EXISTING COAL STORE AND LOBBY ARE TO BE REMOVED AND REPLACED WITH A UPVC WINDOW WITH CEDAR CLADDING BELOW TO FILL THE EXISTING DOOR OPENING. ROOF TILING IS TO BE AS THE EXISTING.

EXTERNAL WORKS ARE TO BE ALTERED TO SUIT USING THE SAME MATERIALS.

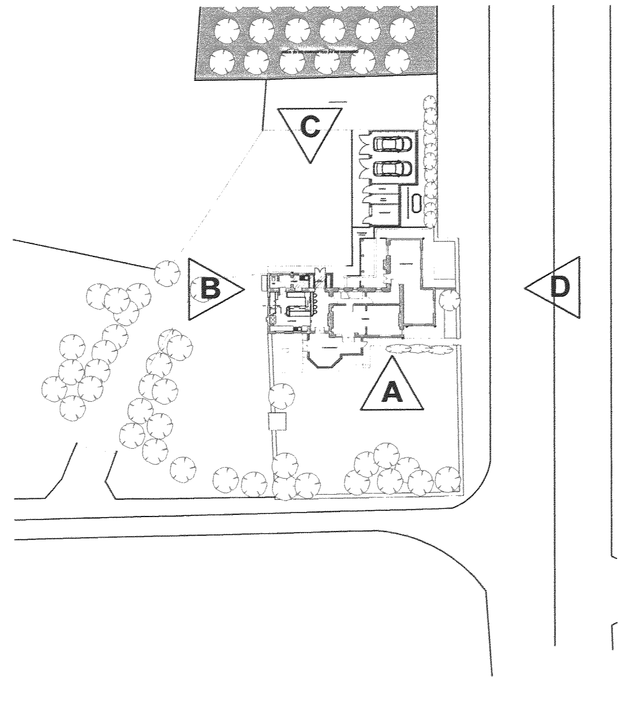

- 7 AUG 2008

Approval ☐ Information ☐
Preliminary ☐ For Construction ☐

GORDON WHITE & HOOD
ARCHITECTS & SURVEYORS
Beresford House, 1 Newtown Street
Leicester, LE1 6WH
T: 0116 2547868 F: 0116 2557293
E: enquiries@gwh.co.uk W: www.gwh.co.uk

Project
KITCHEN EXTENSION
WHITEHILL LODGE

Client
MR & MRS MARSHALL

Drawing Title
PROPOSED ELEVATIONS

Drawn By: PJT
Checked By:
Date: JUNE 2008
Scale: 1:100
Drawing Number: 6226/05
Revision:

Gordon White & Hood Ltd
Company Registered in England Number 4088022