DEVELOPMENT SERVICES
03 JUL 2009
RECEIVED

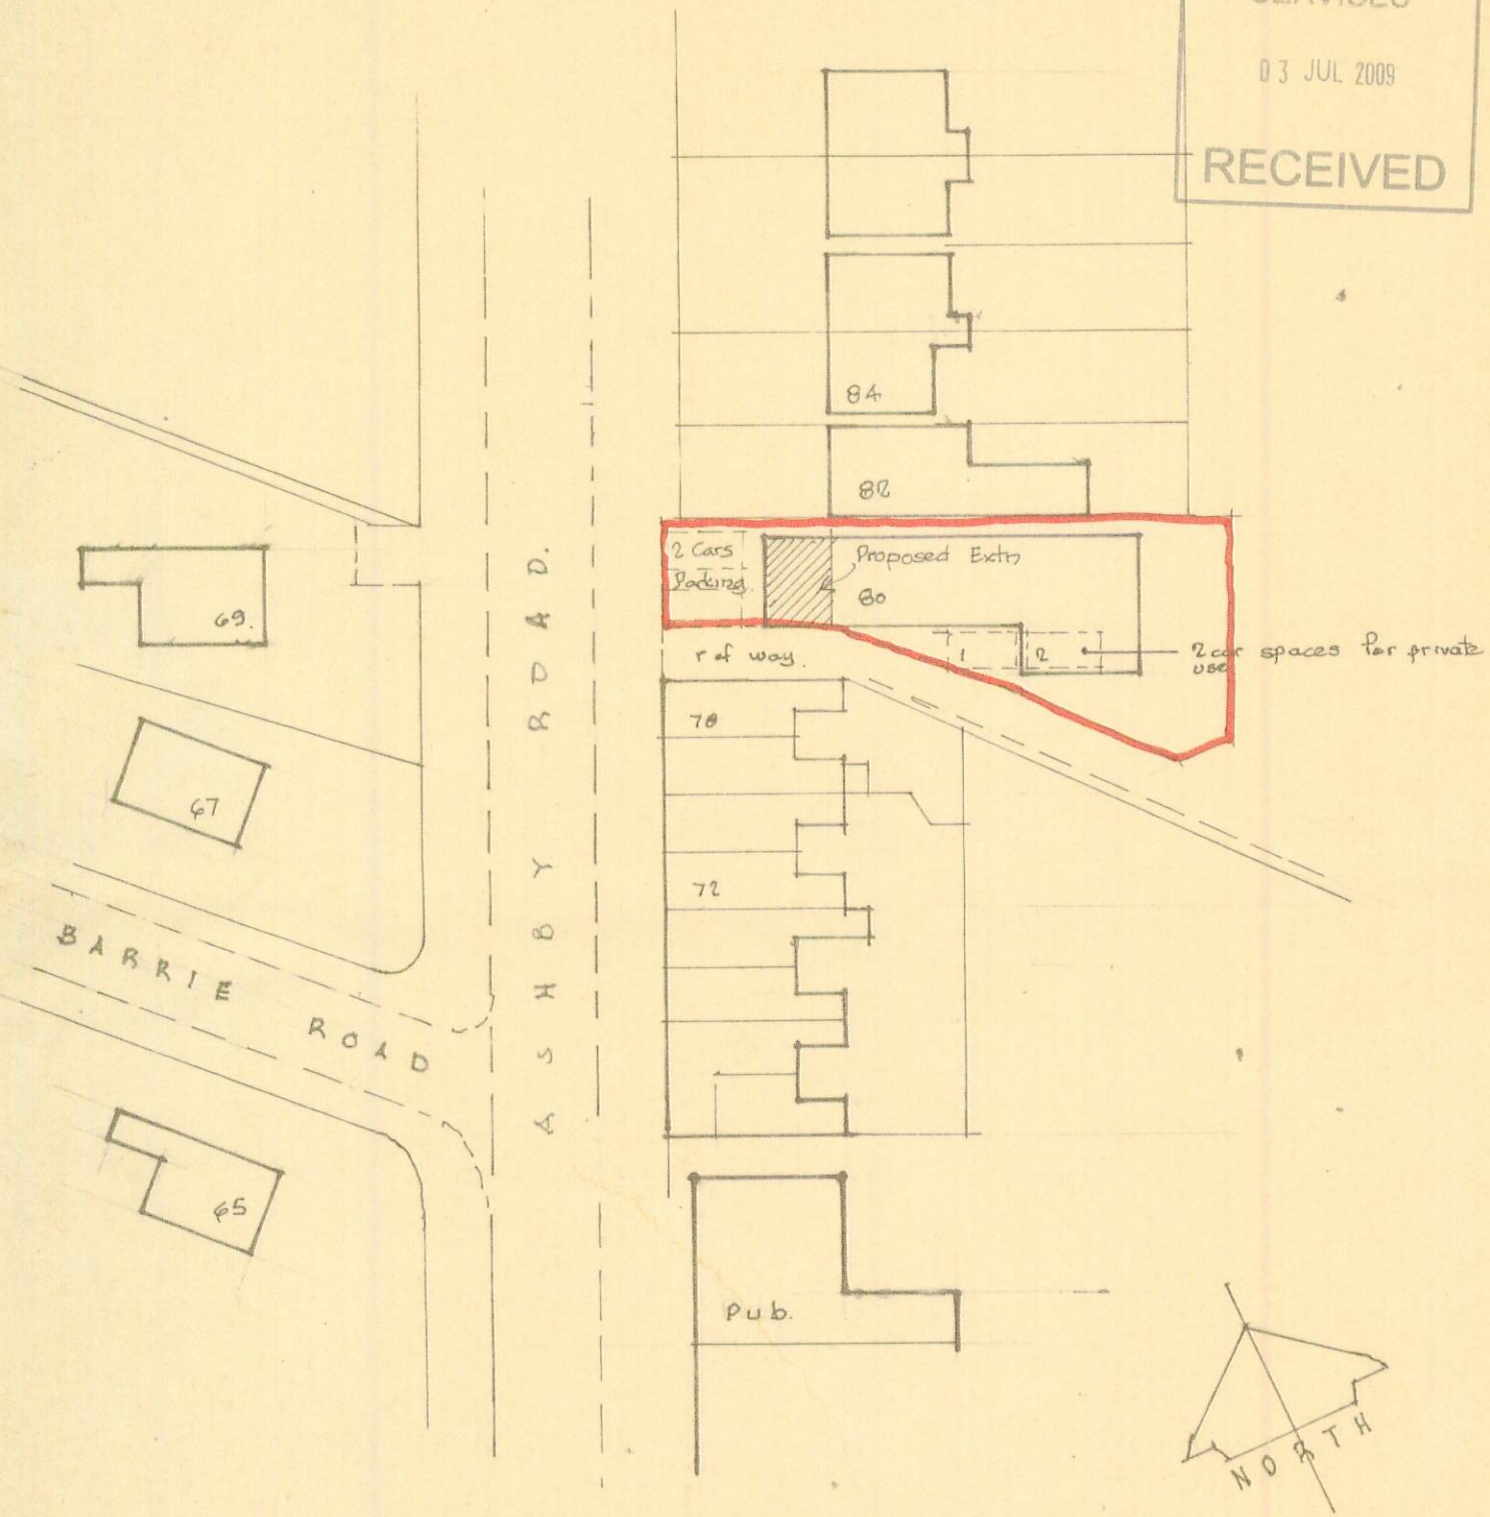

BLOCK PLAN

C. J. RUSTED M.C.I.A.T.

EXTENSION TO SHOP.
80 ASHBY ROAD HINCKLEY

Date: May 09.
Scale: 1:500 Drwg No PB62009 3