A S P R O P O S E D

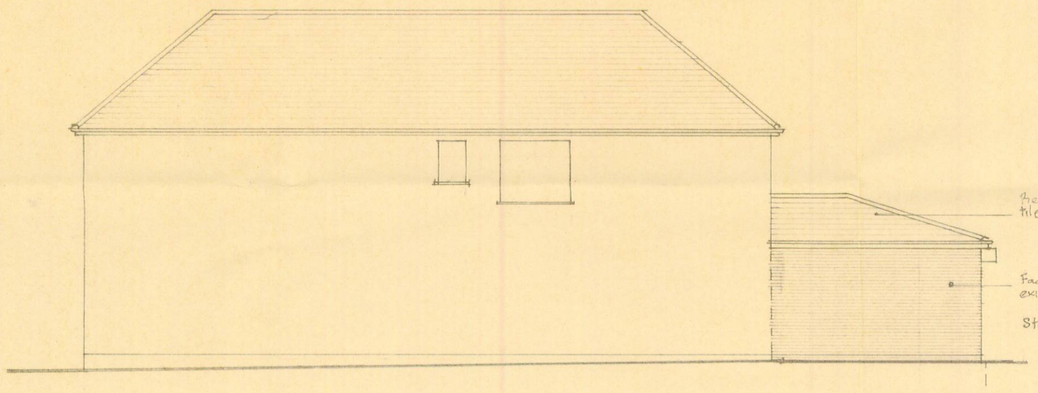

NORTH EAST ELEVATION

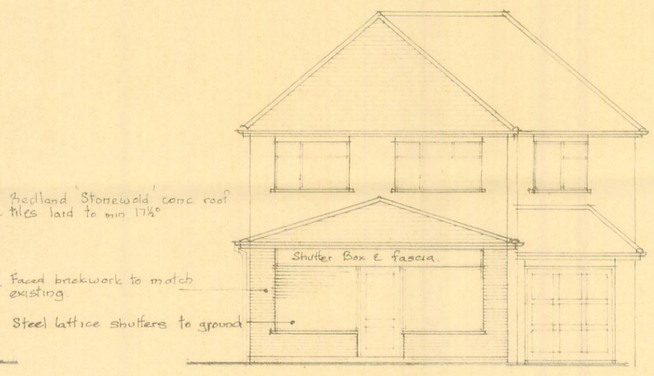

N.W. ELEVATION

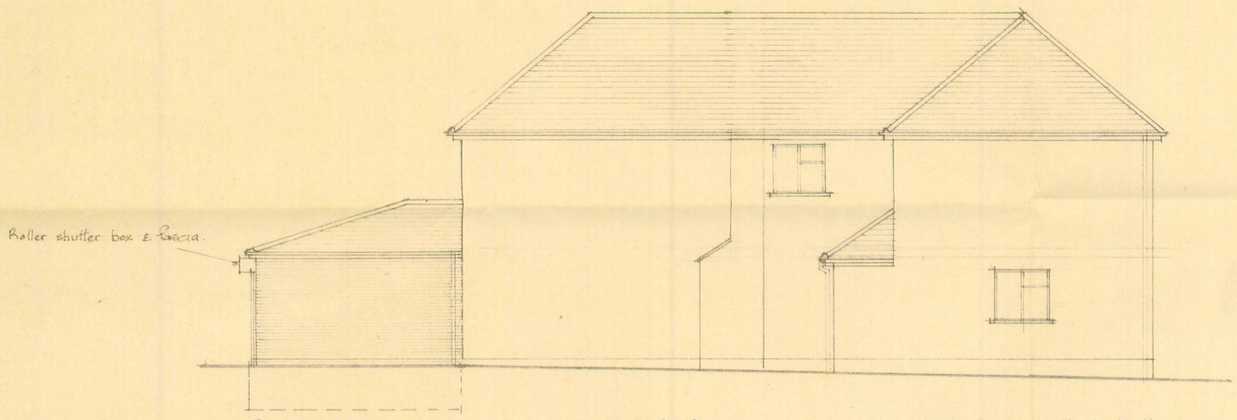

SOUTH WEST ELEVATION

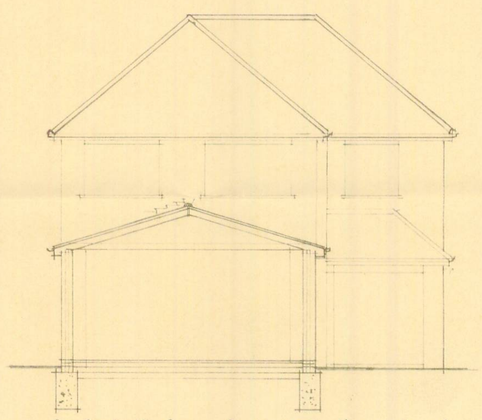

CROSS SECTN A-A

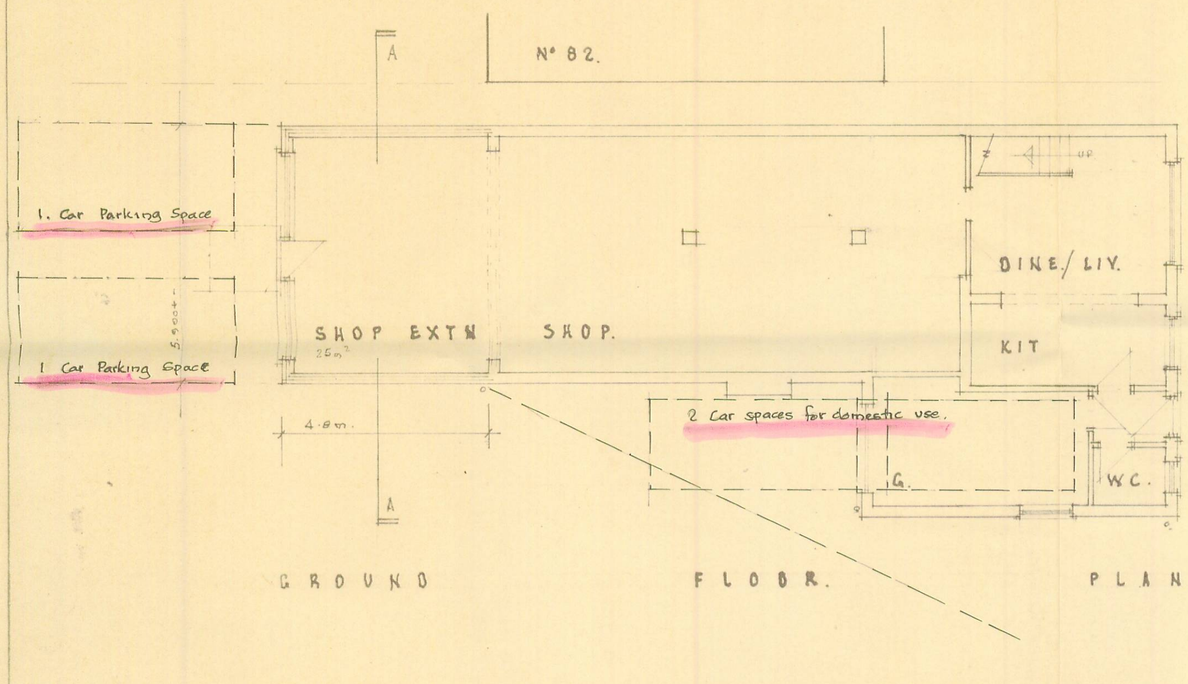

GROUND FLOOR. PLAN

DEVELOPMENT SERVICES
03 JUL 2009
RECEIVED

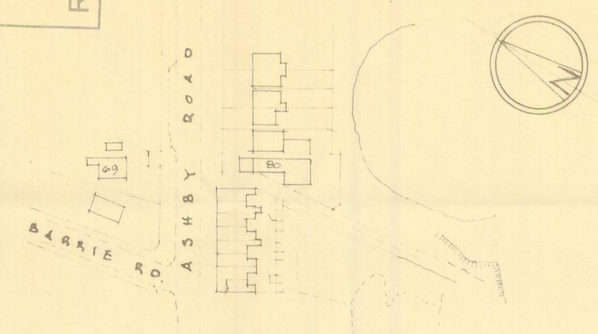

SCALE : 1:1250

LOCATION PLAN.

PROPOSED EXTENSION TO SHOP. 80 ASHBY ROAD. HINCKLEY. LEICS. for. MR. G. PANKHANIA.

SCALE : 1:100. DRAWN BY : C. J. RUSTED. M.C.I.A.T. DRWG N° P04 2009.1.