DEVELOPMENT SERVICES

3 0 MAR 2010

RECEIVED

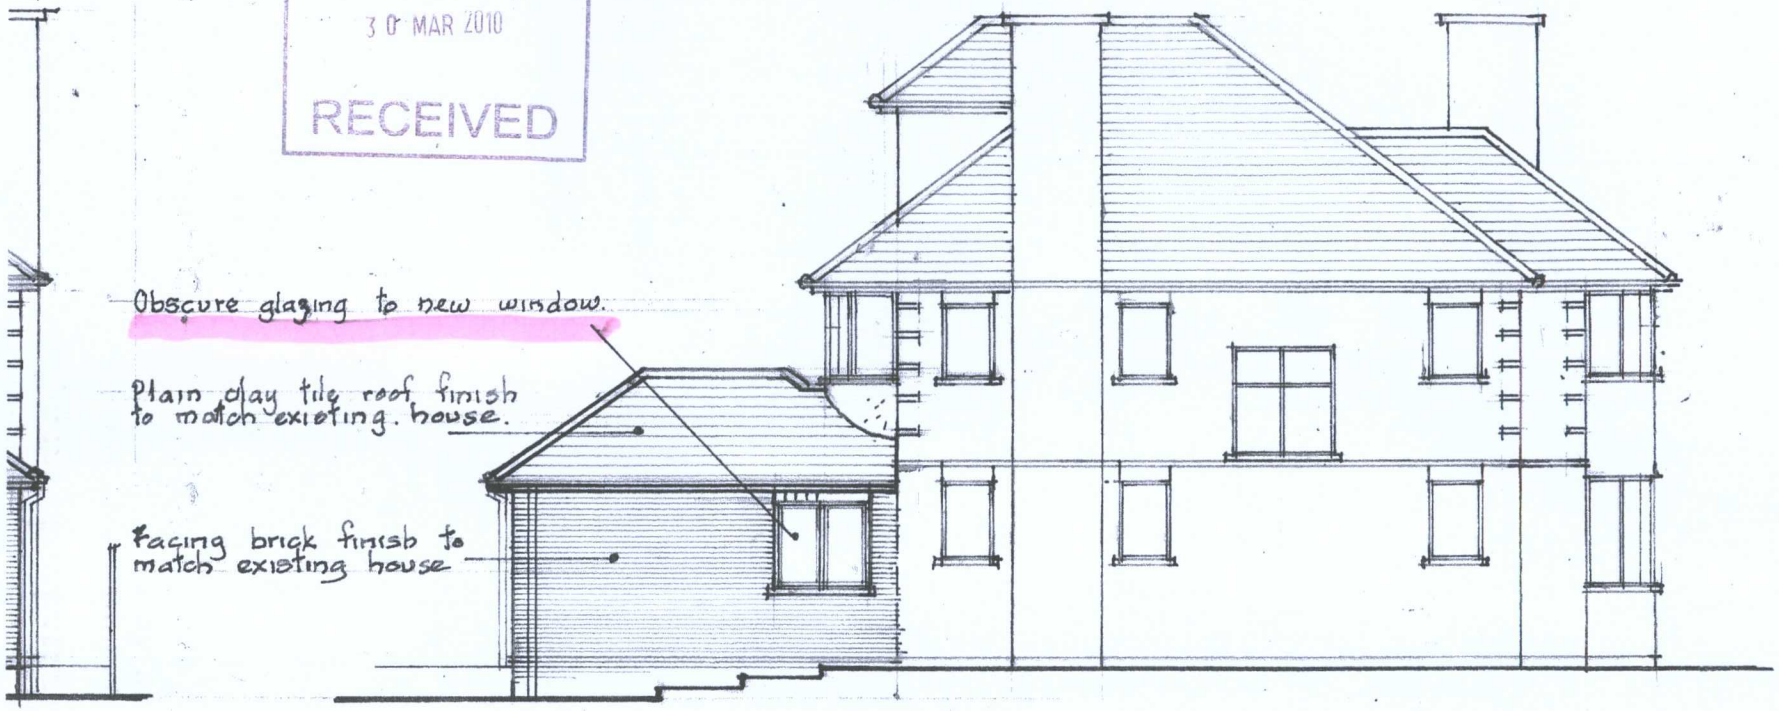

NORTH ELEVATION

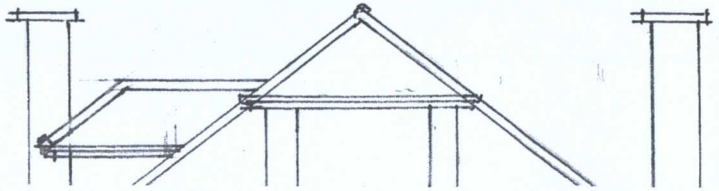

DRWG Nº: D012010. 1A.