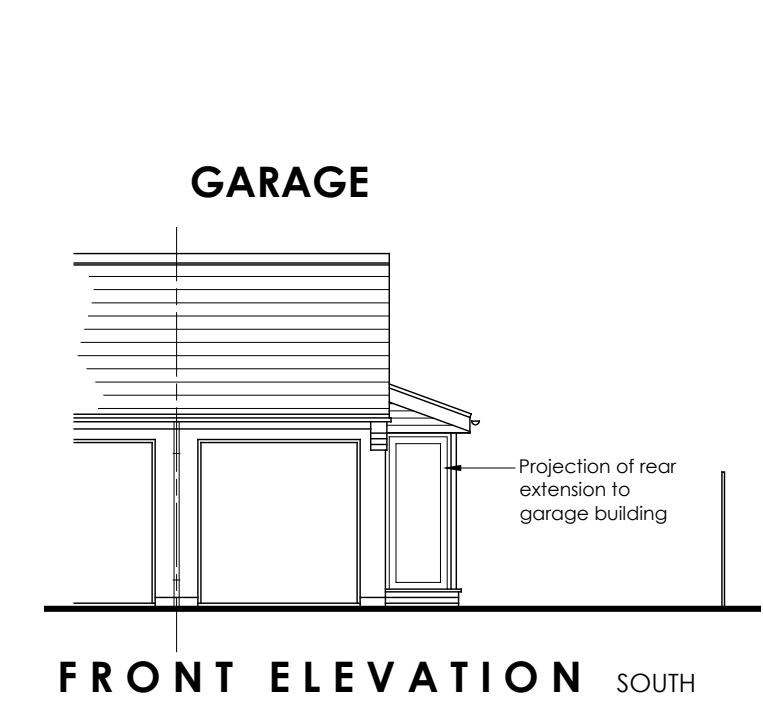
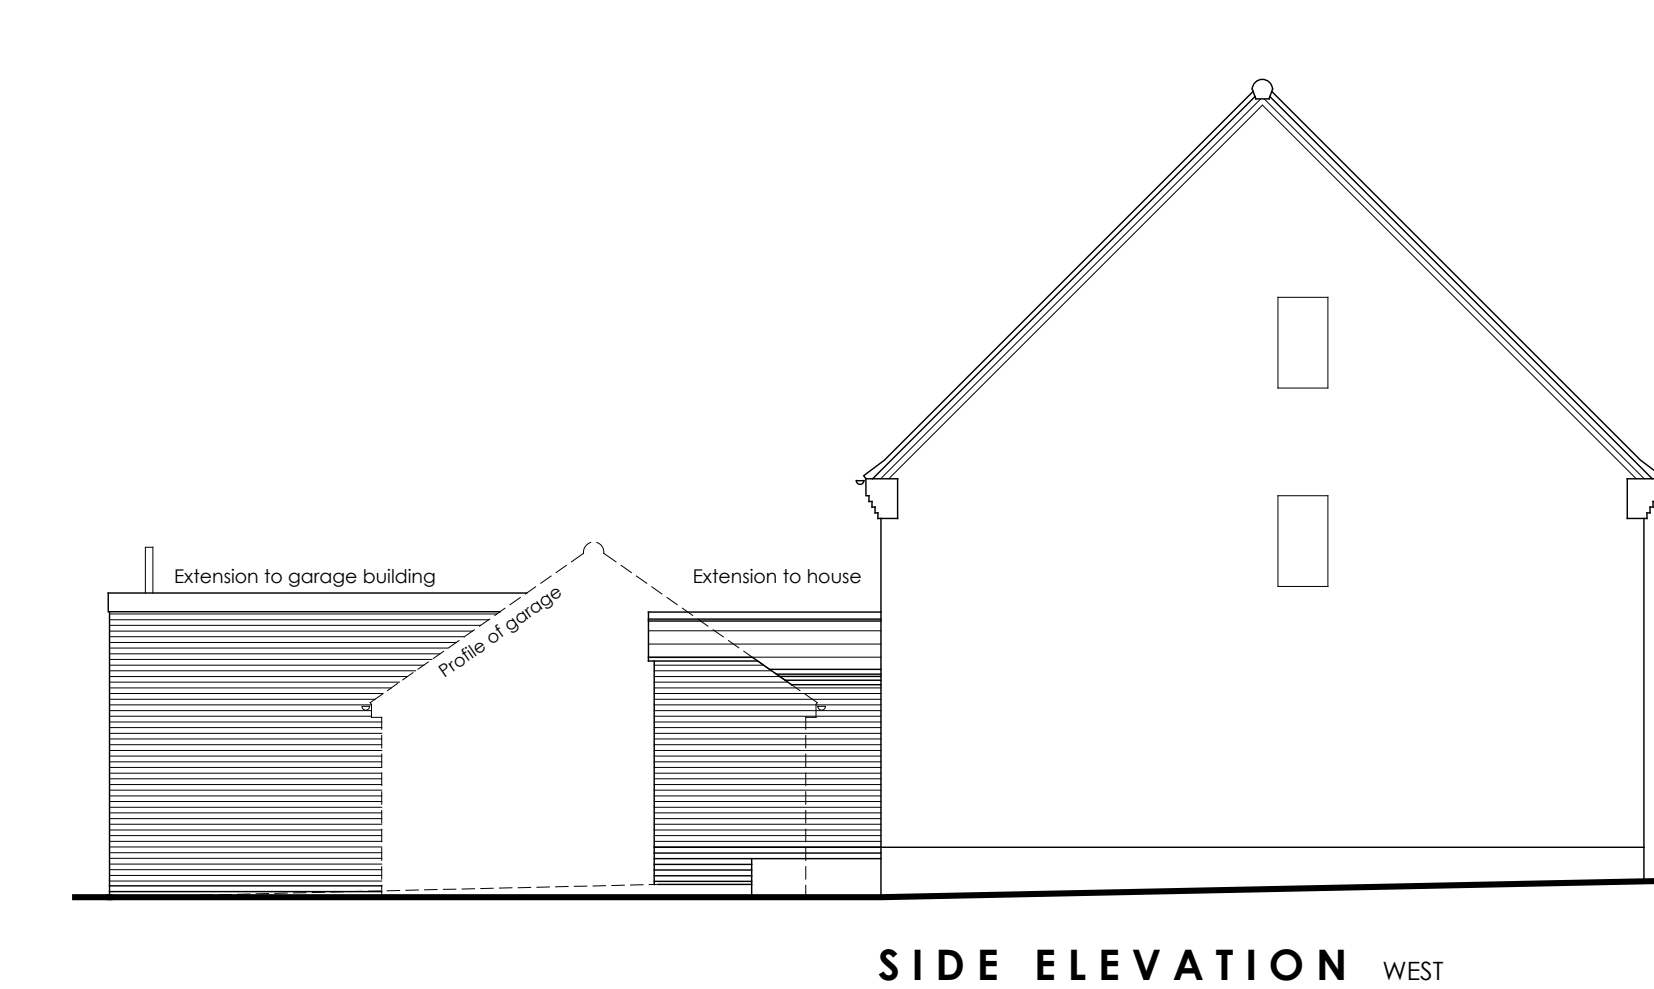
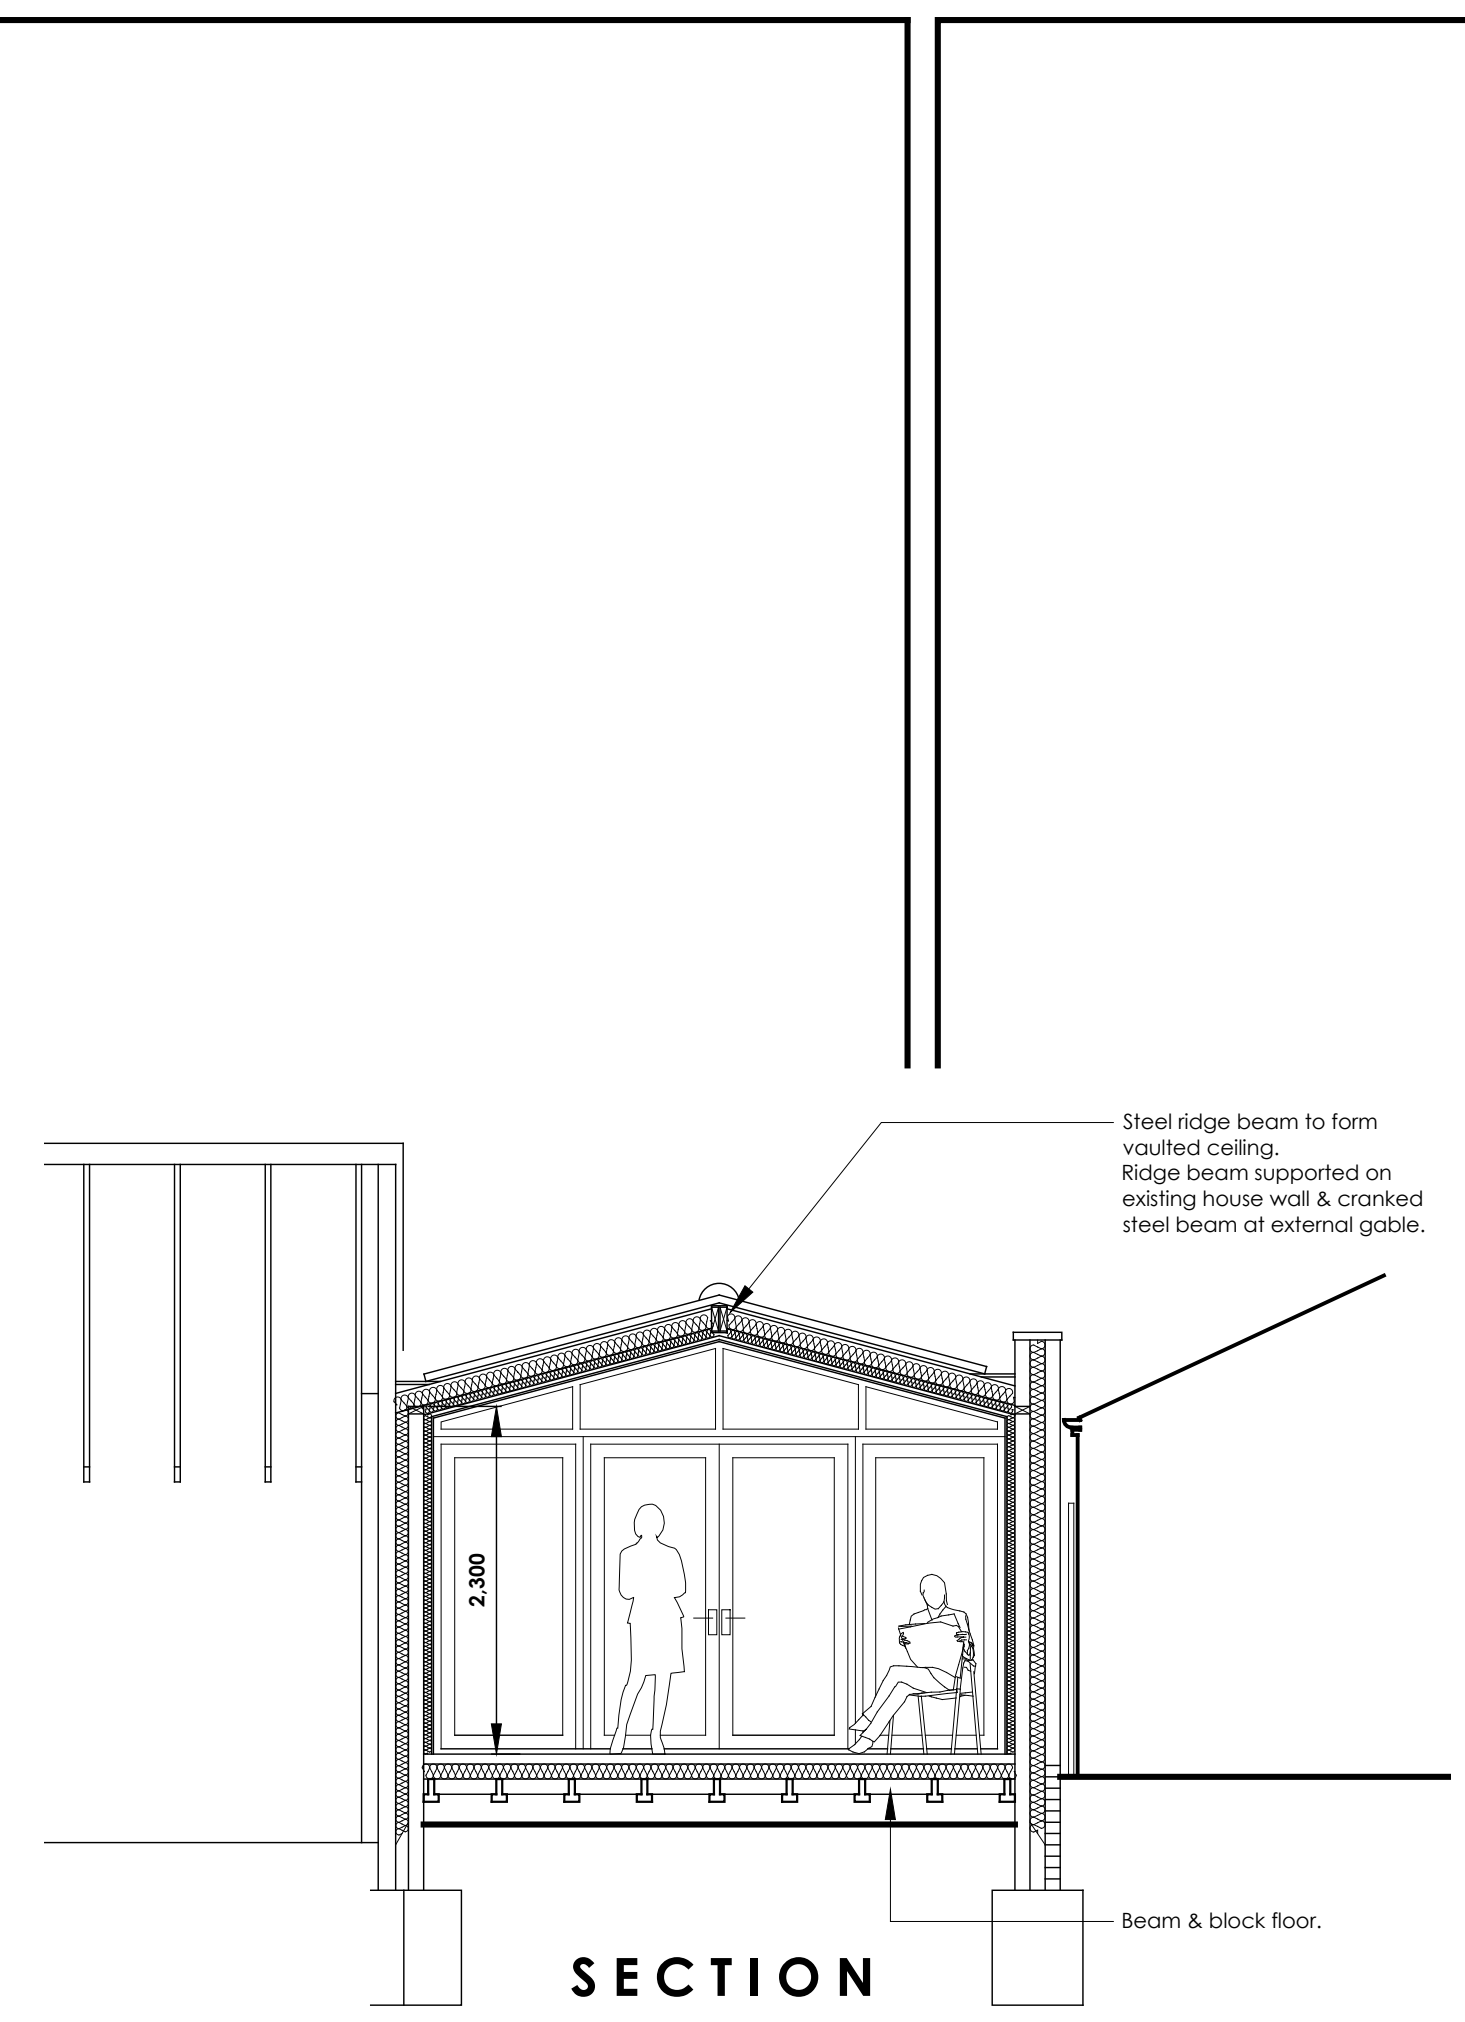
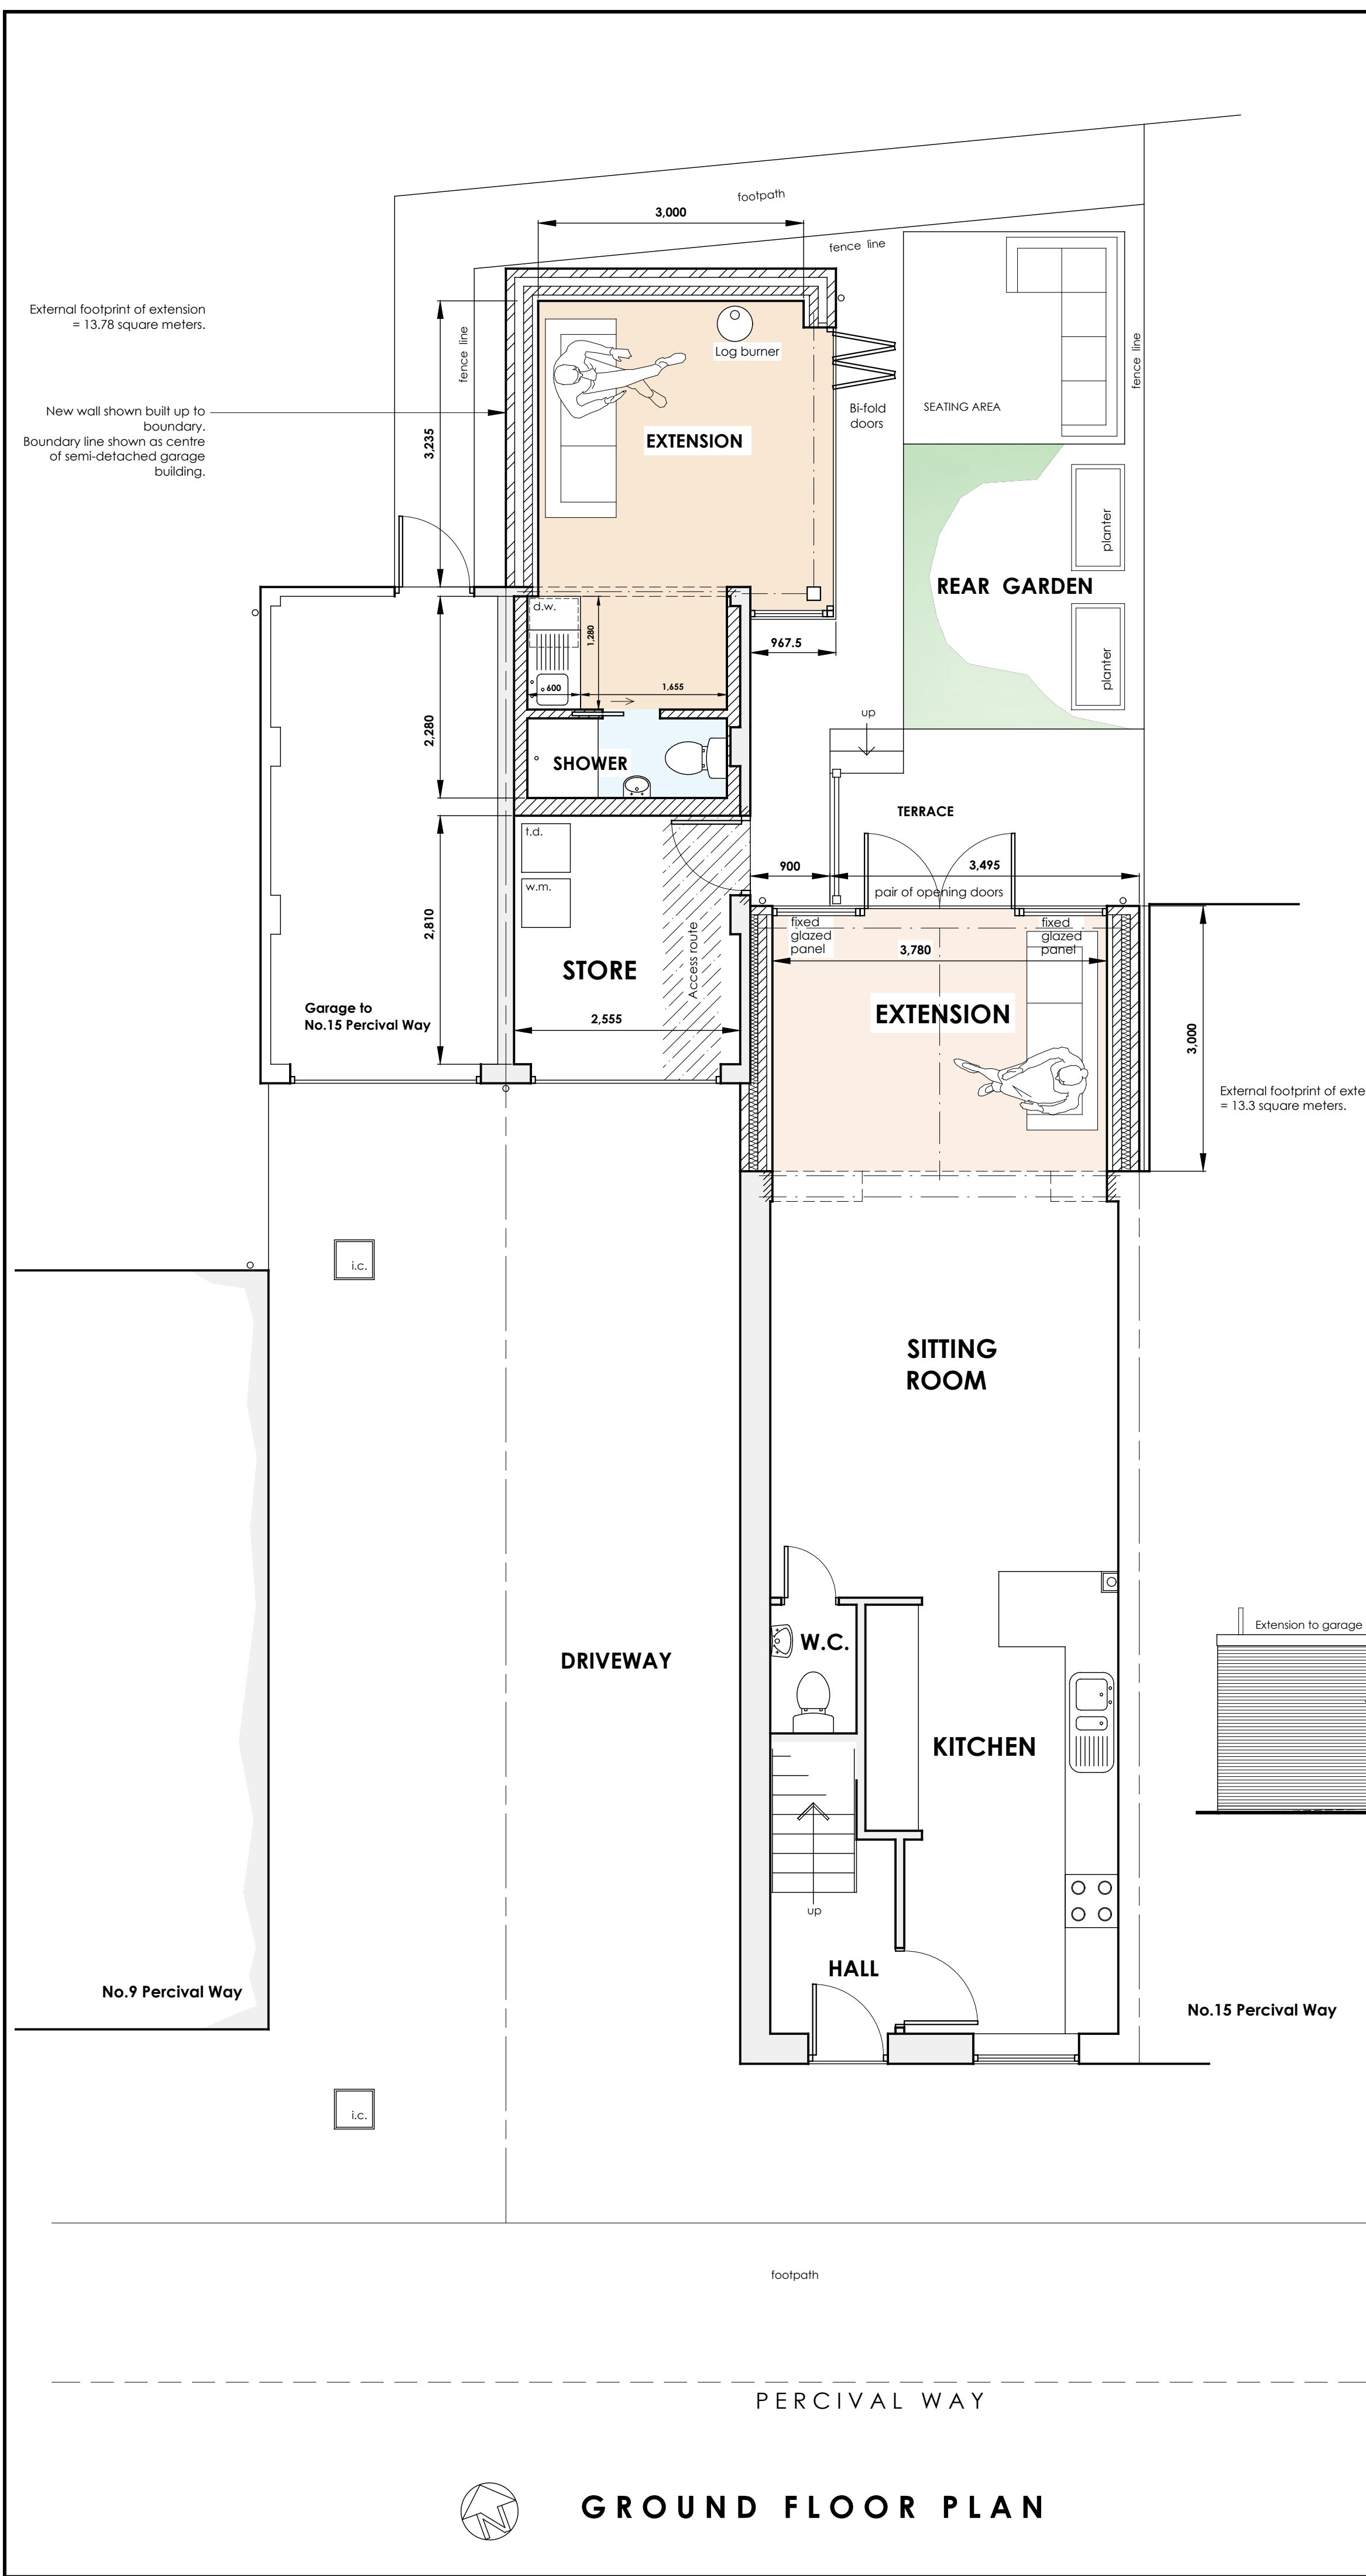


GRAHAM HARRIS PARTNERSHIP Ltd.
ARCHITECTURAL SERVICES
11 RIDGEWAY, LITTLETHORPE, LEICESTERSHIRE LE19 2JJ
PHONE: (0116) 275 2275
EMAIL: gra.h@btinternet.com
WEB: grahamharrispartnership.com

Proposed single storey extensions & alterations

APPLICATION FOR PLANNING PERMISSION

**11 Percival Way
Groby
Leicester
LE6 0AU**

DRAWING No. 6482 / M / 6	SCALE 1:50 & 1:100 @A1
DRAWN BY R.H.	DATE 22.3.2024