




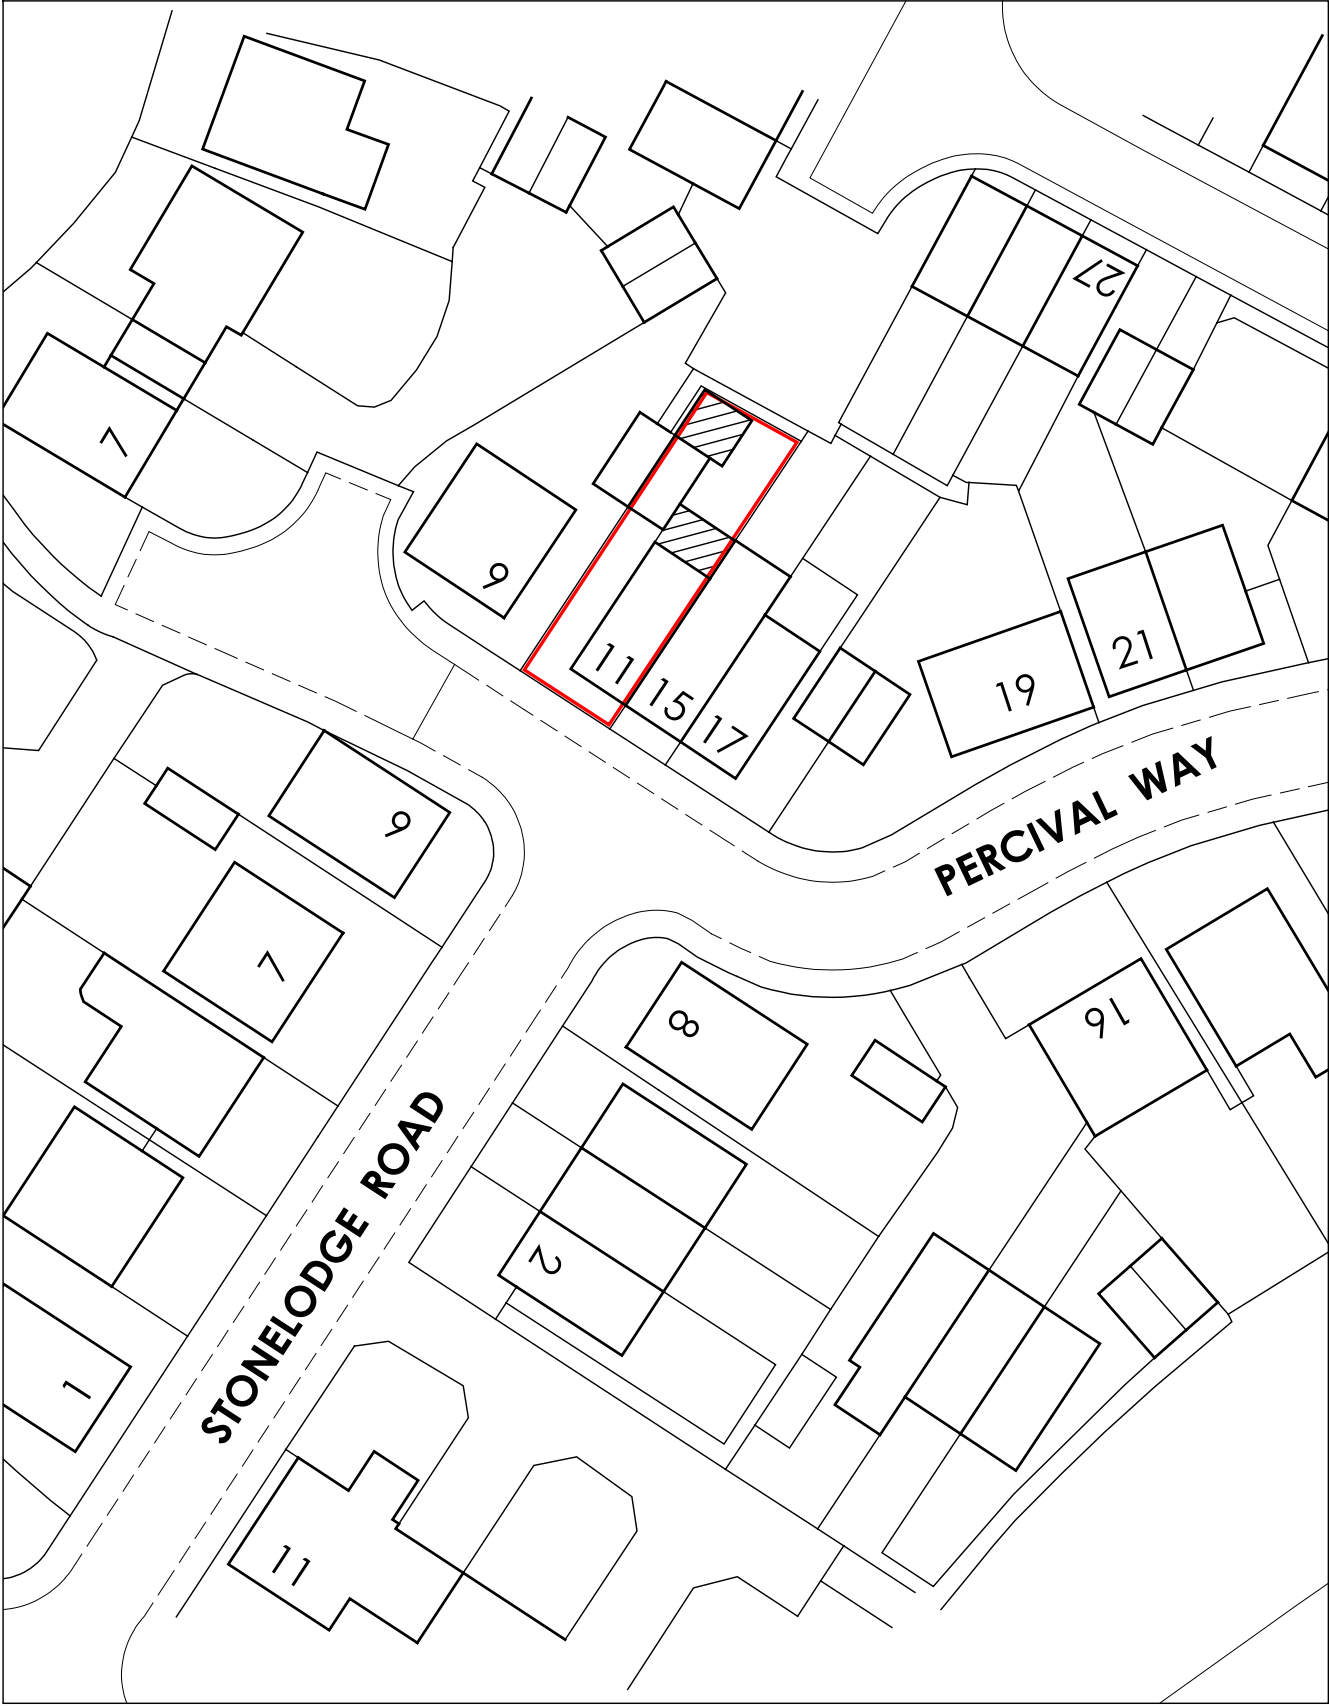

1:500 scale block plan

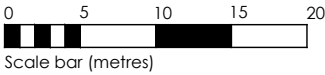

1:1250 scale location plan

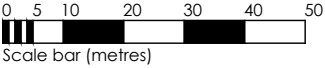

**GRAHAM HARRIS
PARTNERSHIP Ltd.**

ARCHITECTURAL SERVICES

11 RIDGEWAY, LITTLETHORPE, LEICESTERSHIRE LE19 2JJ

PHONE: (0116) 275 2275

EMAIL: gra.h@btinternet.com

WEB: grahamharrispartnership.com

Site location plan

**11 Percival Way
Groby
Leicester
LE6 0AU**

DRAWING No. 6482 / M / 7	SCALE 1:1250 & 1:500 @A3
DRAWN BY R.H.	DATE 22.3.2024