

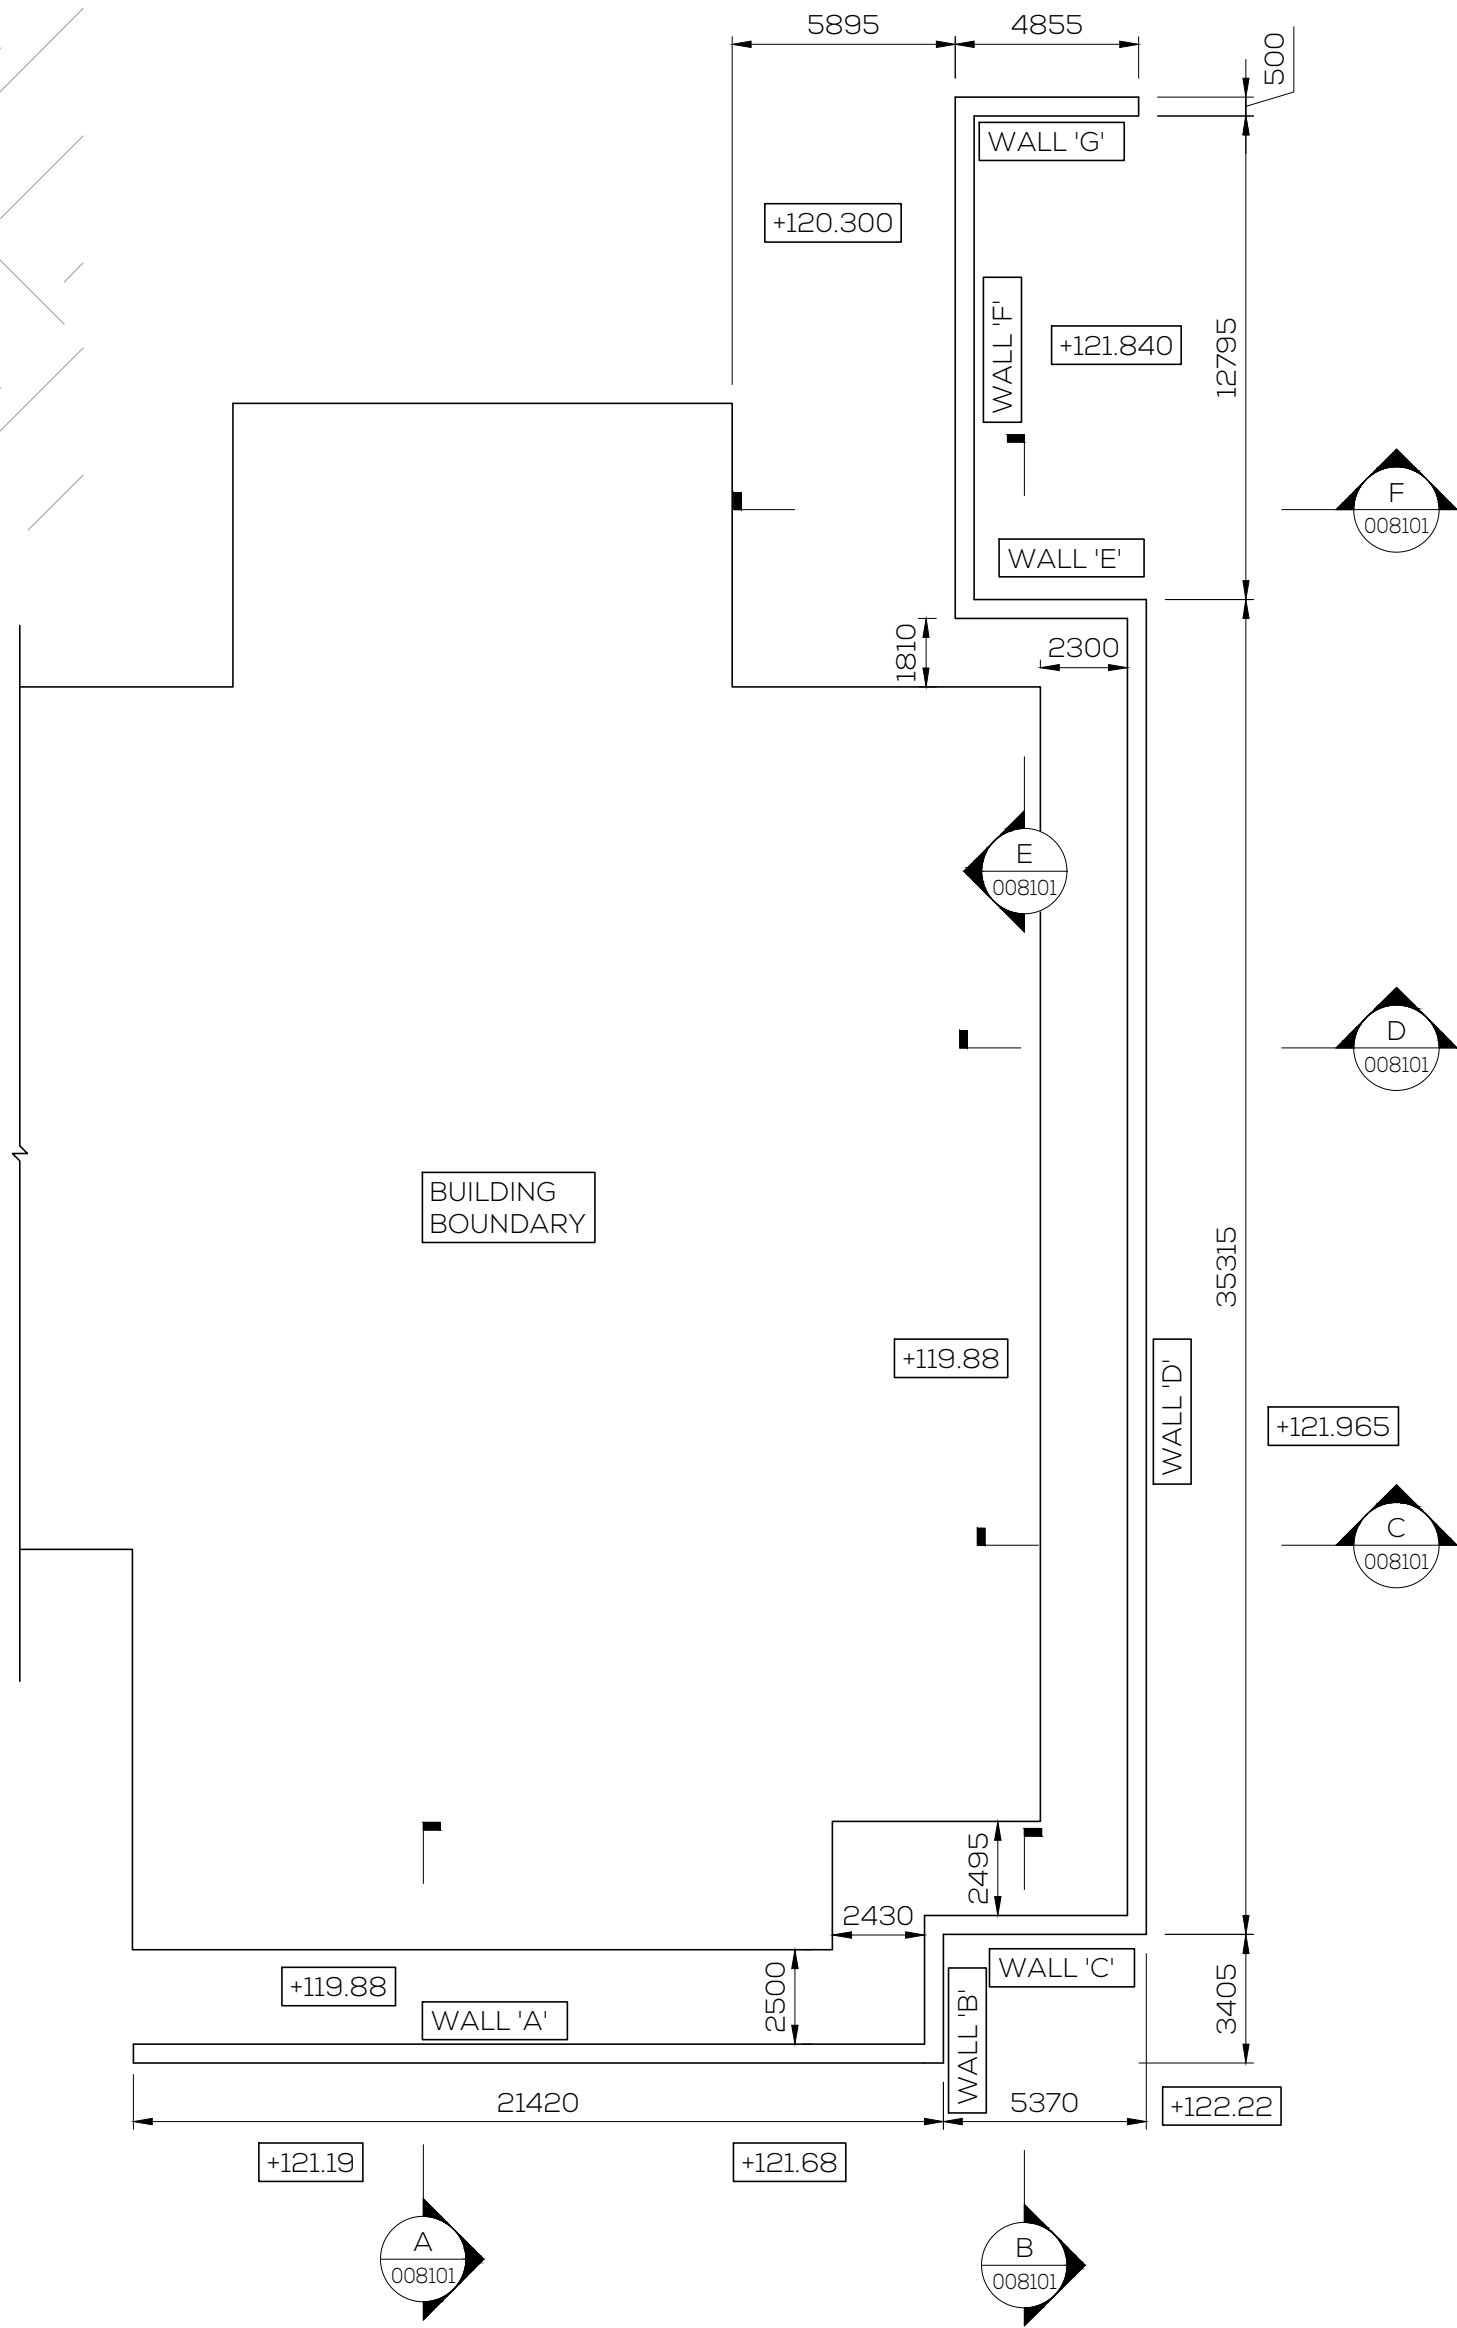
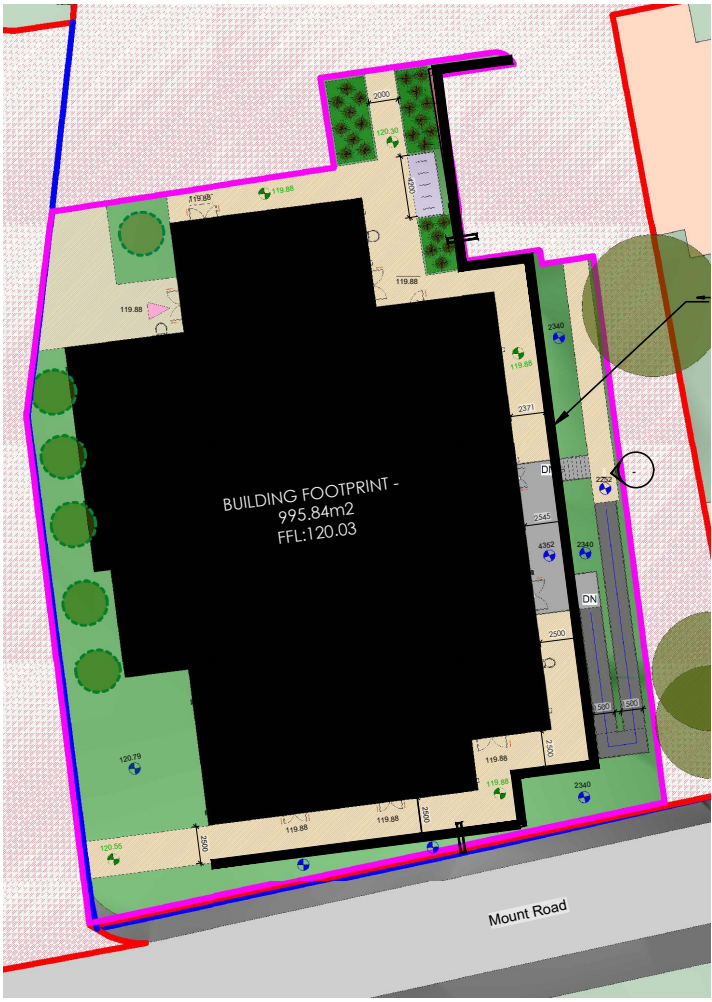
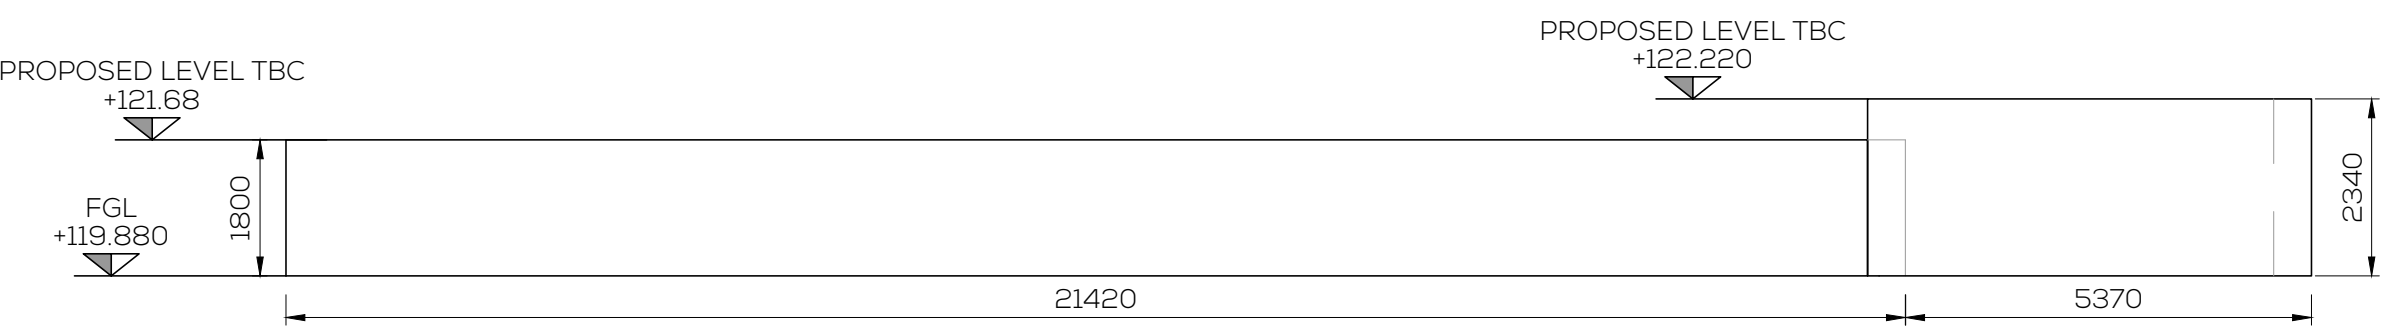
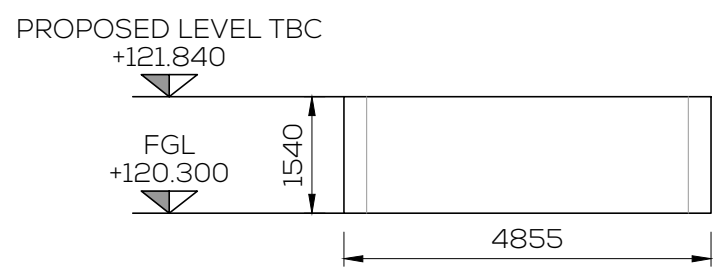
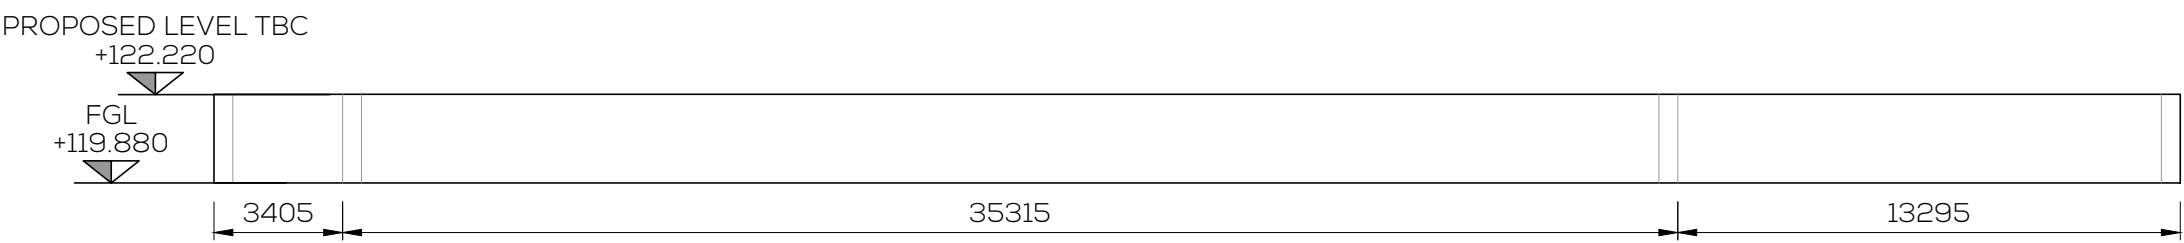
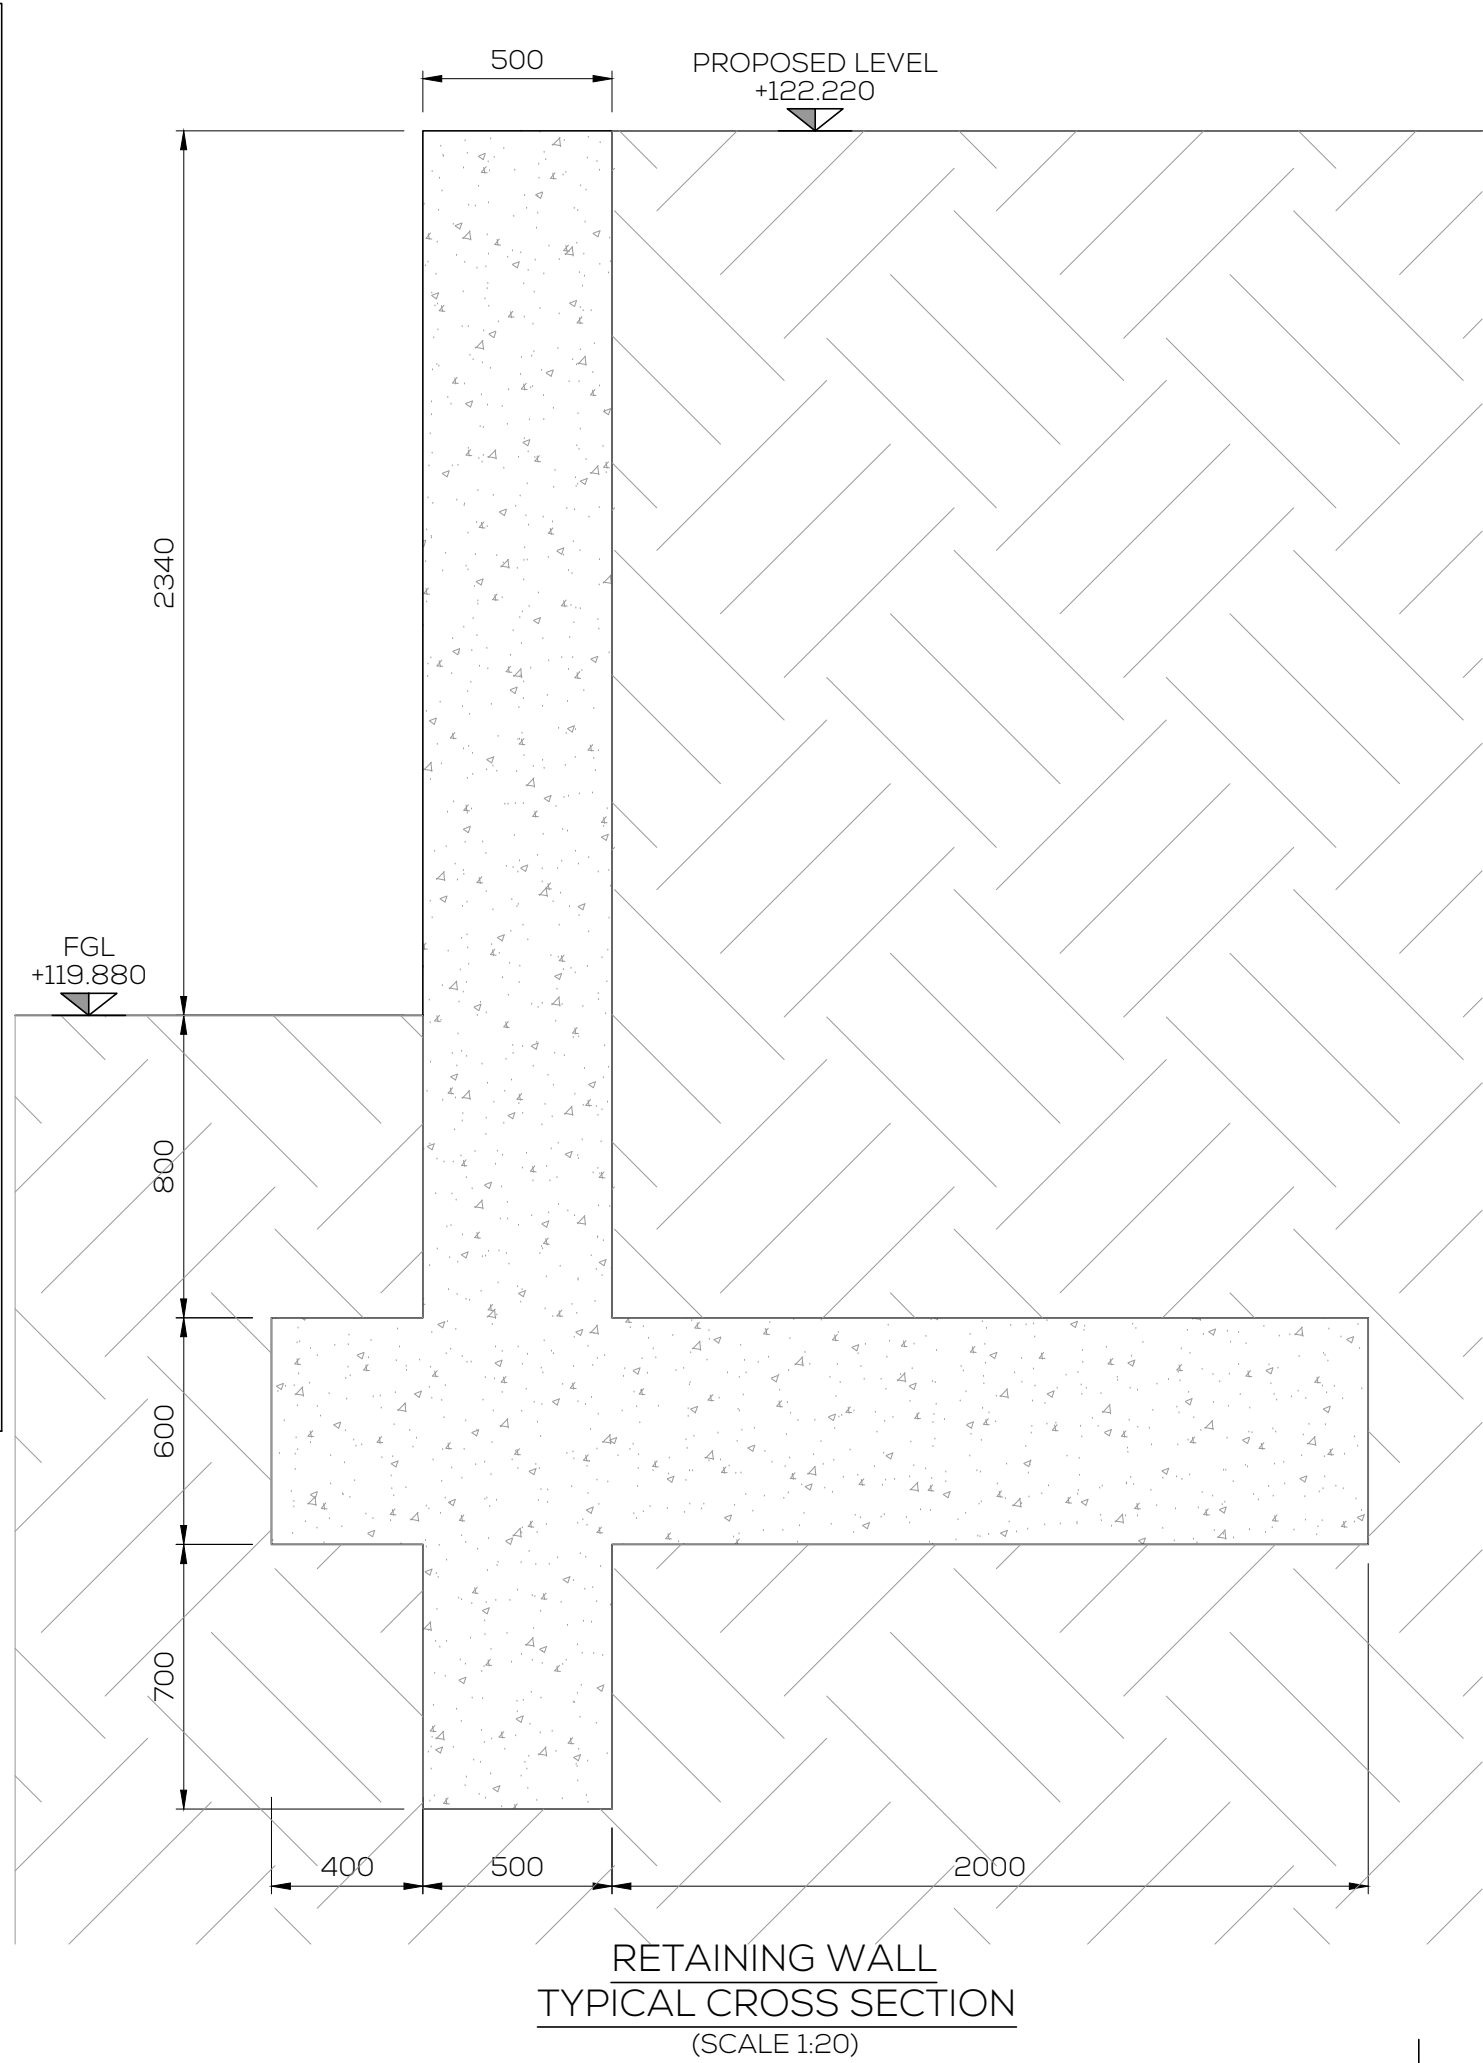


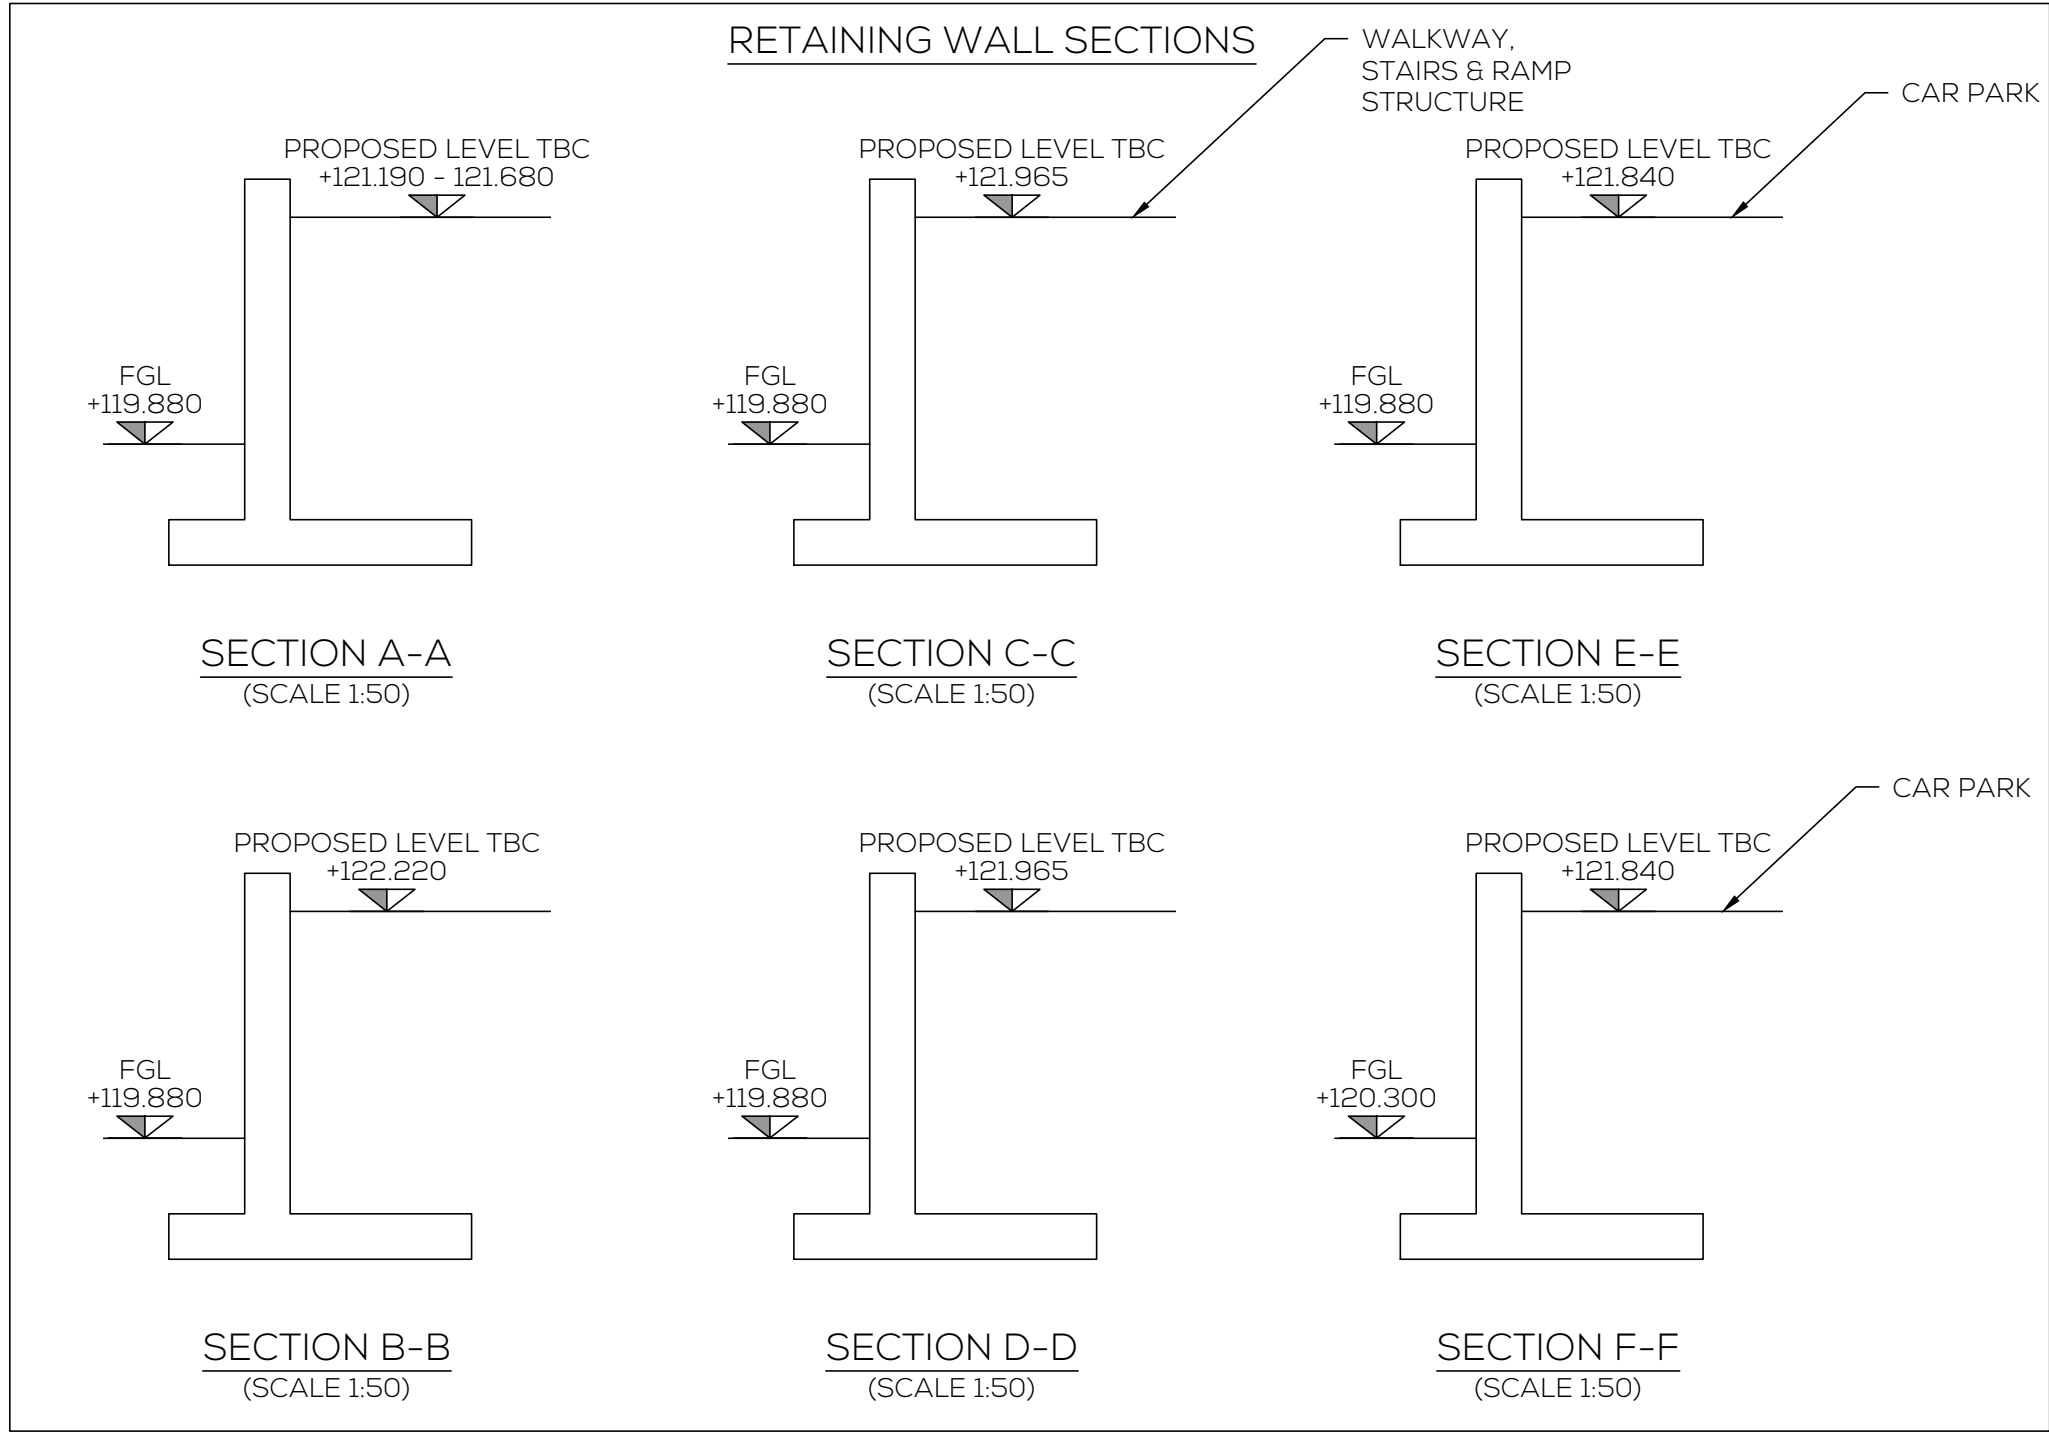

THIS DRAWING AND THE INFORMATION CONTAINED WITHIN IS THE PROPERTY OF RICHTER ASSOCIATES LIMITED AND IS NOT TO BE PUBLISHED WITHOUT THEIR WRITTEN CONSENT

- GENERAL NOTES:
- ALL DIMENSIONS ARE IN MILLIMETRES (mm) & ALL LEVELS ARE IN METRES (m) UNLESS NOTED OTHERWISE.

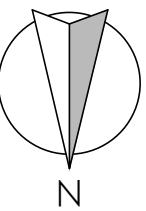

POI	PRELIMINARY	BK	DH	15.03.24
REV.	AMENDMENTS	DRW.	CHK.	DATE

CLIENT

DarwinGroup
Construction... Evolved

PROJECT

HINCKLEY AND DISTRICT HOSPITAL

TITLE

RIBA 4 RETAINING WALL GA DRAWING

DRAWN: BK	DESIGN: BK
CHECKED: DH	APPROVED: DH
SCALE: AS SHOWN	PAPER SIZE: A1

RICHTER

DRAWING STATUS	SO - NOT FOR CONSTRUCTION
DRAWING No. 10105-RIC-XX-XX-DR-Z-008101	REV. P01