



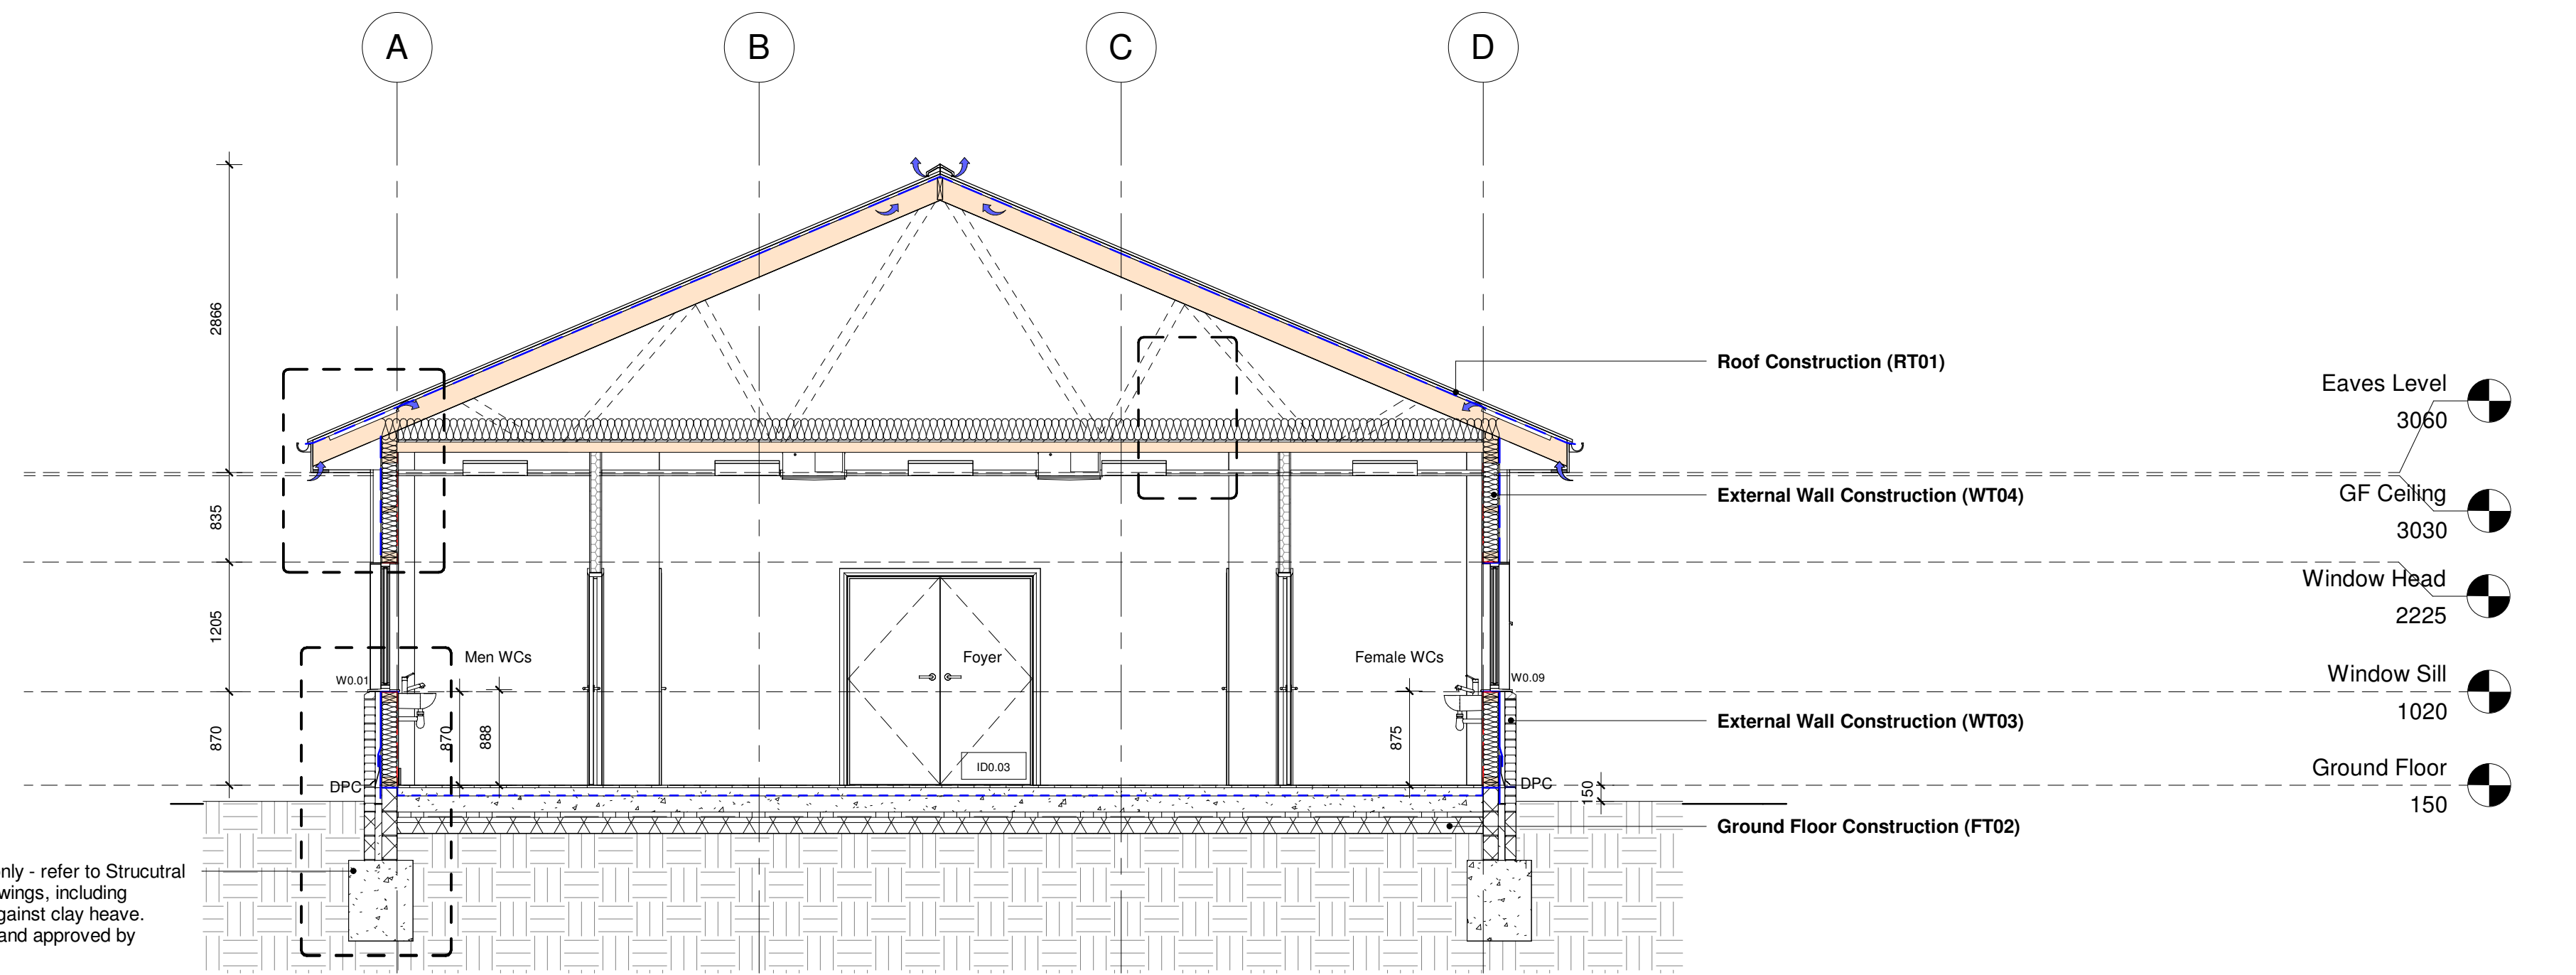

All foundations indicative only - refer to Structural Engineer's design and drawings, including requirements to protect against clay heave. Trenches to be inspected and approved by Building Control Body

Section C-C
1 : 50

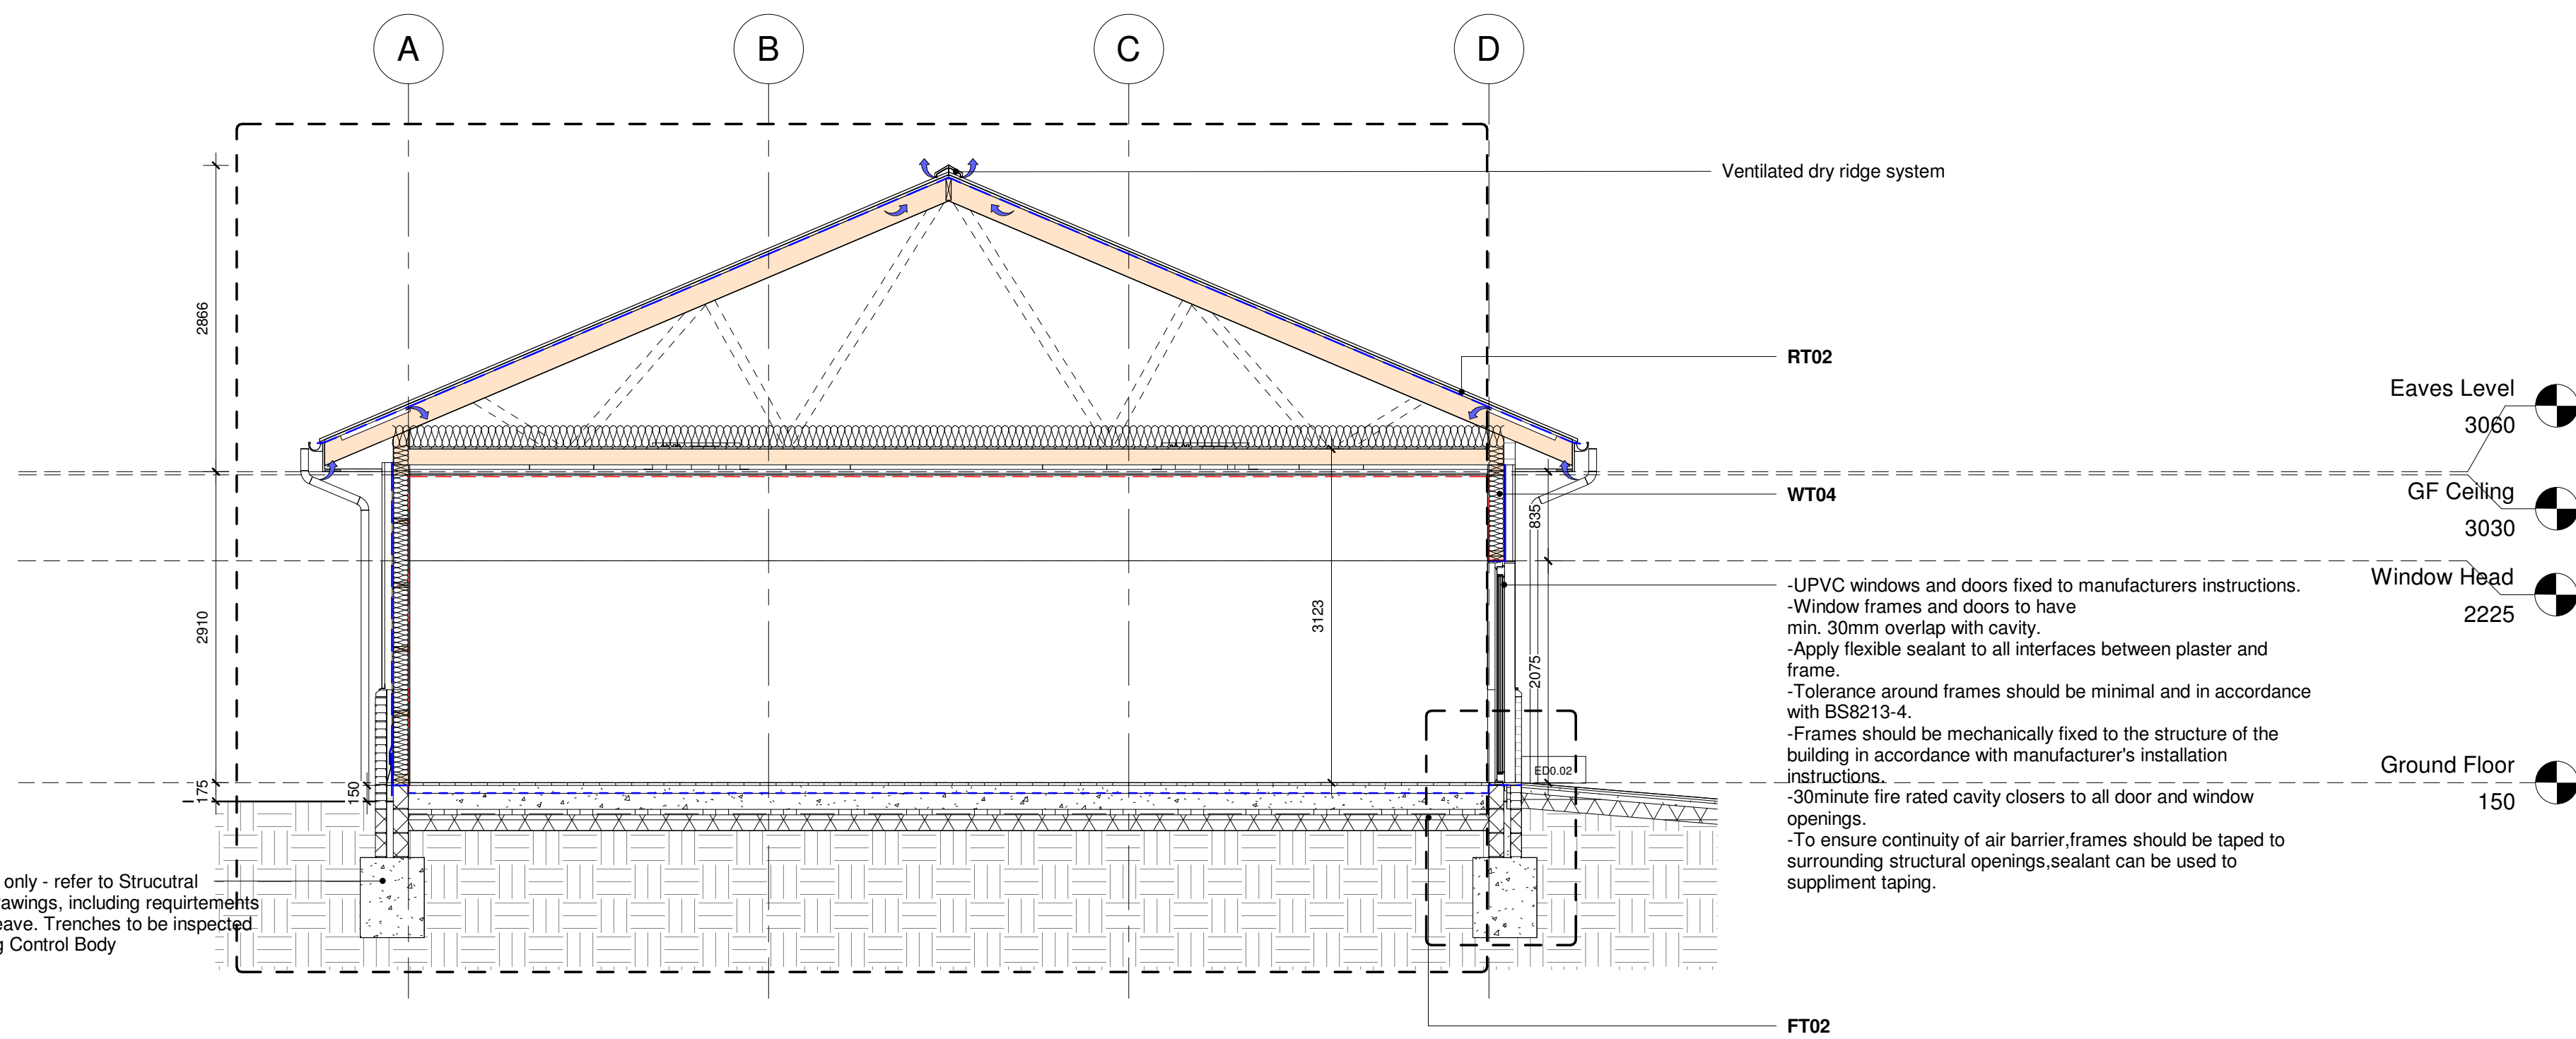

All foundations indicative only - refer to Structural Engineer's design and drawings, including requirements to protect against clay heave. Trenches to be inspected and approved by Building Control Body

Section D-D
1 : 50

A 21.03.23 Detail update

Drawing:
Sections - Type 2 - Timber

Client:
PBCC Services

Address

Project:
PBCC Community Hall Template

EV	EV	SCALE	1 : 50@A1
JH	JH	DATE	March 2023

