


Proposed Elevations


SW

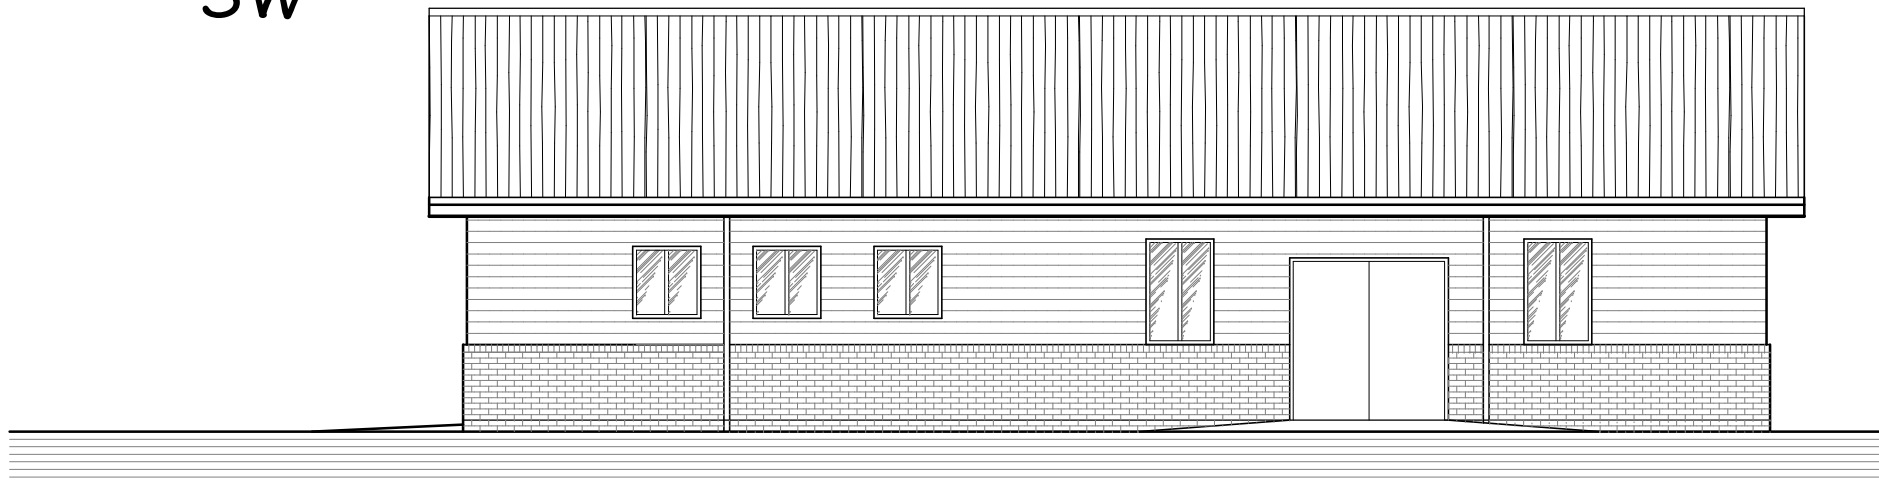


NW



SE

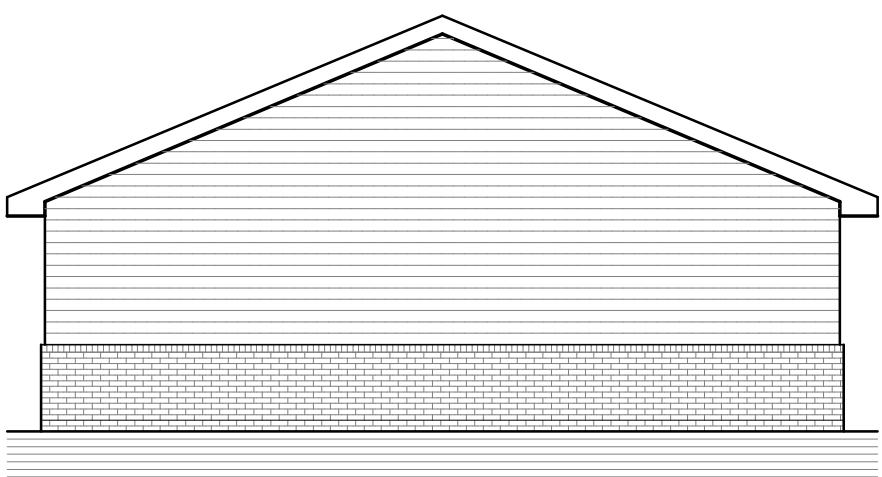

NE

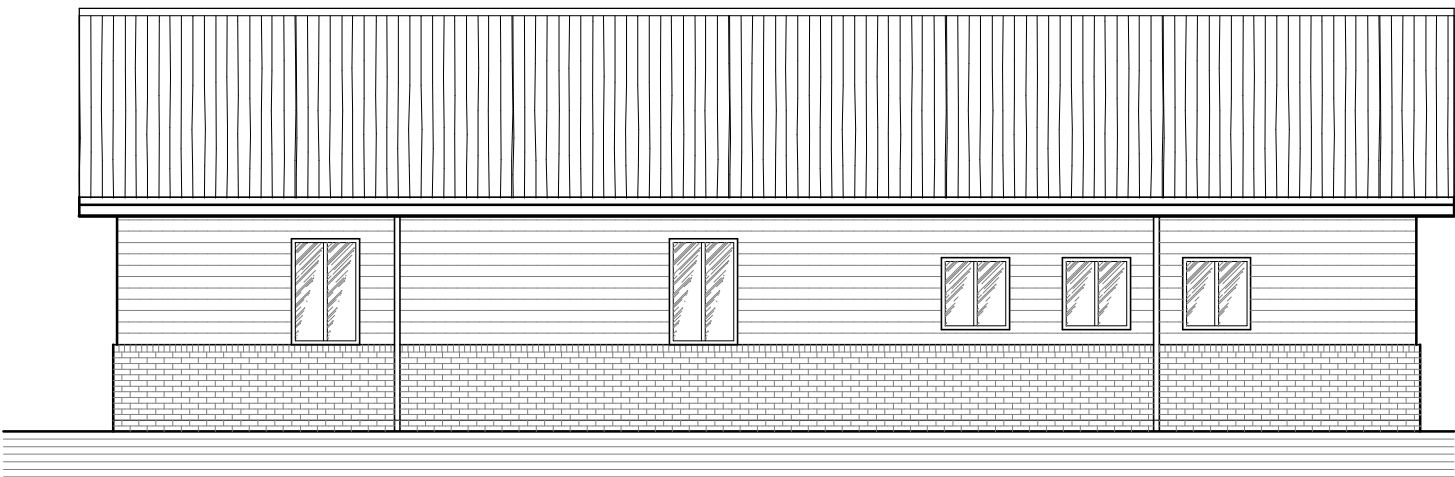

External Finishes

- Walls: Horizontal Timber Boardin
aboveface Brickwork Plinth
- Roof: Interlocking Concrete Tiles
- Doors: Aluminium or Composite Doors
- Windows: White uPVC

Drawing Copyright of The Church & Gospel Halls Trust.

Proposed 10 x 10m Gospel Hall
... Front Entry

Elevations

Scale: 1:50
Date: 12-Jul-22

For the

Revisions:
A - Prelim Issue - 12-July-22

Drawing No:

FE-10-02-A