
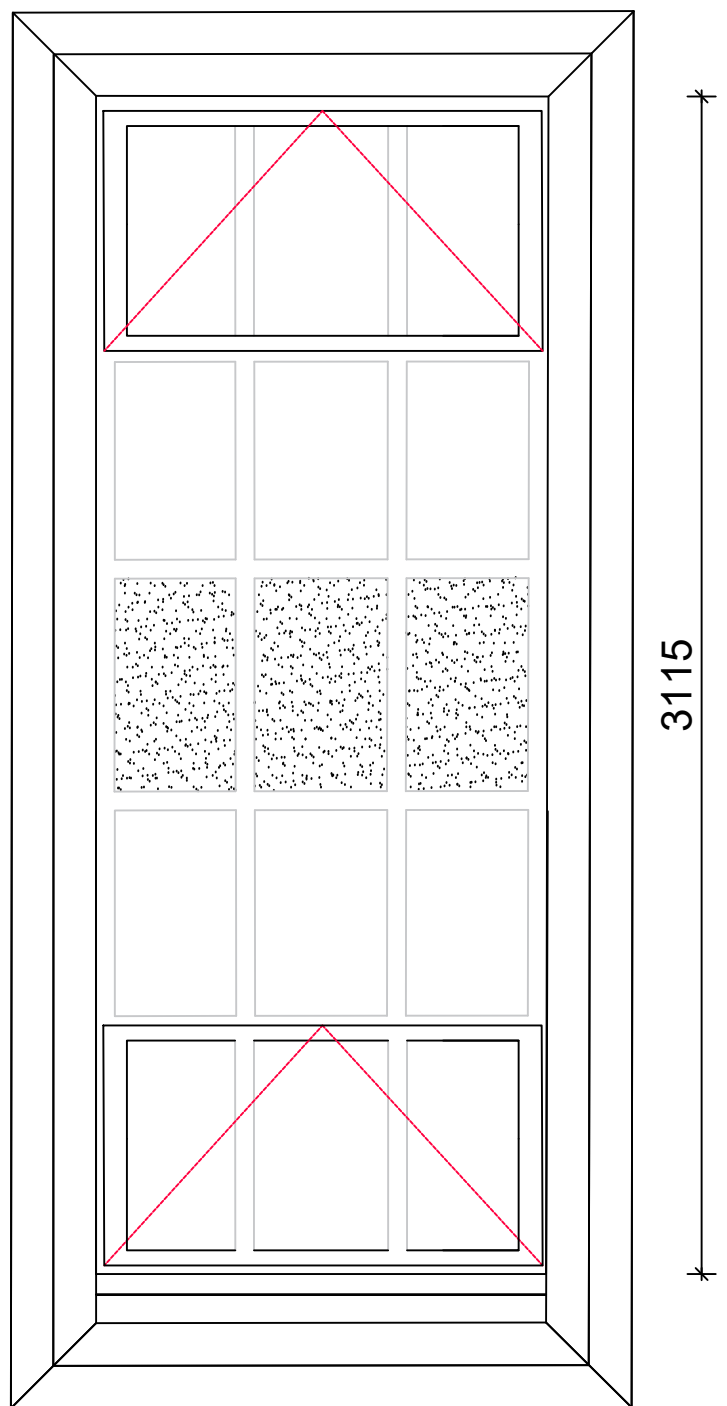
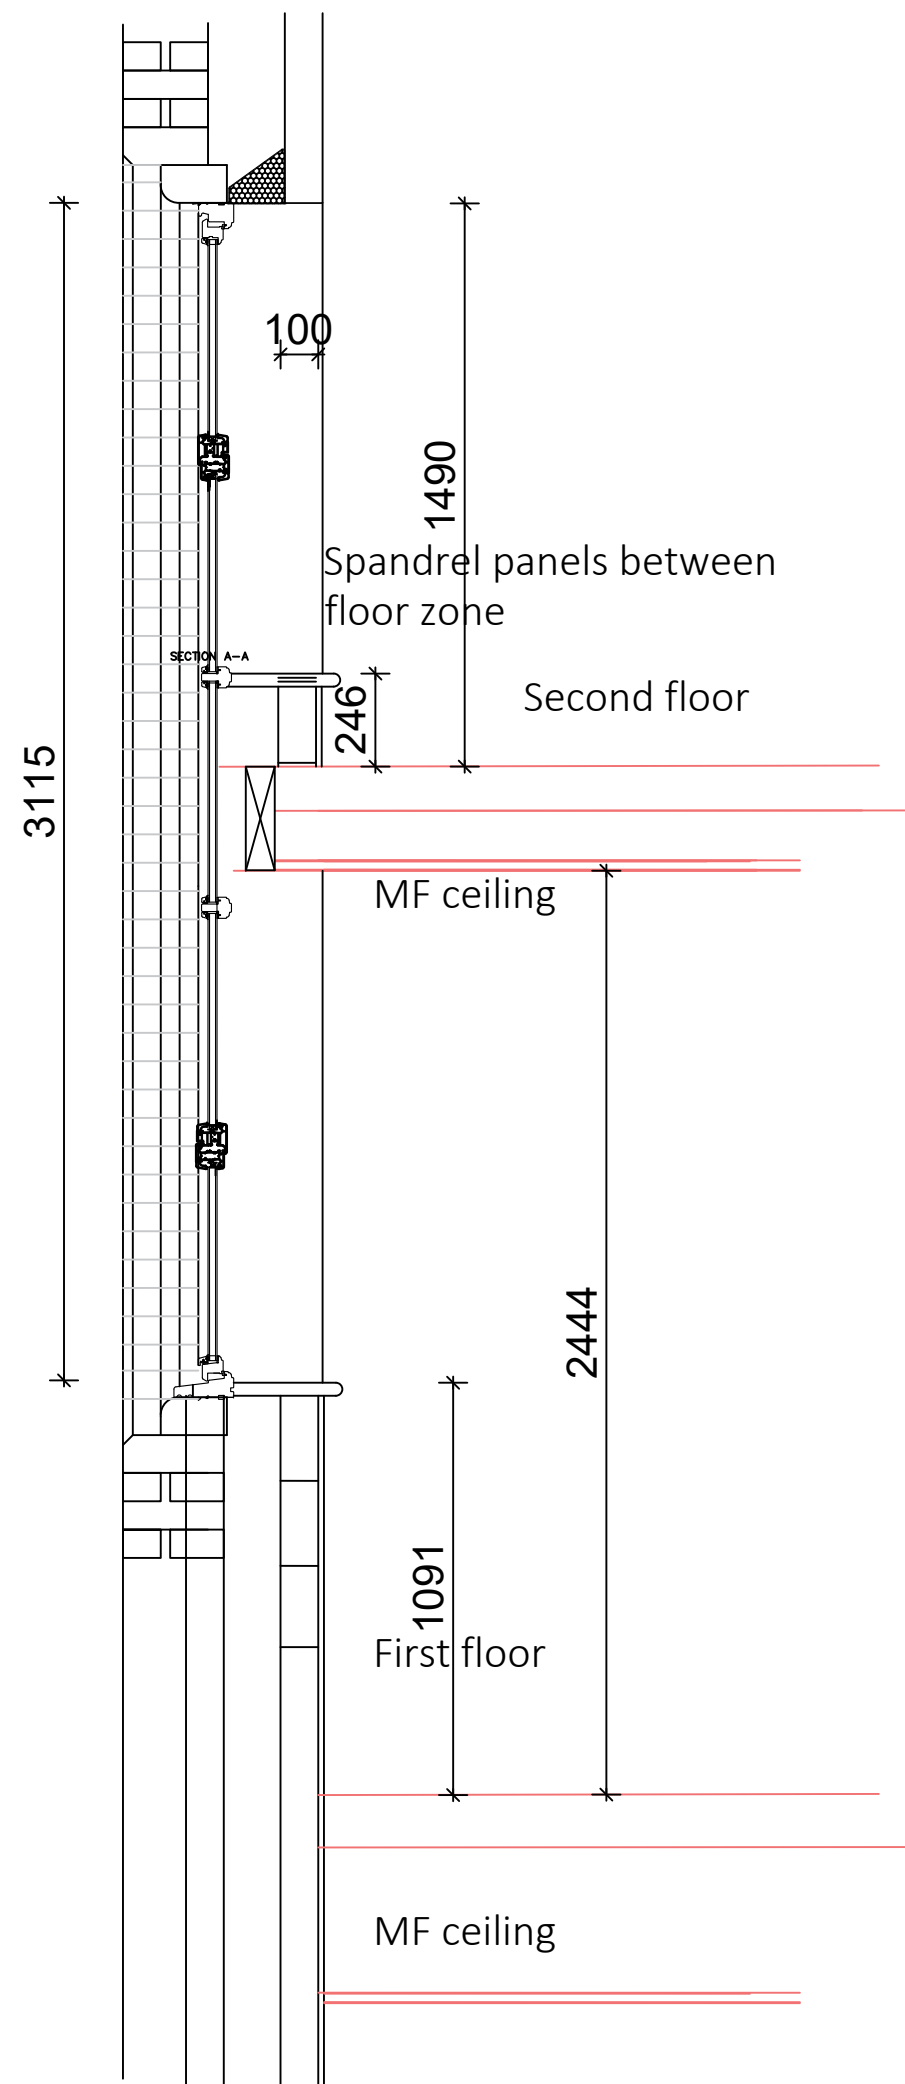


Rev	Date	Description
A	10-07-24	Window details altered
B	10-10-24	Window details updated to alutherm following meeting with planning department

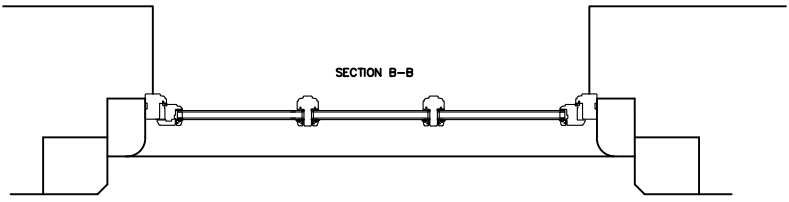

Replacement windows to Trinity Lane elevation and sections

Brickwork panel between floors


Clear glazing to opening vent above 1700

Obscure glazing to 1700 above floor level

brickwork panel between floors


Clear glazing to opening vent above 1700

Obscure glazing to 1700 above floor level

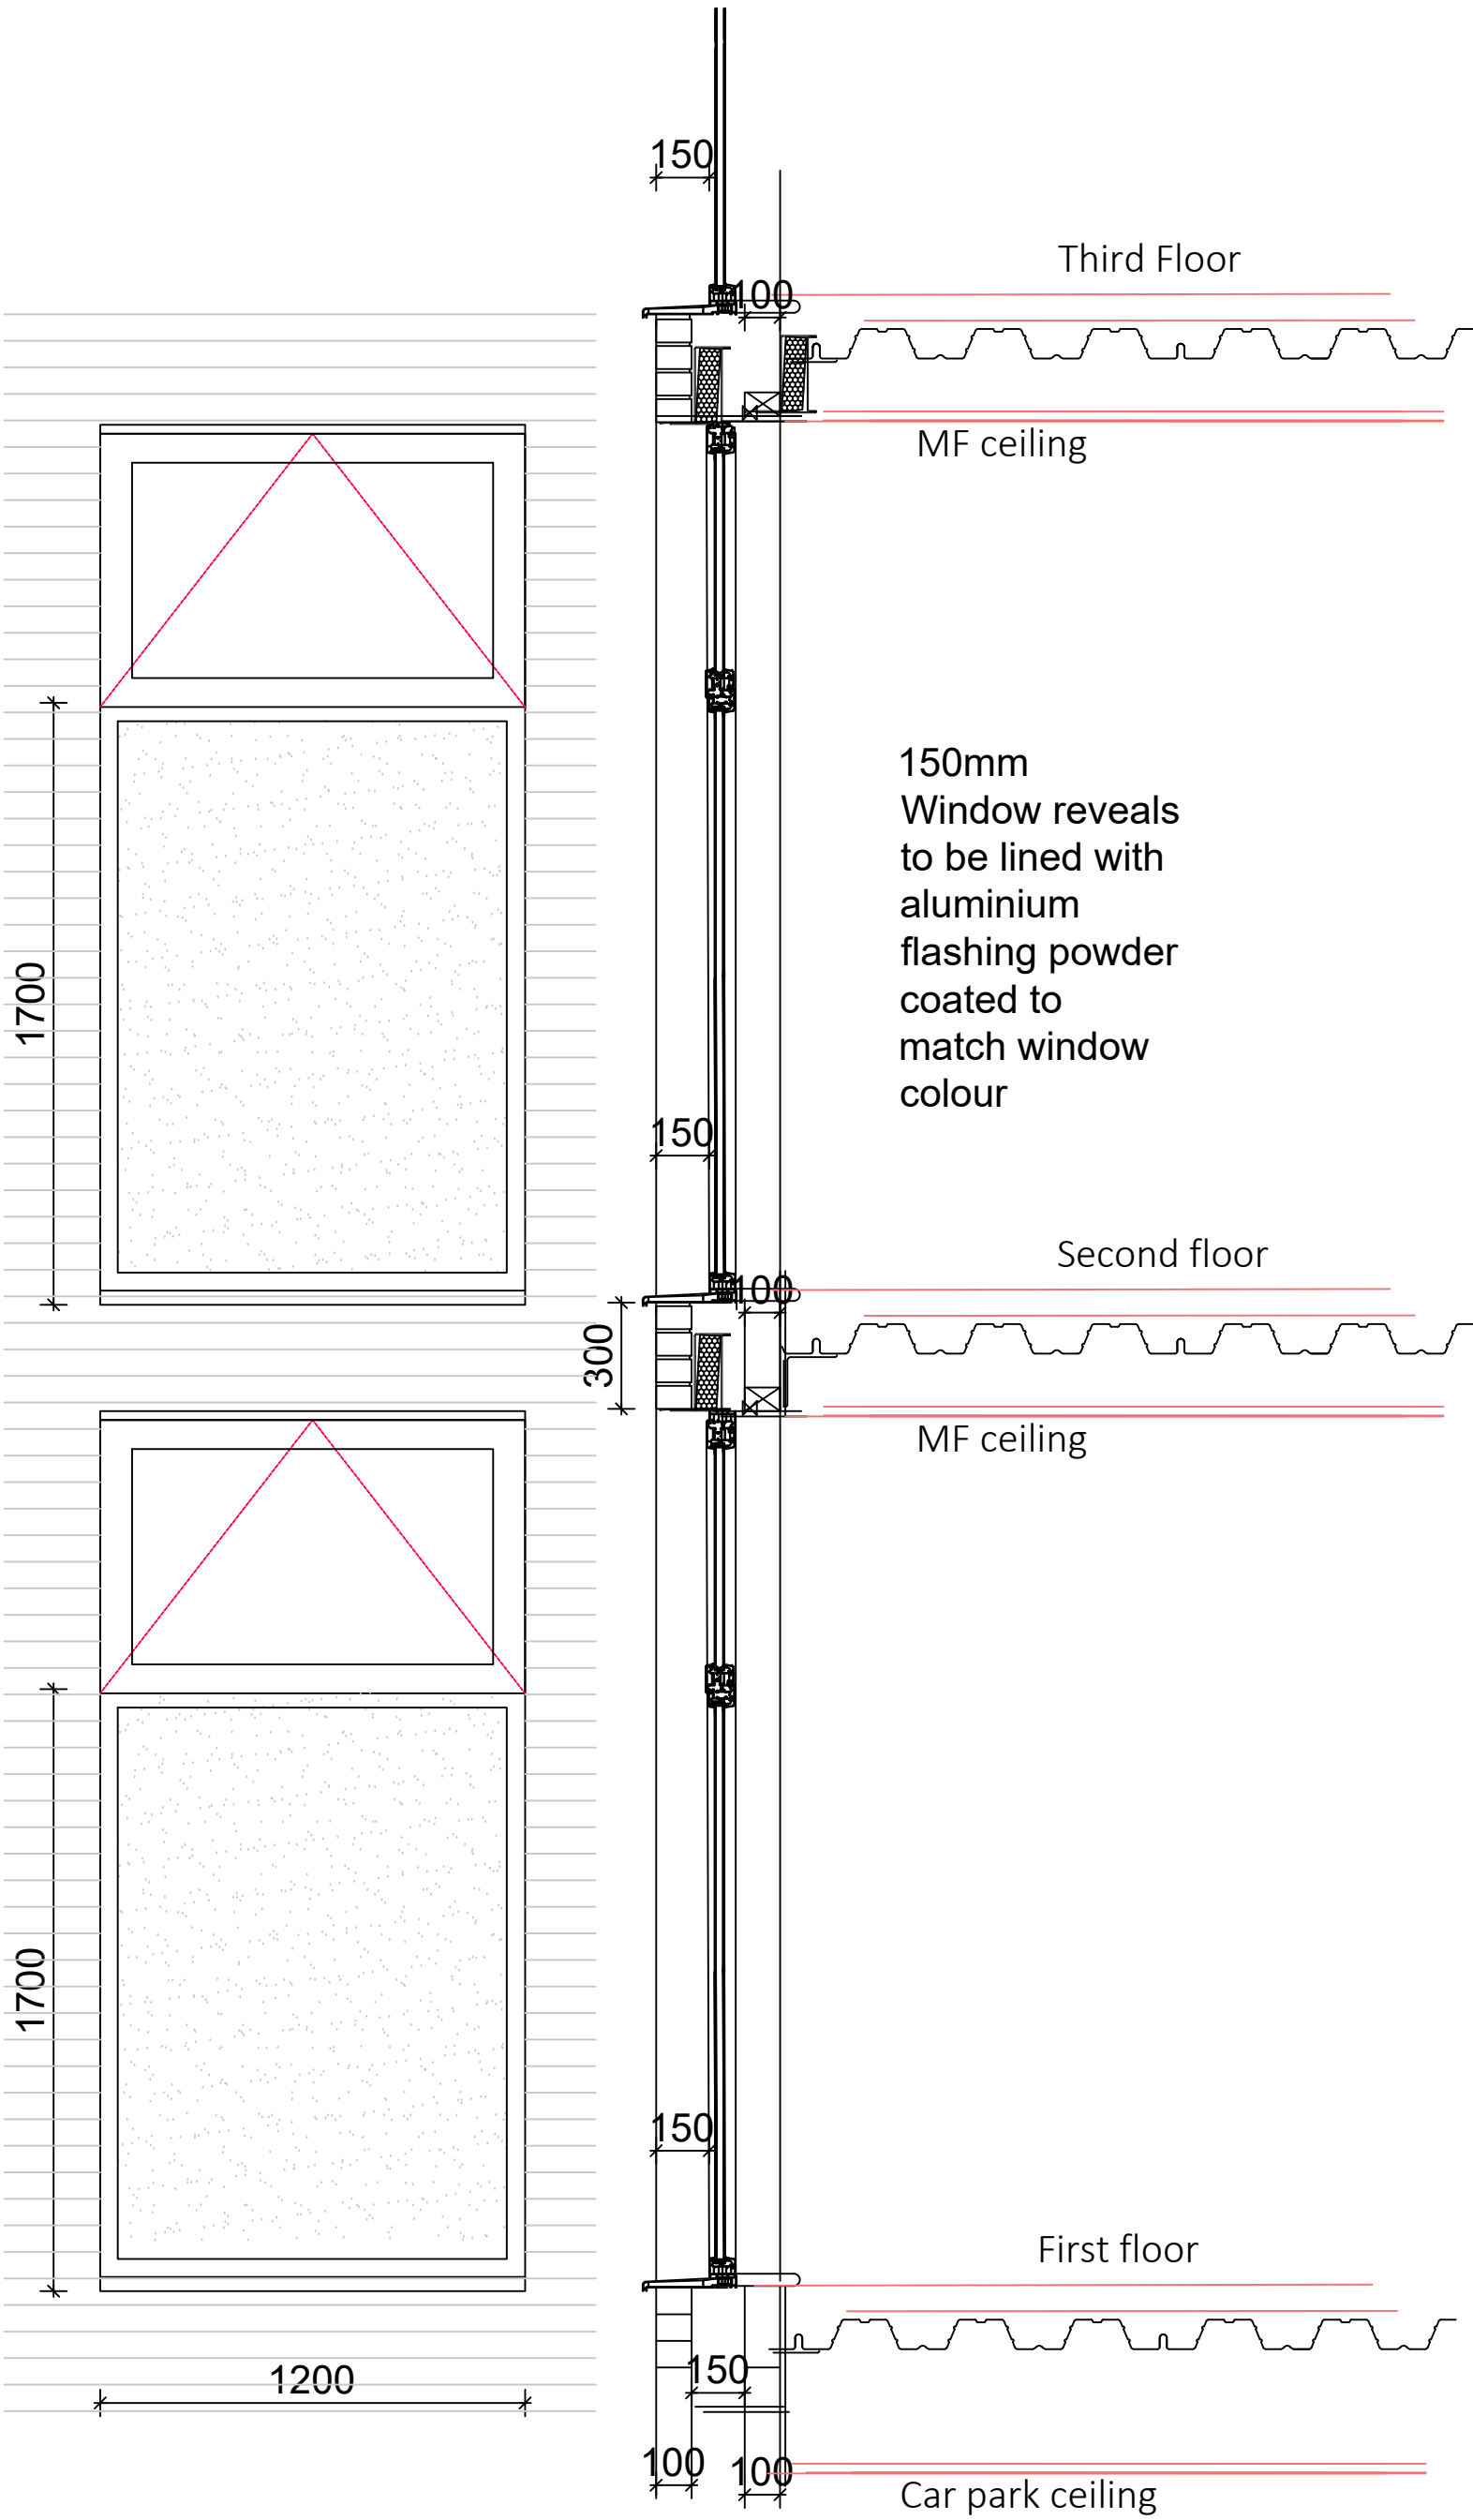

Floor to ceiling curtain wall to Manor street elevation

90mm Window reveals to be lined with aluminium flashing powder coated to match window colour

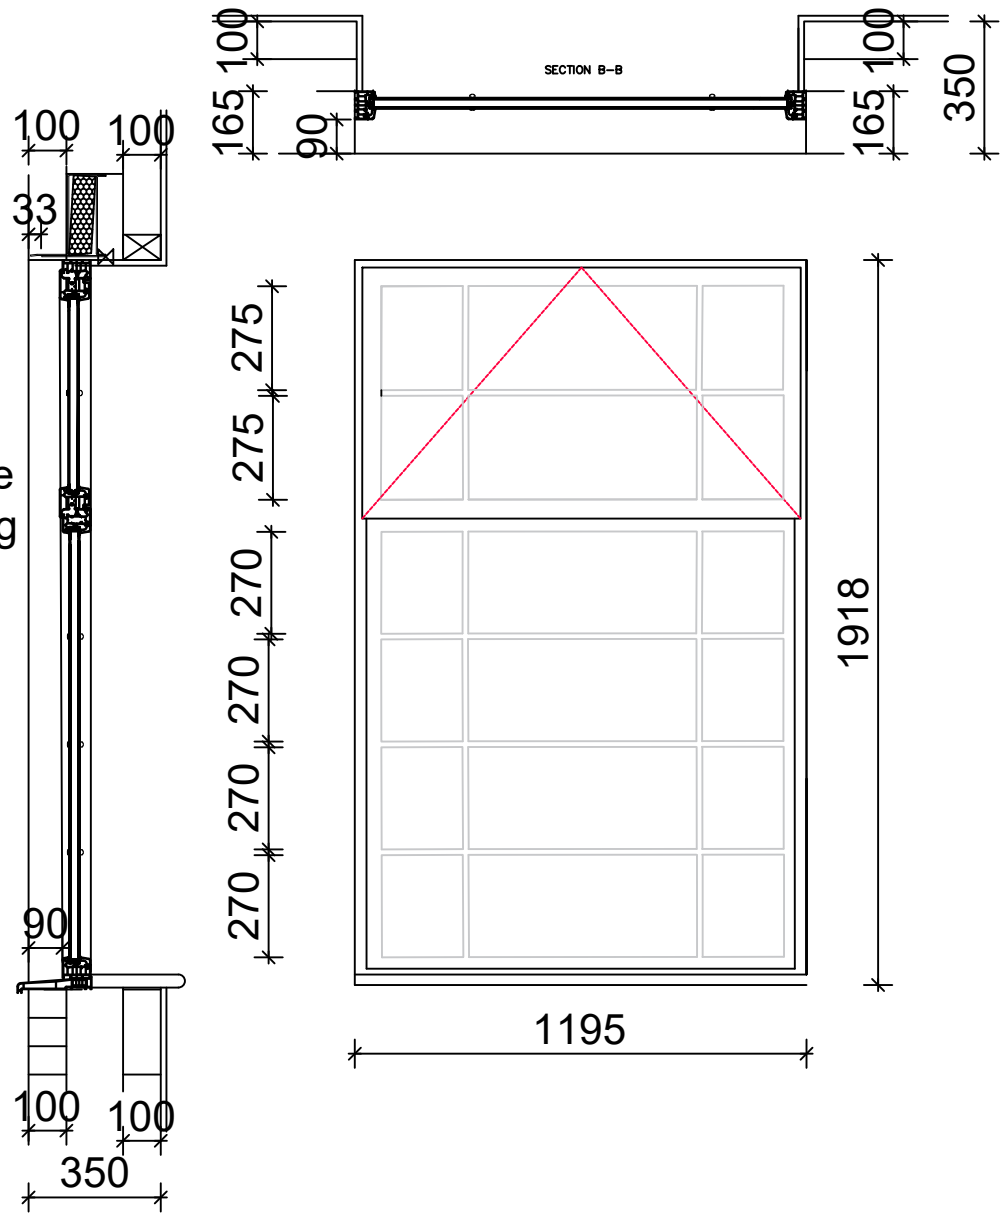

New windows to Hollycroft elevation and Trinity Lane

Storm Design

design to extend ltd

35 Kirkham Drive Toton Beeston, Nottingham. NG9 6HG
Tel: 0115 9720969
email: info@stormdesign.uk

Client

Wigston Estates Ltd

Job number & title

Former Danilo Cinema Trinity Lane
Hinckley Leicestershire
LE10 0BH

Date

19/04/24

Scale

1:20

Drawn

PJS

Checked

IS

Drawing number

23/848/28b

Drawing title

Proposed replacement window details
Smart Alitherm windows

This drawing is copyright and may not be altered, traced, photographed, electronically copied or used for any purpose other than for which it is issued, without the permission of Ian Storm .

A1

IF IN DOUBT
ASK