

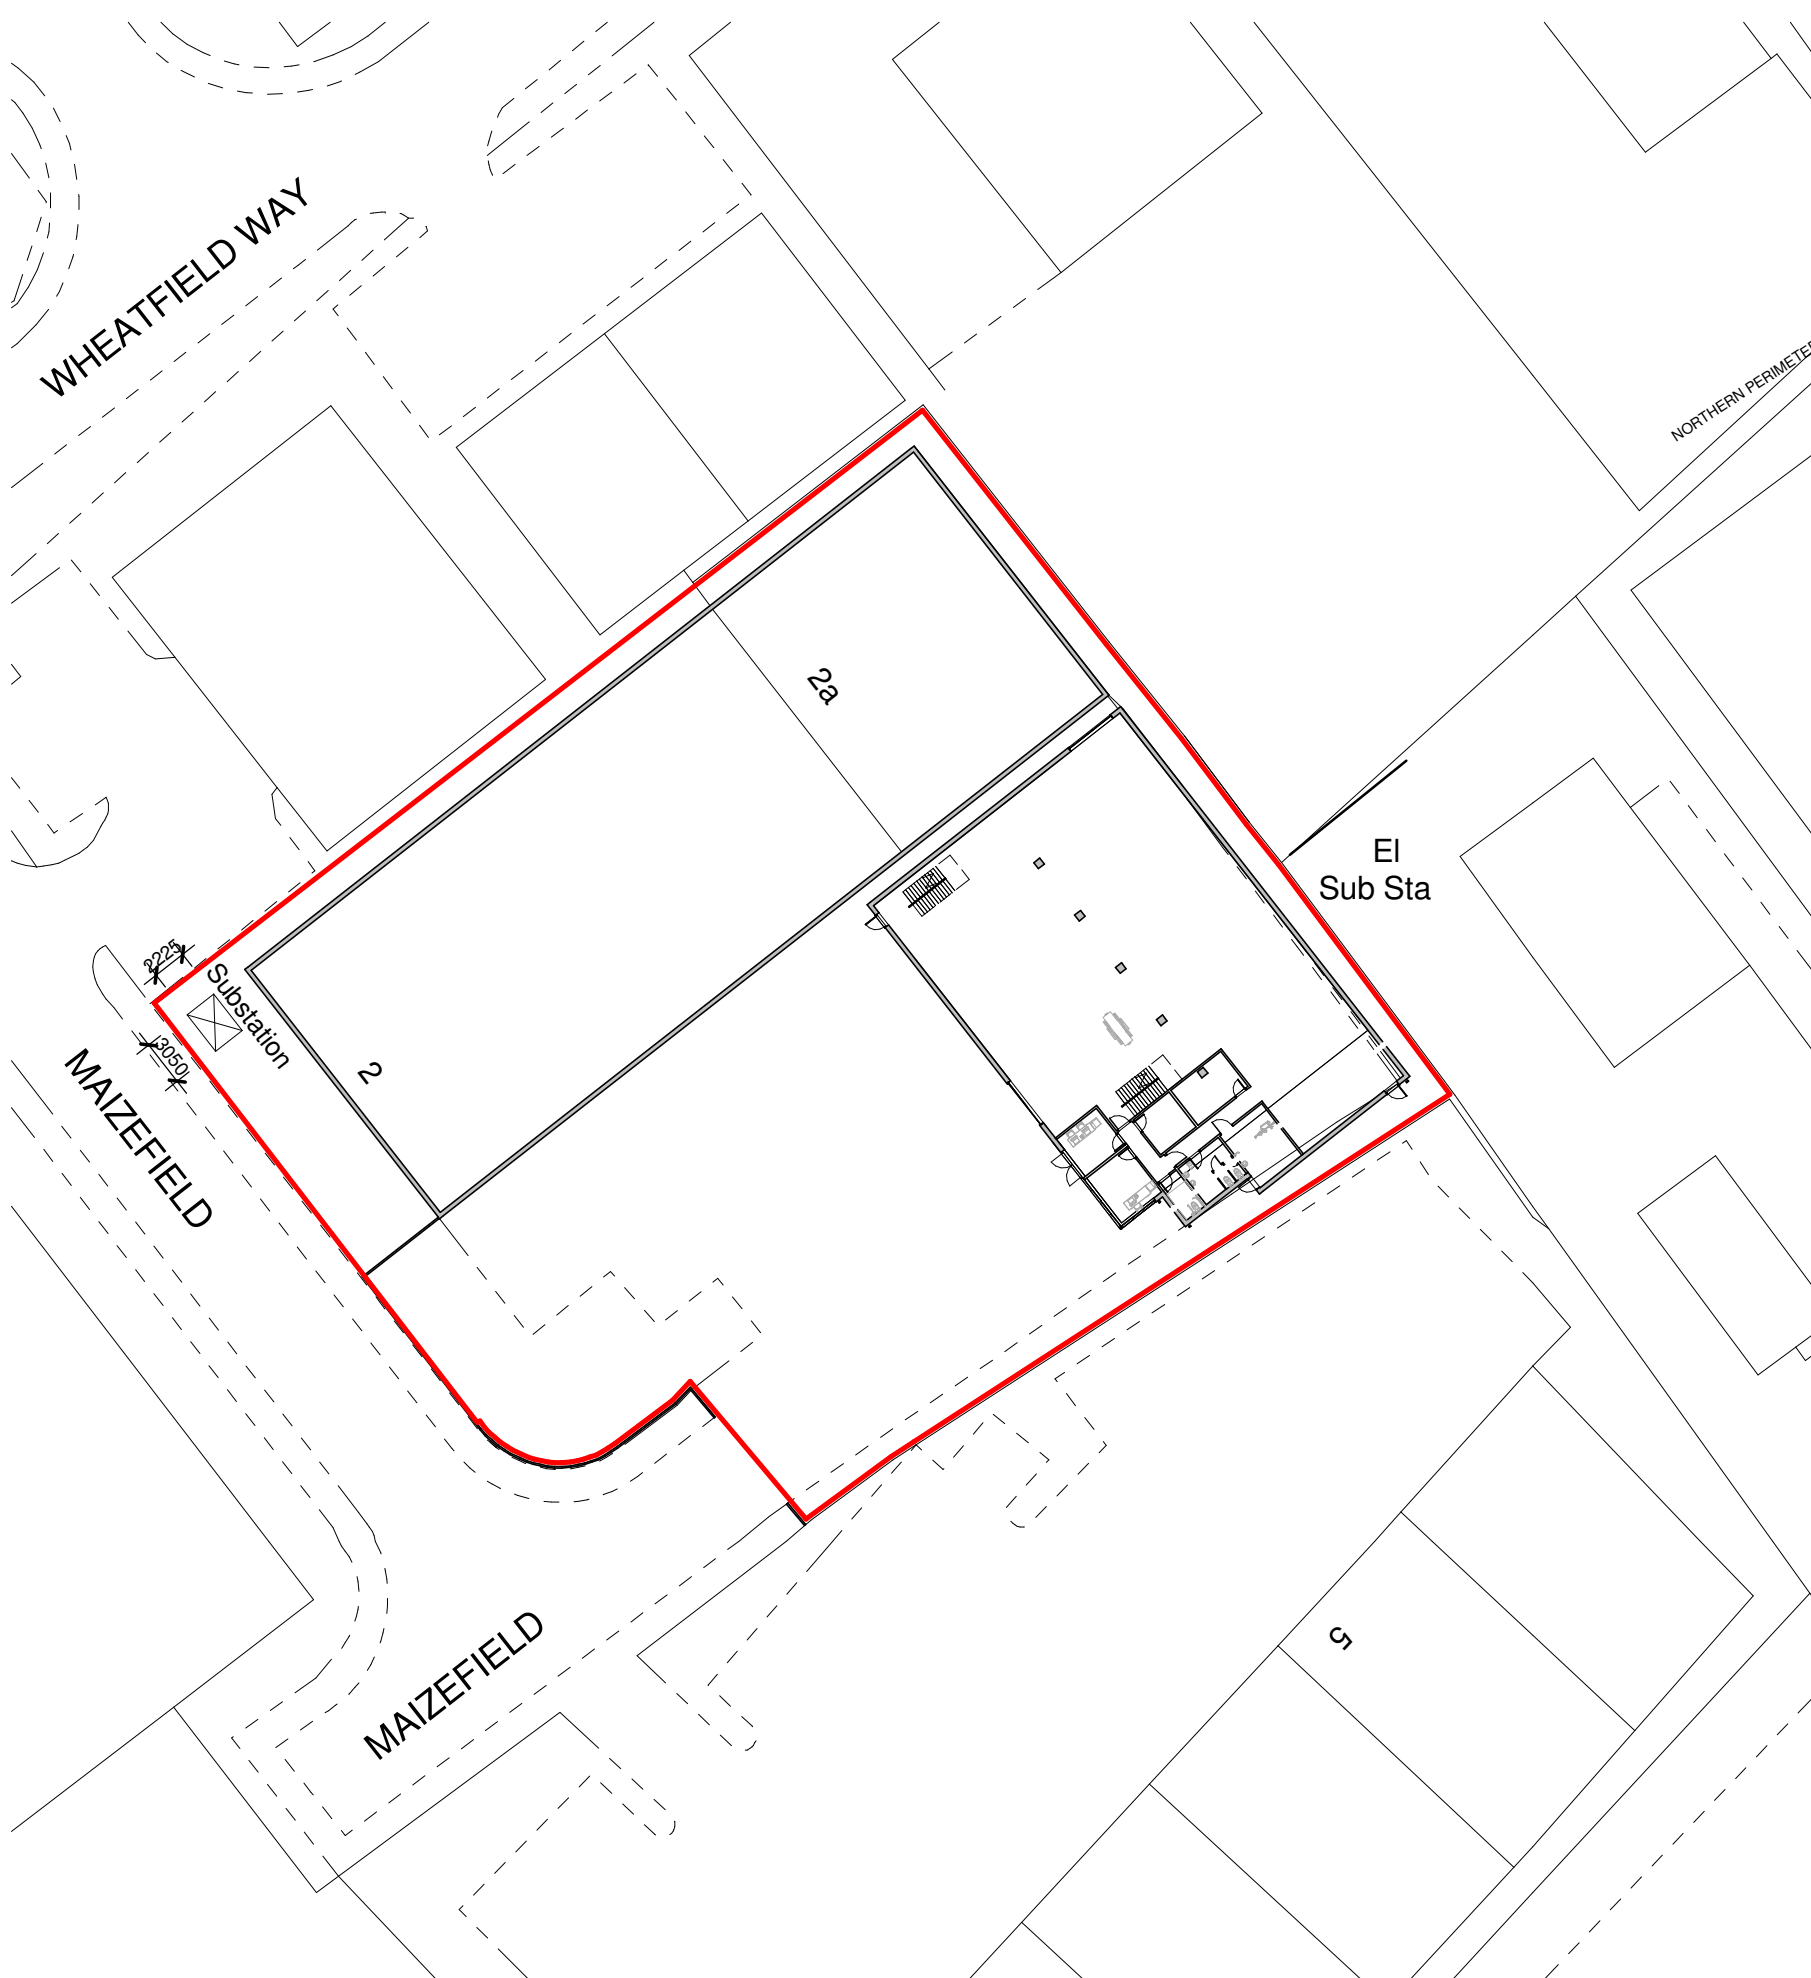


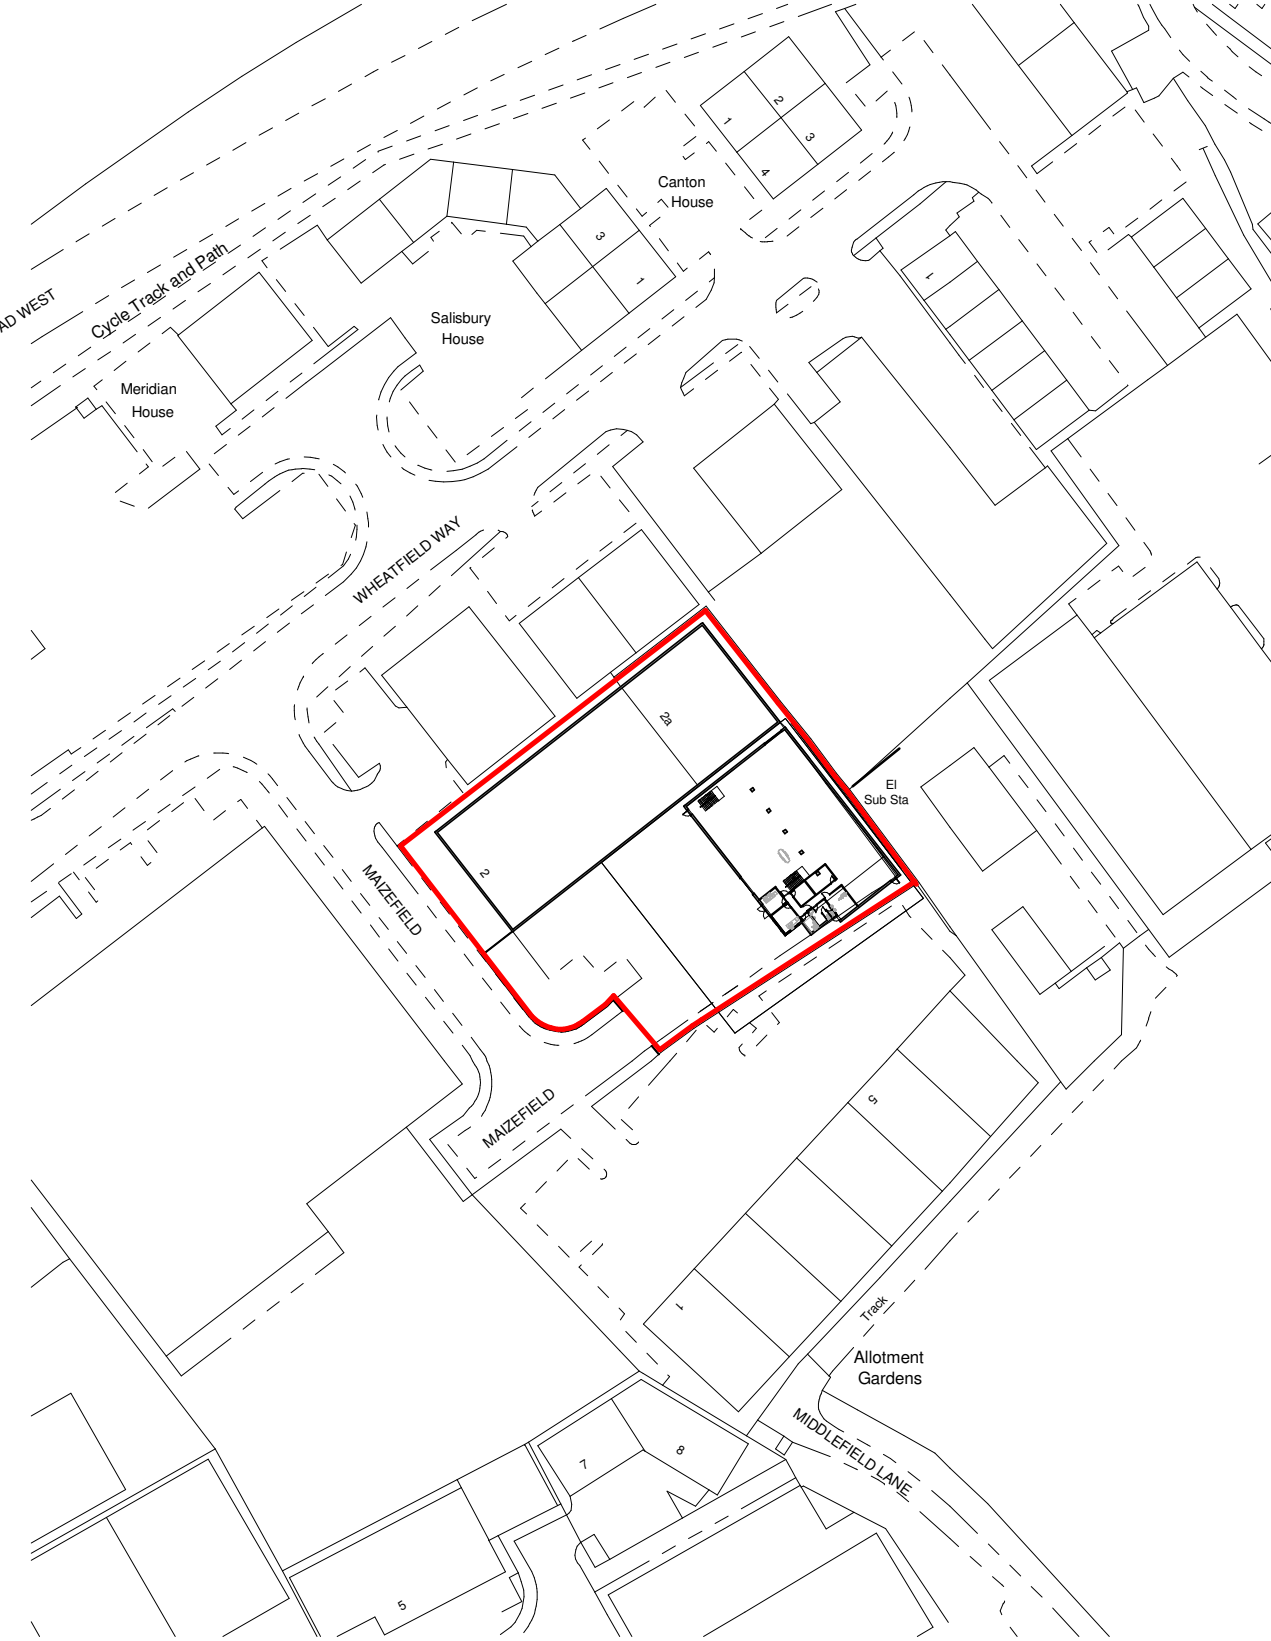




Block Plan

Scale = 1:500

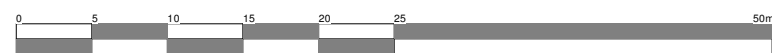

Location Plan

Scale = 1:1250

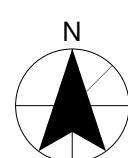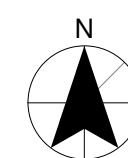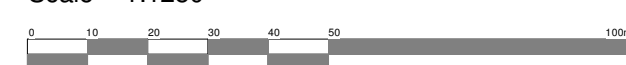

Client MP Engineering Ltd				hayward ARCHITECTS LTD 		19 Station Road Hinckley Leicestershire LE10 1AW Tel: 01455 635 665 Fax: 01455 618 971 www.hayward-architects.co.uk	
Project	Proposed Unit MP Engineering Ltd, 2 Maizefield, Hinckley	Scale 1:500 & 1:1250	Sheet A3	Job No. 21/141			
		Date 01/2022		Drawing No. 05B			
Drawing	Block & Location Plan	Author SS	Checked by LJW				
		THE COPYRIGHT OF THIS DRAWING IS VESTED IN HAYWARD ARCHITECTS LTD. REPRODUCTION IN ANY FORM, EITHER IN WHOLE OR IN PART IS FORBIDDEN WITHOUT THE PRIOR WRITTEN PERMISSION OF THE COPYRIGHT HOLDER. DO NOT SCALE FROM DRAWING AND ONLY FIGURED DIMENSIONS ARE TO BE USED		Drawing Status Planning Stage			