



# PROPOSED ELEVATIONS



Proposed South Elevation (Unchanged)  
Scale 1/50



Proposed East Elevation  
Scale 1/50

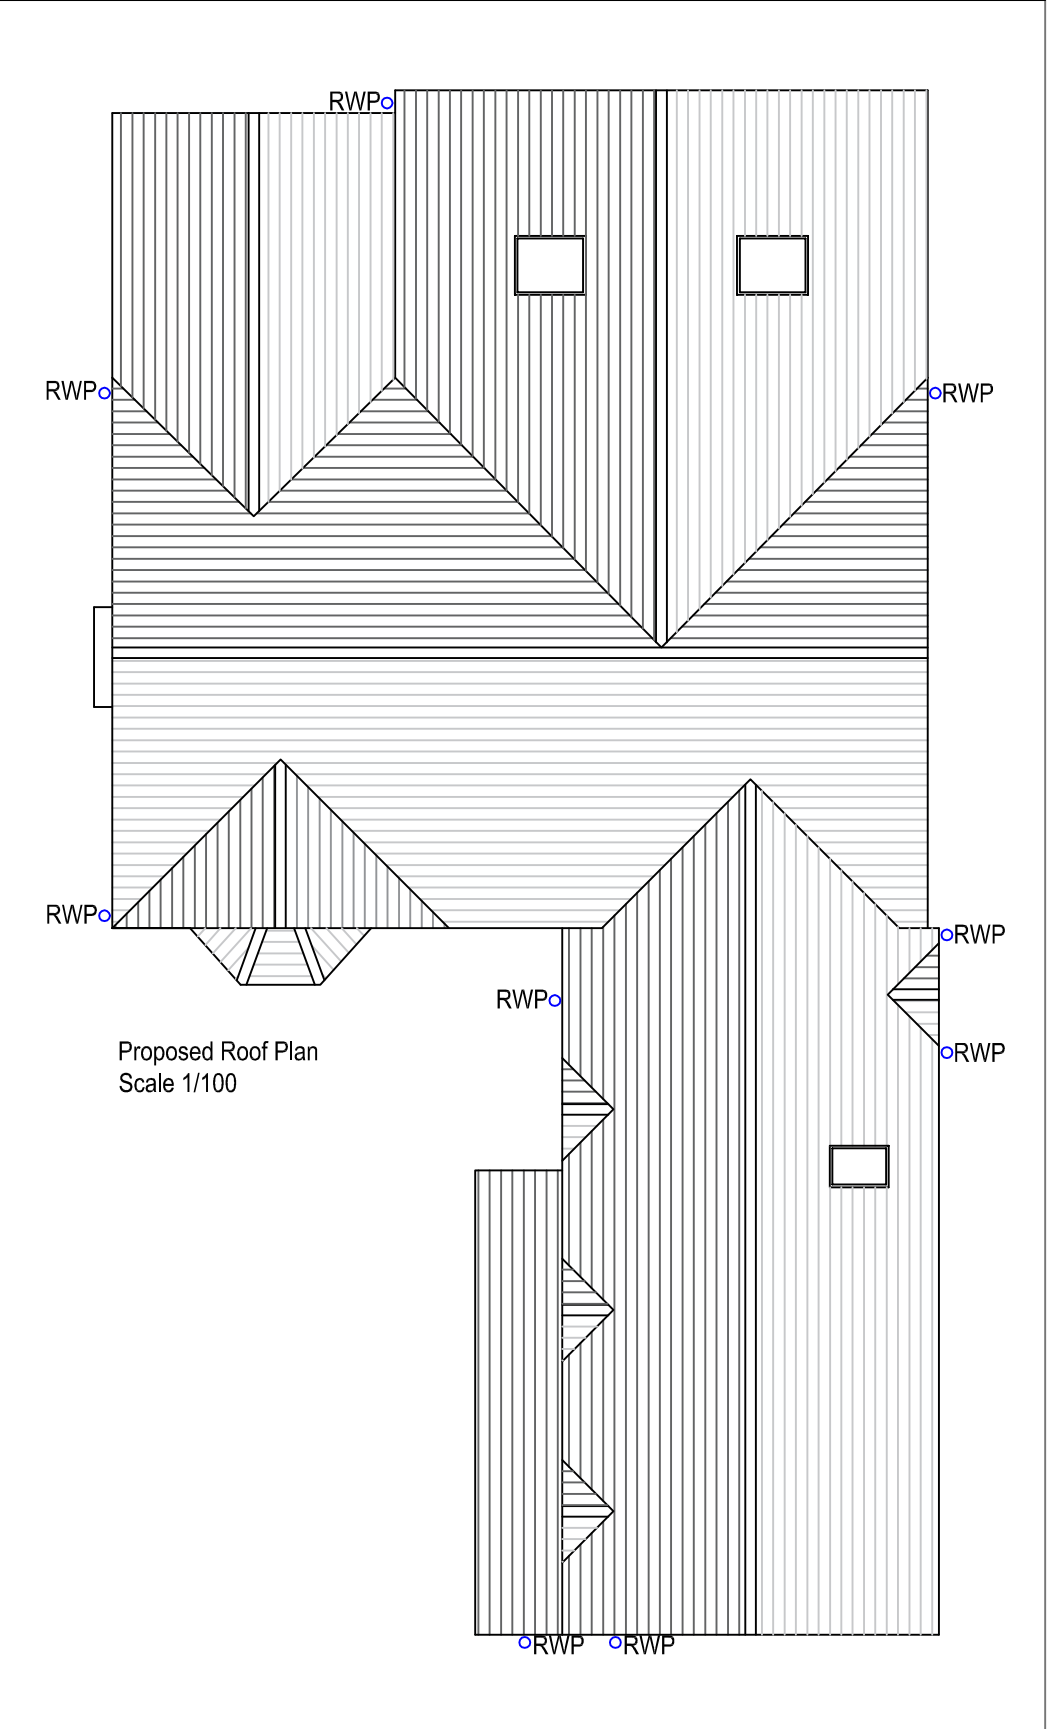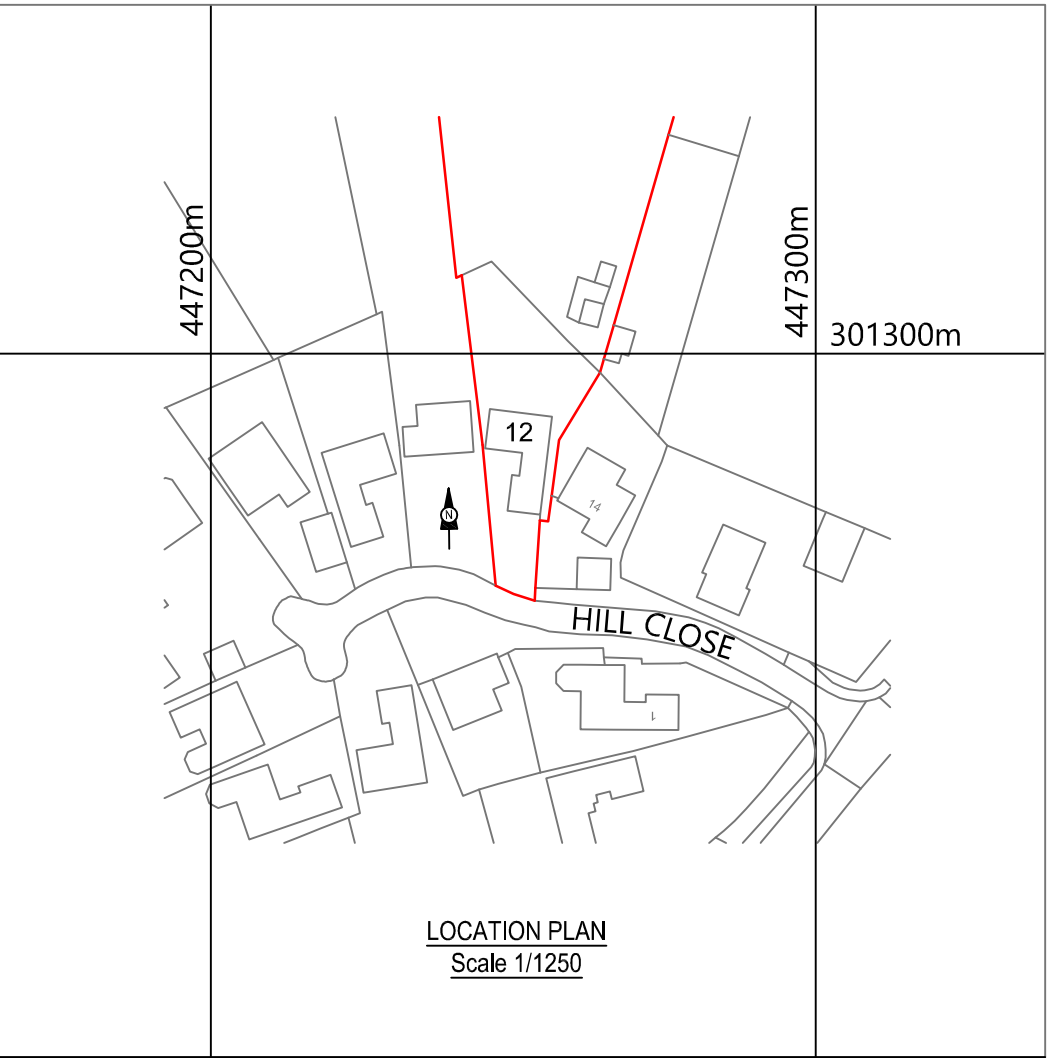



Title: PLANS & ELEVATIONS  
Project: TWO / THREE STOREY REAR EXTENSION  
Location: MR P & MRS H SATCHWELL, 12 HILL CLOSE,  
PECKLETON, LEICESTERSHIRE, LE9 7RQ

**Onemoreroom**  
Architectural Designers

205 Glenfield Road  
Leicester  
LE3 6DL

Tel: 07970 431698  
Email: info@omrleicester.co.uk  
Date: 04.03.2023  
Scale: varies @ A1

**PHS01-01-23PL**

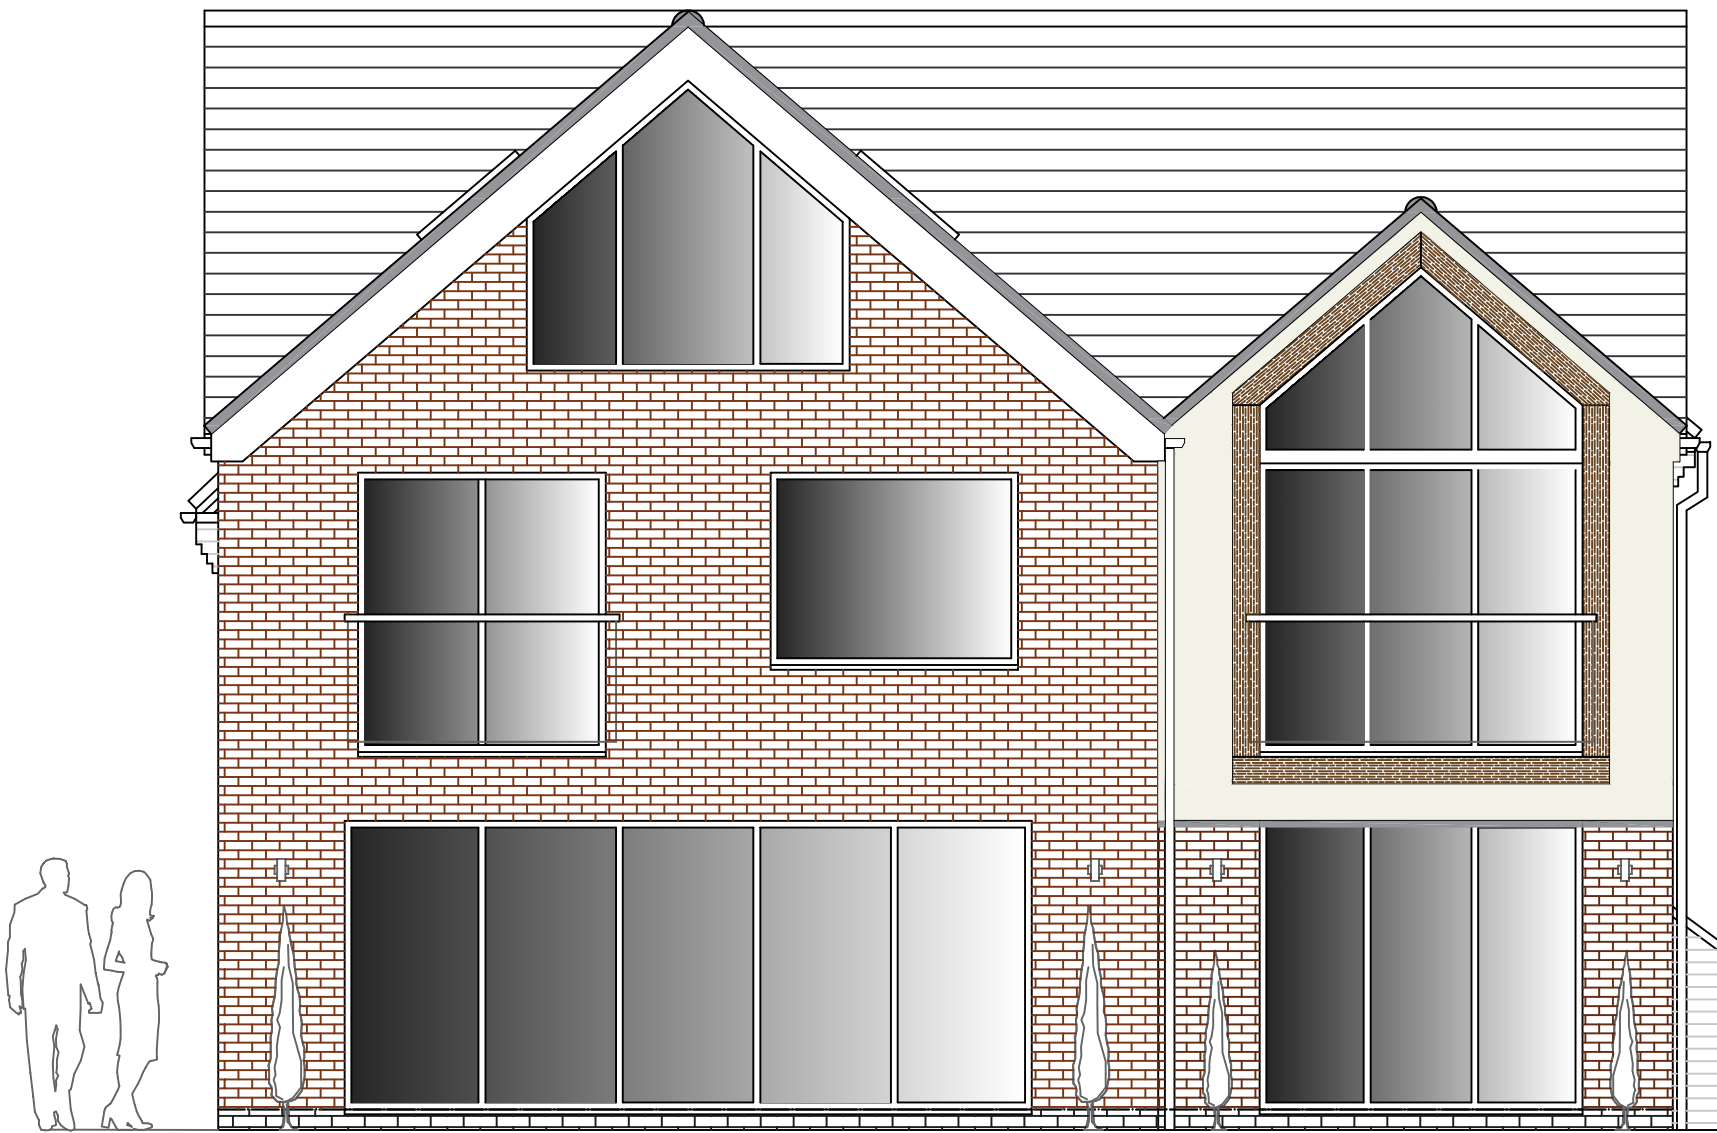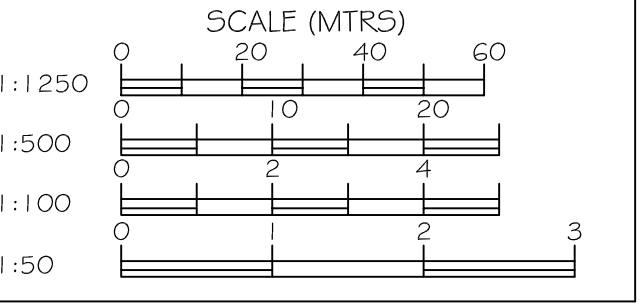

Proposed North Elevation  
Scale 1/50



Proposed West Elevation  
Scale 1/50