



PROPOSED FLOOR PLANS

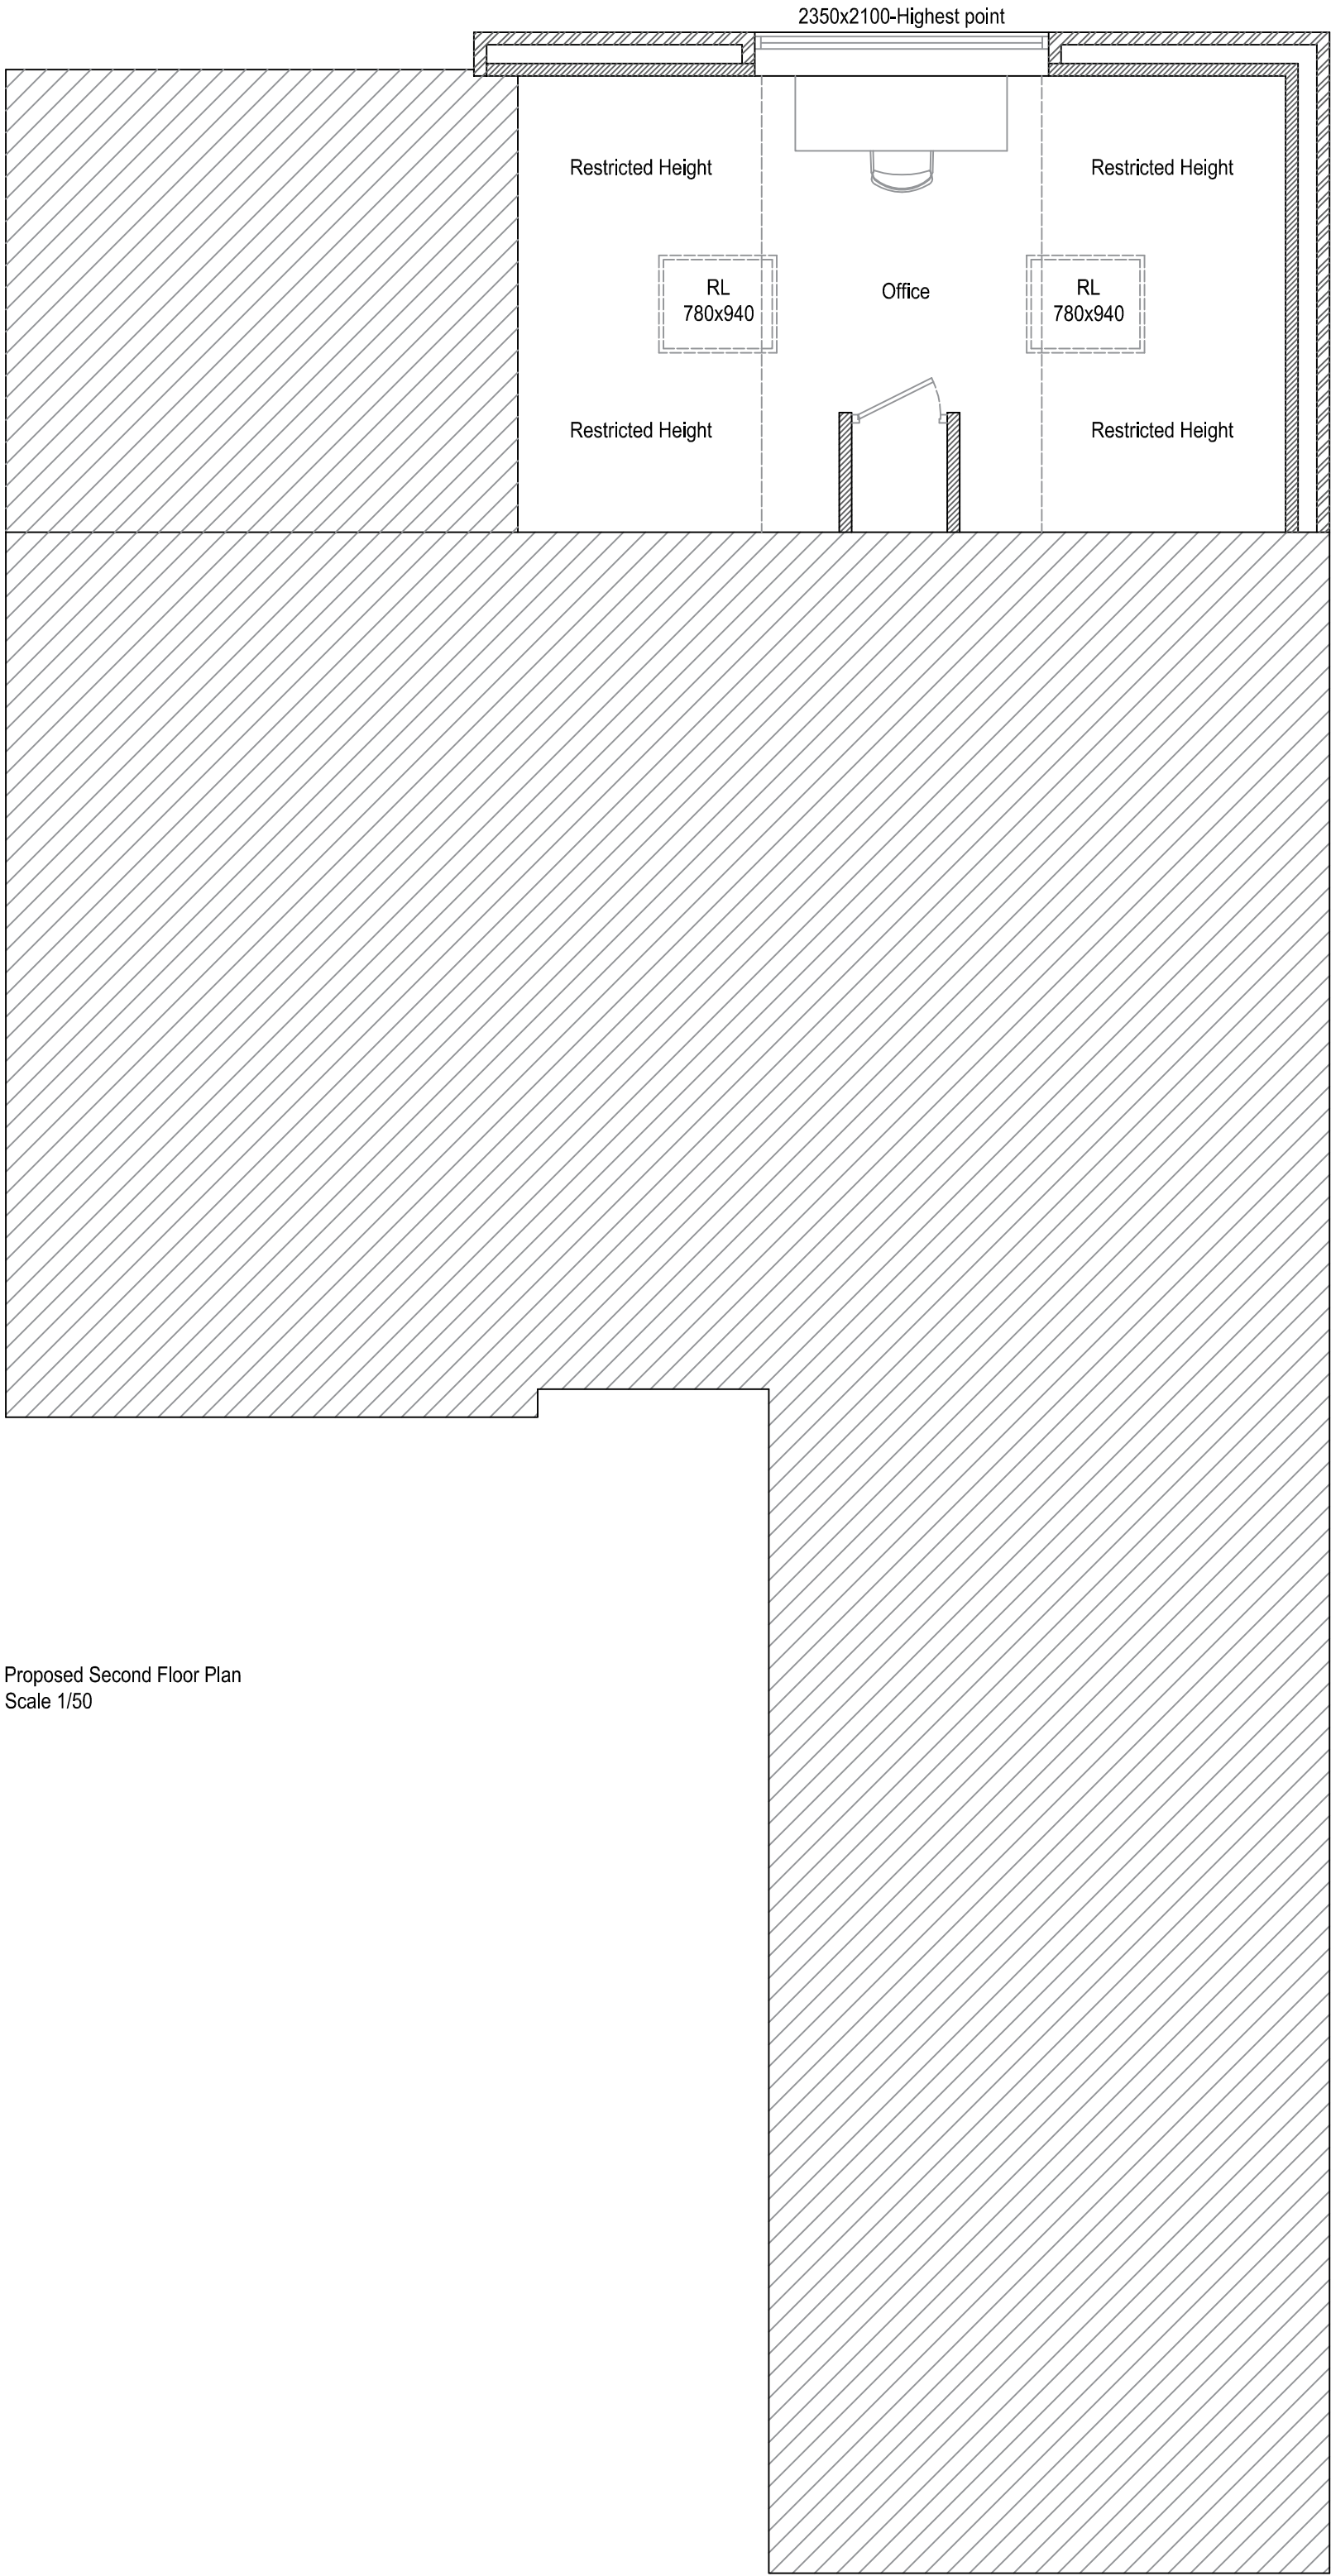

Proposed Second Floor Plan
Scale 1/50

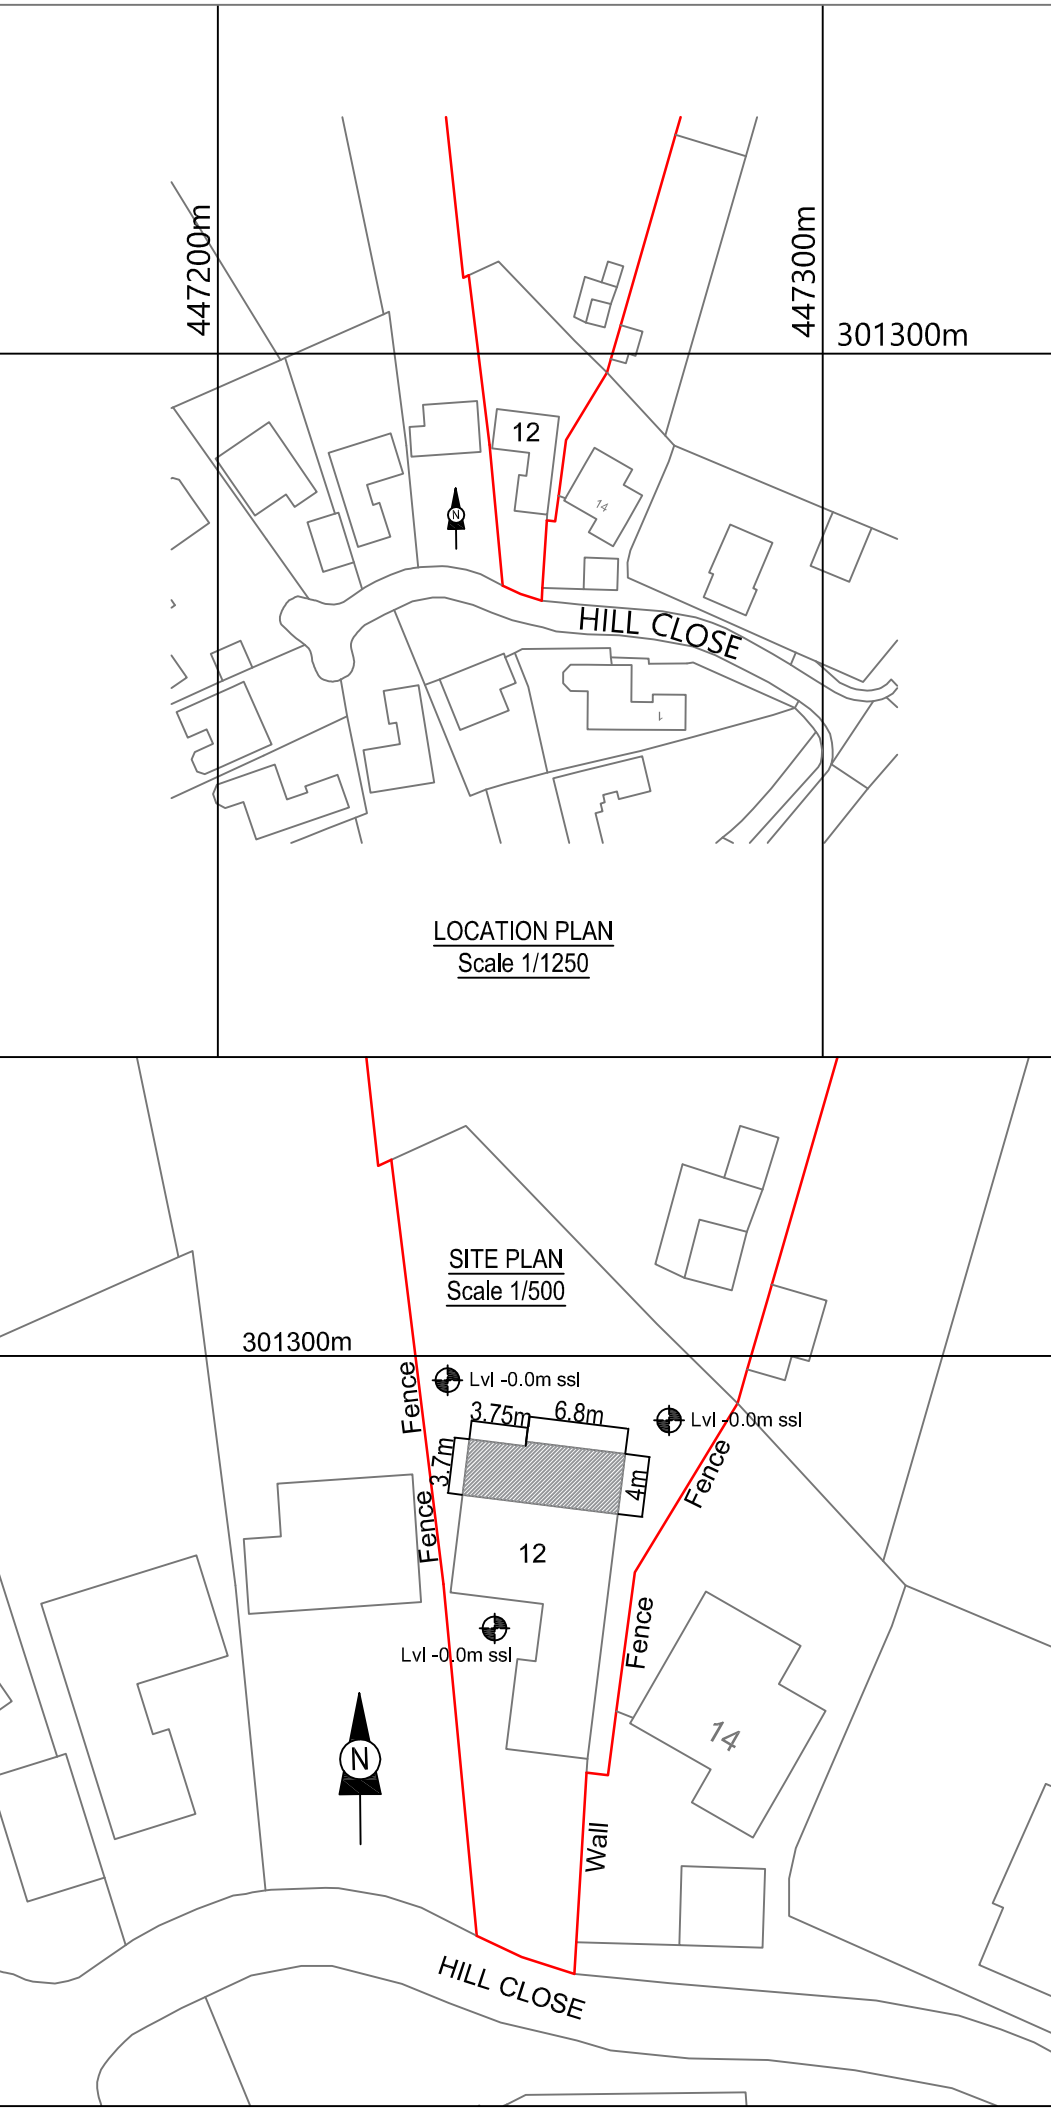

Title: PLANS & ELEVATIONS

Project: TWO / THREE STOREY REAR EXTENSION

Location: MR P & MRS H SATCHWELL, 12 HILL CLOSE,
PECKLETON, LEICESTERSHIRE, LE9 7RQ

Onemoreroom
Architectural Designers

205 Glenfield Road
Leicester
LE3 6DL

Tel: 07970 431698
Email: info@omrleicester.co.uk
Date: 04.03.2023
Scale: varies @ A1

PHS01-01-23PL

