
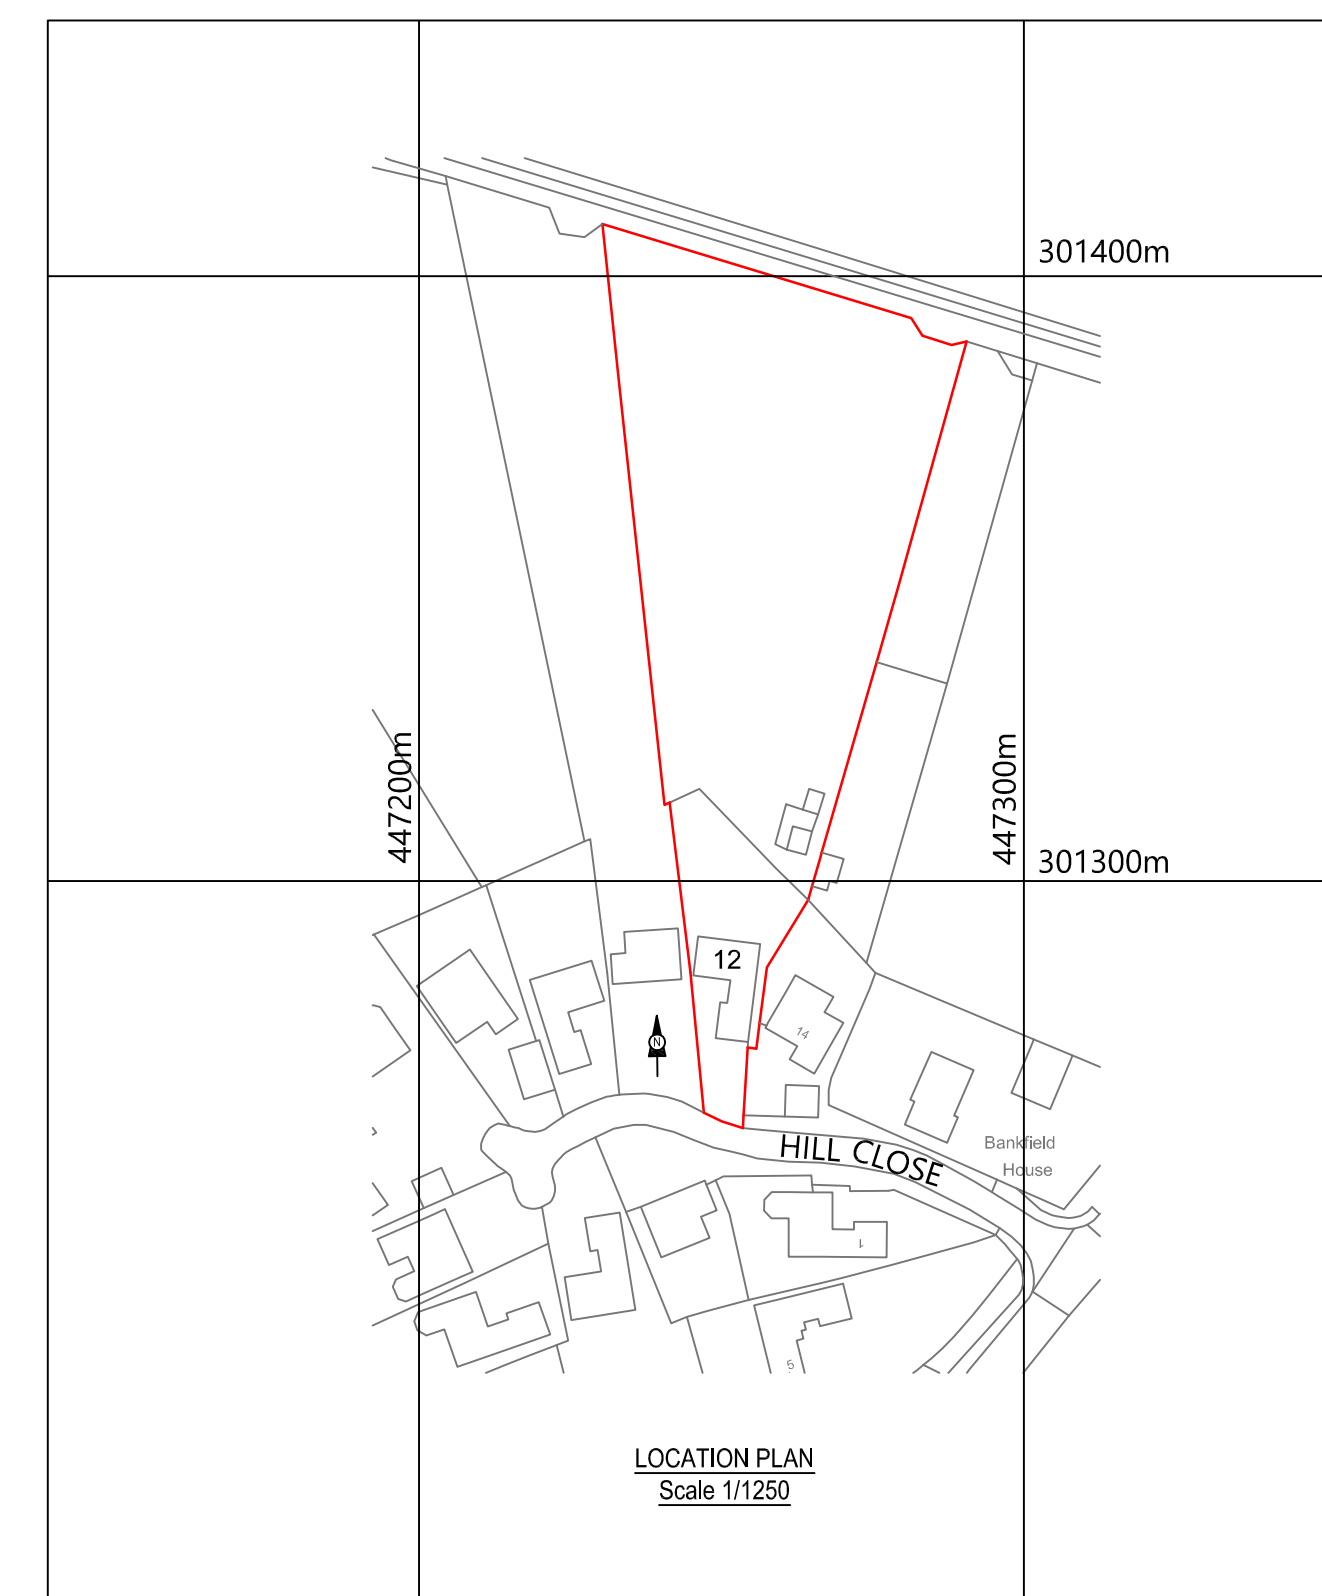


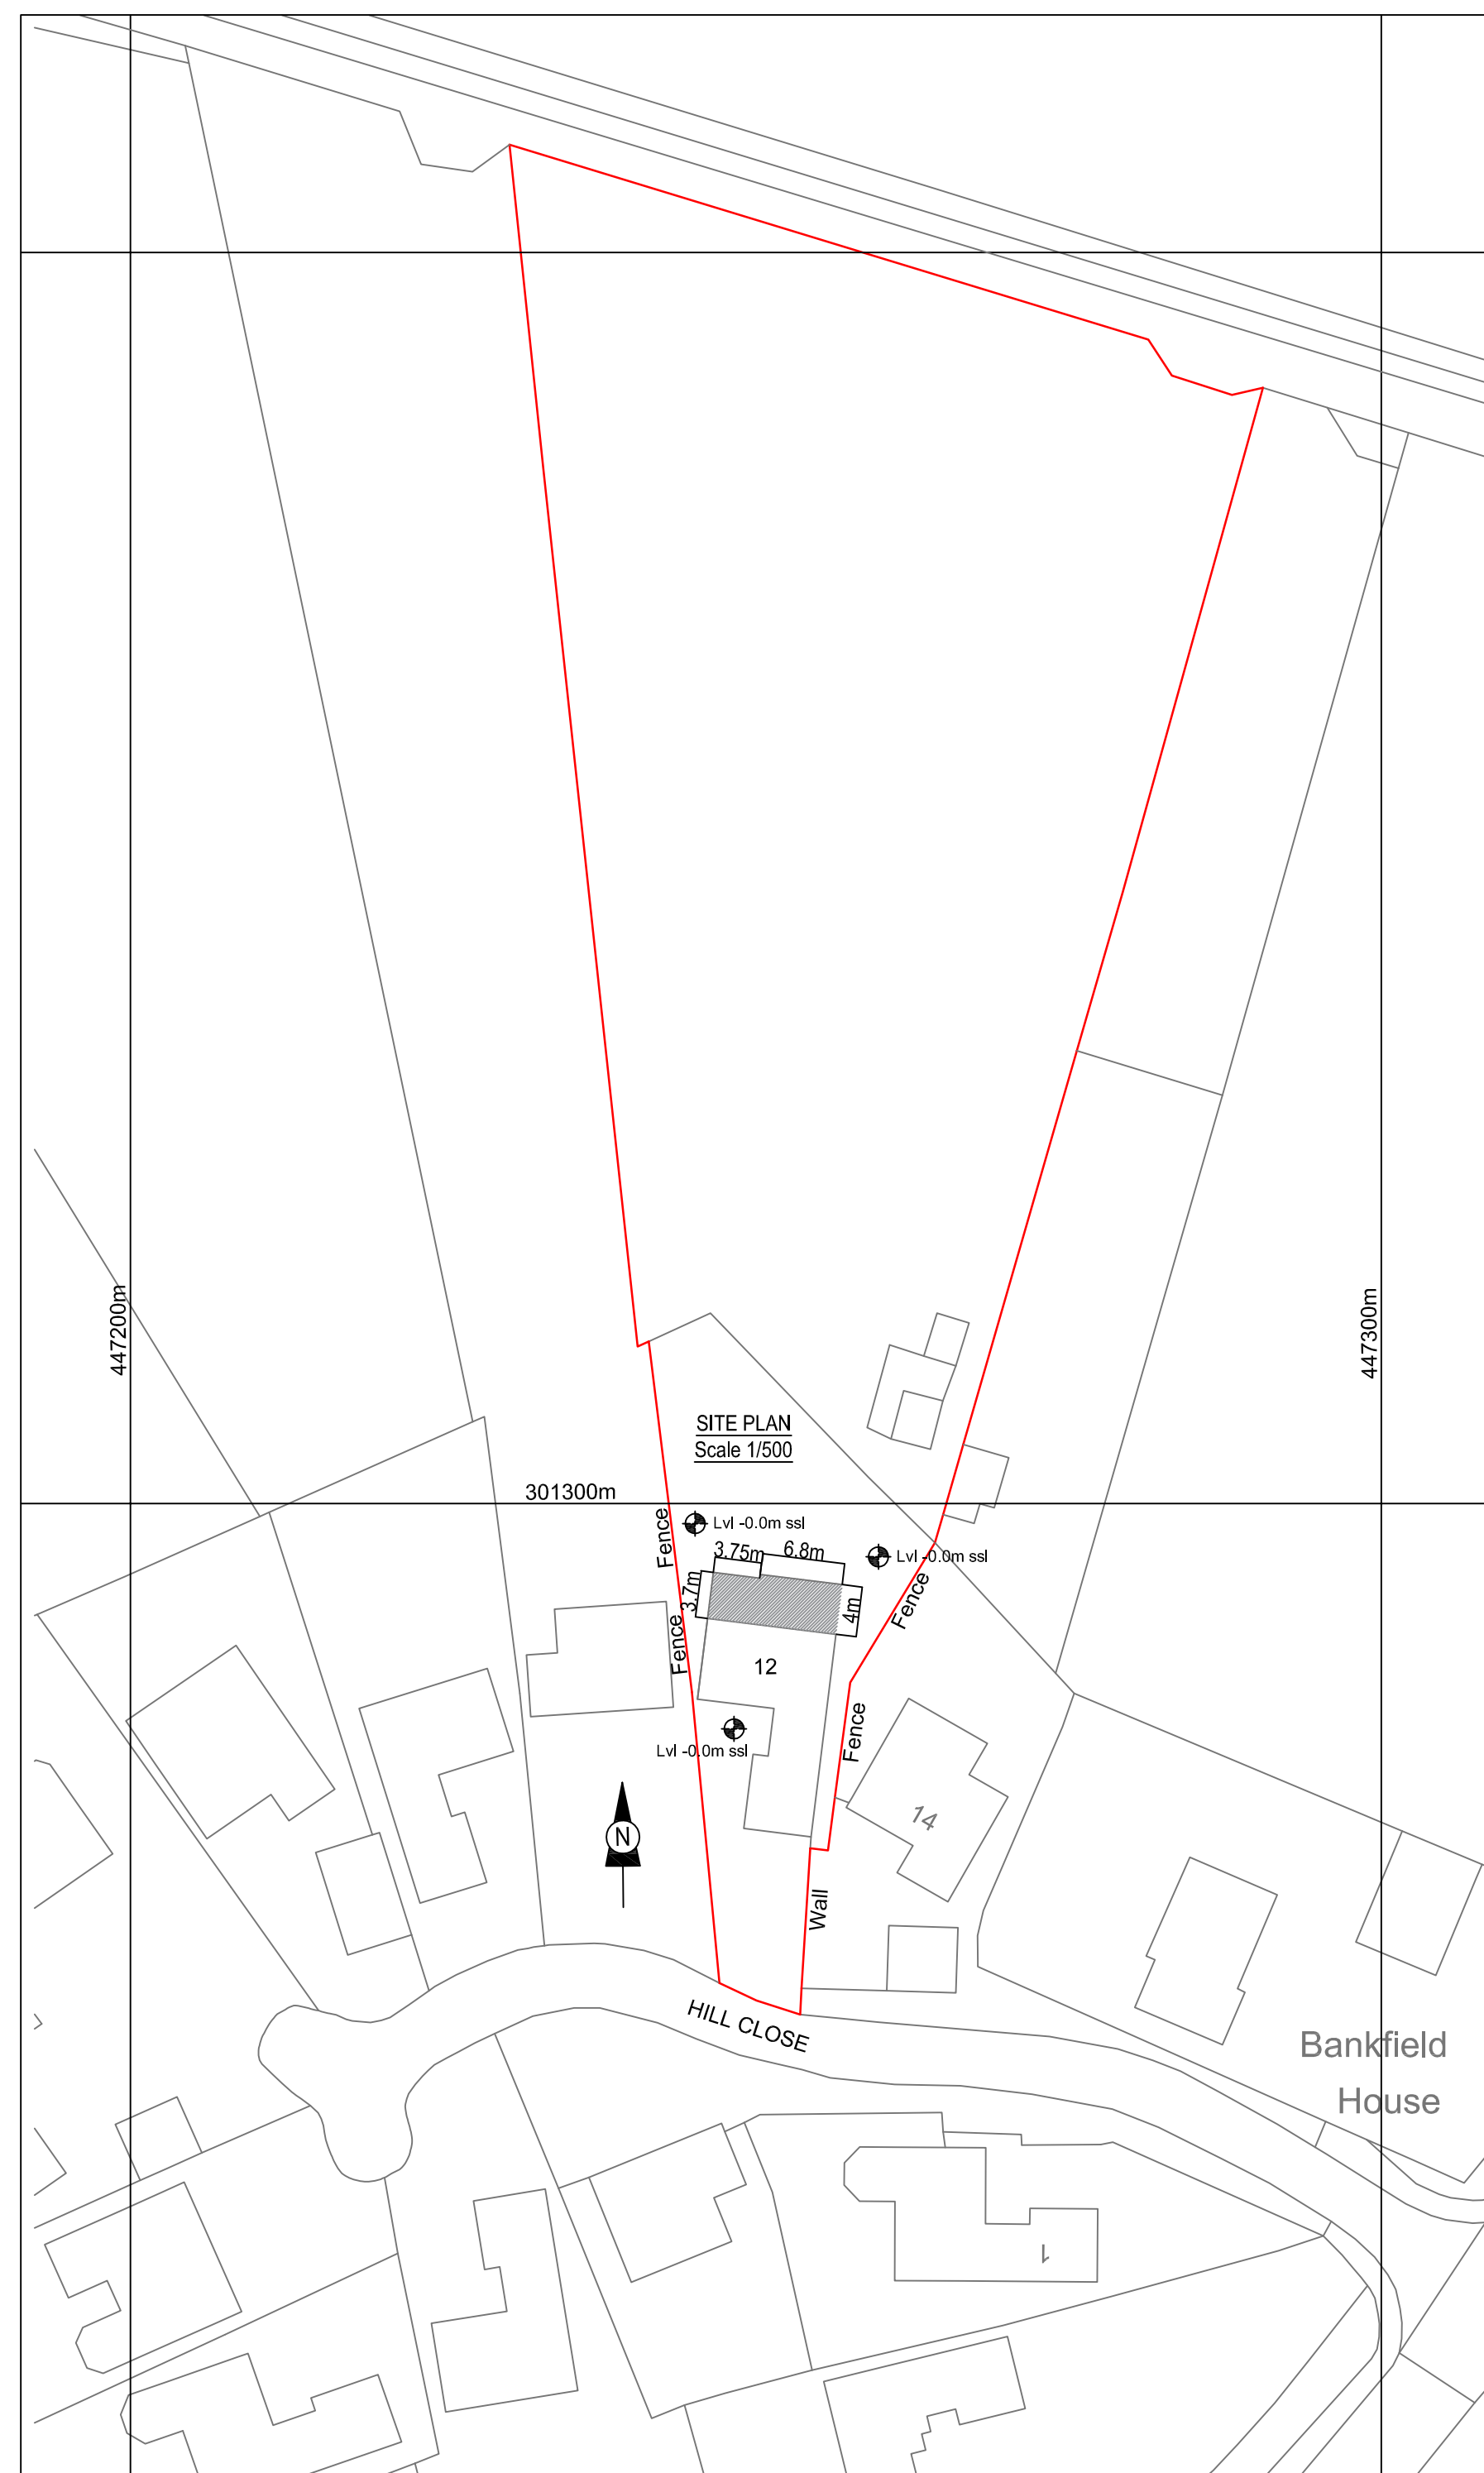

Title: PLANS & ELEVATIONS

Project: TWO / THREE STOREY REAR EXTENSION

Location: MR P & MRS H SATCHWELL, 12 HILL CLOSE,
PECKLETON, LEICESTERSHIRE, LE9 7RQ

Onomoreeroom
Architectural Designers

205 Glenfield Road
Leicester
LE3 6DL

Tel: 07970 431698

Email: info@omrleicester.co.uk

Date: 04.03.2023

Scale: varies @ A1

PHS01-01-23PL

