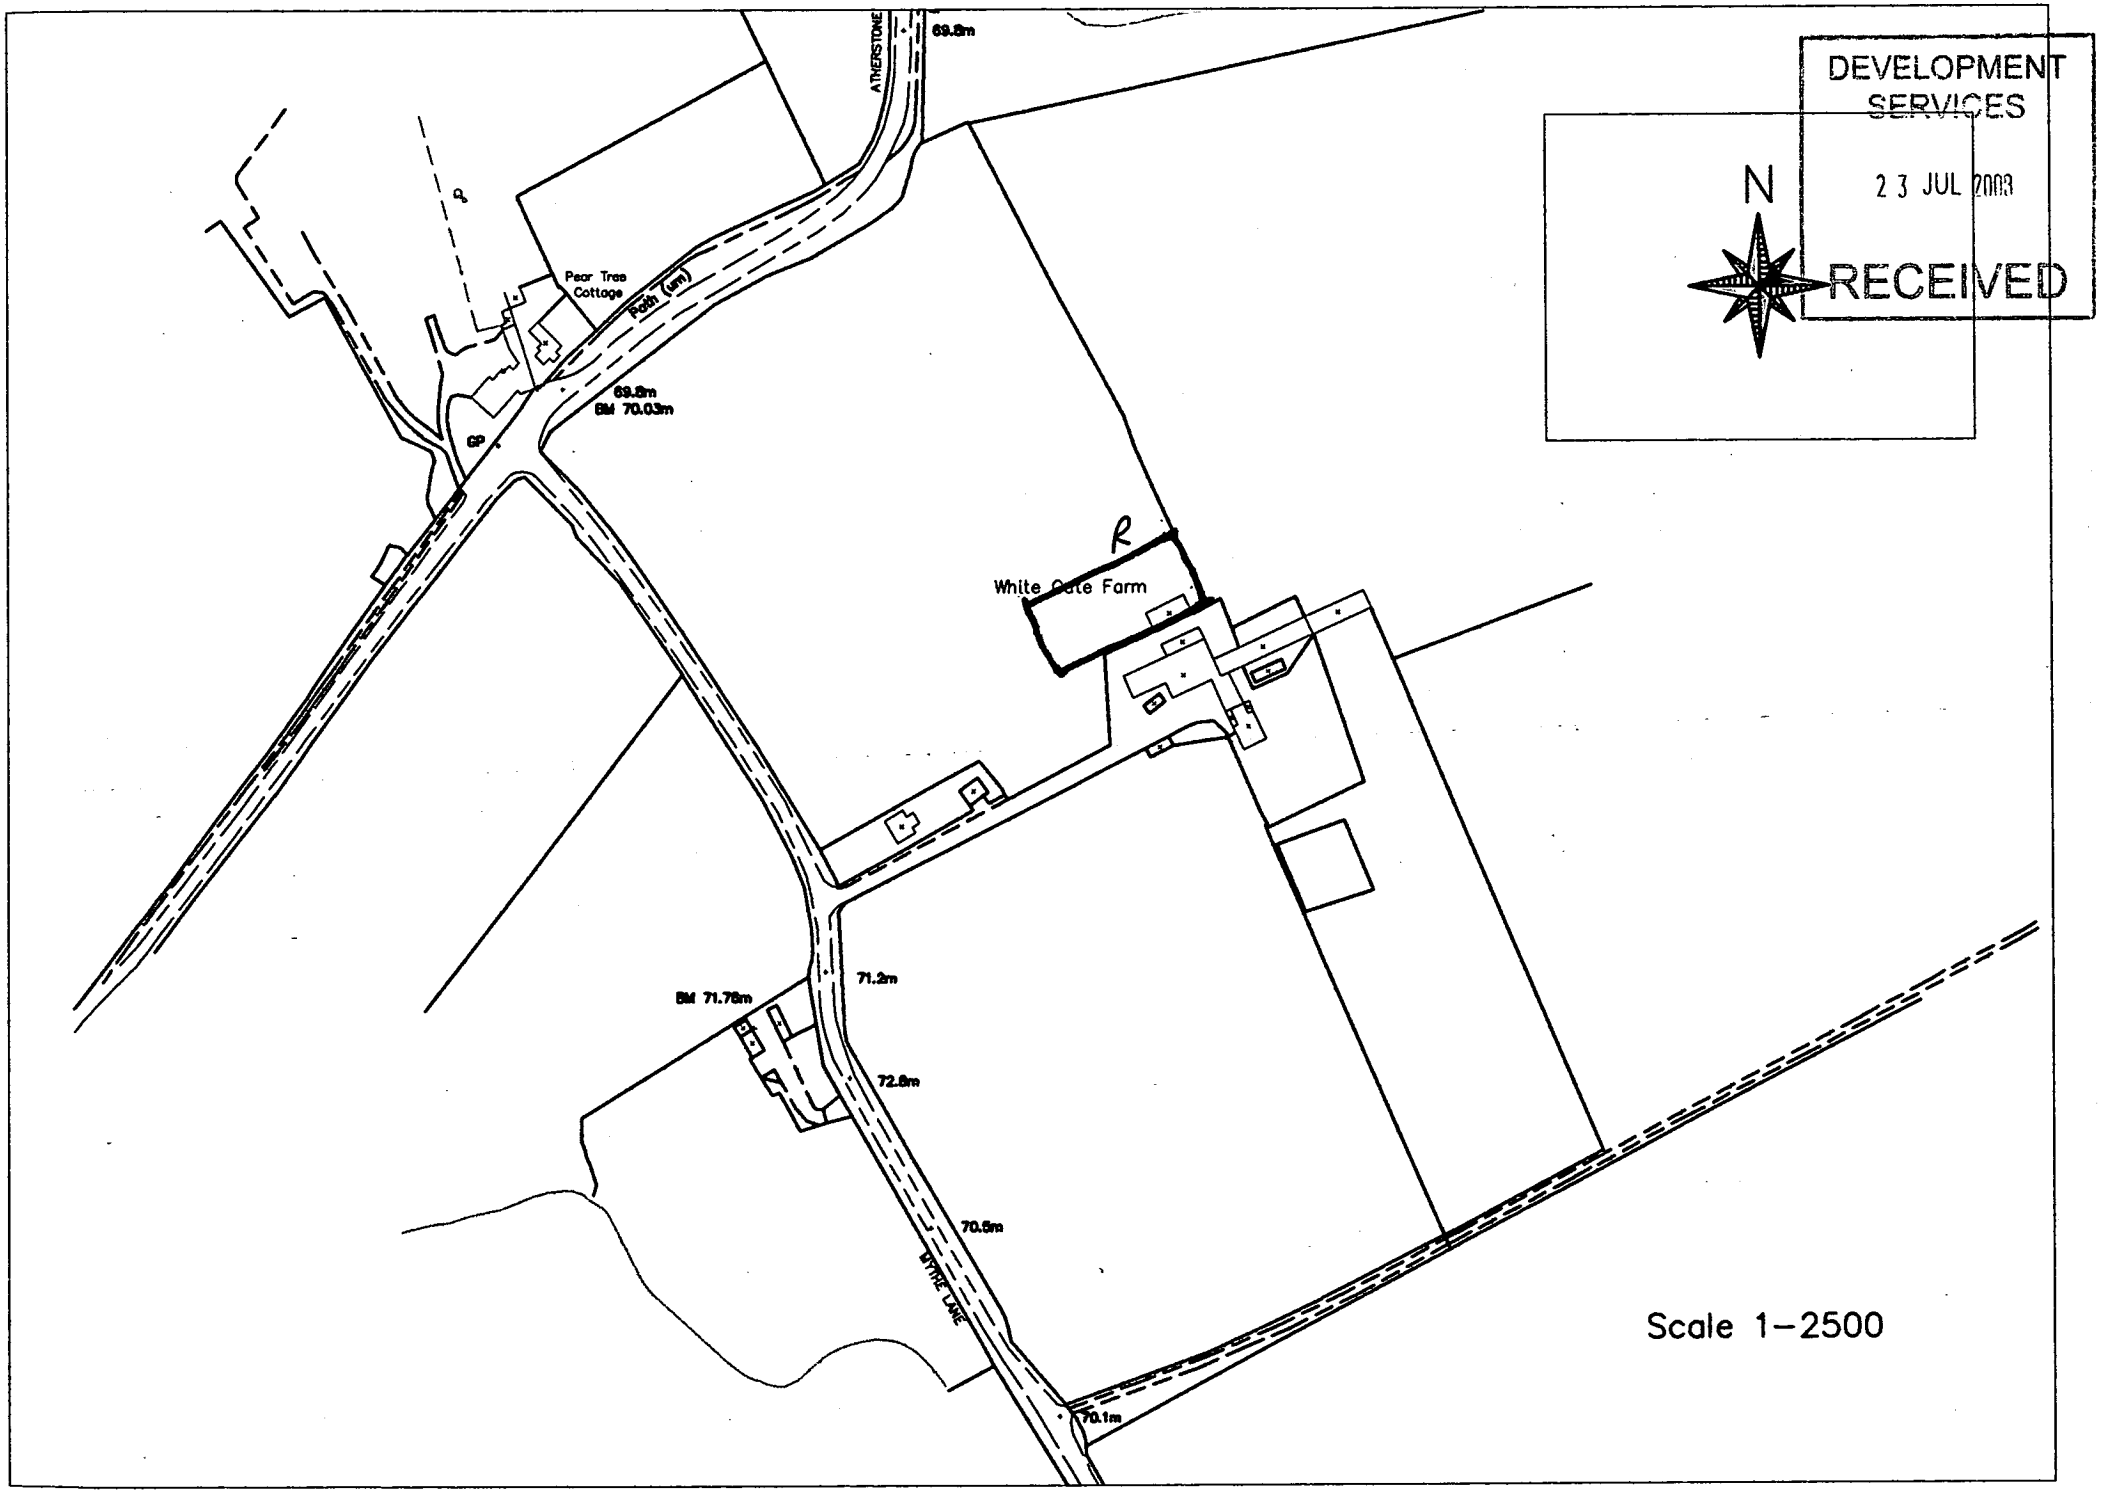

DEVELOPMENT SERVICES
23 JUL 2003
RECEIVED
N
ATHERSTONE
69.8m
Pear Tree Cottage
Path (um)
69.8m
BM 70.03m
GP
R
White Gate Farm
BM 71.78m
71.2m
72.8m
70.8m
WYKE LANE
70.1m
Scale 1-2500