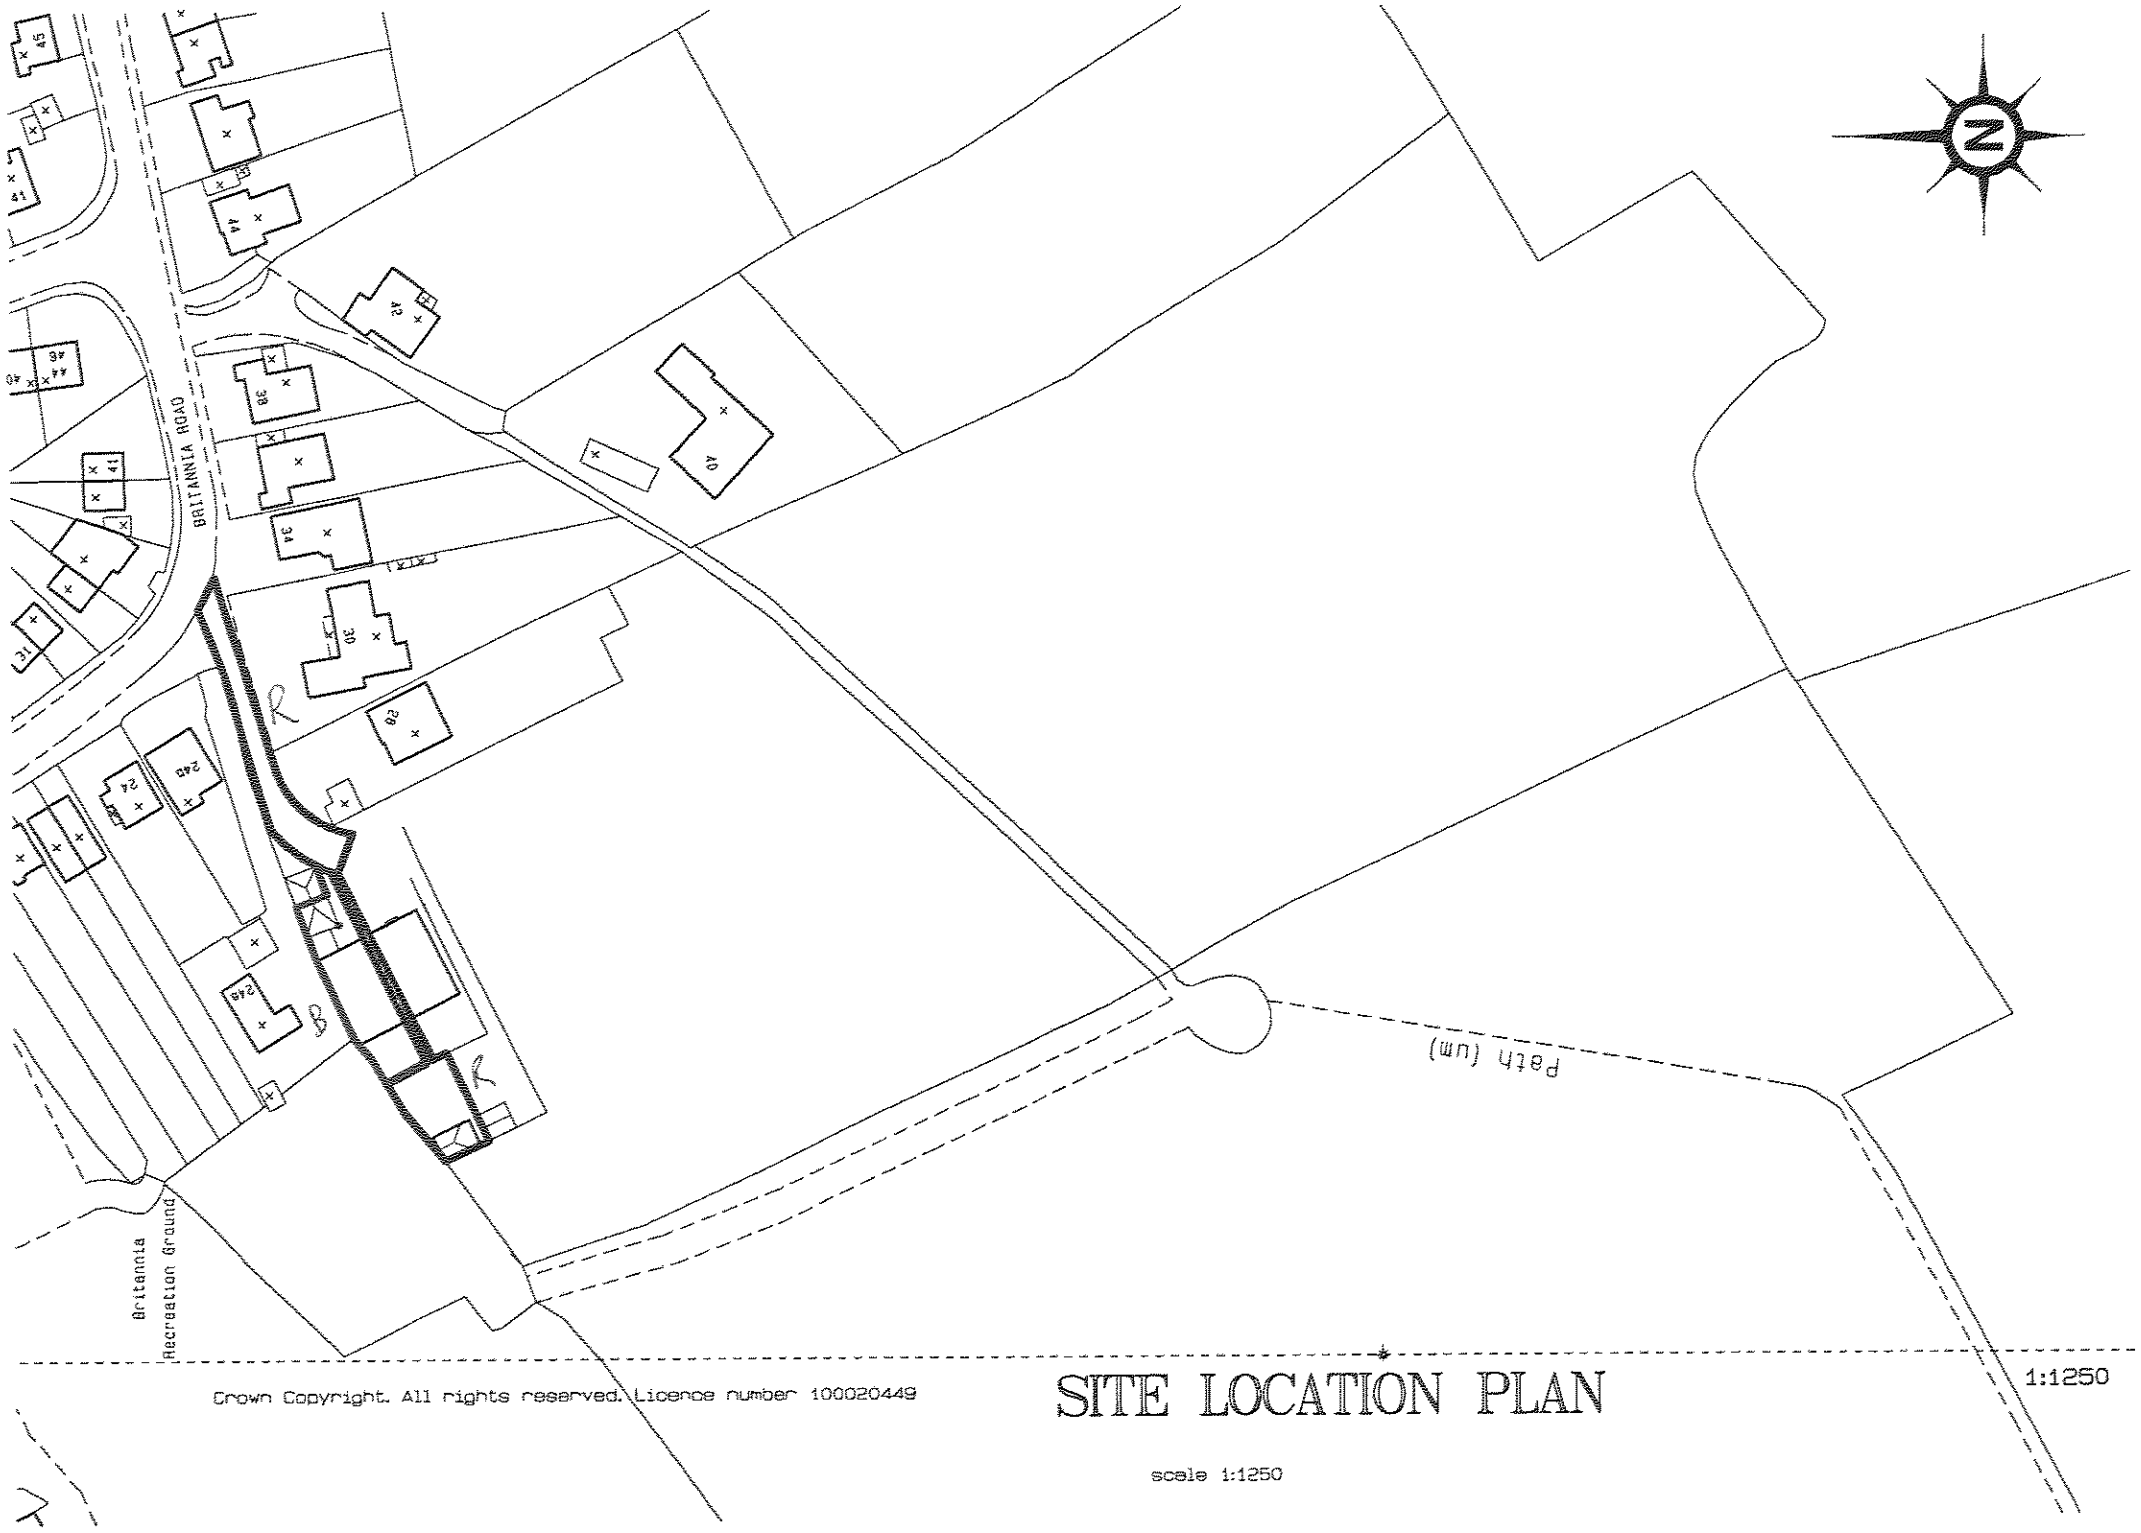


Crown Copyright. All rights reserved. Licence number 100020449

SITE LOCATION PLAN

scale 1:1250

1:1250