

DO NOT SCALE

DIMENSIONS IN mm UNLESS INDICATE

No	Note

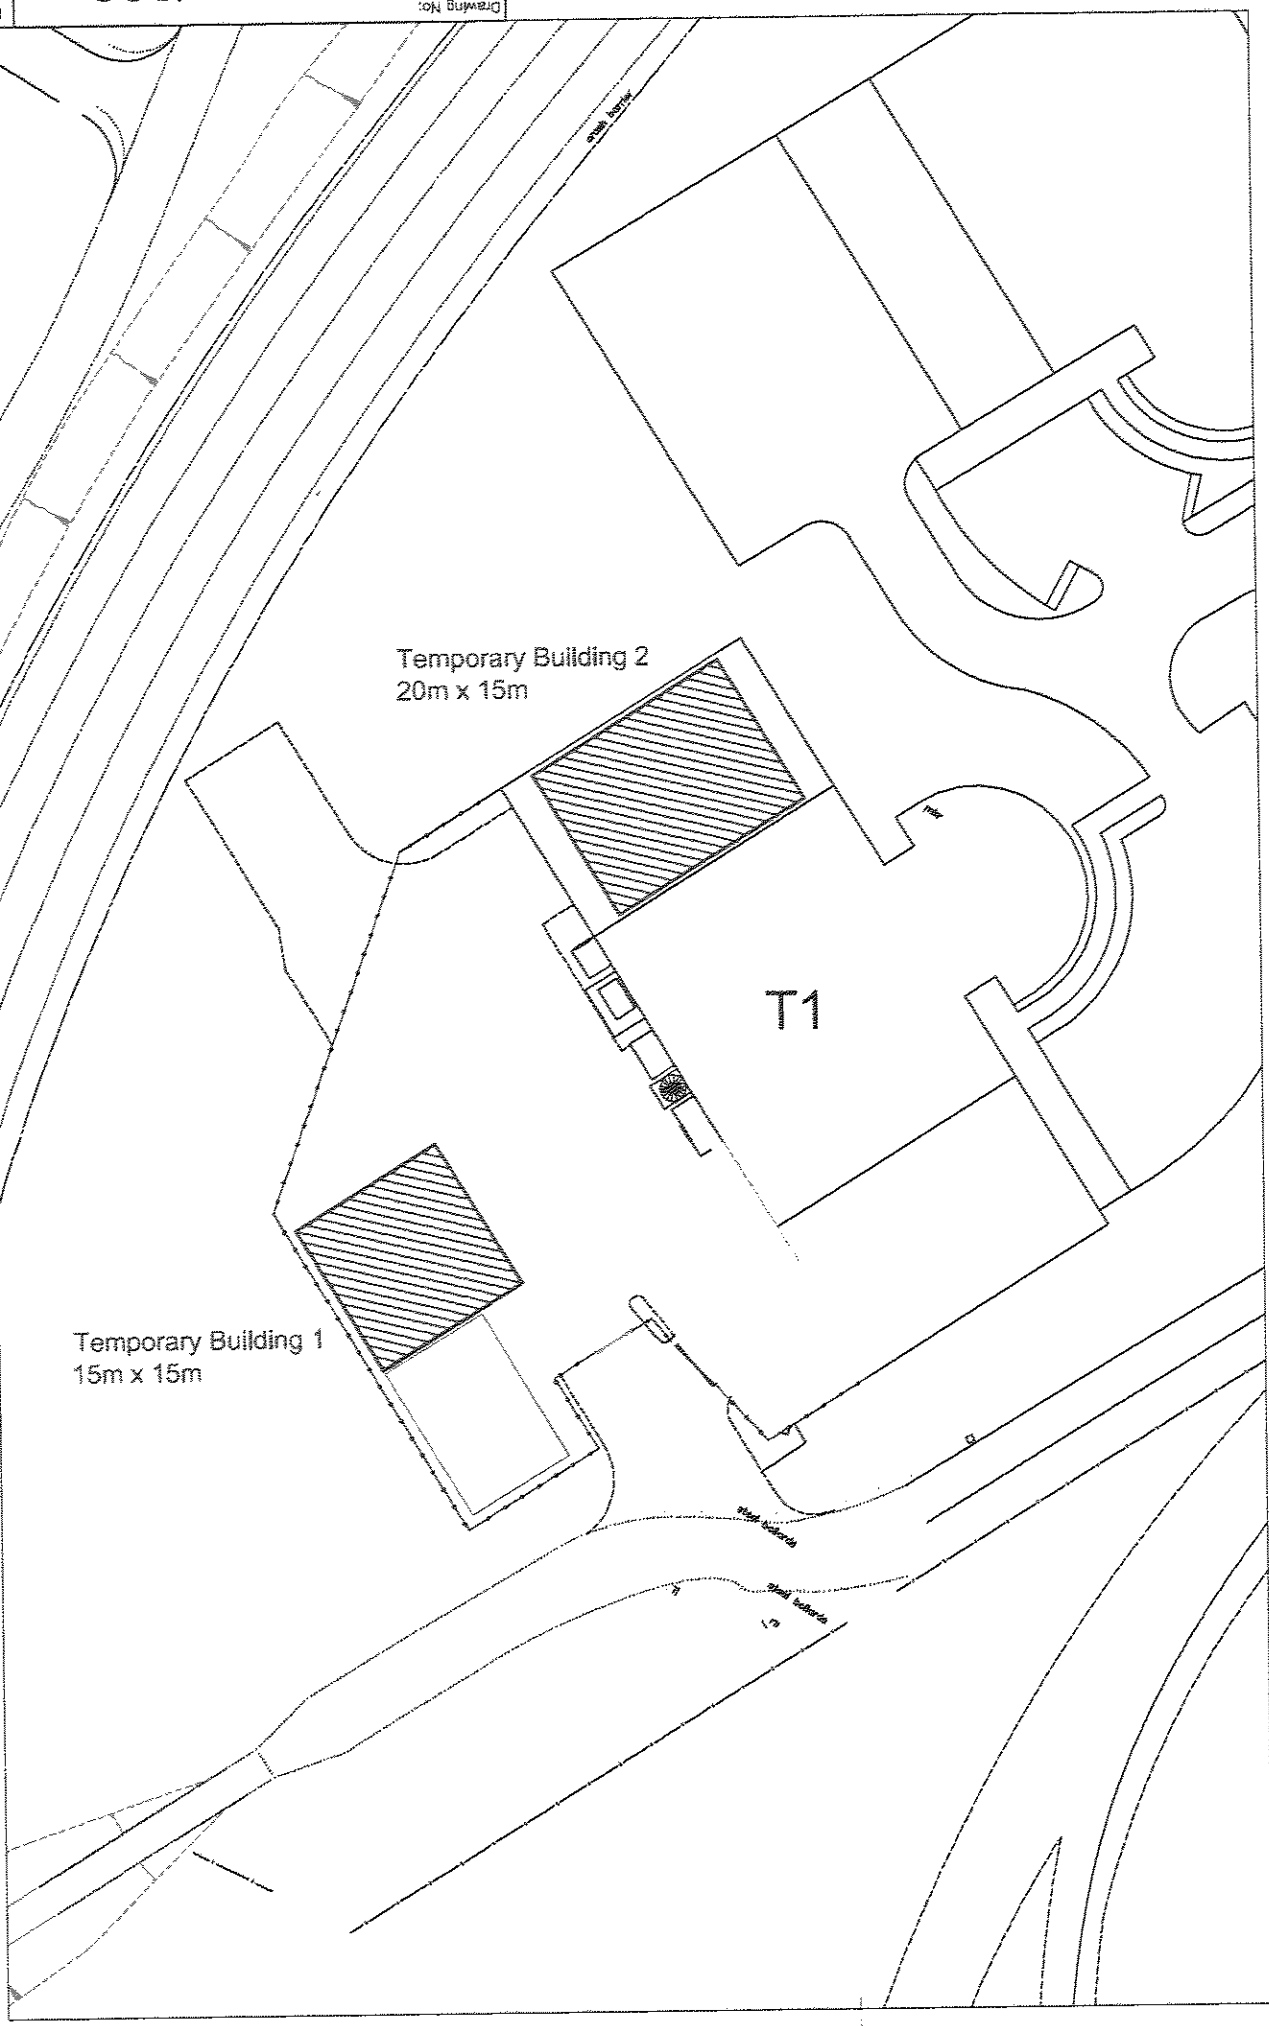

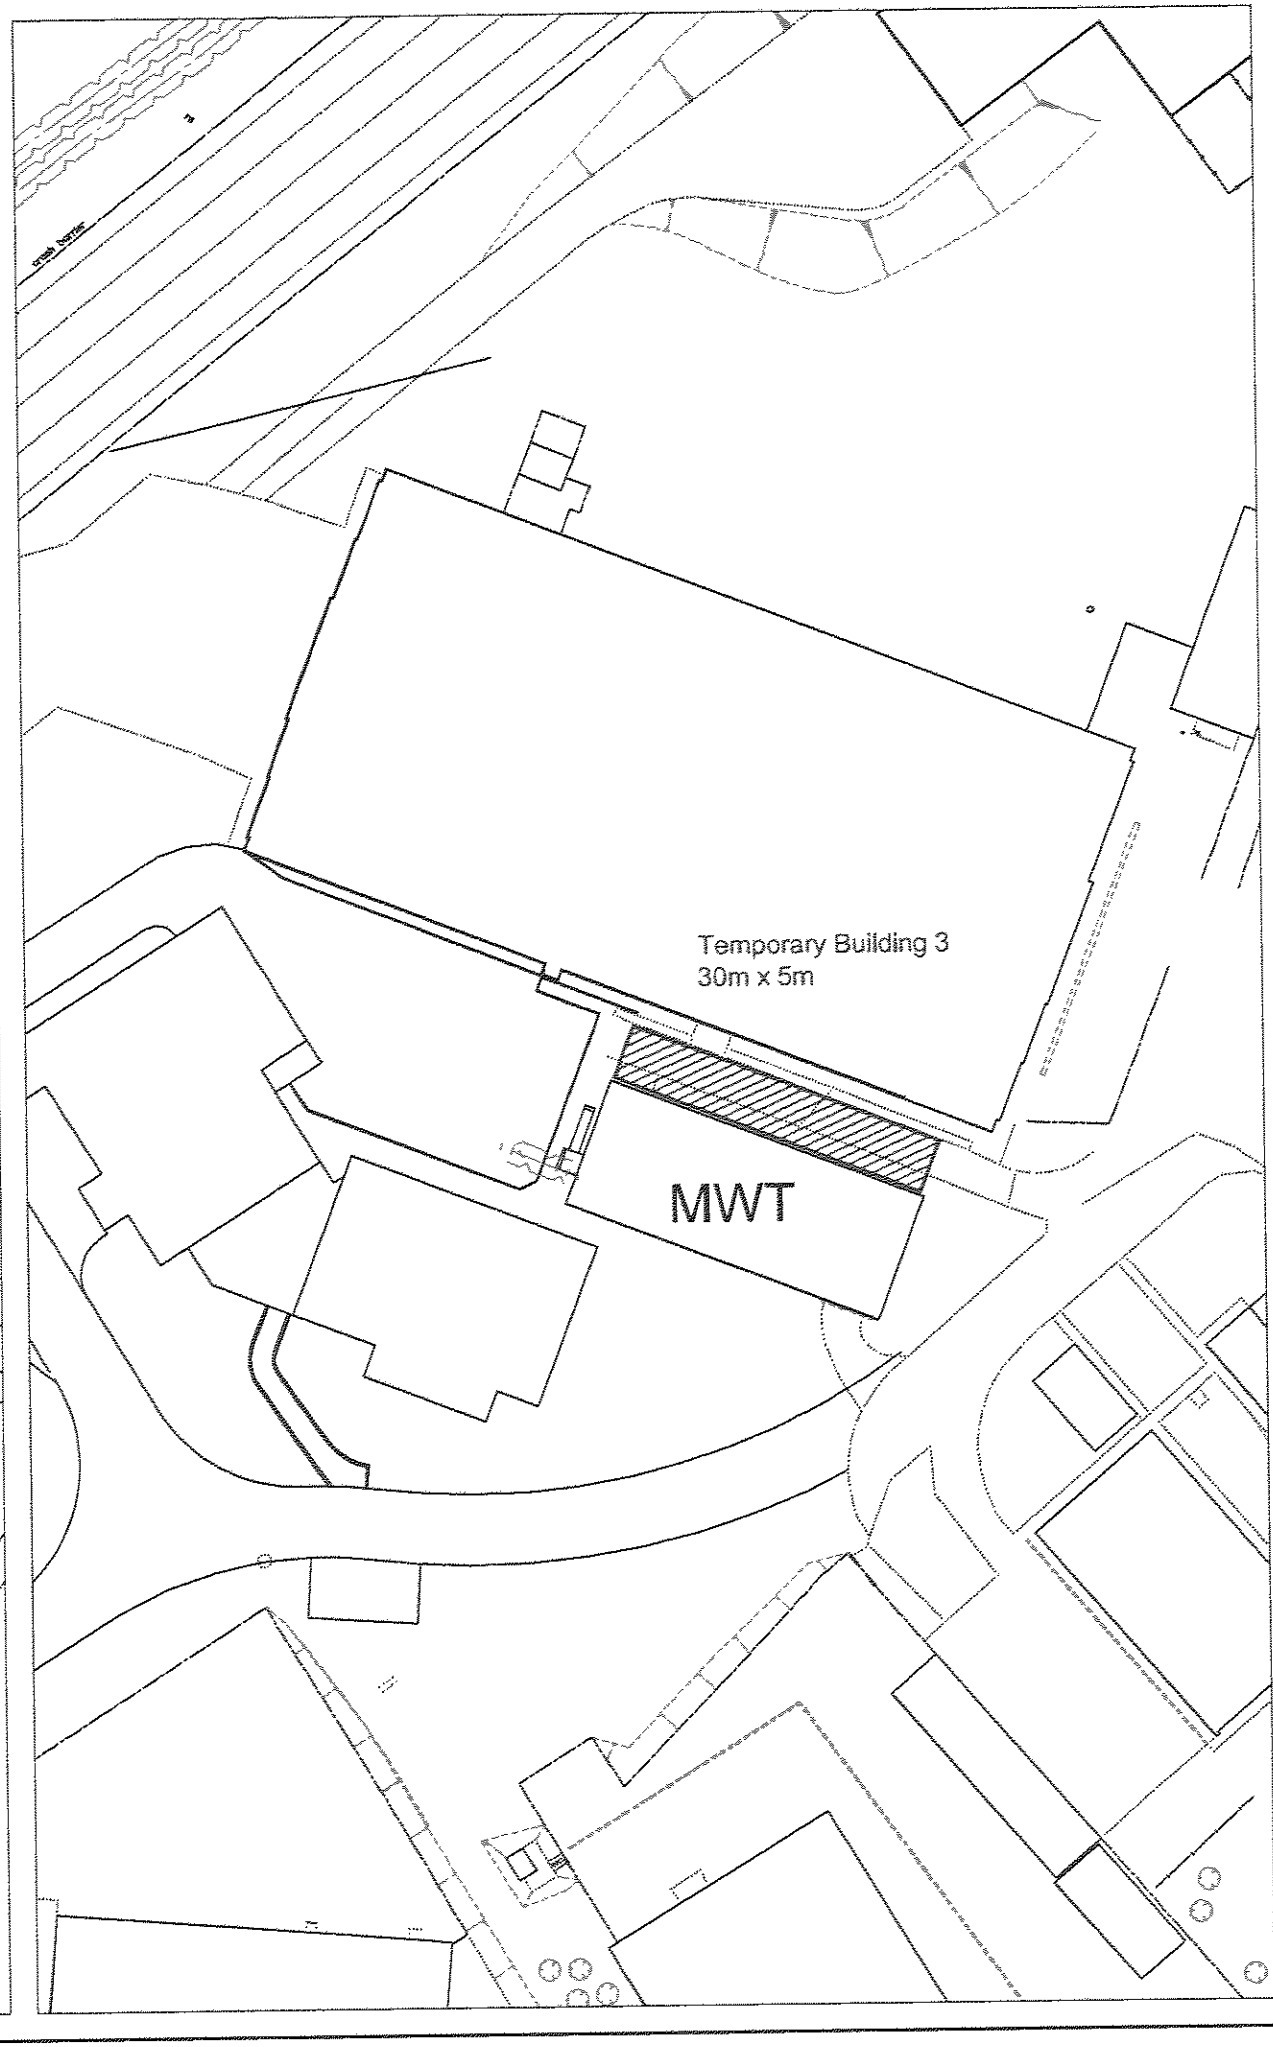

Rev	By	Date	Revision

MIRA
Watling Street
Nuneaton
Warwickshire
CV10 0TU
England
TEL +44 (0)24 763
FAX +44 (0)24 763
TEST FACILITY ENGINEERING

© Copyright MIRA Ltd 2008

Project:

PLANNING APPLICATION

Drawing Title:

3 X TEMPORARY BUILDIN
LOCATION PLAN

Information / Provisional		Tender / Quotation	
	Date: Mar 2008		Date:
Construction / Manufacture		As Built	
	Date:		Date:

Drawn By: KW	Checked By:	Approved By:
Date: Mar 2008	Date:	Date:

Project No:	Scale: 1:500

Drawing No:

PG/005/290

Drawing No:

PG/005/290