




Existing West Elevation
Scale 1/100




Existing North Elevation
Scale 1/100




Existing East Elevation
Scale 1/100

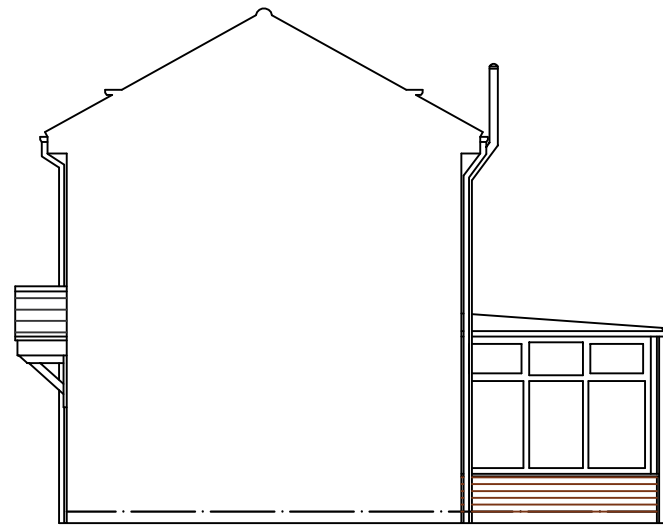

Existing South Elevation
Scale 1/100

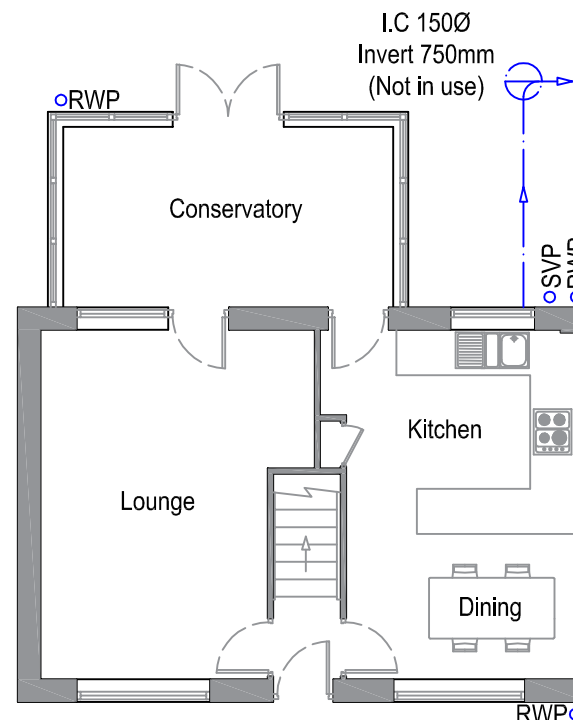


Existing Ground Floor Plan
Scale 1/100

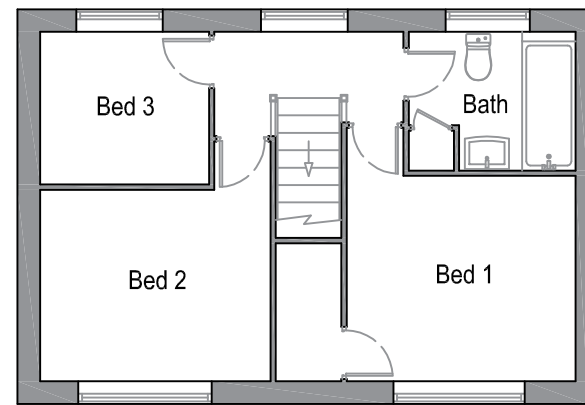


Existing First Floor Plan
Scale 1/100




LOCATION PLAN
Scale 1/1250

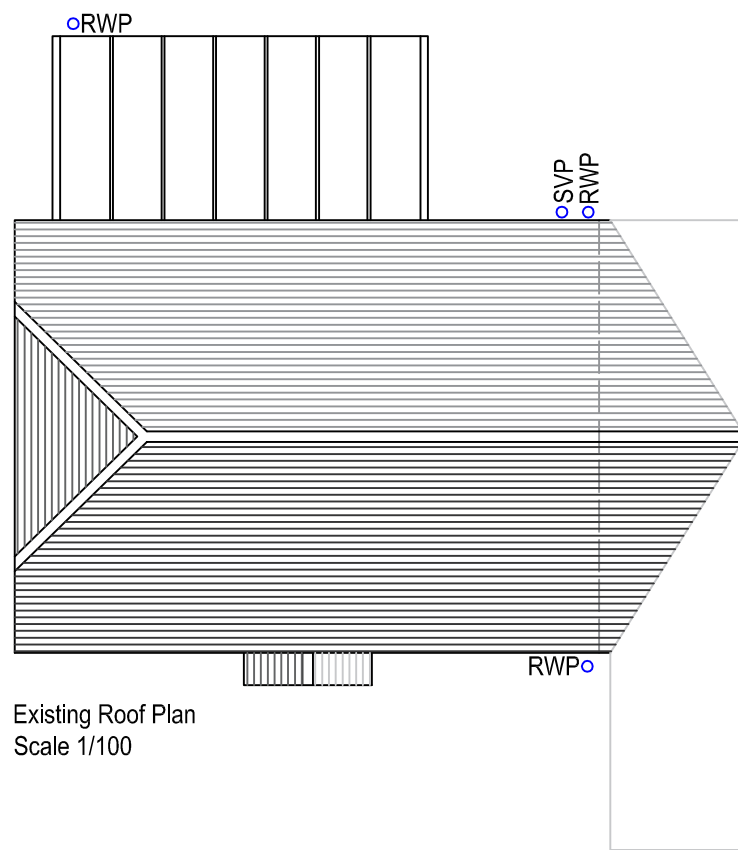


Existing Roof Plan
Scale 1/100

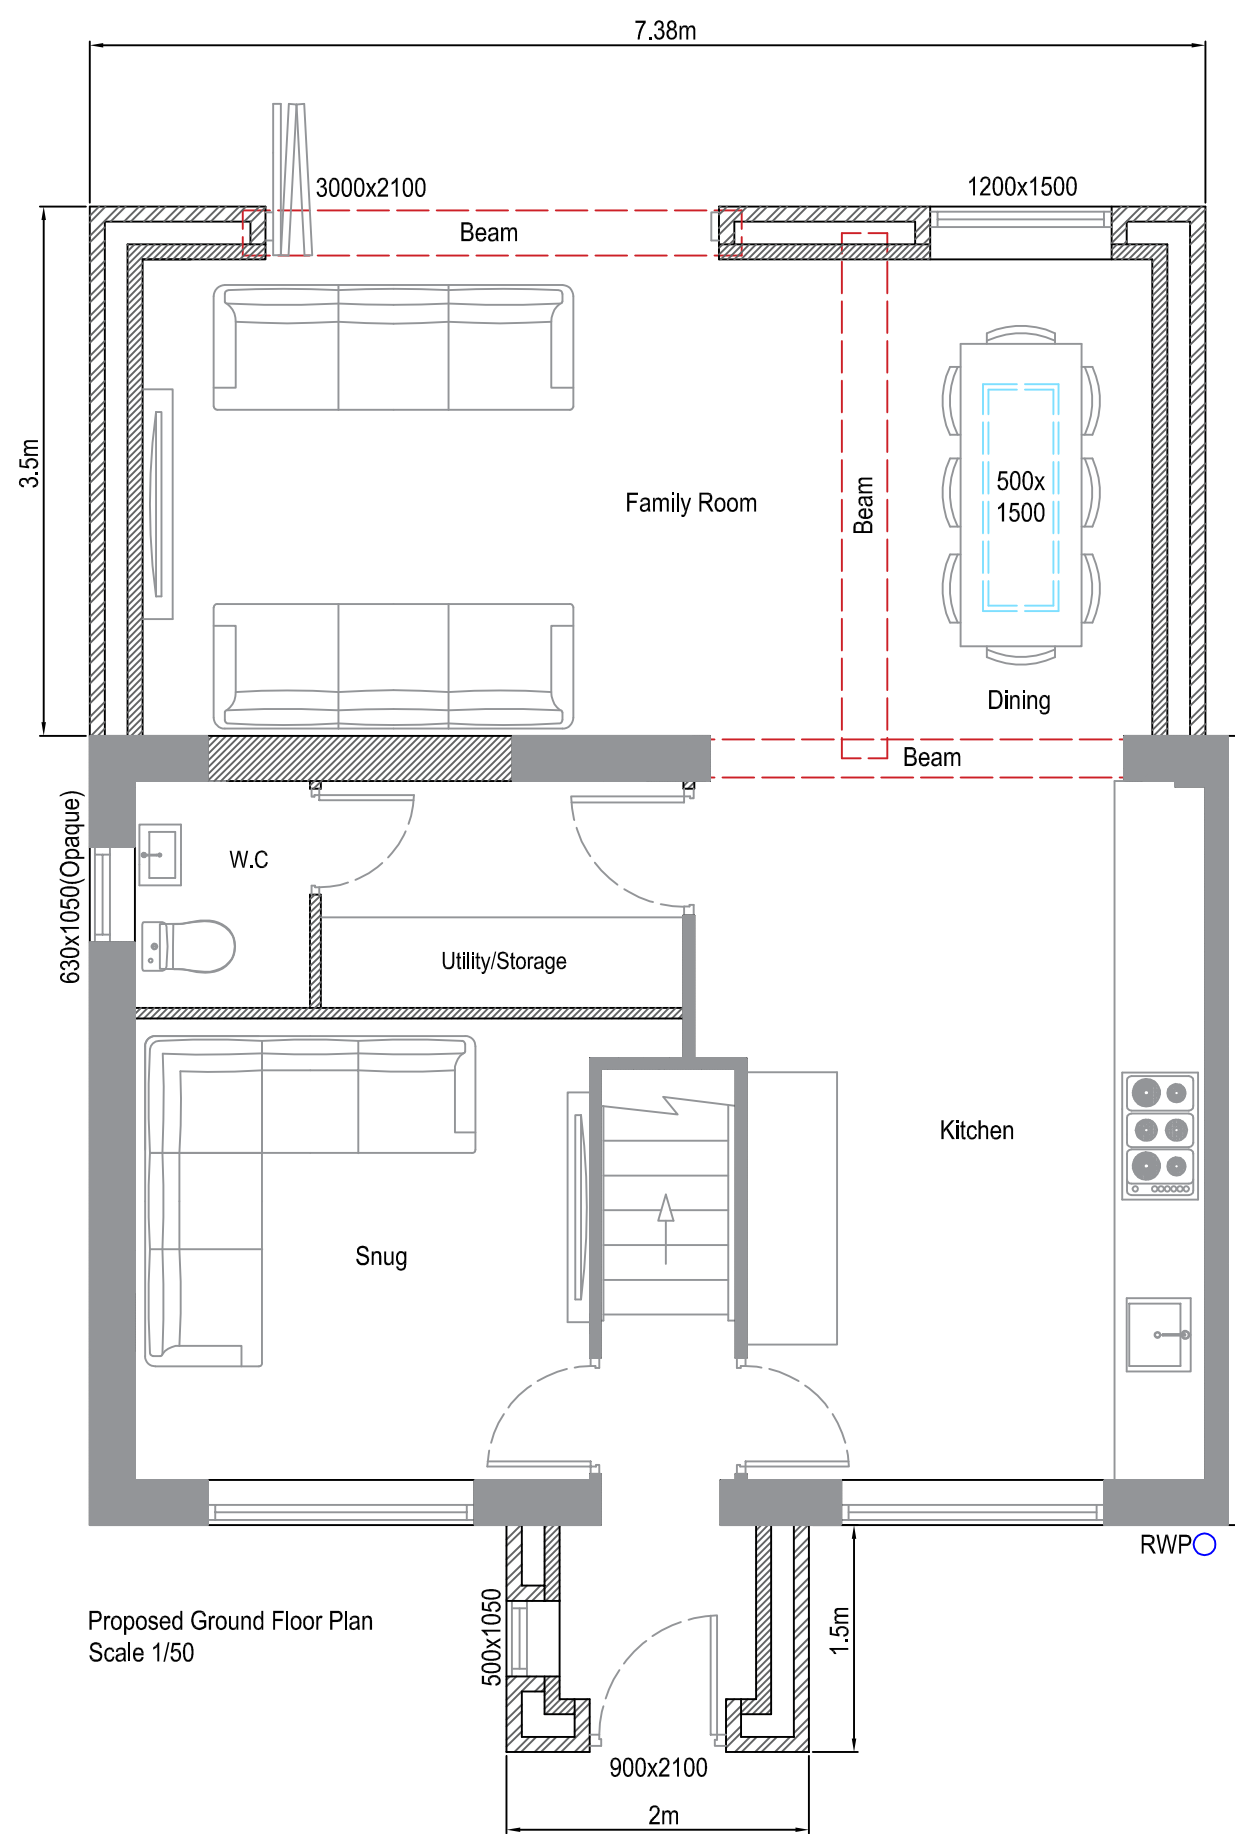


Proposed Ground Floor Plan
Scale 1/50

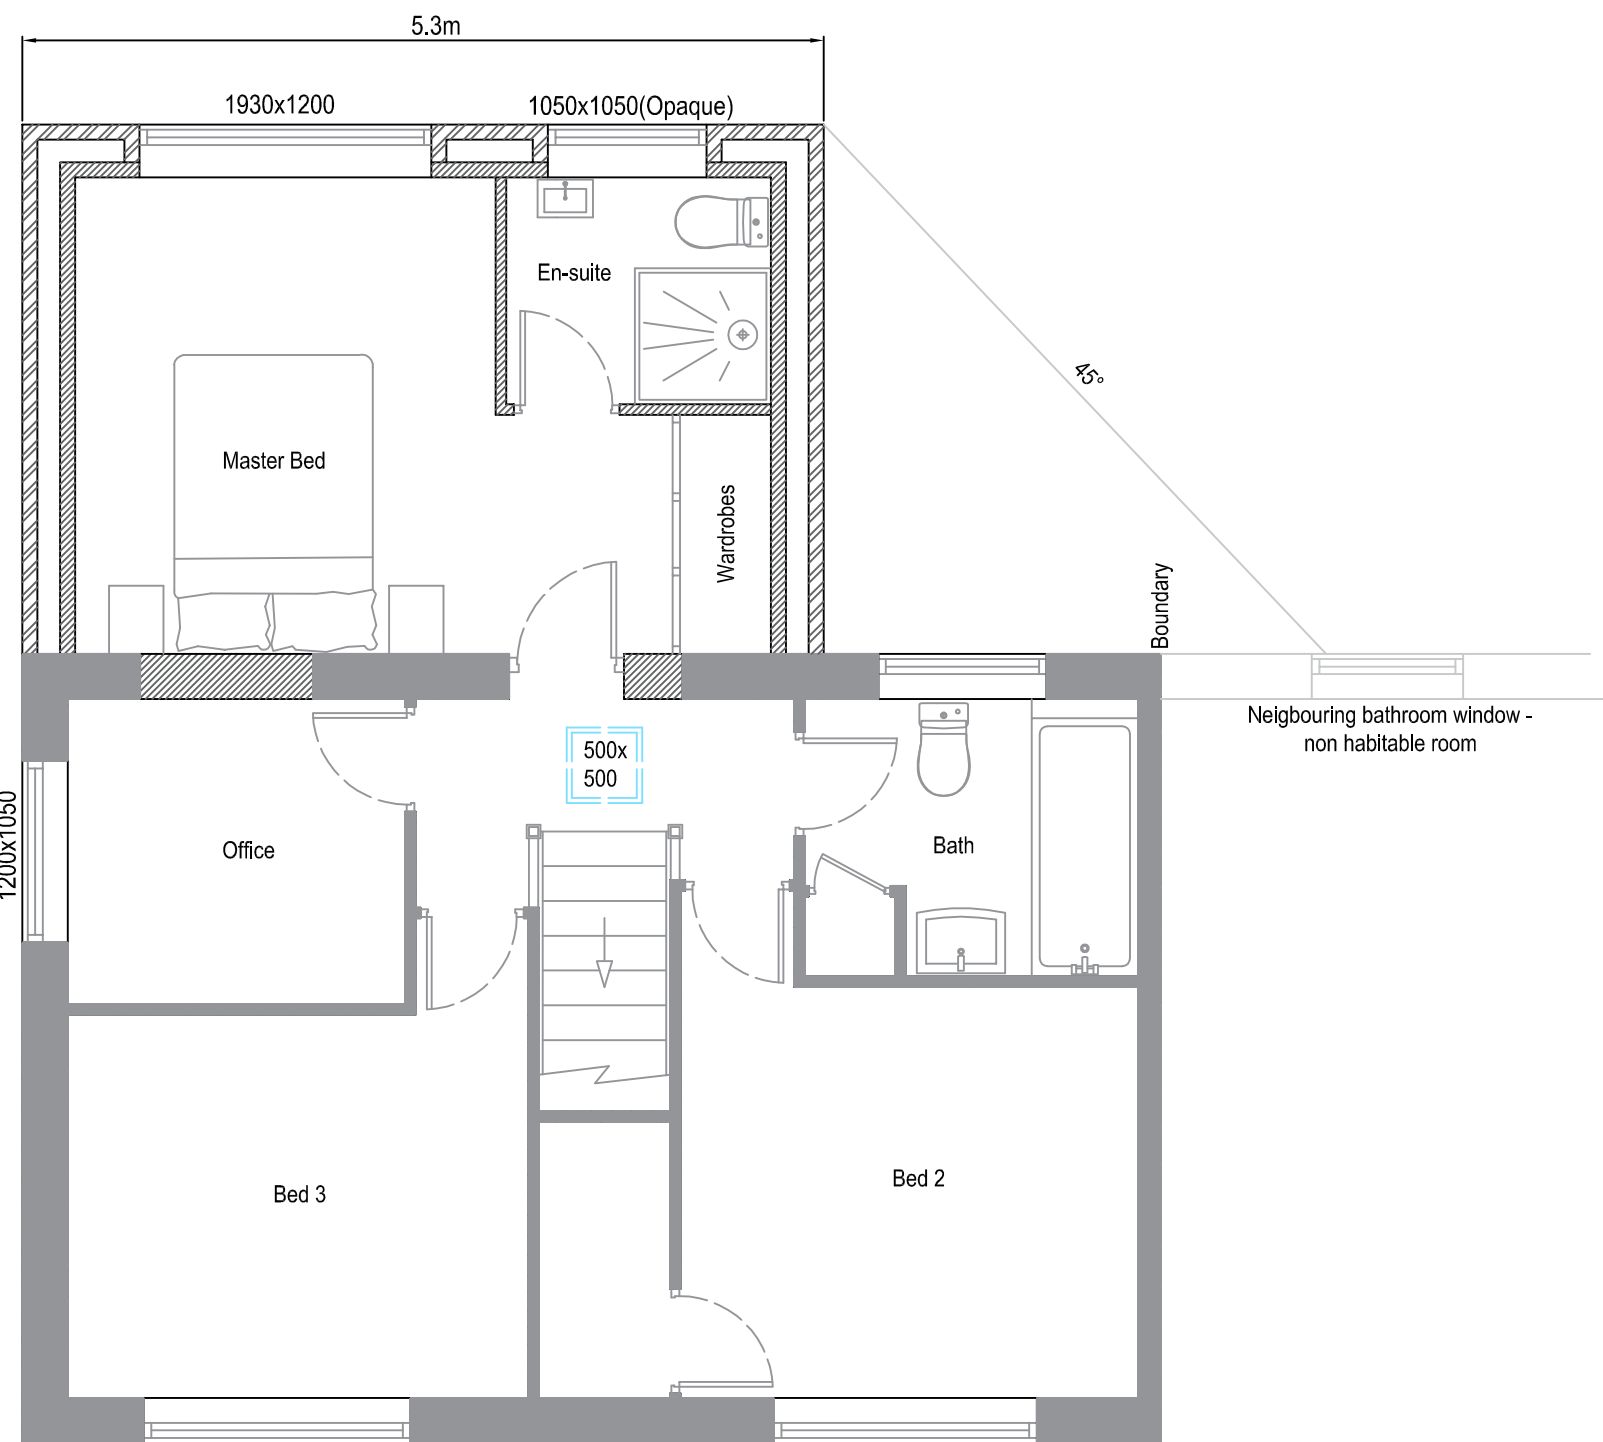

Proposed First Floor Plan
Scale 1/50

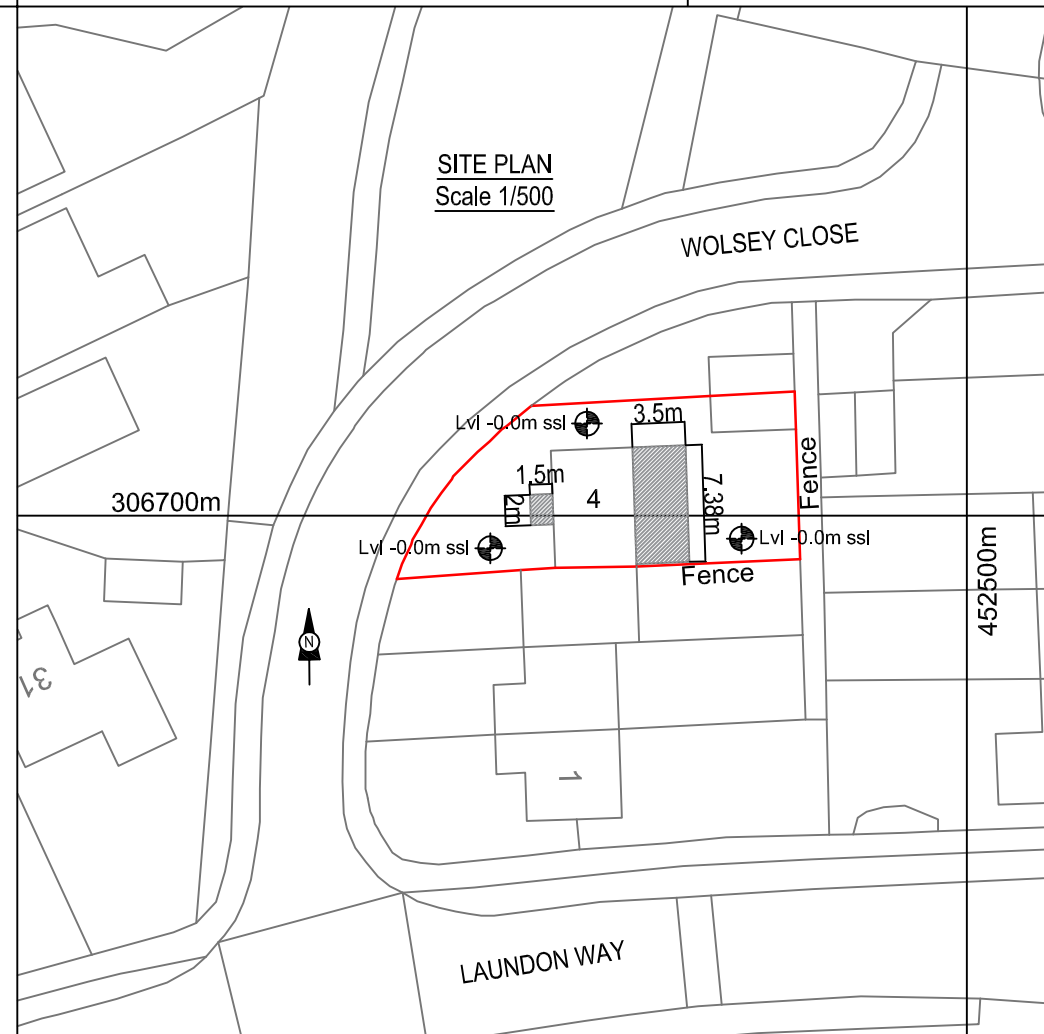


SITE PLAN
Scale 1/500

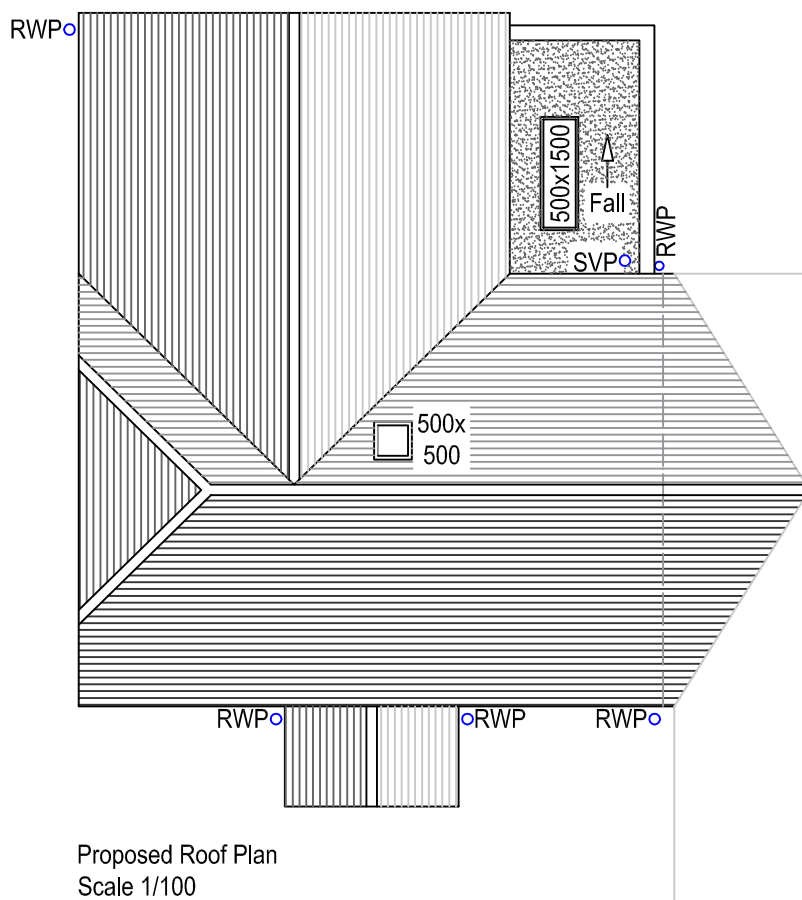


Proposed Roof Plan
Scale 1/100




Proposed West Elevation
Scale 1/100

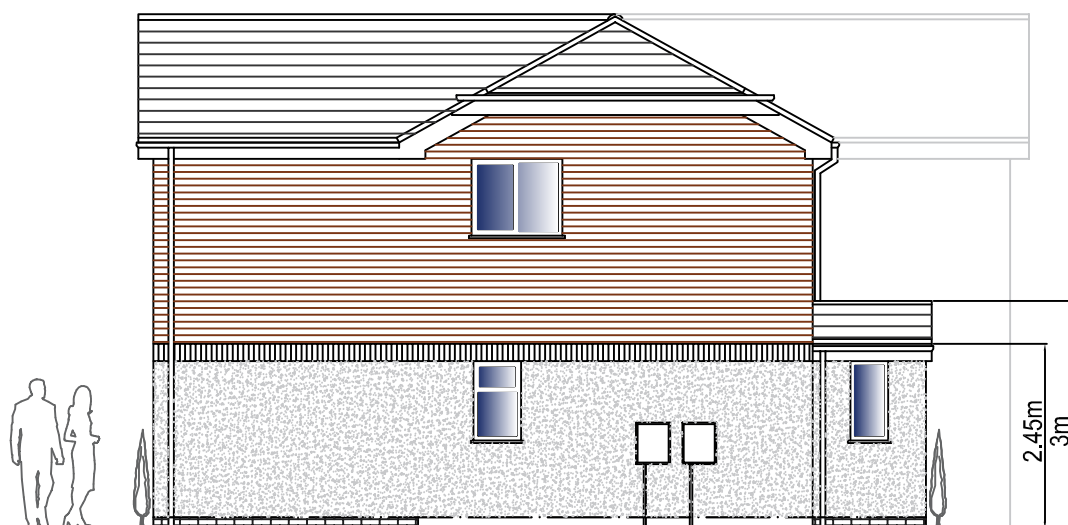

Proposed North Elevation
Scale 1/100

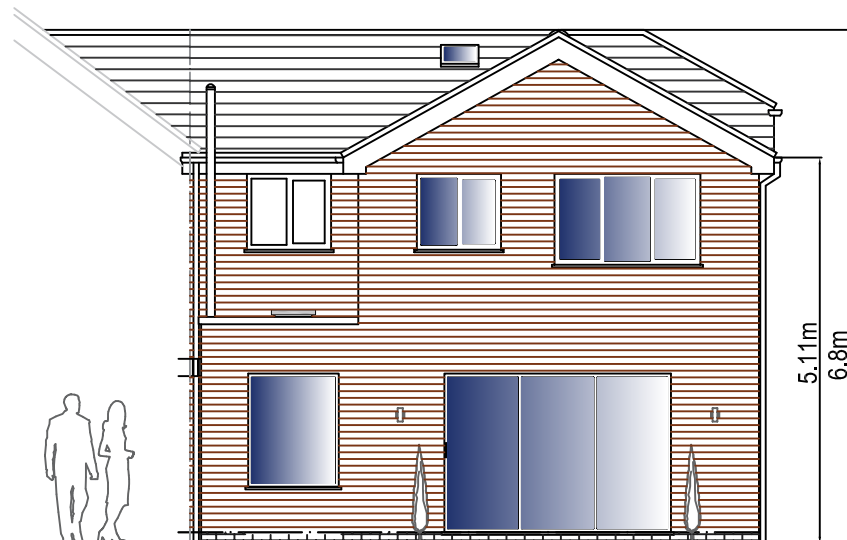

Proposed East Elevation
Scale 1/100

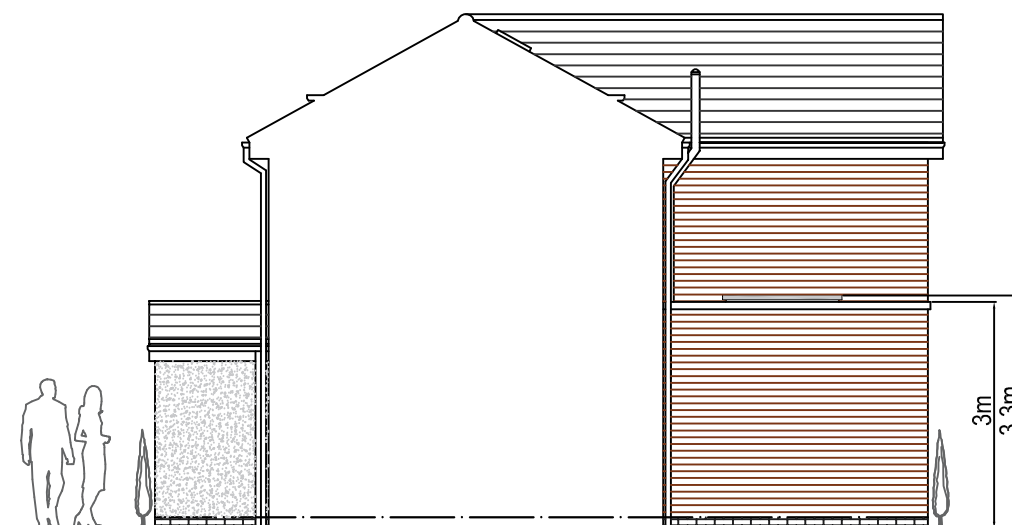

Proposed South Elevation
Scale 1/100

Title: PLANS & ELEVATIONS
Project: TWO STOREY & SINGLE STOREY REAR
EXTENSION AND A FRONT PORCH
Location: MR B & MRS A MADDEN, 4 WOLSEY CLOSE,
GROBY, LEICESTER, LE6 0ZA

Onemoreroom
Architectural Designers

205 Glenfield Road
Leicester
LE3 6DL

Tel: 07970 431698
Email: info@omrleicester.co.uk
Date: 27.08.2023
Scale: varies @ A1

BAM01-07-24PL

