08/00542/CON

28 MAY 2008

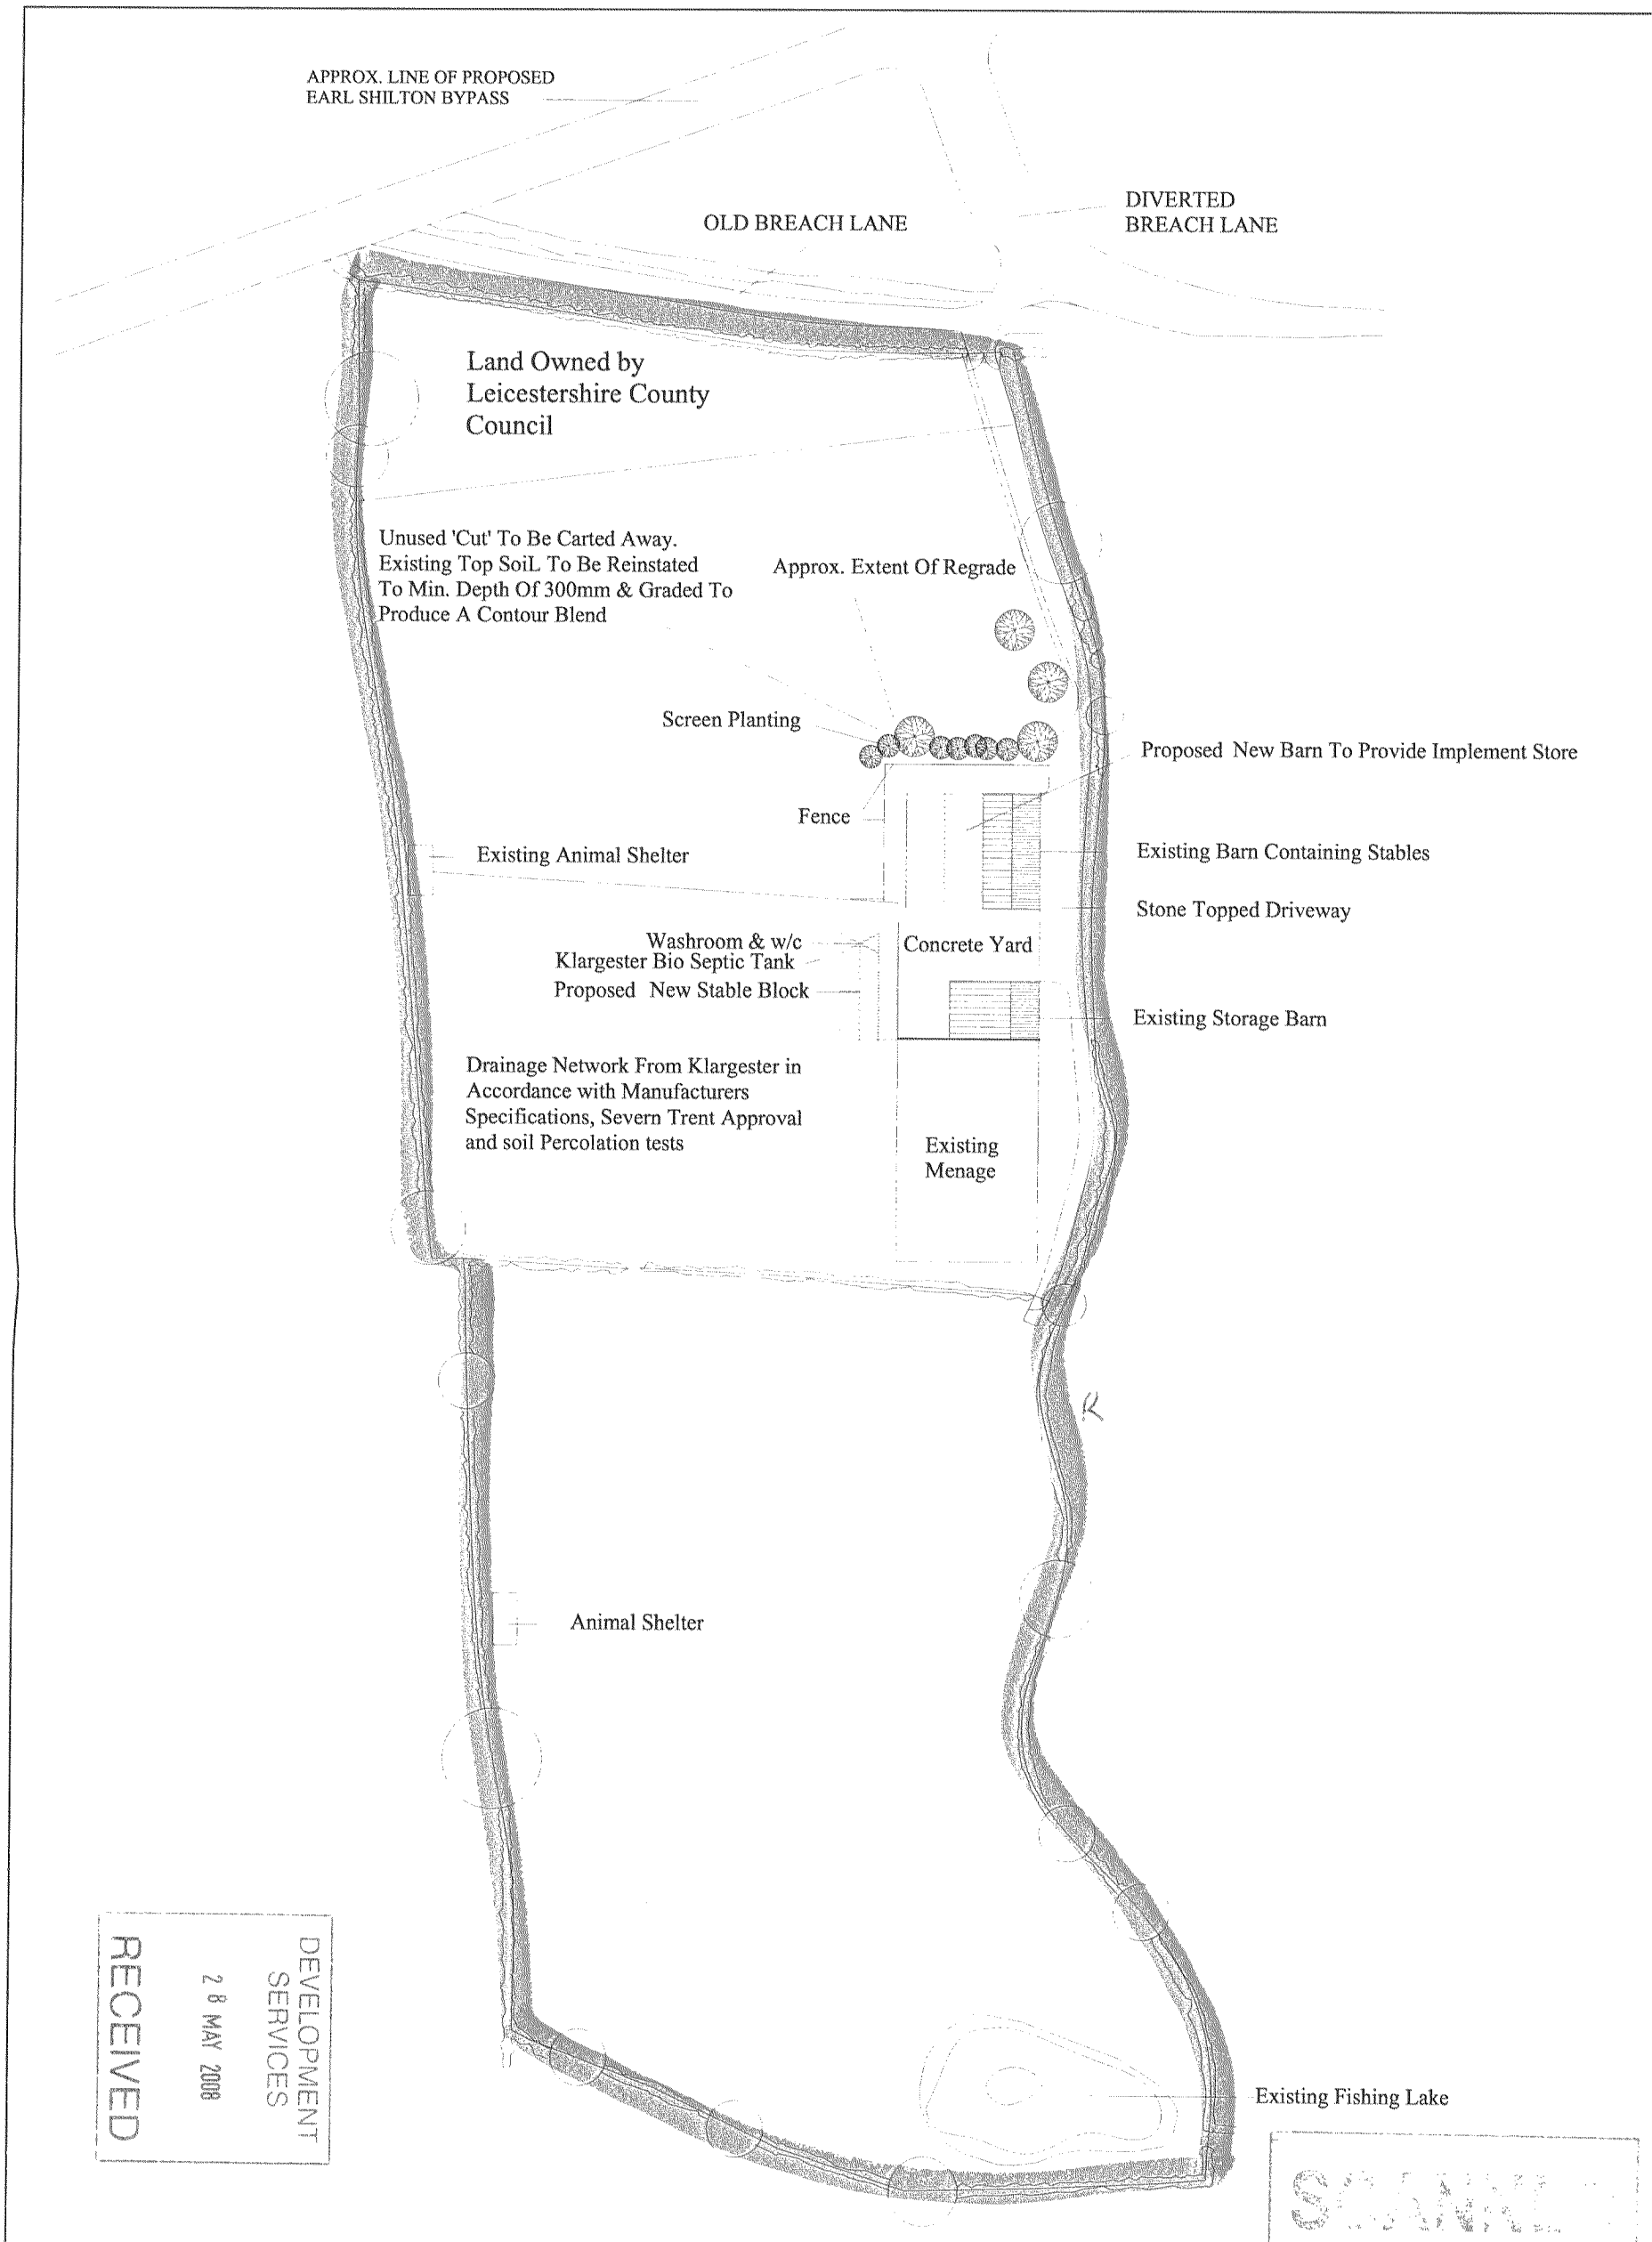

DEVELOPMENT
SERVICES
28 MAY 2008
RECEIVED

STANMAUR

Project

PROPOSED DIVERSIFICATION OF RURAL ACTIVITIES AT STANMAUR FARM, BREACH LANE, EARL SHILTON

Client

MR. AND MRS. C. KLENK

Title :-

PROPOSED SITE LAYOUT (Showing Approx. Line Of The Earl Shilton Bypass)

Scale:-	Drawn By :-	Date:-
1:1075	J.H.W.	Sept 2006
Drg. No. :- 005	Revision	