




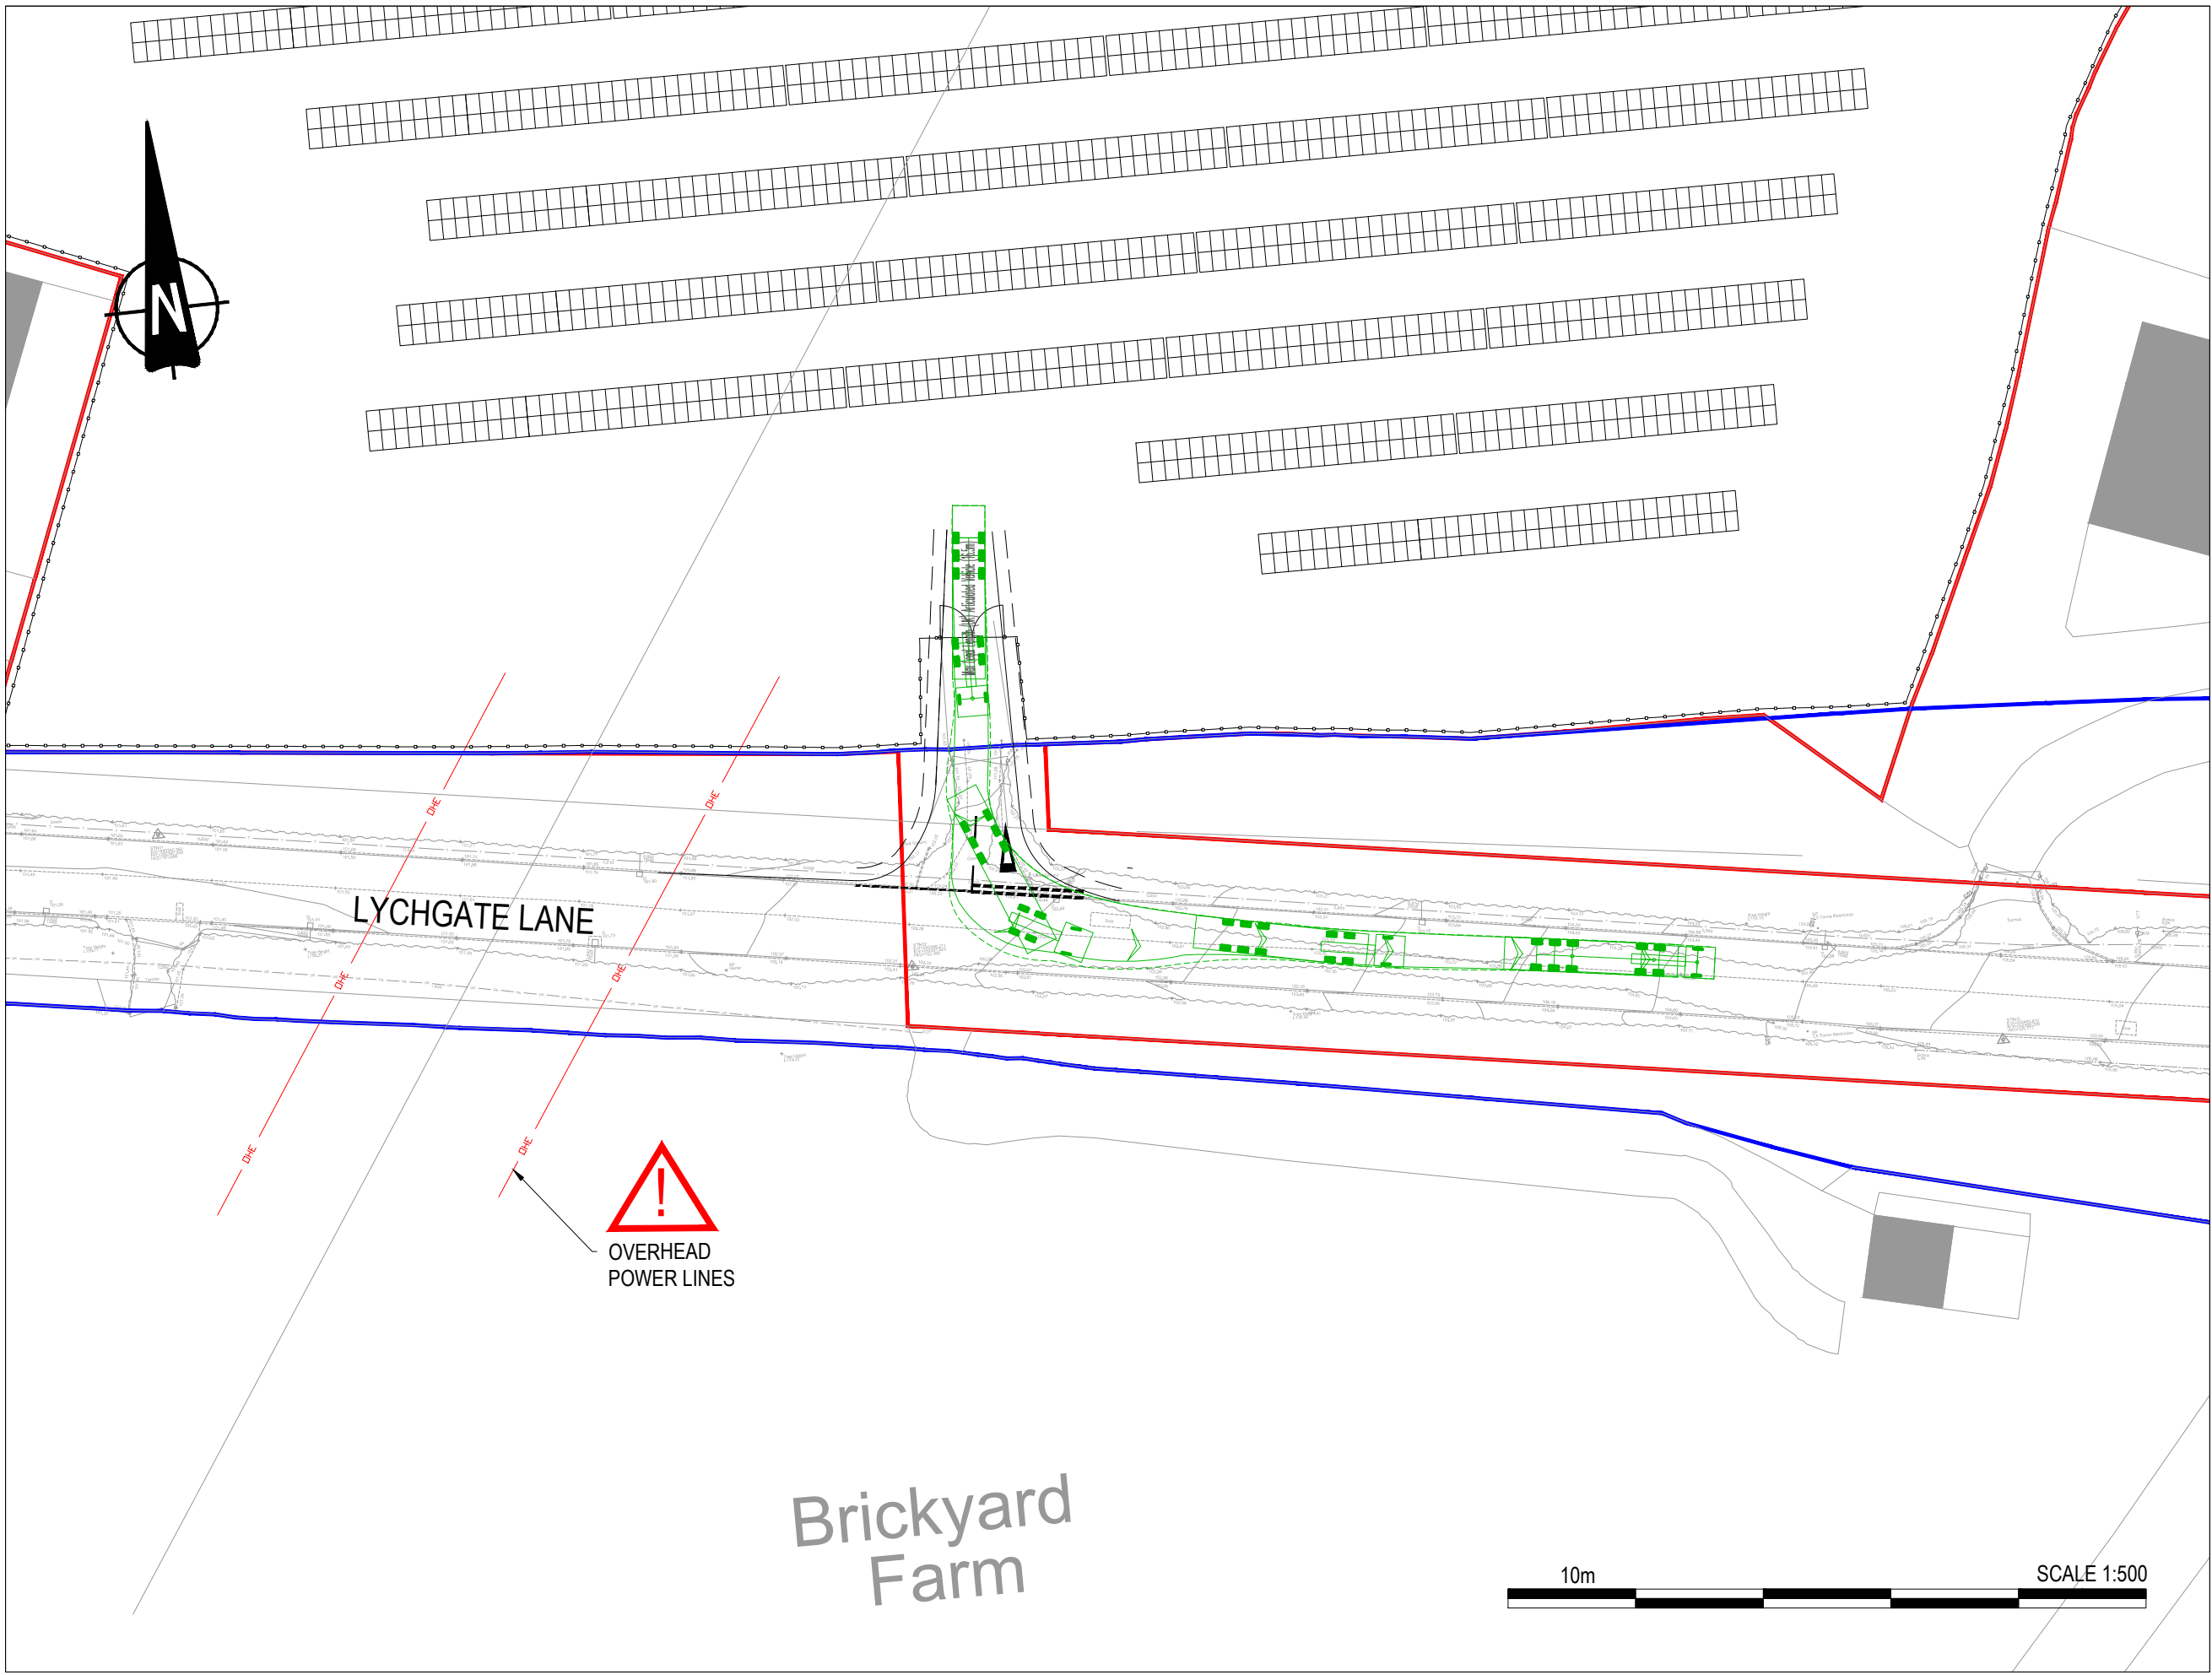


VIEWPORT 1 - PARCEL ACCESS 'A' (MAX HGV - LEFT OUT)
SCALE: 1:500

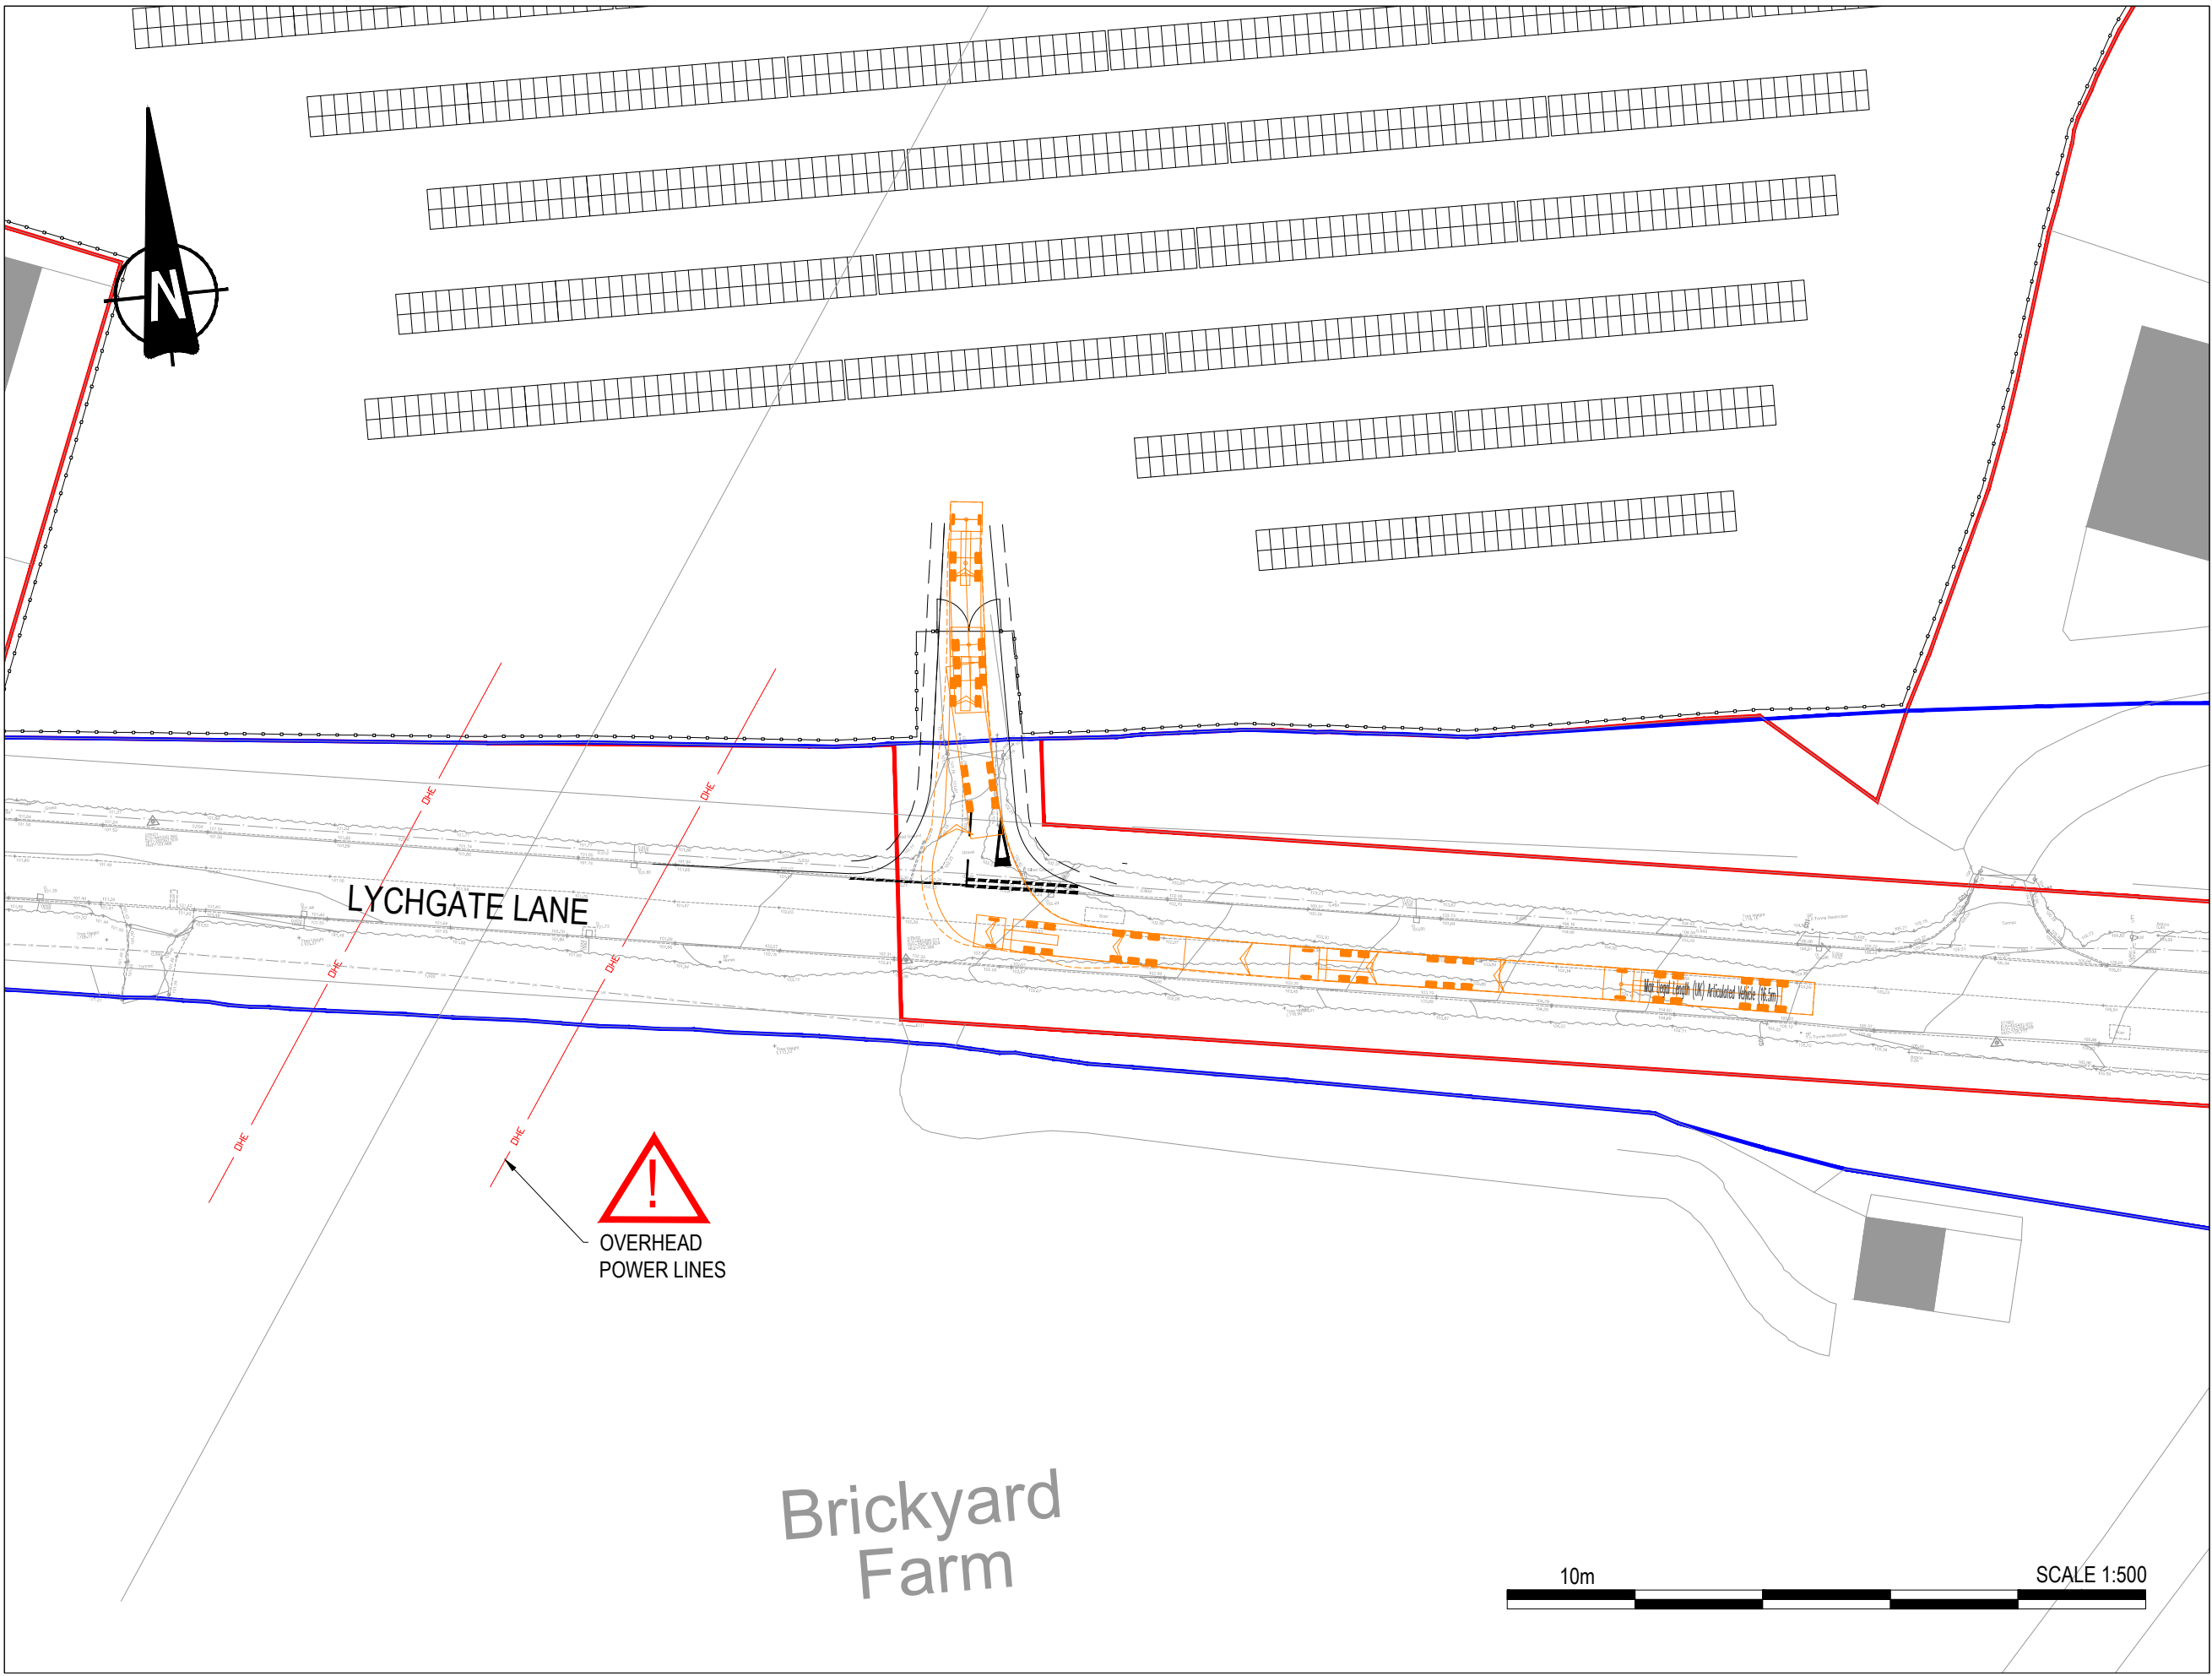

VIEWPORT 2 - PARCEL ACCESS 'A' (MAX HGV - RIGHT IN)
SCALE: 1:500

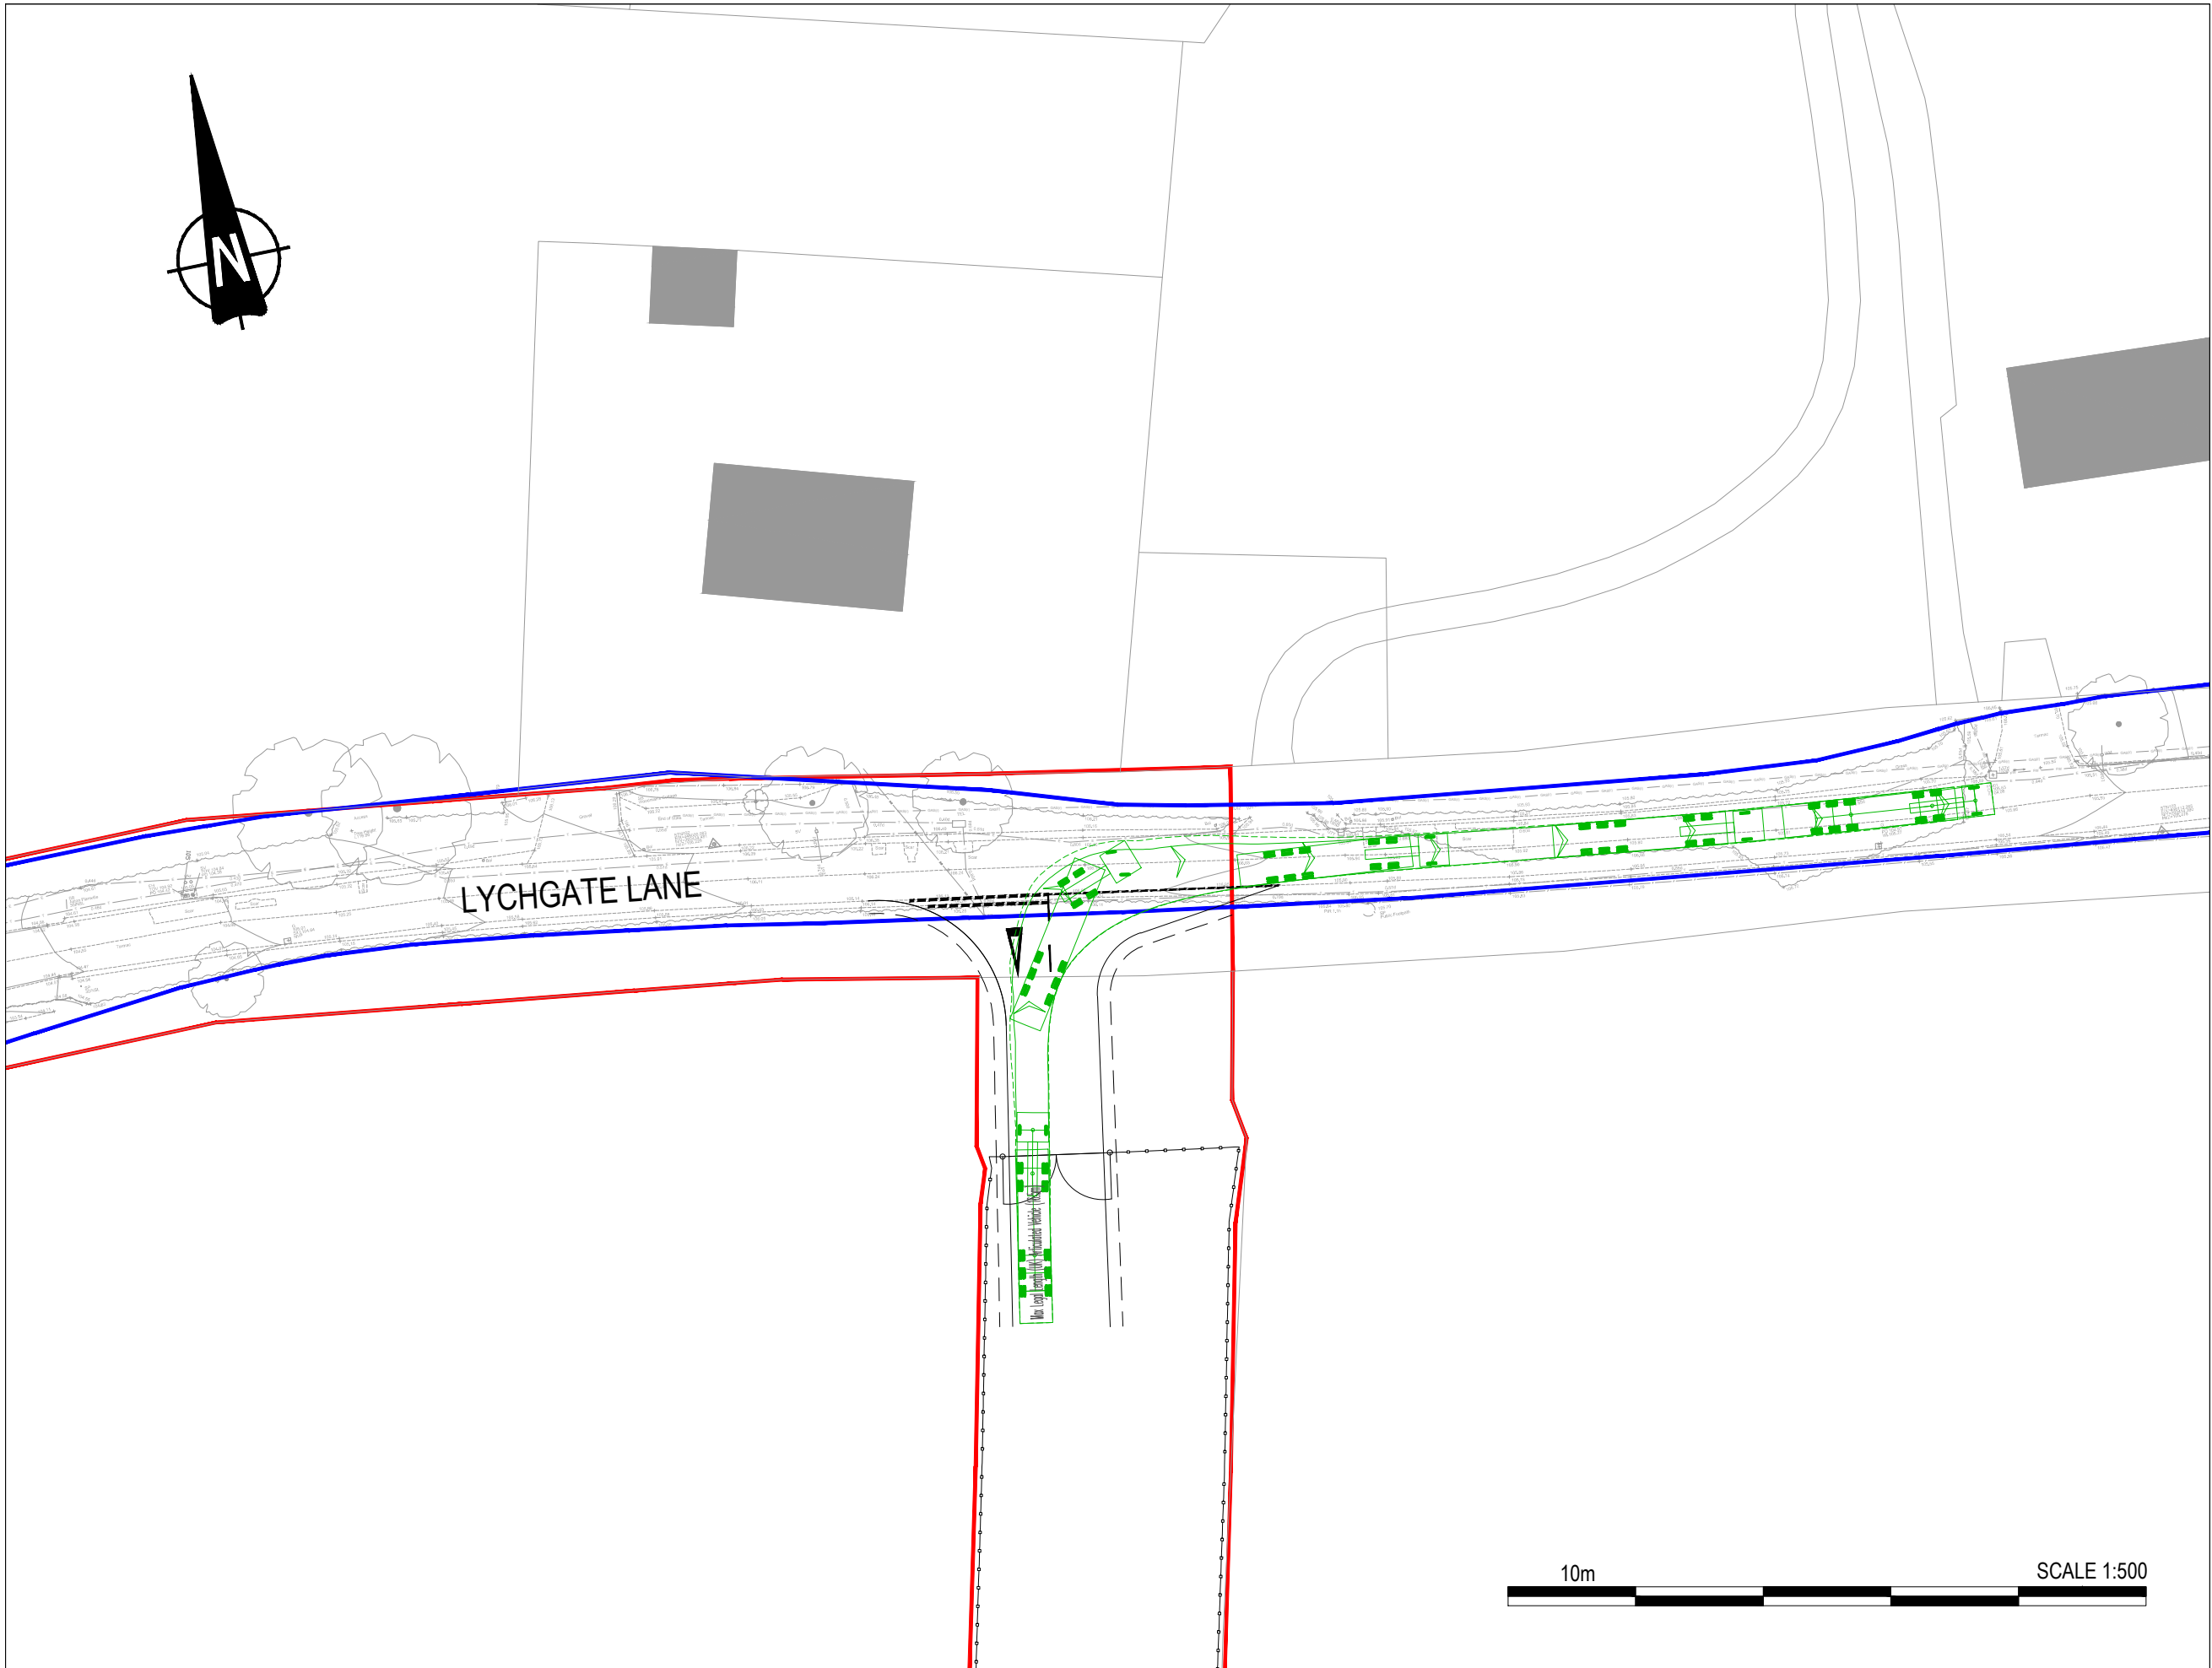

VIEWPORT 3 - PARCEL ACCESS 'B' (MAX HGV - RIGHT OUT)
SCALE: 1:500

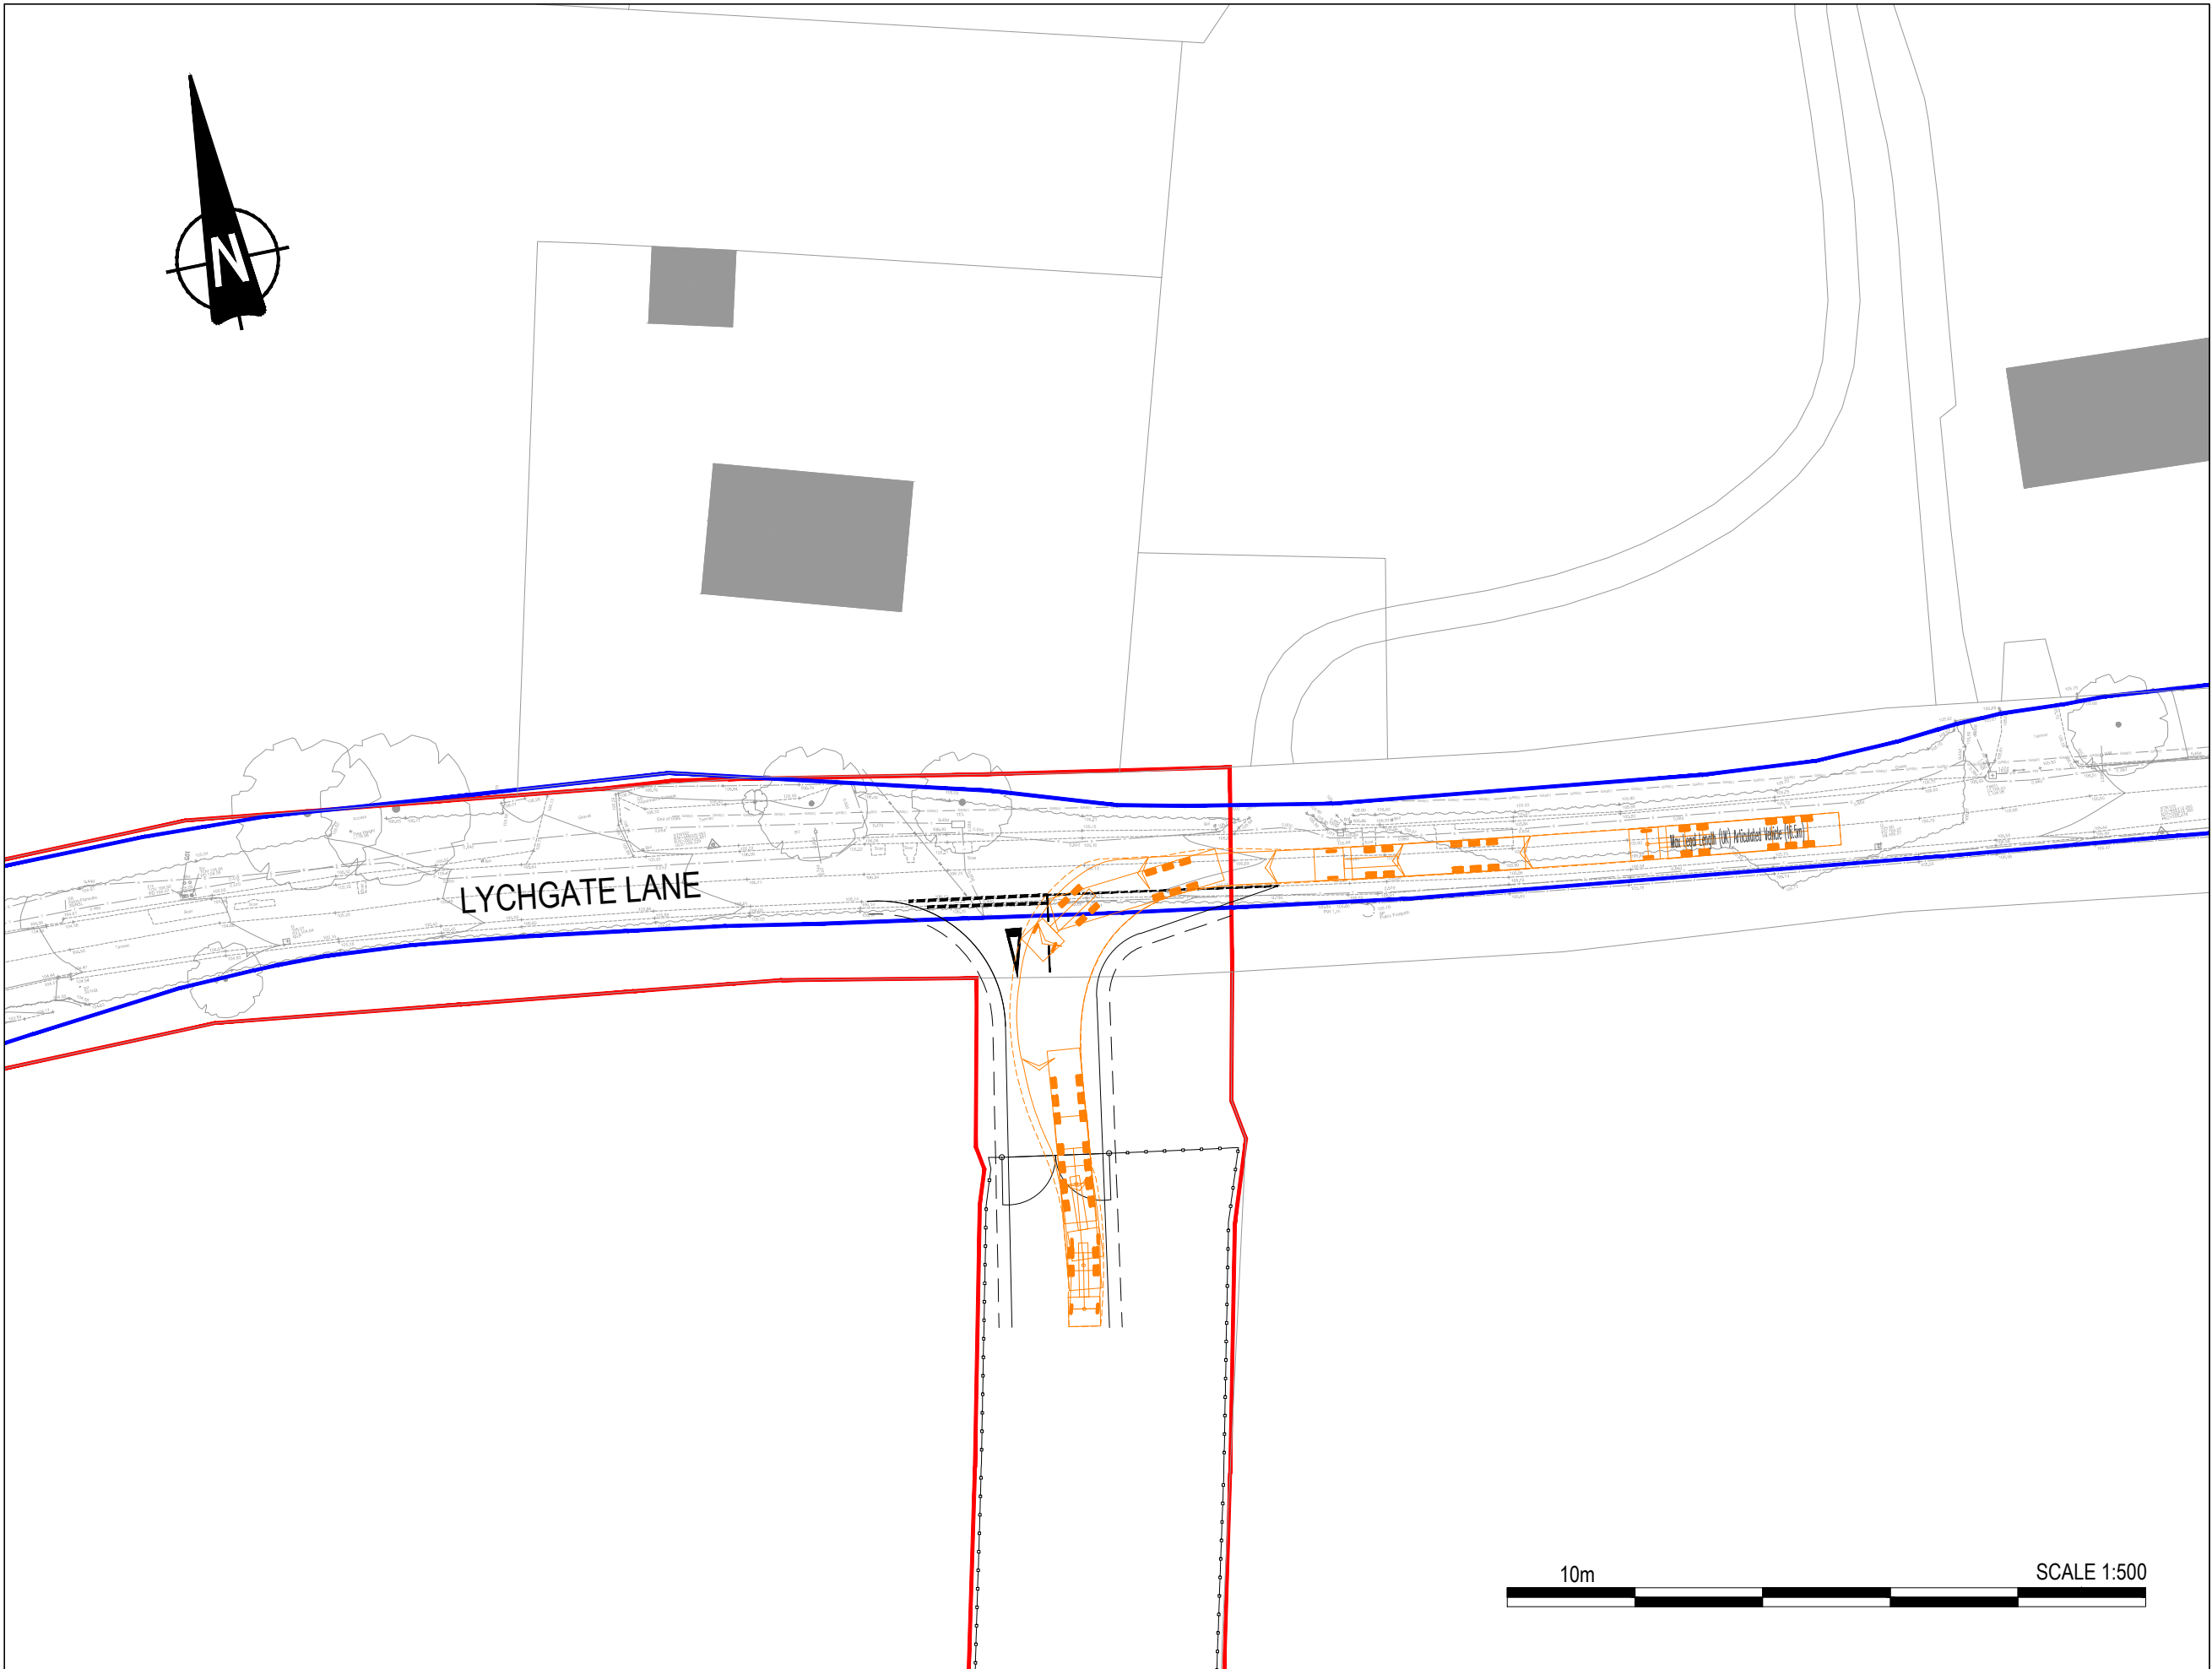


VIEWPORT 4 - PARCEL ACCESS 'B' (MAX HGV - LEFT IN)
SCALE: 1:500


NOTES

1. Verifying Dimensions.
The contractor shall verify dimensions against such other drawings or site conditions as pertain to this part of the work.
2. Existing Services.
Any information concerning the location of existing services indicated on this drawing is intended for general guidance only. It shall be the responsibility of the contractor to determine and verify the exact horizontal and vertical alignment of all cables, pipes, etc. (both underground and overhead) before work commences.
3. Issue of Drawings.
Hard copies, dwf and pdf will form a controlled issue of the drawing. All other formats (dwg, dxf etc.) are deemed to be an uncontrolled issue and any work carried out based on these files is at the recipients own risk. RPS will not accept any responsibility for any errors arising from the use of these files, either by human error by the recipient, listing of un-dimensioned measurements, compatibility issues with the recipient's software, and any errors arising when these files are used to aid the recipients drawing production, or setting out on site.
4. Datum.

- HEALTH AND SAFETY: RESIDUAL RISKS
- IN PARTICULAR THE CONTRACTOR SHOULD BE AWARE OF THE FOLLOWING IN RELATION TO THE S278 WORKS:
1. EXISTING SERVICES - OVERHEAD POWER LINES.
 2. CONSTRUCTION WORKS IN VICINITY OF ADJACENT PROPERTIES.
 3. CONSTRUCTION WORKS WITHIN OR ADJACENT TO PUBLIC HIGHWAYS.
 4. DANGER OF DAMAGING OR DISTURBING WILDLIFE.
 5. MANUAL HANDLING OR LAYING OF KERB STONES.

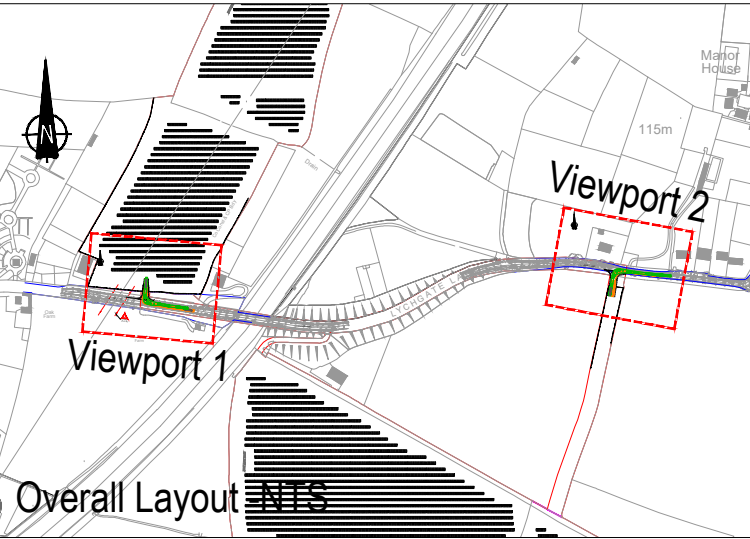

KEY	
EXISTING LAYOUT	
PROPOSED LAYOUT	
SECTION 278 WORKS BOUNDARY	
HIGHWAY BOUNDARY	
TYPICAL MODULE PANEL	

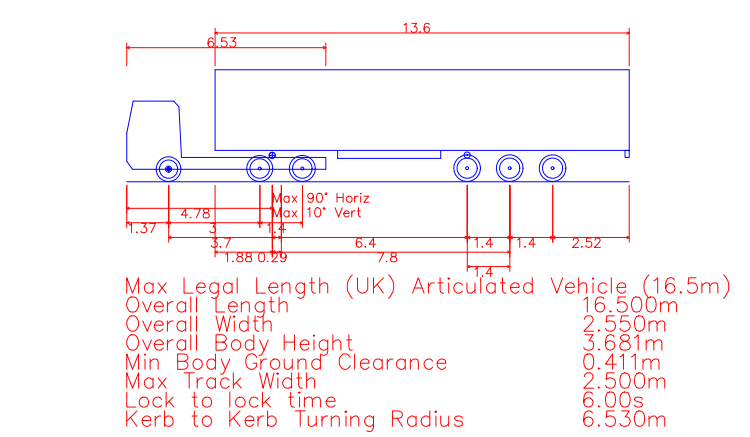

VEHICLE PROFILE

ALL WORKS TO BE CONSTRUCTED IN ACCORDANCE WITH THE MANUAL OF CONTRACT DOCUMENTS FOR HIGHWAY WORK AND LEICESTERSHIRE COUNTY COUNCIL HIGHWAY SPECIFICATION

rev	amendments	check	date

rps Elmwood House
74 Boucher Road
Belfast
BT12 6RZ

T +44 (0) 28 90 667914
F +44 (0) 28 90 668286
W www.rpsgroup.com/ireland
E ireland@rpsgroup.com

Client

Elgin Energy EsCo Ltd

Project

Aston Flamville

Title

Proposed Tracking

Project Number	Sheet Size	Drawing Scale
JNY11245	A1	1:500

Drawing Number

RPS-HGN-XX-DR-HE-100-1060

Drawn By	Status	Revision
CH	Preliminary	-

Checked By	Approved By	Date
CO'C	BD	December 24