



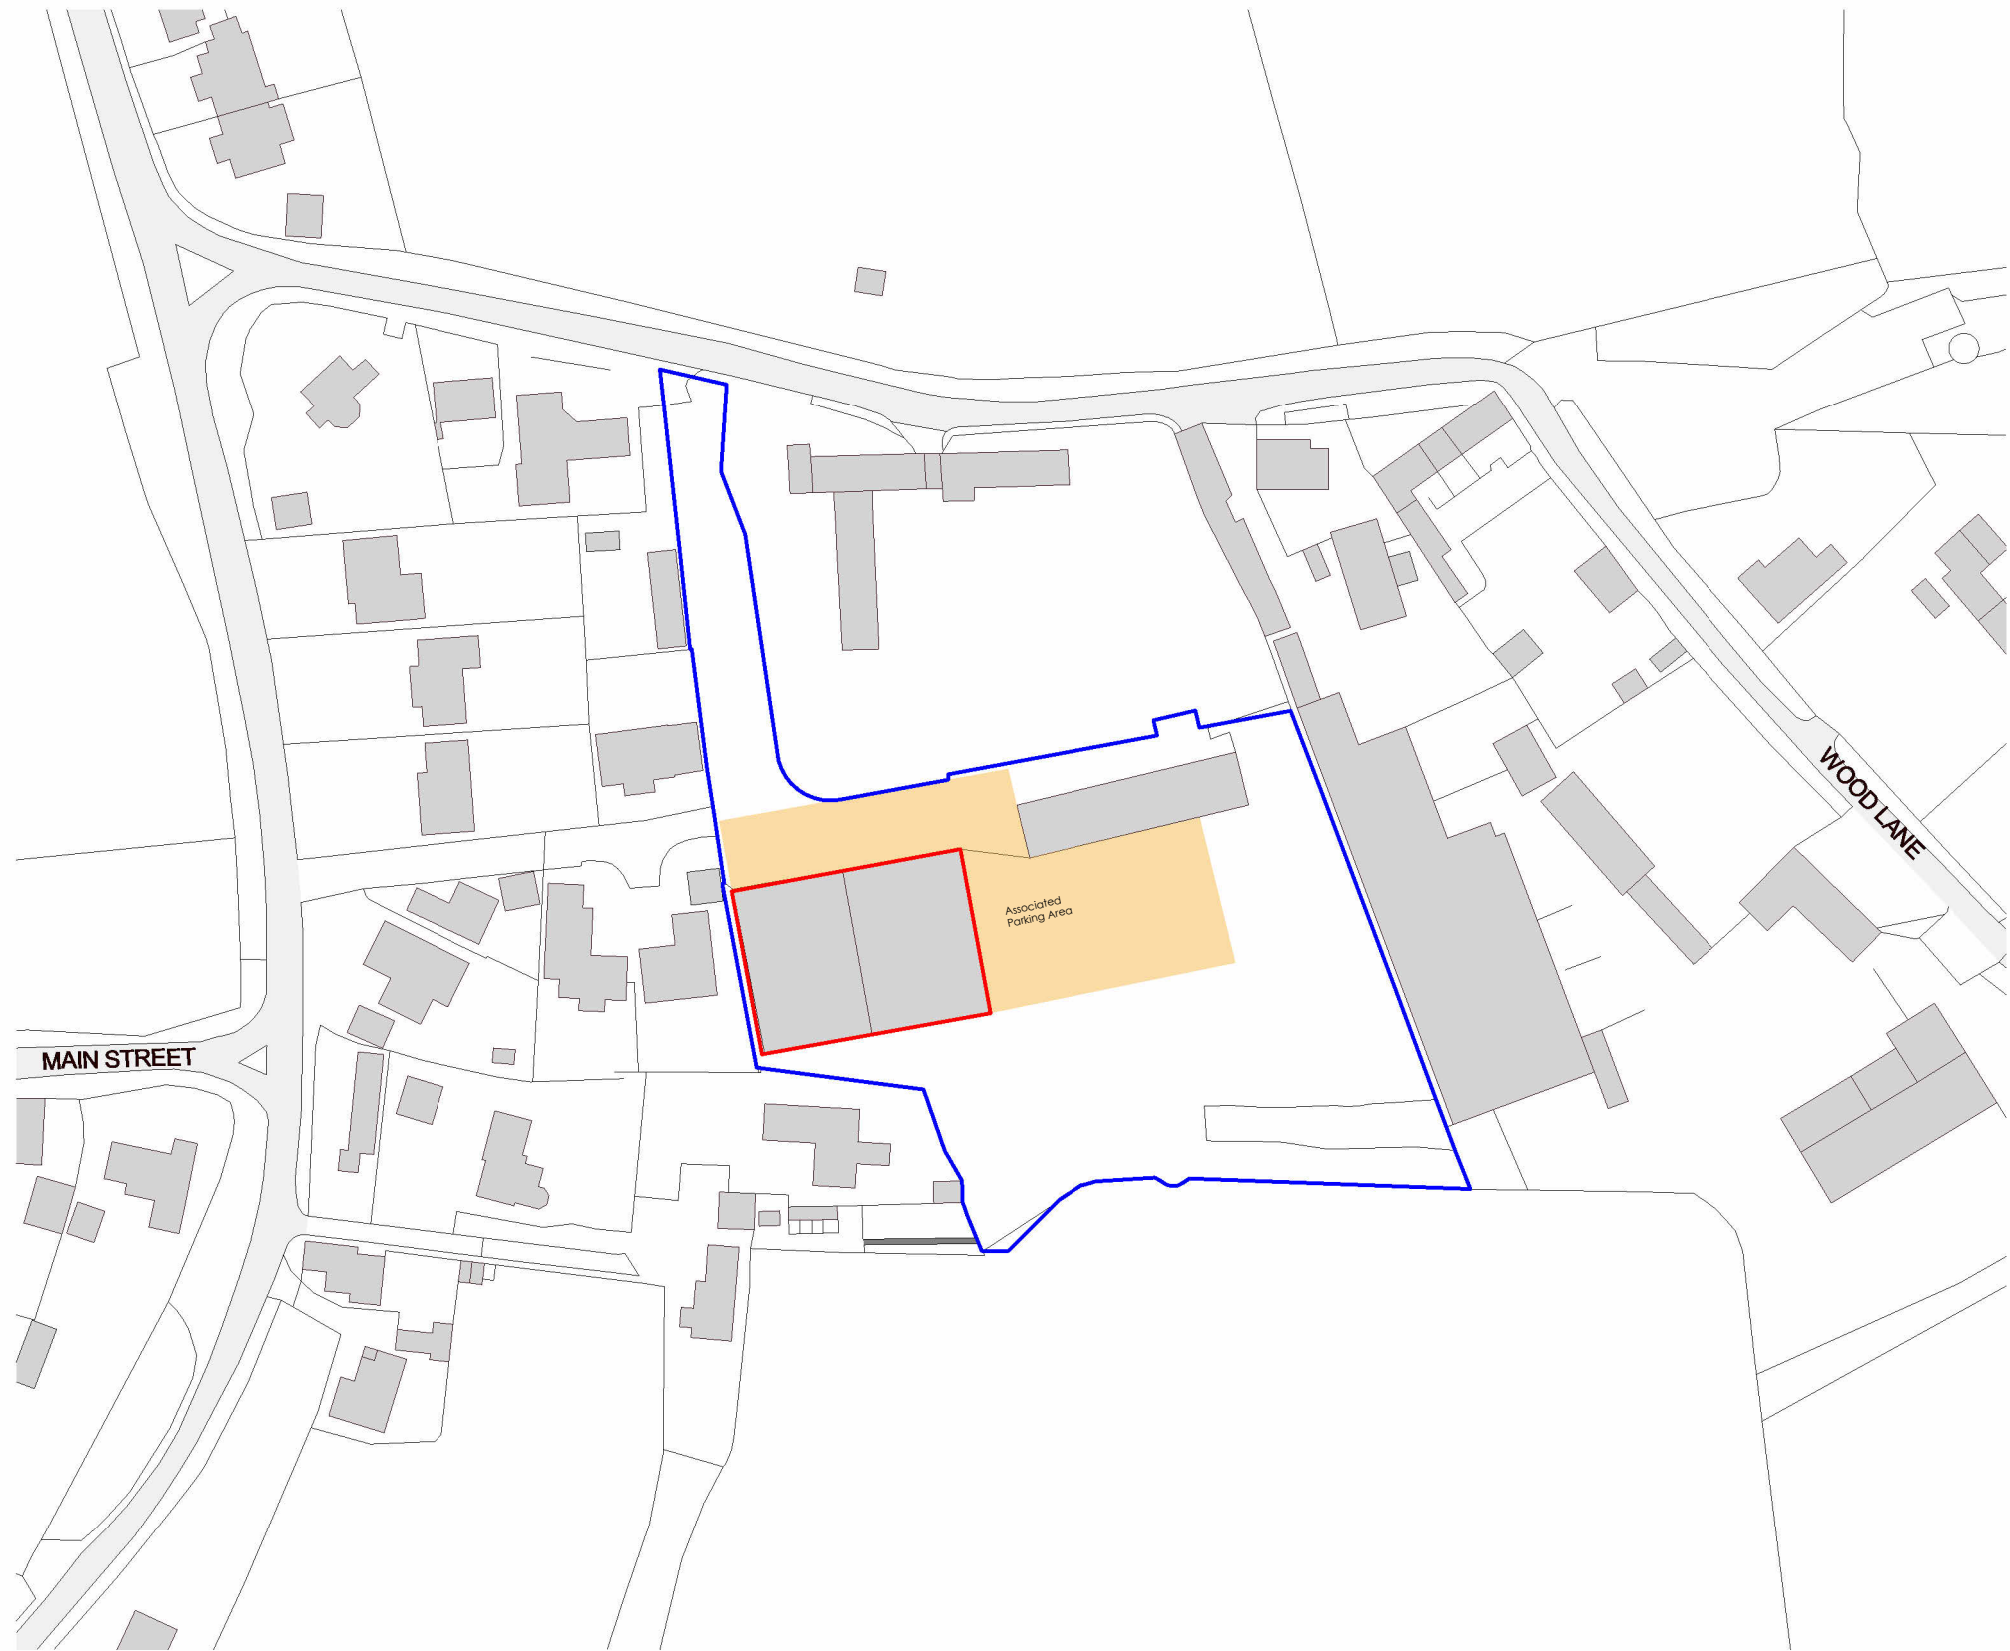

Site Location Plan
1 : 1250

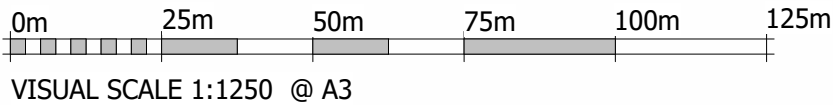

The scaling of this drawing cannot be assured

Revision		Date	Drn	Ckd
A	Red line update	11/09/25	SL	

Status	PLANNING		
Project Number	2501587.7		
Project	8 Wood Lane Norton-Juxta-Twycross		
Drawing Title	Site Location Plan		
Drawn by	SL	Dwg No	A-E10-001
Check by	CW	Scale	1 : 1250 @ A3
Revision	A	Date	15.08.25

