

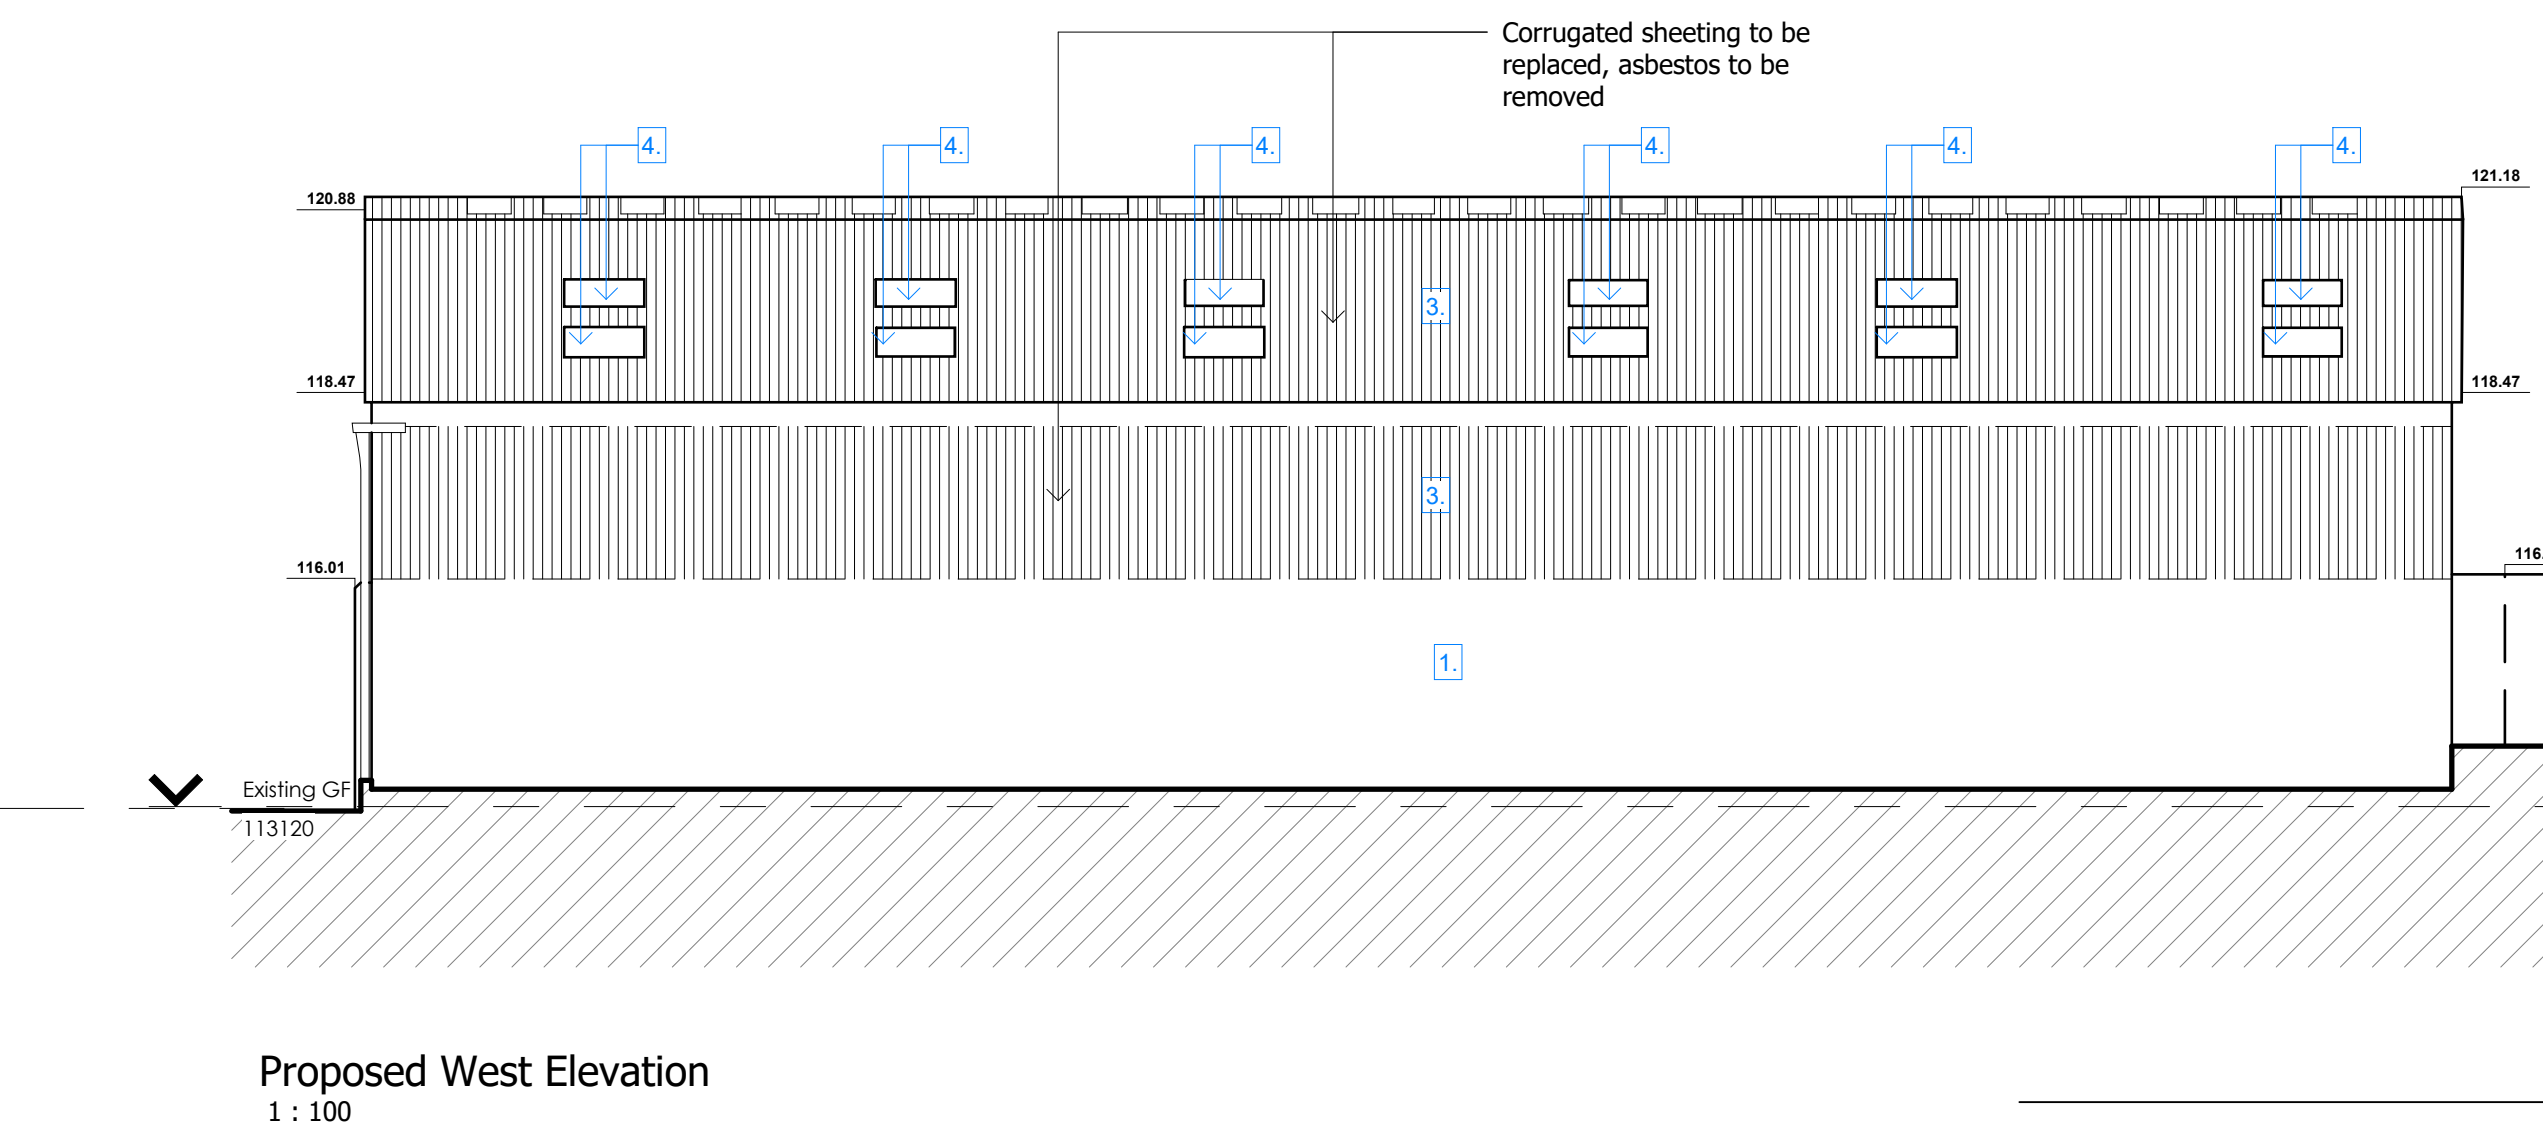
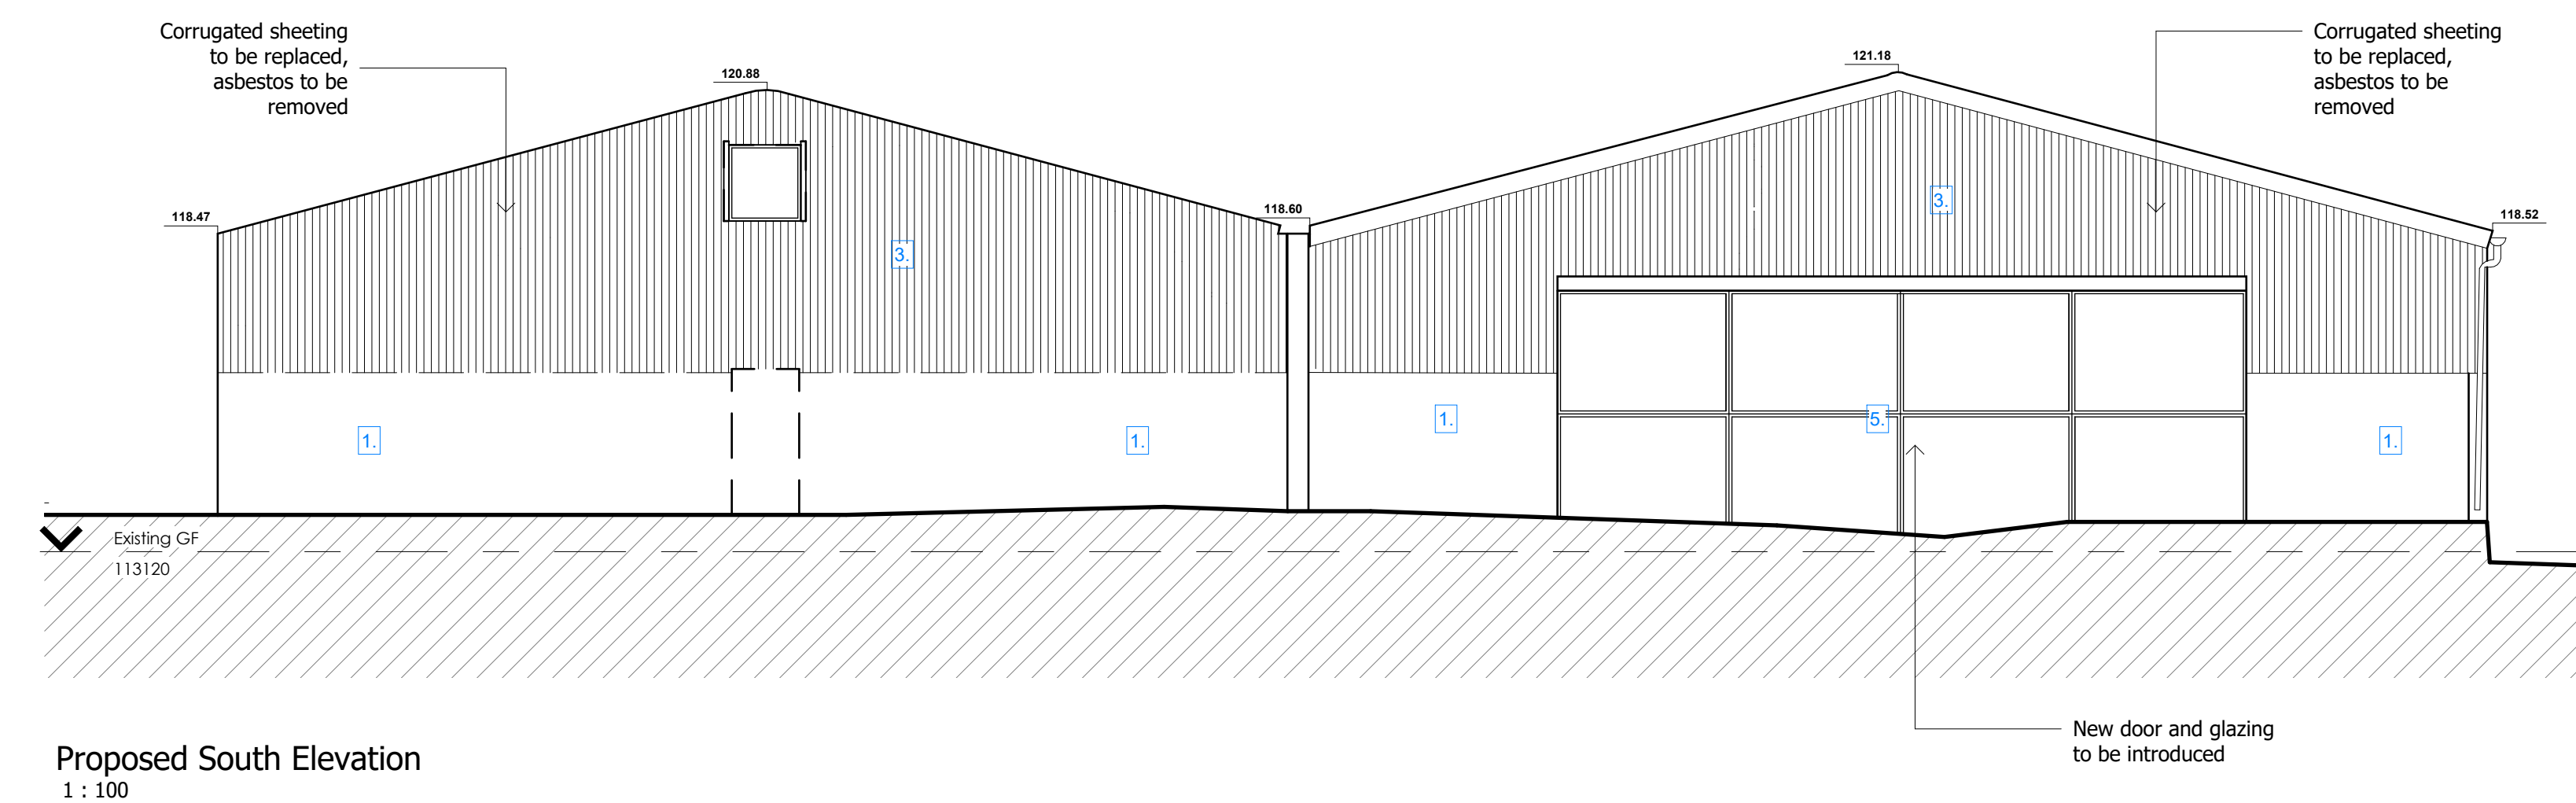


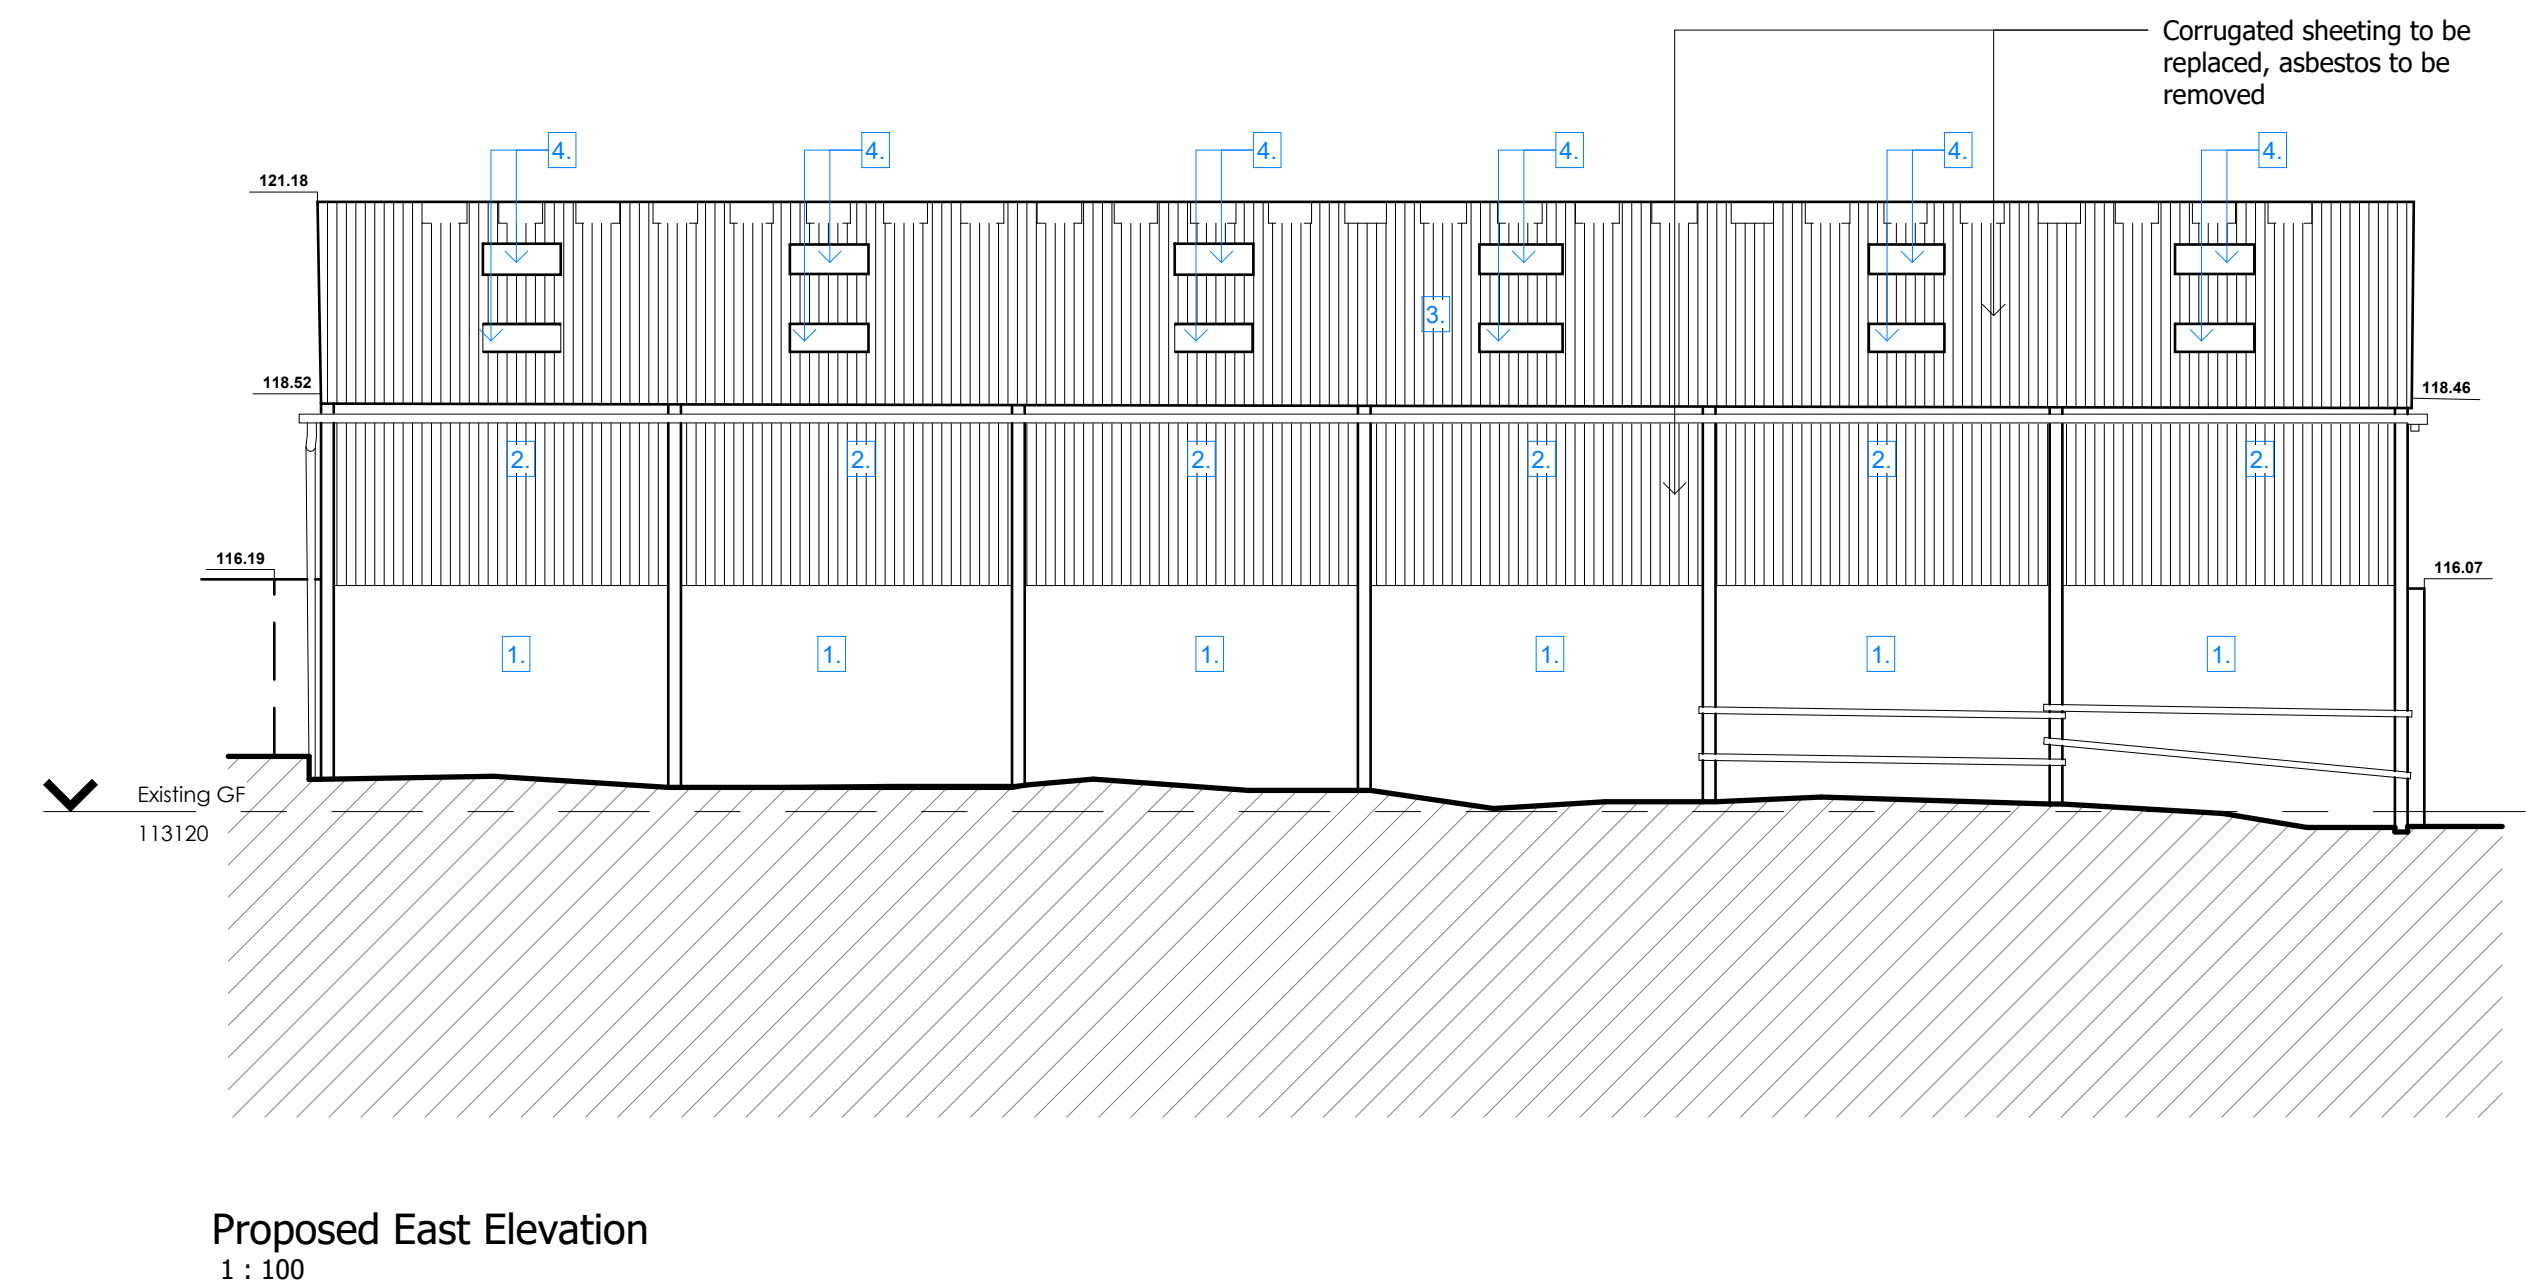

Status	PLANNING		
Project Number	2501587.7		
Project	8 Wood Lane Norton-Juxta-Twycross		
Drawing Title	Proposed Elevations		
Drawn by	SL	Dwg No	A-P12-001
Check by	CW	Scale	As indicated @ A1
Revision		Date	15.08.25

Material Key:

1. Brick
2. Yorkshire Boarding style timber cladding
3. Profiled metal sheeting in dark grey
4. Transparent GRP
5. Glazing

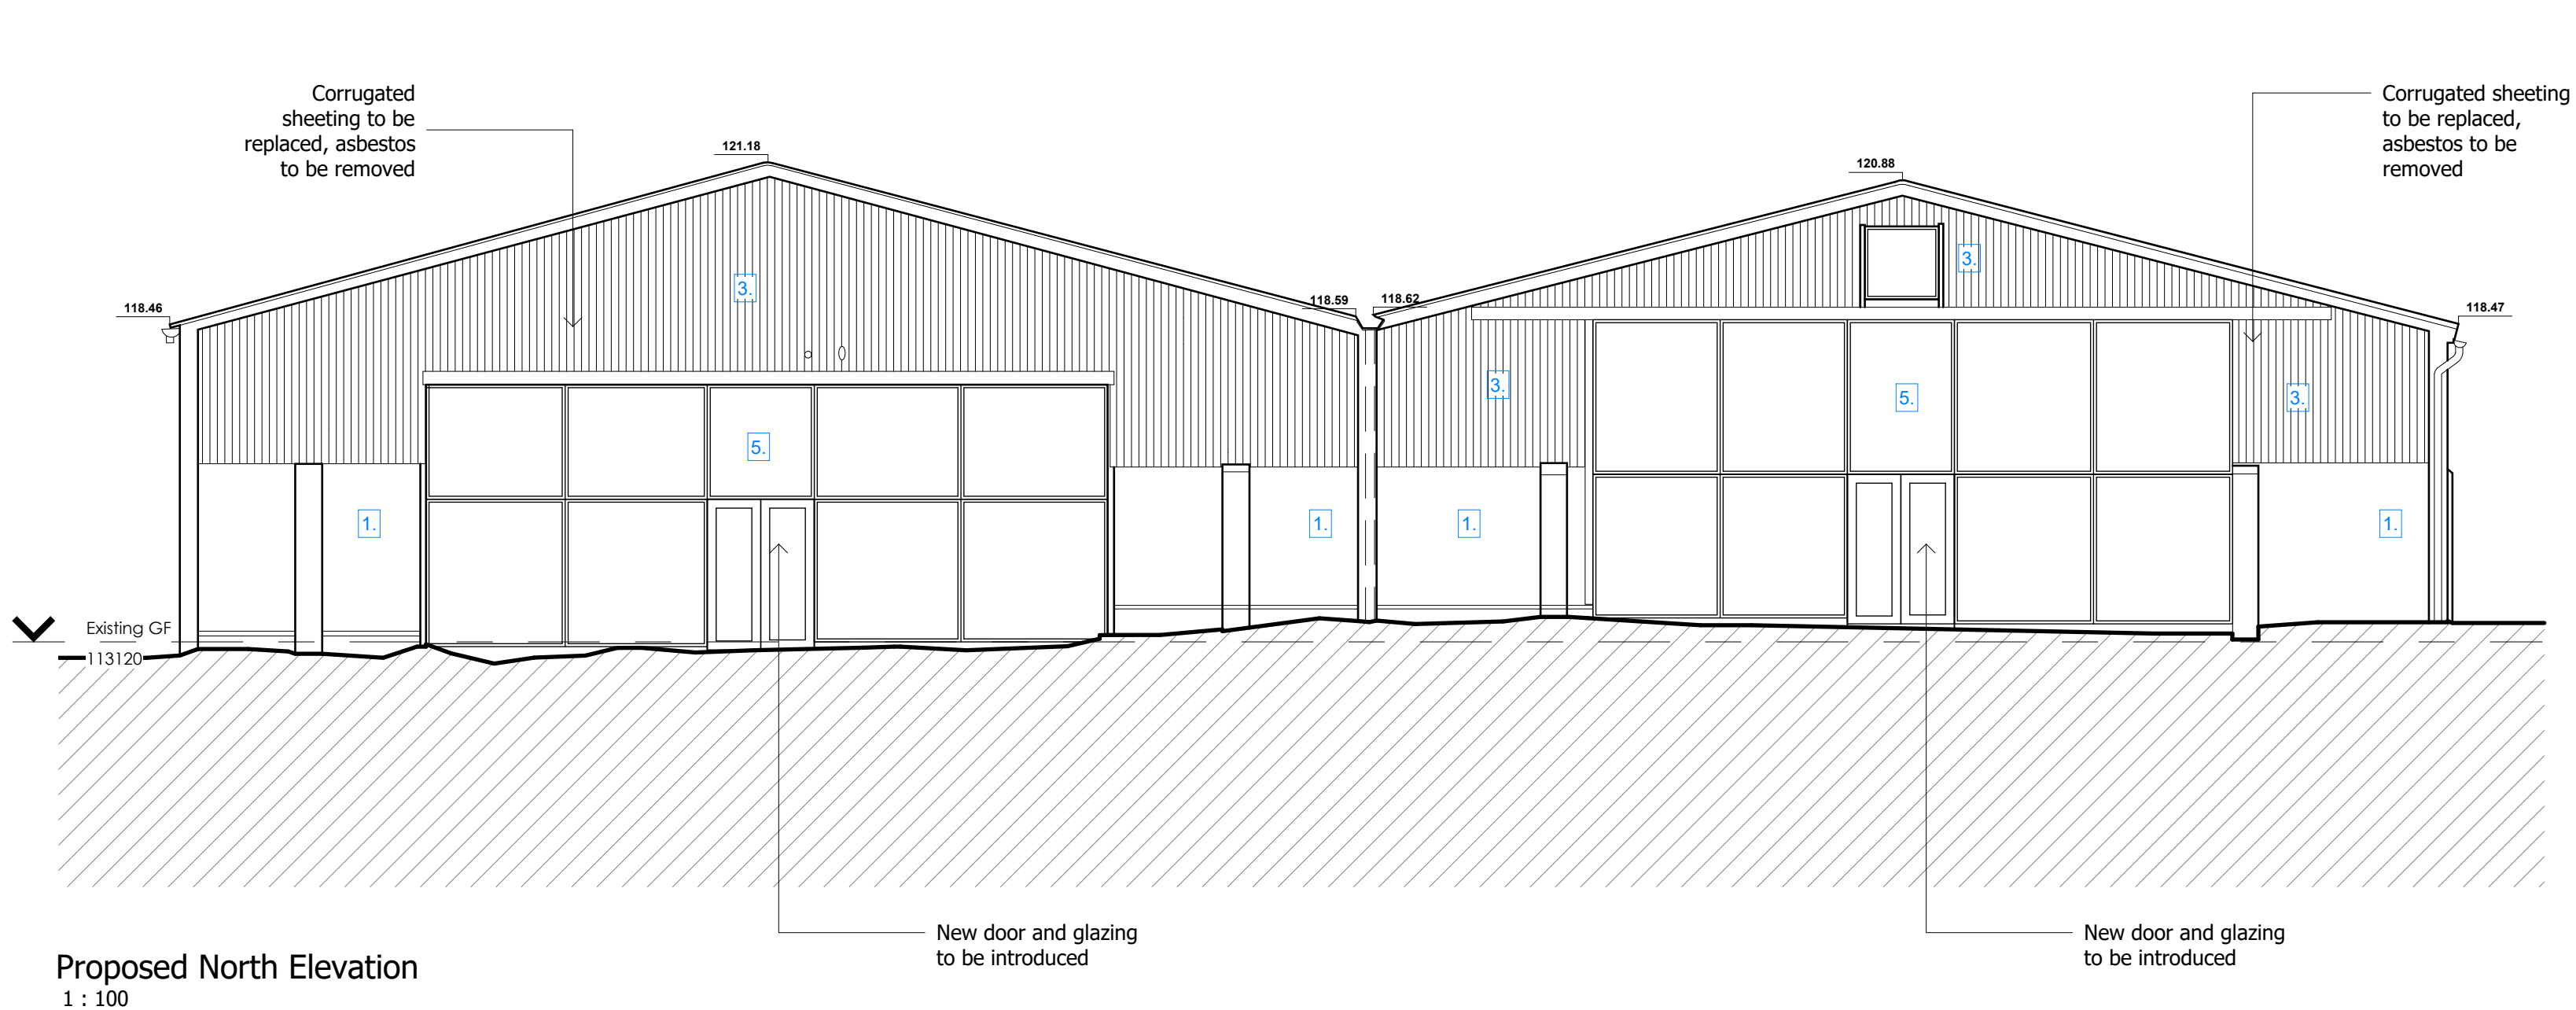