

11/00588/ADV DCPLAN JO.

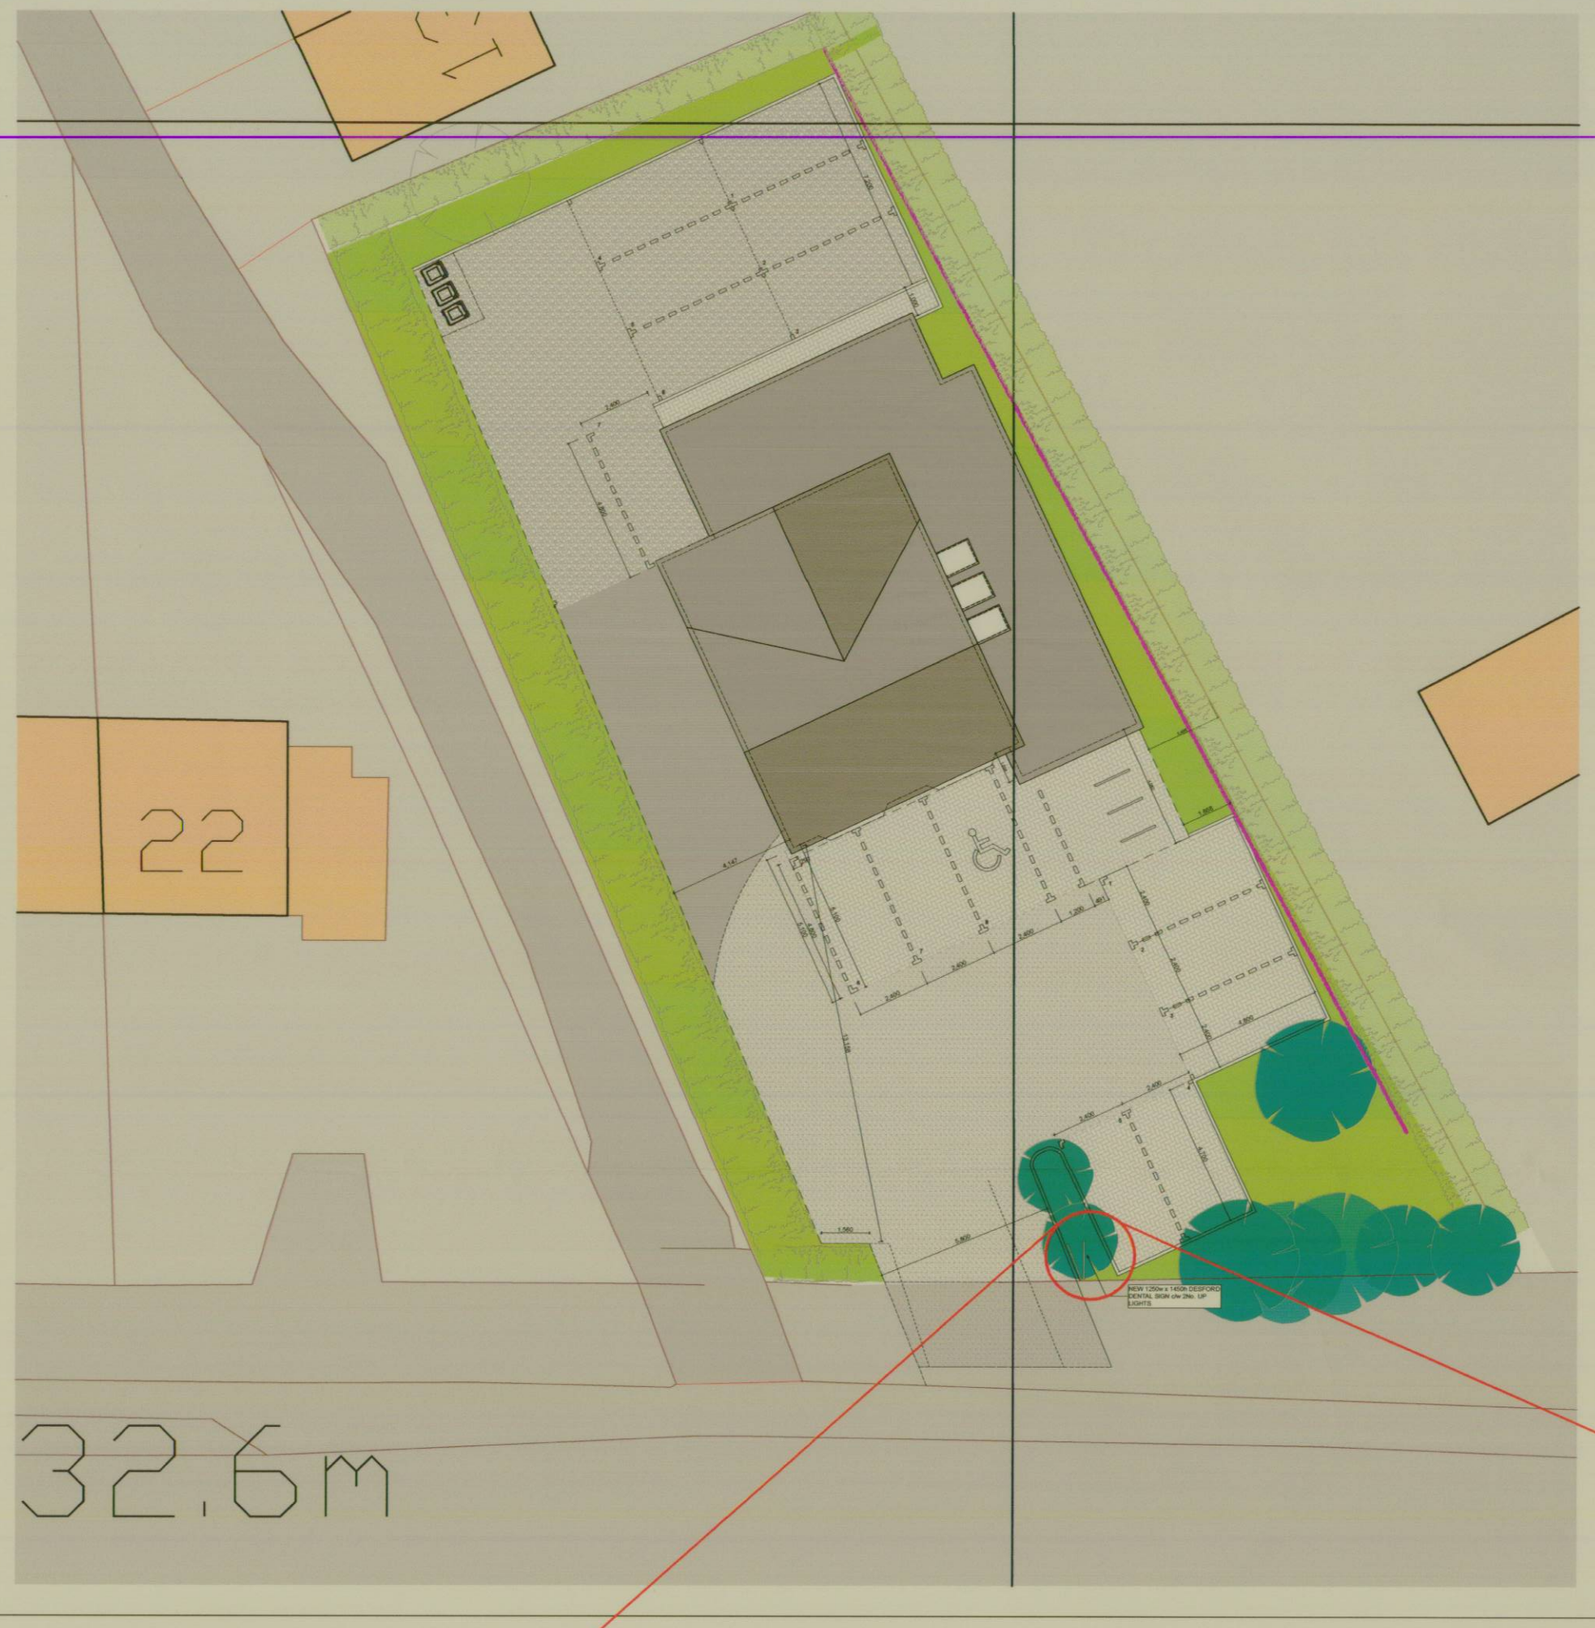


SIGNAGE LOCATION

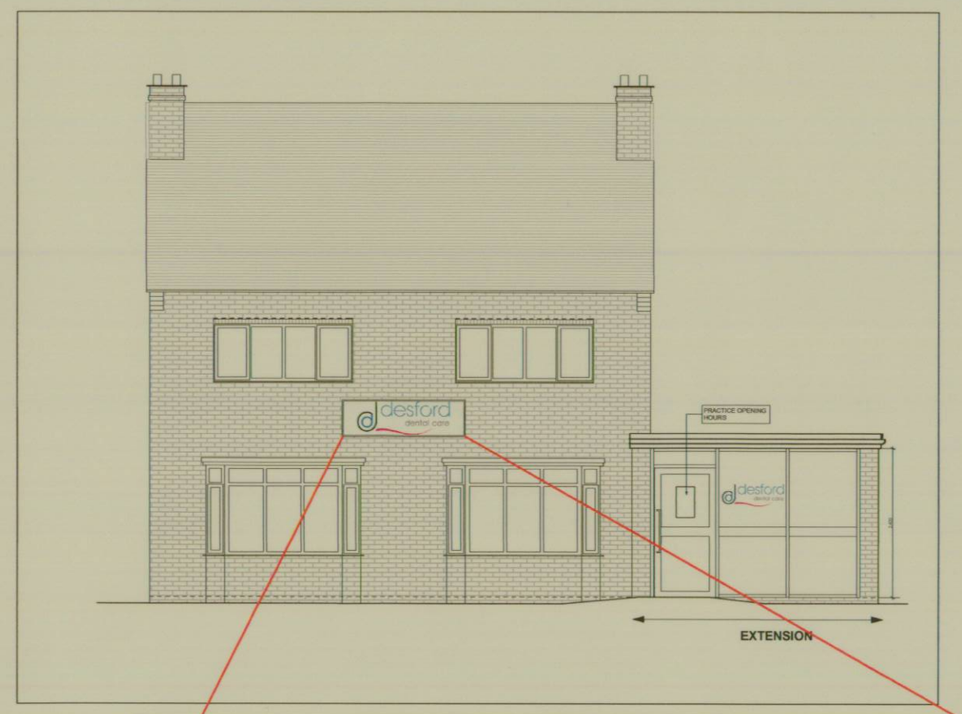



NEW 600x2000 SIGN
SCALE 1:20

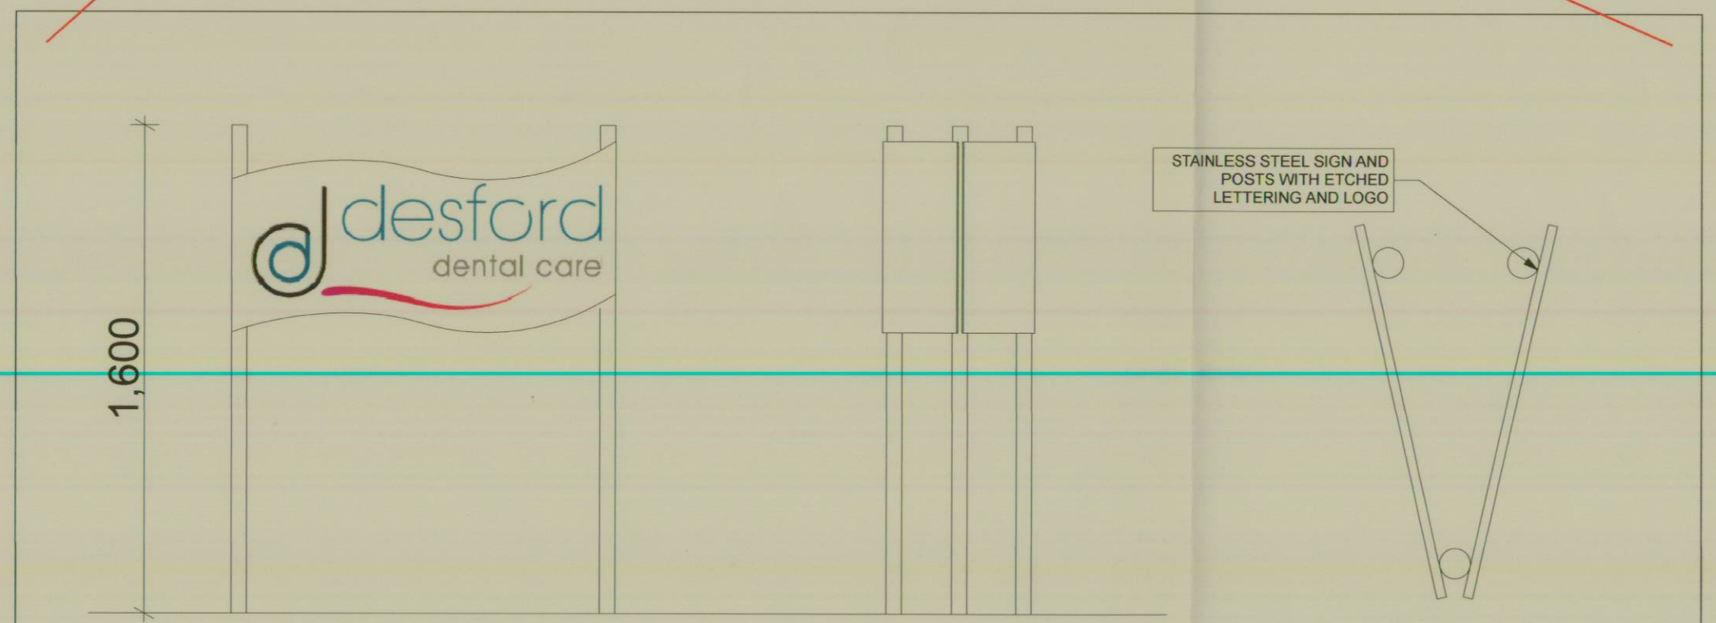

NEW 1250x450 ILLUMINATED SIGN
SCALE 1:20

FOR PRICING PURPOSES ONLY

Notes

1) *This drawing MUST NOT BE SCALED.*
2) *All dimensions to be CHECKED ON SITE and any DISCREPANCY reported to the Architects.*
3) *The site boundary shown is the best assumed from available data and does NOT represent legal ownership.*

C - SIGN ILLUMINATION REMOVED	04/08/11
B - SIGNAGE UPDATED	20/07/11
A - SIGNAGE UPDATED	08/07/11

Revisions.

☐ APPROVAL ☐ INFORMATION
☐ PRELIMINARY ☐ FOR CONSTRUCTION

Project
DESFORD DENTAL CARE
18 MANOR ROAD,
DESFORD

Client
MR CHOTAI

Drawing Title
SIGNAGE

Drawing By	Checked By
SH	ATB
Date: 27/06/11	Scale: 1:20@A2
Drawing Number: 6375 / 116	Revision: C

BERESFORD HOUSE
1 NEWTOWN STREET
LEICESTER
LE1 6WH
TEL. 0116 254 7868
FAX. 0116 255 7293
EMAIL. enquiries@gwh.co.uk
www.gwh.co.uk

gwh

Gordon White & Hood Ltd Registered In England No.4098022