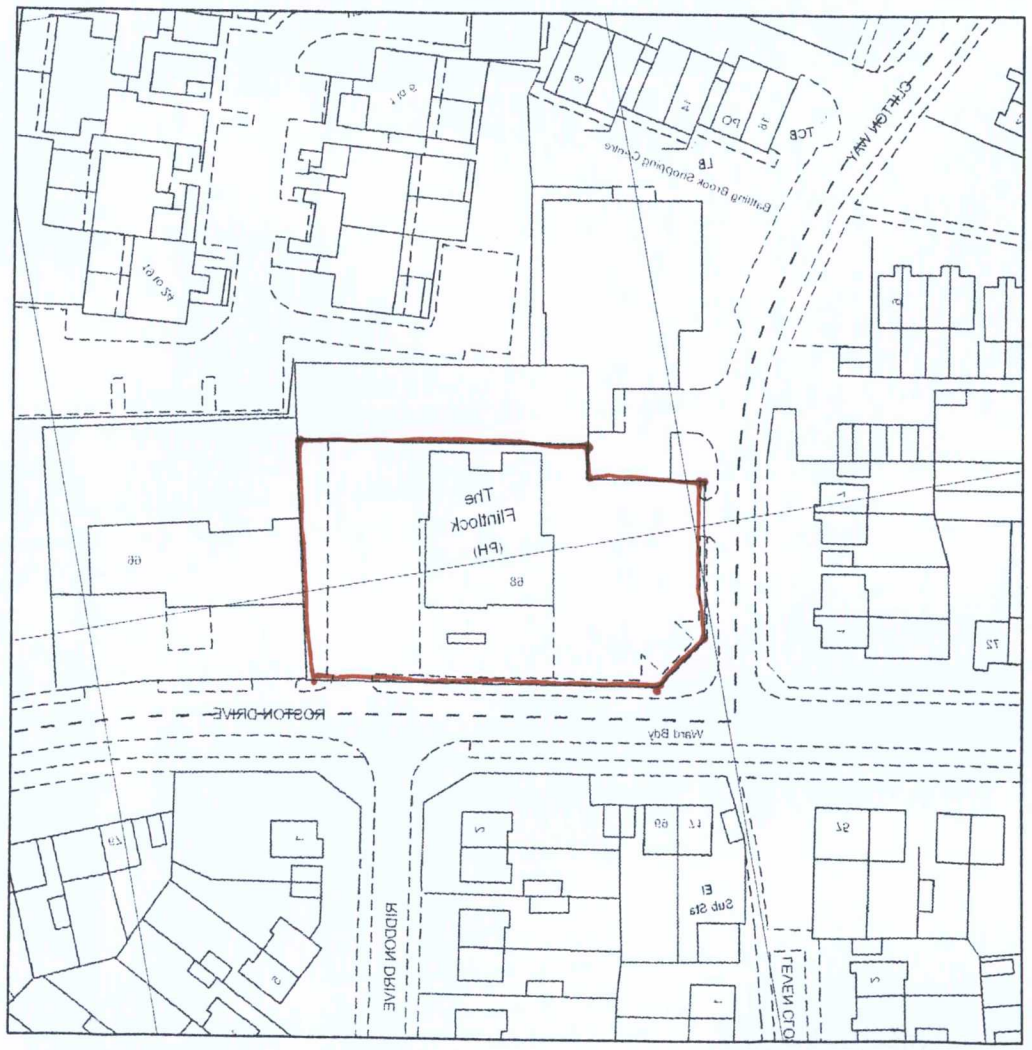


LOCATION PLAN
scale 1:1250

| Rev. | Revision Details | Date |
|---|---|---|
| A | Extent of OS map increased. Additional road names shown | 11.1.12 |

Client

**Mitchells & Butlers**
27 FLEET STREET BIRMINGHAM B3 1JP
TEL: 0870 6093000

**newmangauge**
design associates
12-14 Regents Place | Birmingham | B1 3NJ
T. 0121 212 9800 | F.0121 212 9801 | E.design@newmangauge.com

Client

MITCHELLS & BUTLERS
SIZZLING PUB CO.

Project

FLINTLOCK
ROSTON DRIVE
HINCKLEY

Drawing Title

LOCATION PLAN

| Date | Scale | Drawn By |
|---|---|---|
| July '11 | 1:1250 @ A3 | SH |
| **Project No.** | **Drawing No.** | **Revision** |
| 1835 | 100 | A |

This drawing is the property of NEWMAN GAUGE DESIGN ASSOCIATES.
Copyright is reserved by them and the drawing is issued on the condition that it is not copied either wholly or in part without the consent in writing of NEWMAN GAUGE DESIGN ASSOCIATES. Figured dimensions to take preferencever those scaled.
All dimensions to be checked on site before commencement of any work or shop drawings.
This drawing is to be read in conjunction with the specification when existing.

DEVELOPMENT SERVICES
20 JAN 2017
RECEIVED

