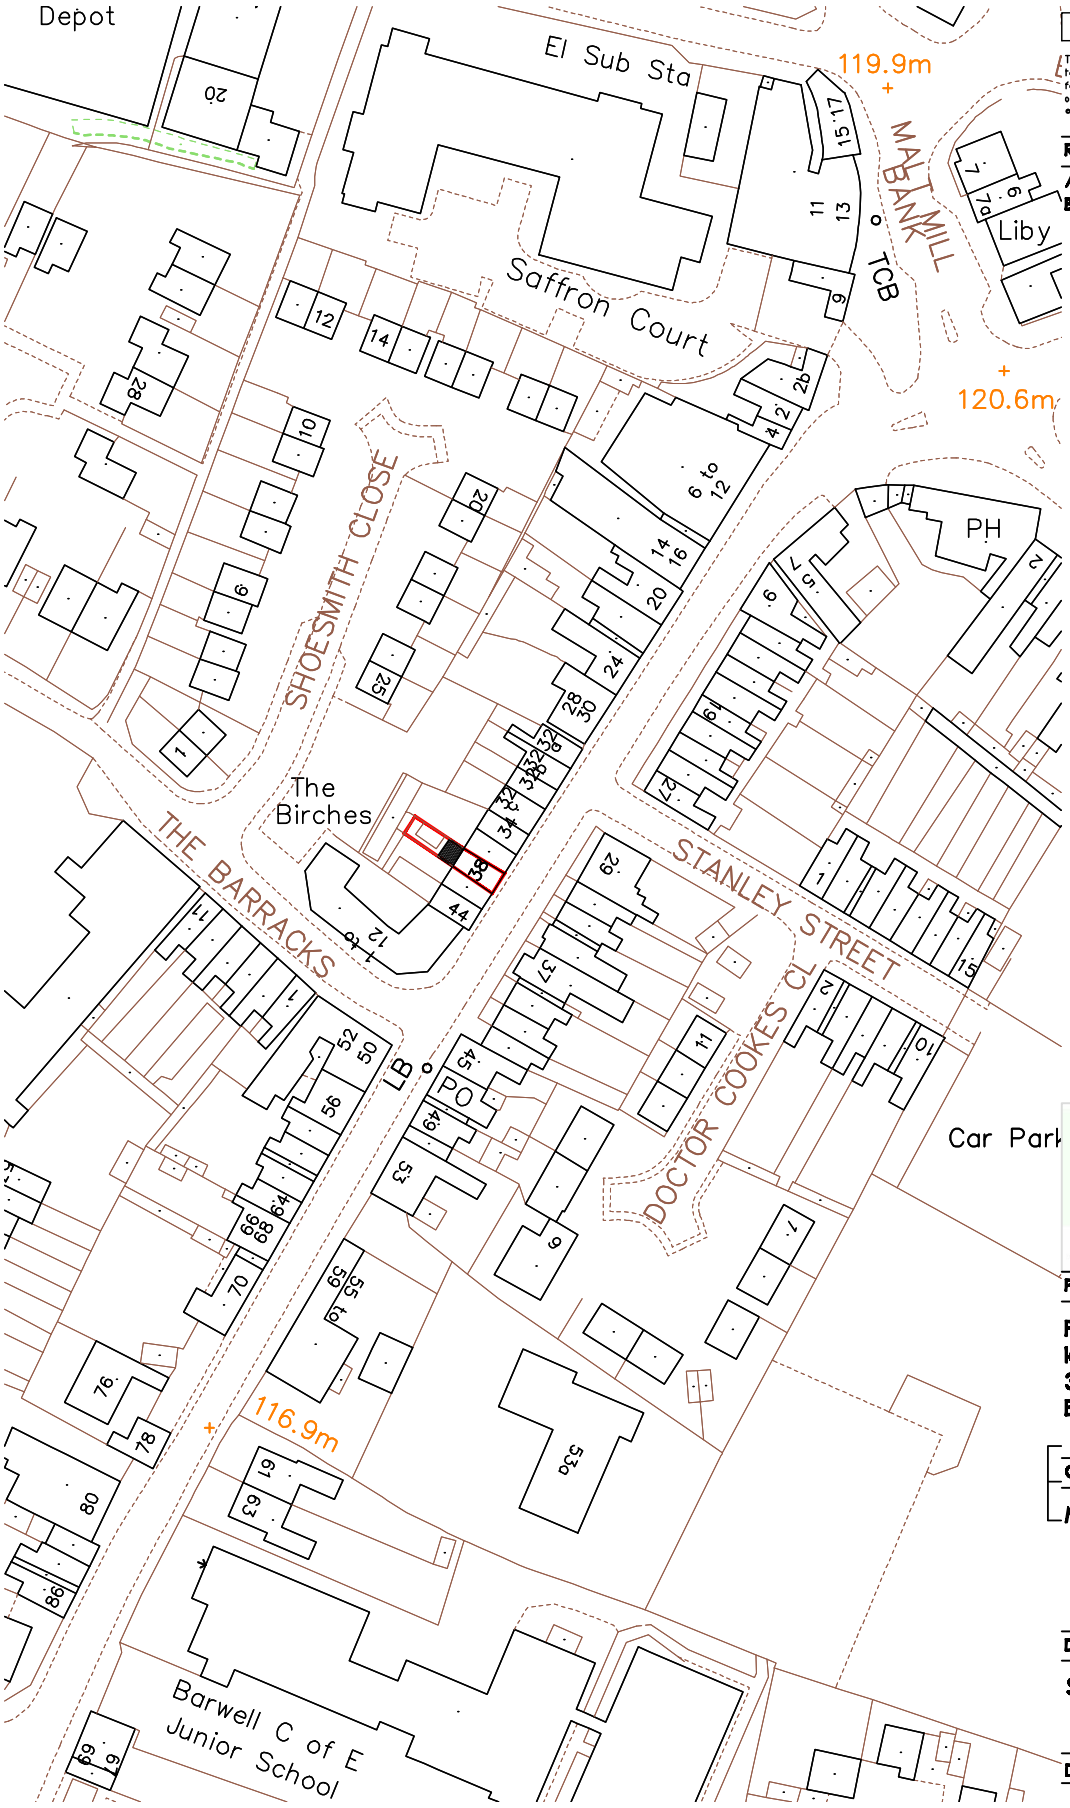

NO DIMENSIONS TO BE SCALED FROM THIS DRAWING

This drawing is issued for the sole and exclusive use of the named recipient. Distribution to any third party is on the strict understanding that no liability is accepted by Stuarch for any discrepancies, errors or omissions that may be present, and no guarantee is offered as to the accuracy of information shown.
© Crown Copyright 2007. All rights reserved. Licence number 100020449

Rev	Date	Description	By
A	05-11	Property shown more centrally	SiS
B	07-11	Property boundaries of 38, High street only, have been amended to match measured dimensions.	SiS

Stuarch
Architecture and Energy Assessments

Project

Proposed replacement of existing lean to for;
38, High Street,
Barwell

Client

Mr T. Marriott

Drawing

Site Location Plan

Drg No: 11-05-001 Rev B

Scale 1:1250 Date April 11