

Key

Shed location for cattle, chicken, and horses and sheep pens

Shed parking

Vehicle wash area

Waste stored out under highway supervision

Secure Shed Perimeter


Shed access roads for vehicles

Secure Shed Perimeter

Temporary intervention area with collection points for pumping water to fill

Temporary spoil stockpile

Waste recycling point

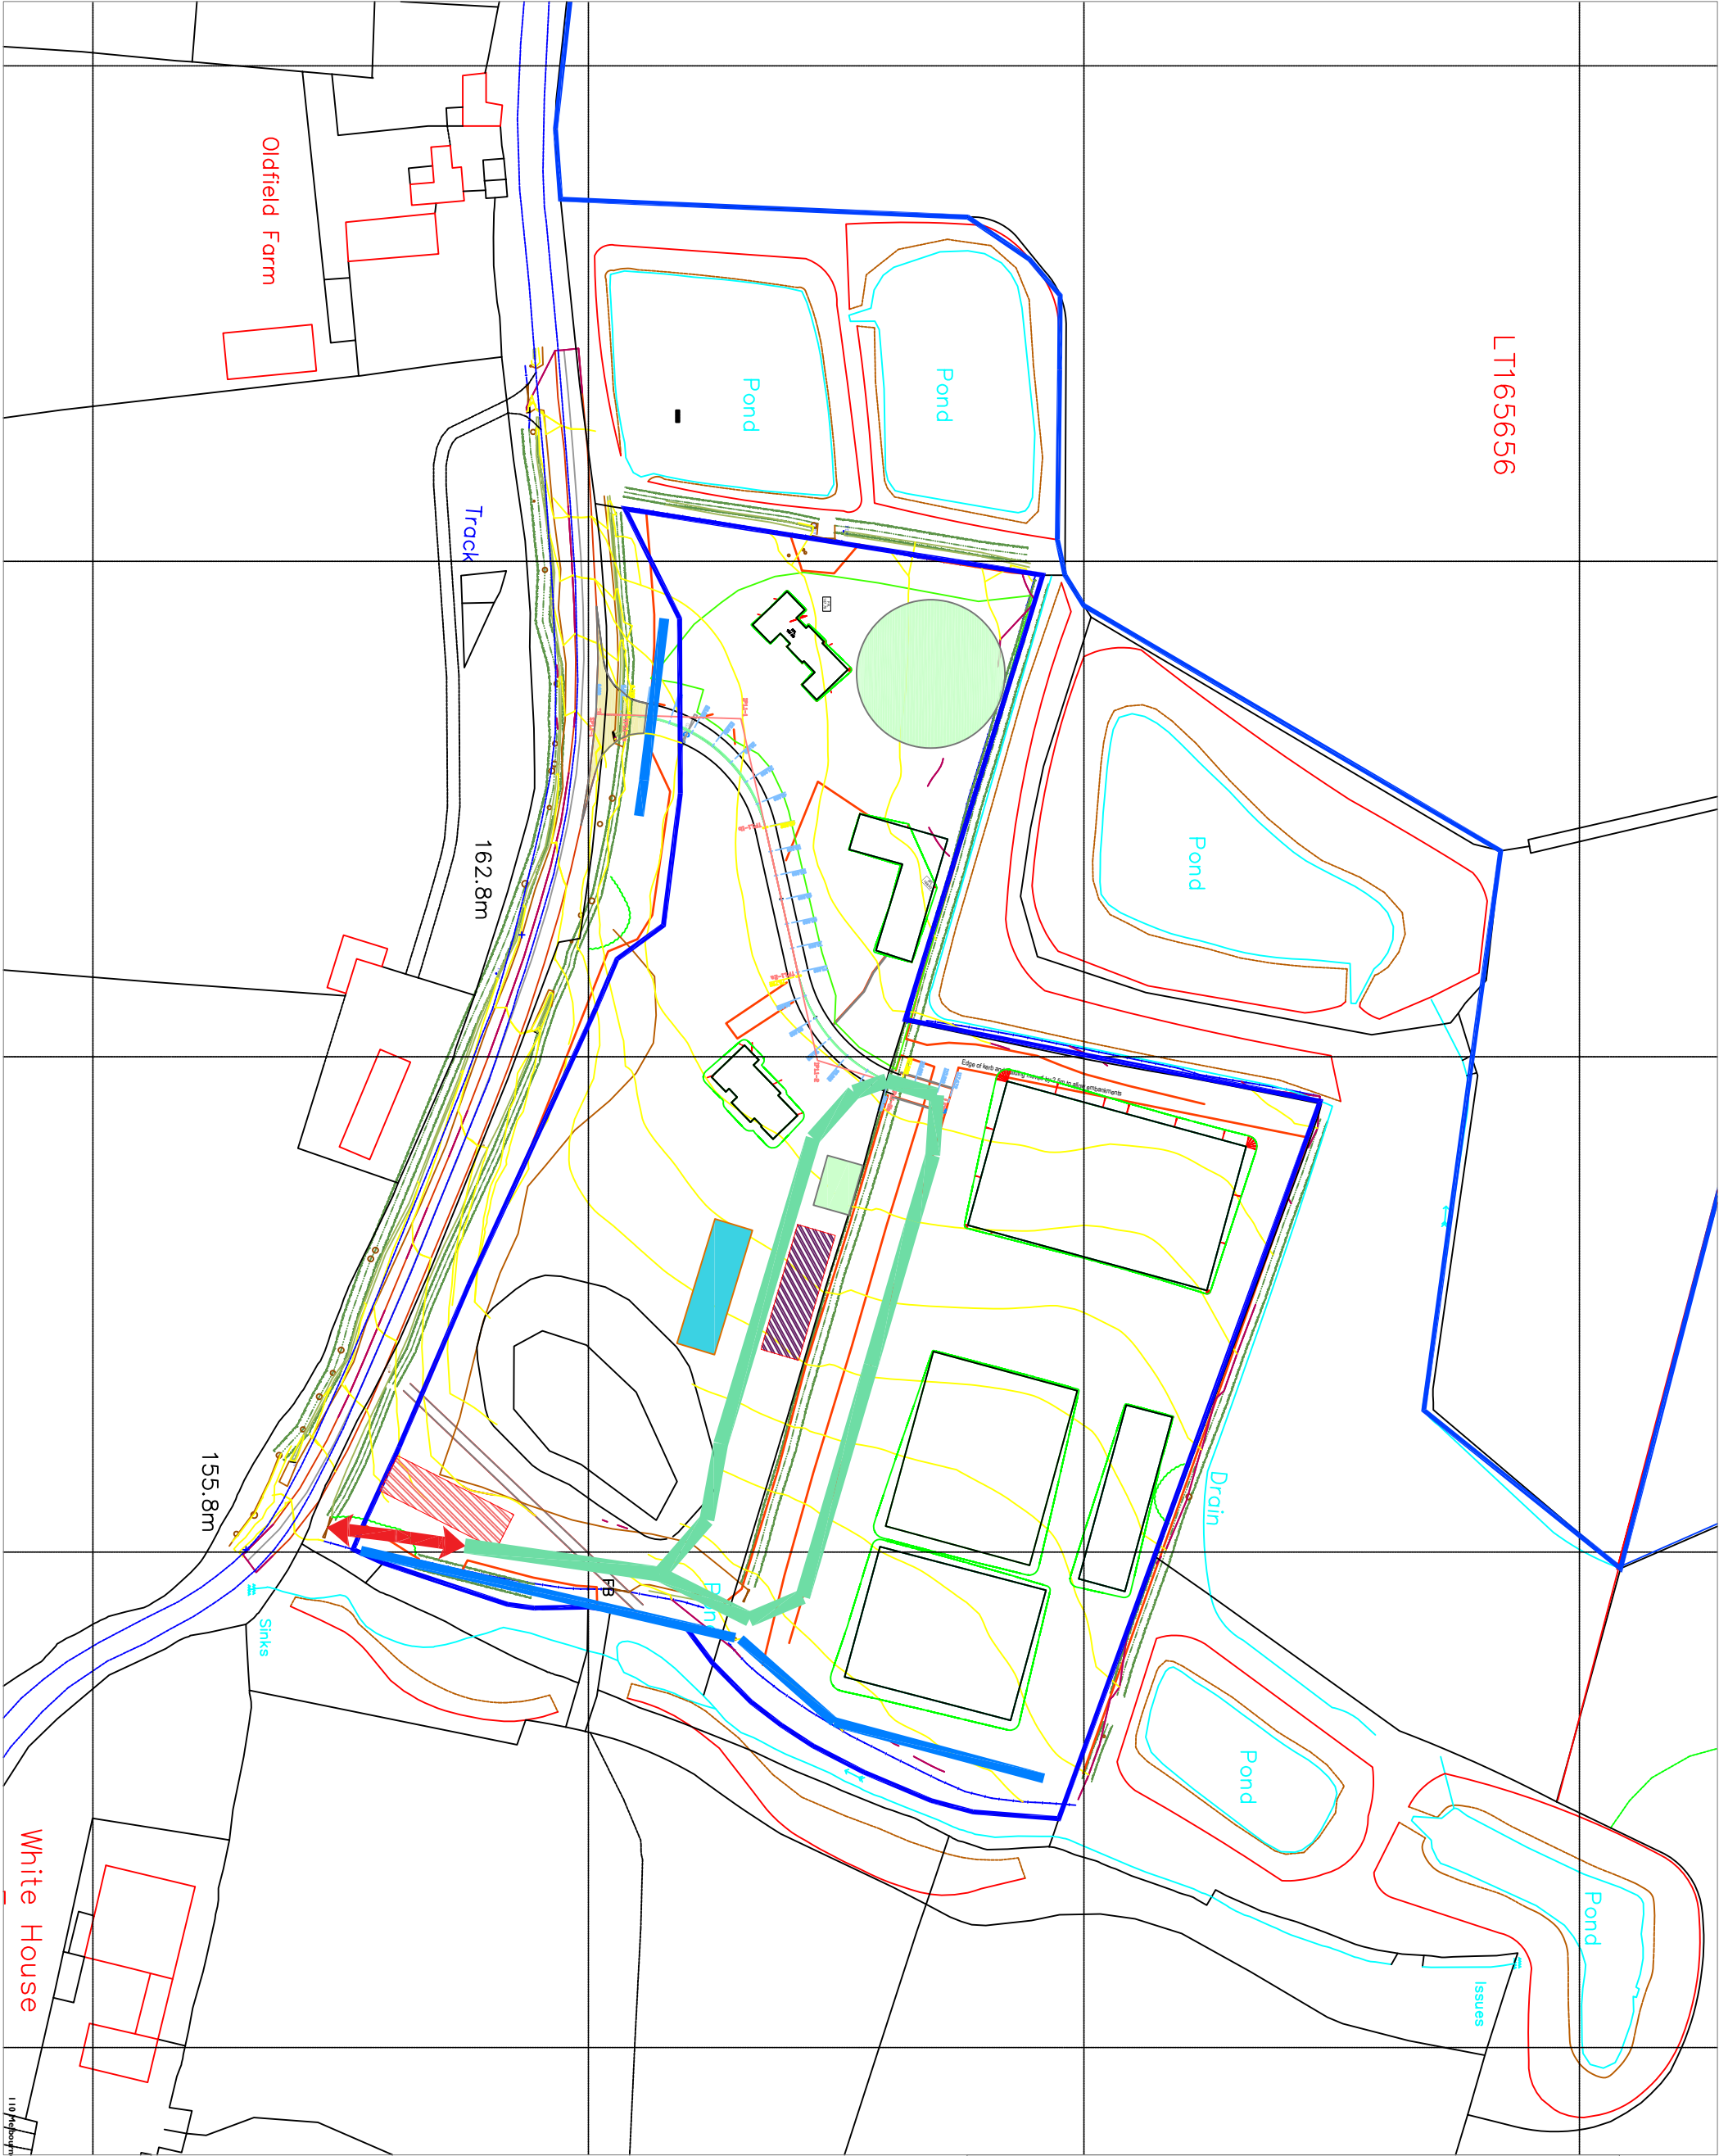

Client:
M.T.BAINES & Sons Ltd

Project:
NEW FARM SITE
ELLISTON LANE
STANTON UNDER BARDON

Drawing Title:
CONSTRUCTION ENVIRONMENTAL
MANAGEMENT PLAN

Planning
Engineering

Scale: 1:100
SCALE: MWC
25-02-23

Date:
Job No: 21-36
Stage: Design No: C
CEMP

Issue Status:
Construction ☐ Preliminary ☐
Information ☐ Approval ☒
Tender ☐

Conway Developments Ltd