

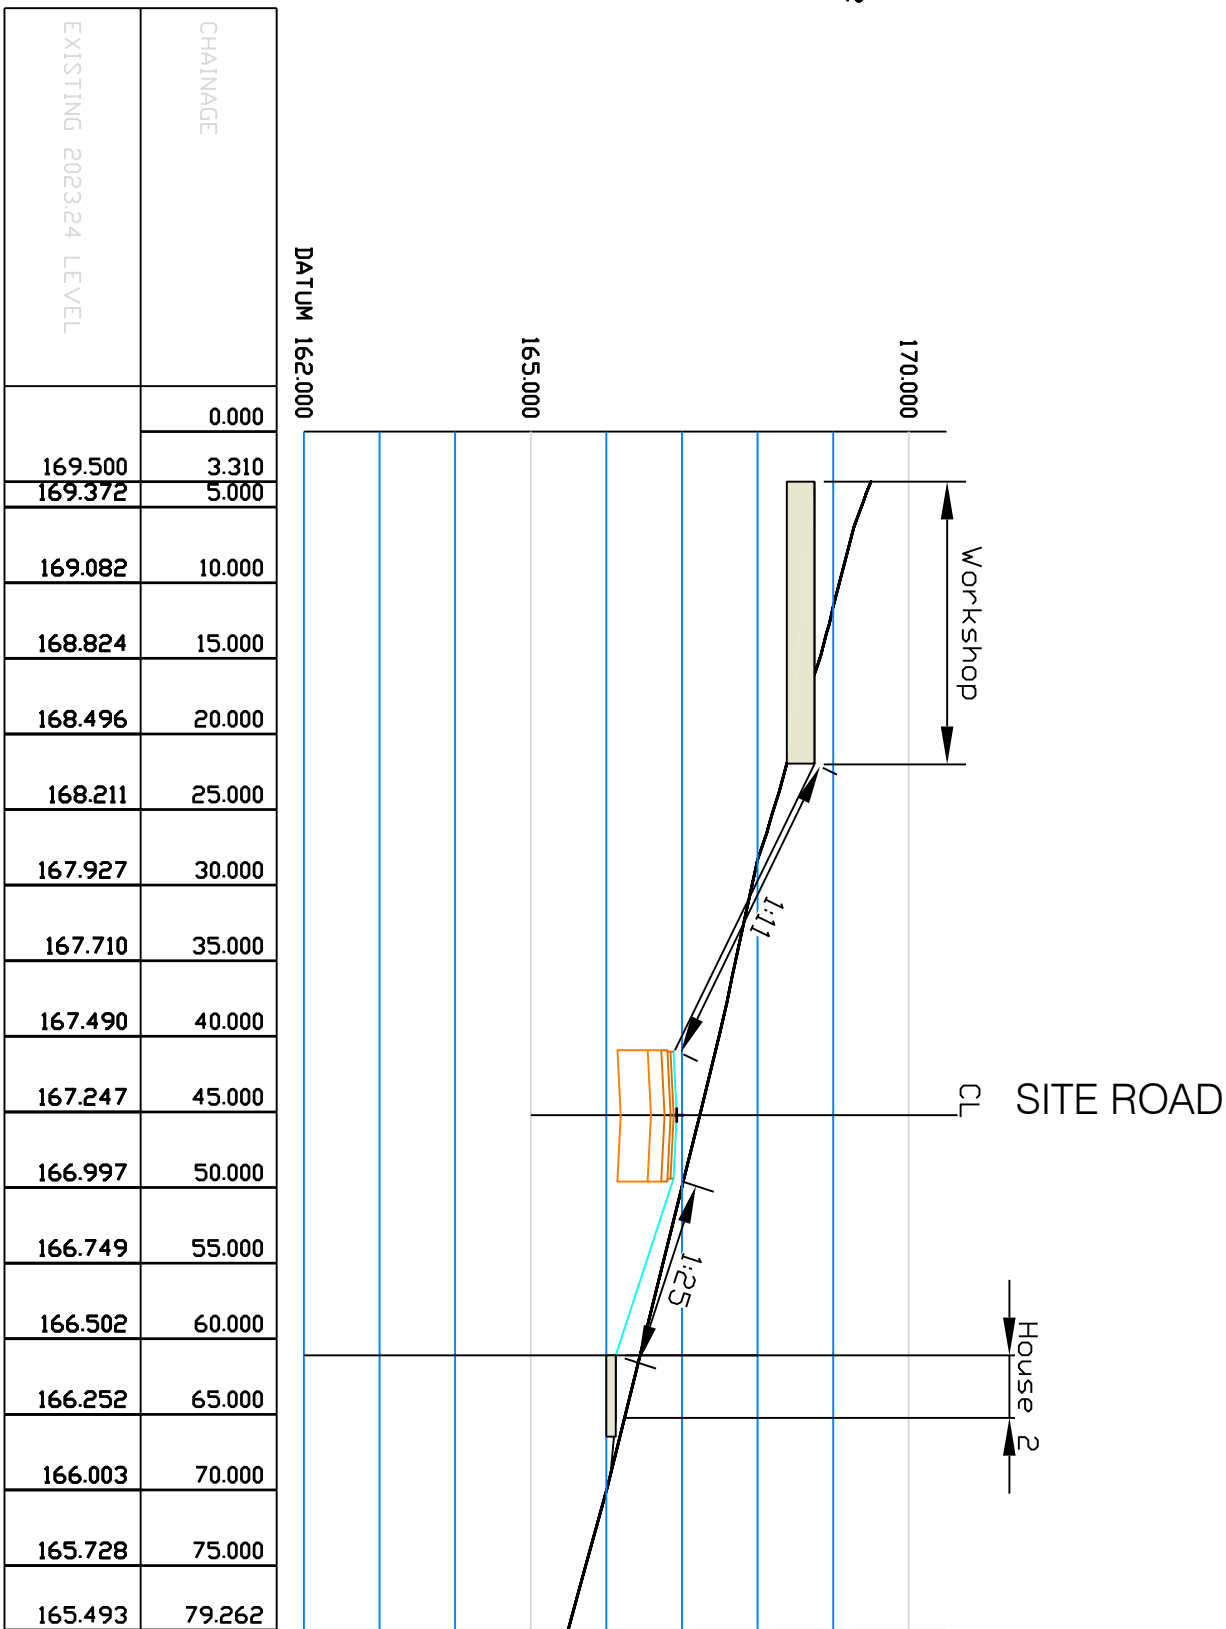
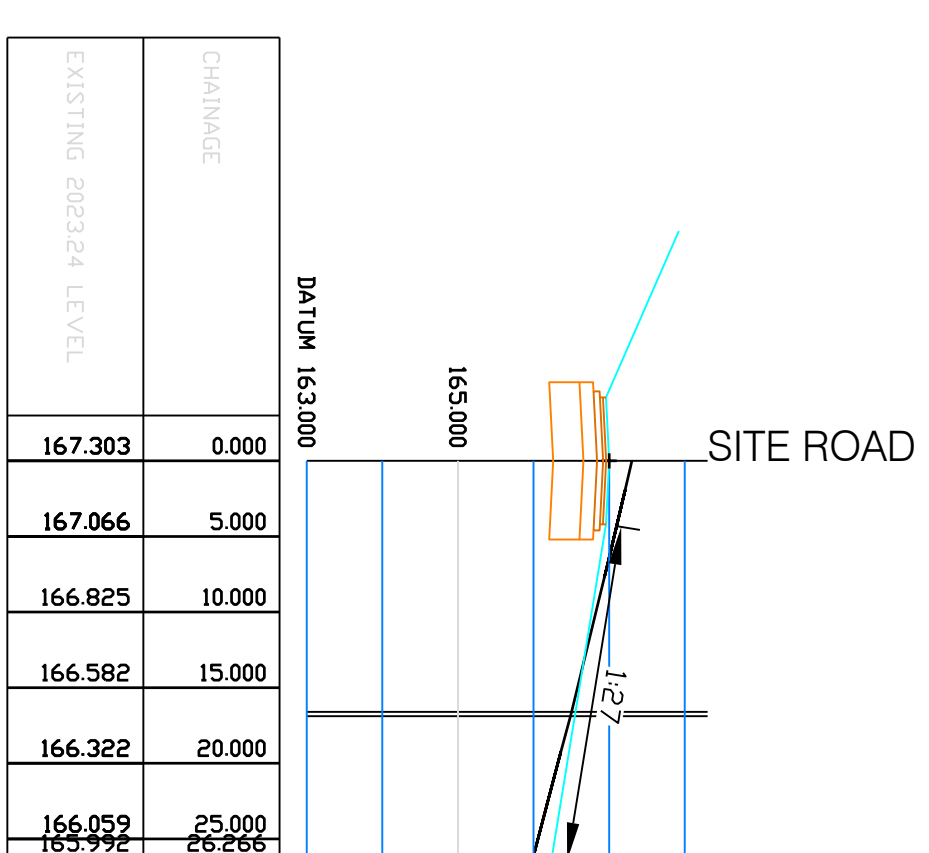


- SECTIONS KEY
- EXISTING LEVELS
 - PROPOSED LEVELS
 - ROAD CONSTRUCTION
 - NEW BUILDINGS
 - PROPOSED FOUL DRAIN
 - SURFACE WATER PRIVATE DRAIN
 - PROPOSED VERTICAL GRADE
 - ROAD VERTICAL CURVE

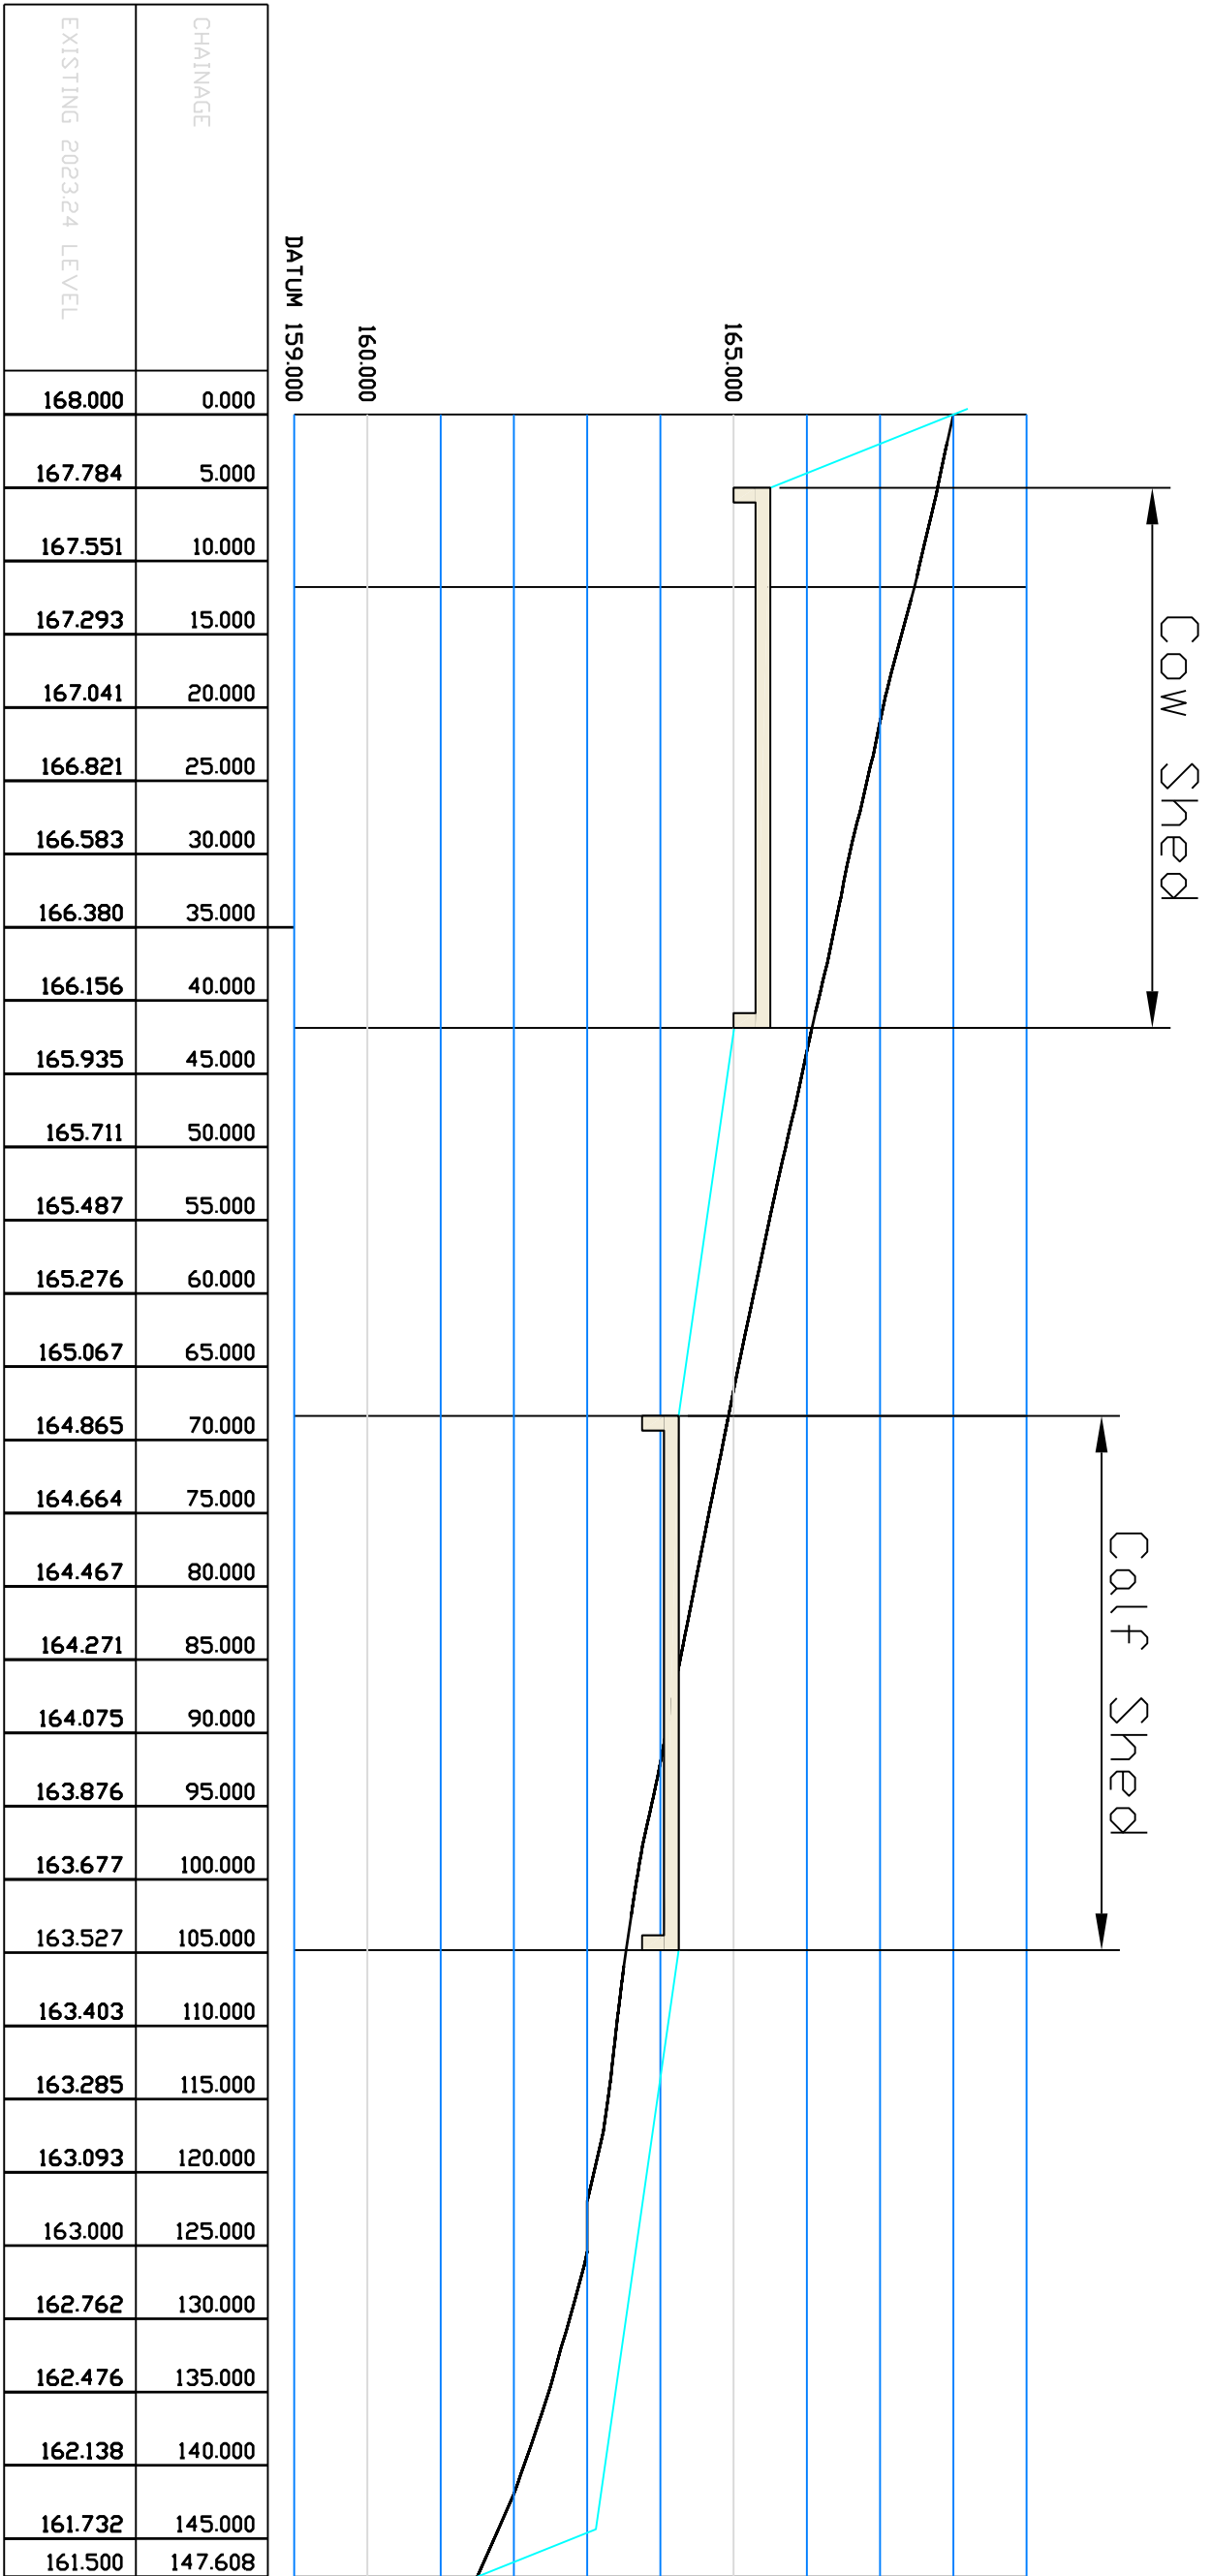

CHAINAGE	LEVEL
168.000	0.000
167.788	5.000
167.533	10.000
167.286	15.000
167.045	20.000
166.800	25.000
166.548	30.000
166.281	35.000
166.015	40.000
165.726	45.000
165.434	50.000
165.144	55.000
164.838	60.000
164.521	65.000
164.201	70.000
163.869	75.000
163.516	80.000
163.145	85.000
162.789	90.000
162.442	95.000
162.093	100.000
161.819	105.000
161.580	110.000
161.339	115.000
161.115	120.000
160.878	125.000
160.503	130.000
159.827	134.847

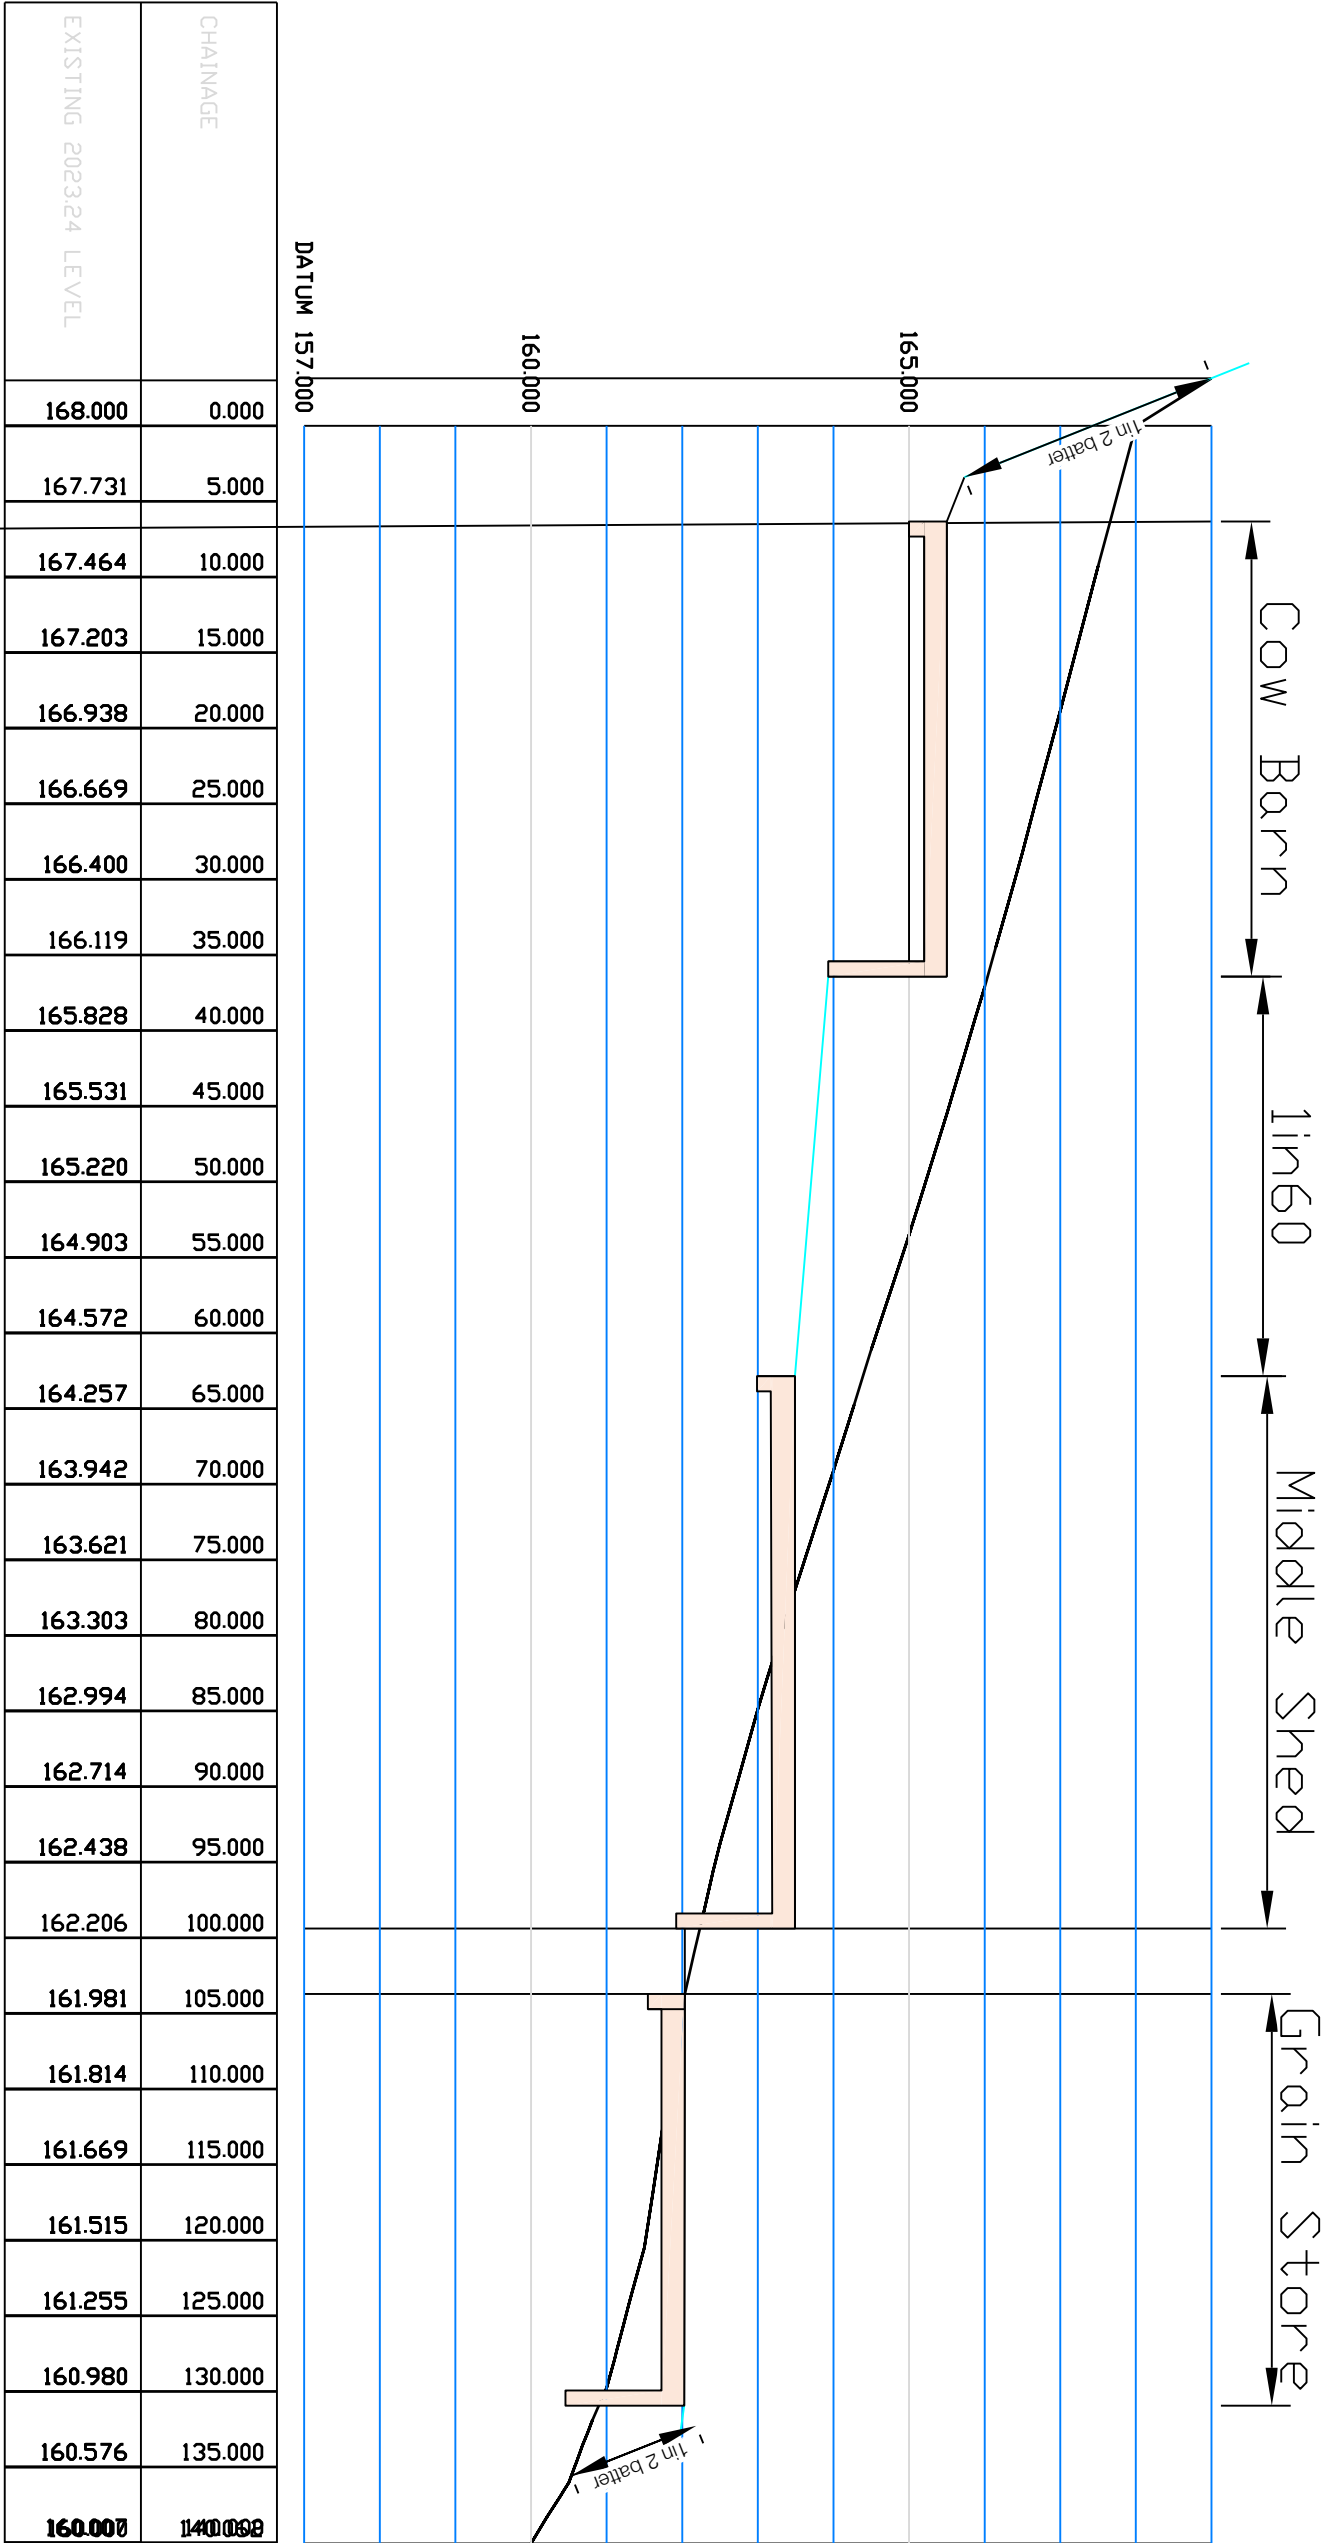

Client:
M T Baines & Sons

Project:
New Farm Site
Elstow Lane
Stanton Under Bardon

Drawing Title:
Planning Conditions
NEW FARM
SEWER & FARM SECTIONS

Scale @ A1:
Project Co-Ordinator: Date:
MMC JAN 2023

Job No: Stage: Drawing No: Rev:
21-32 ST-021

Issue Status:
Construction ☐ Preliminary ☒
Information ☐ Approval ☐
Tender ☐

Conway Developments Ltd