



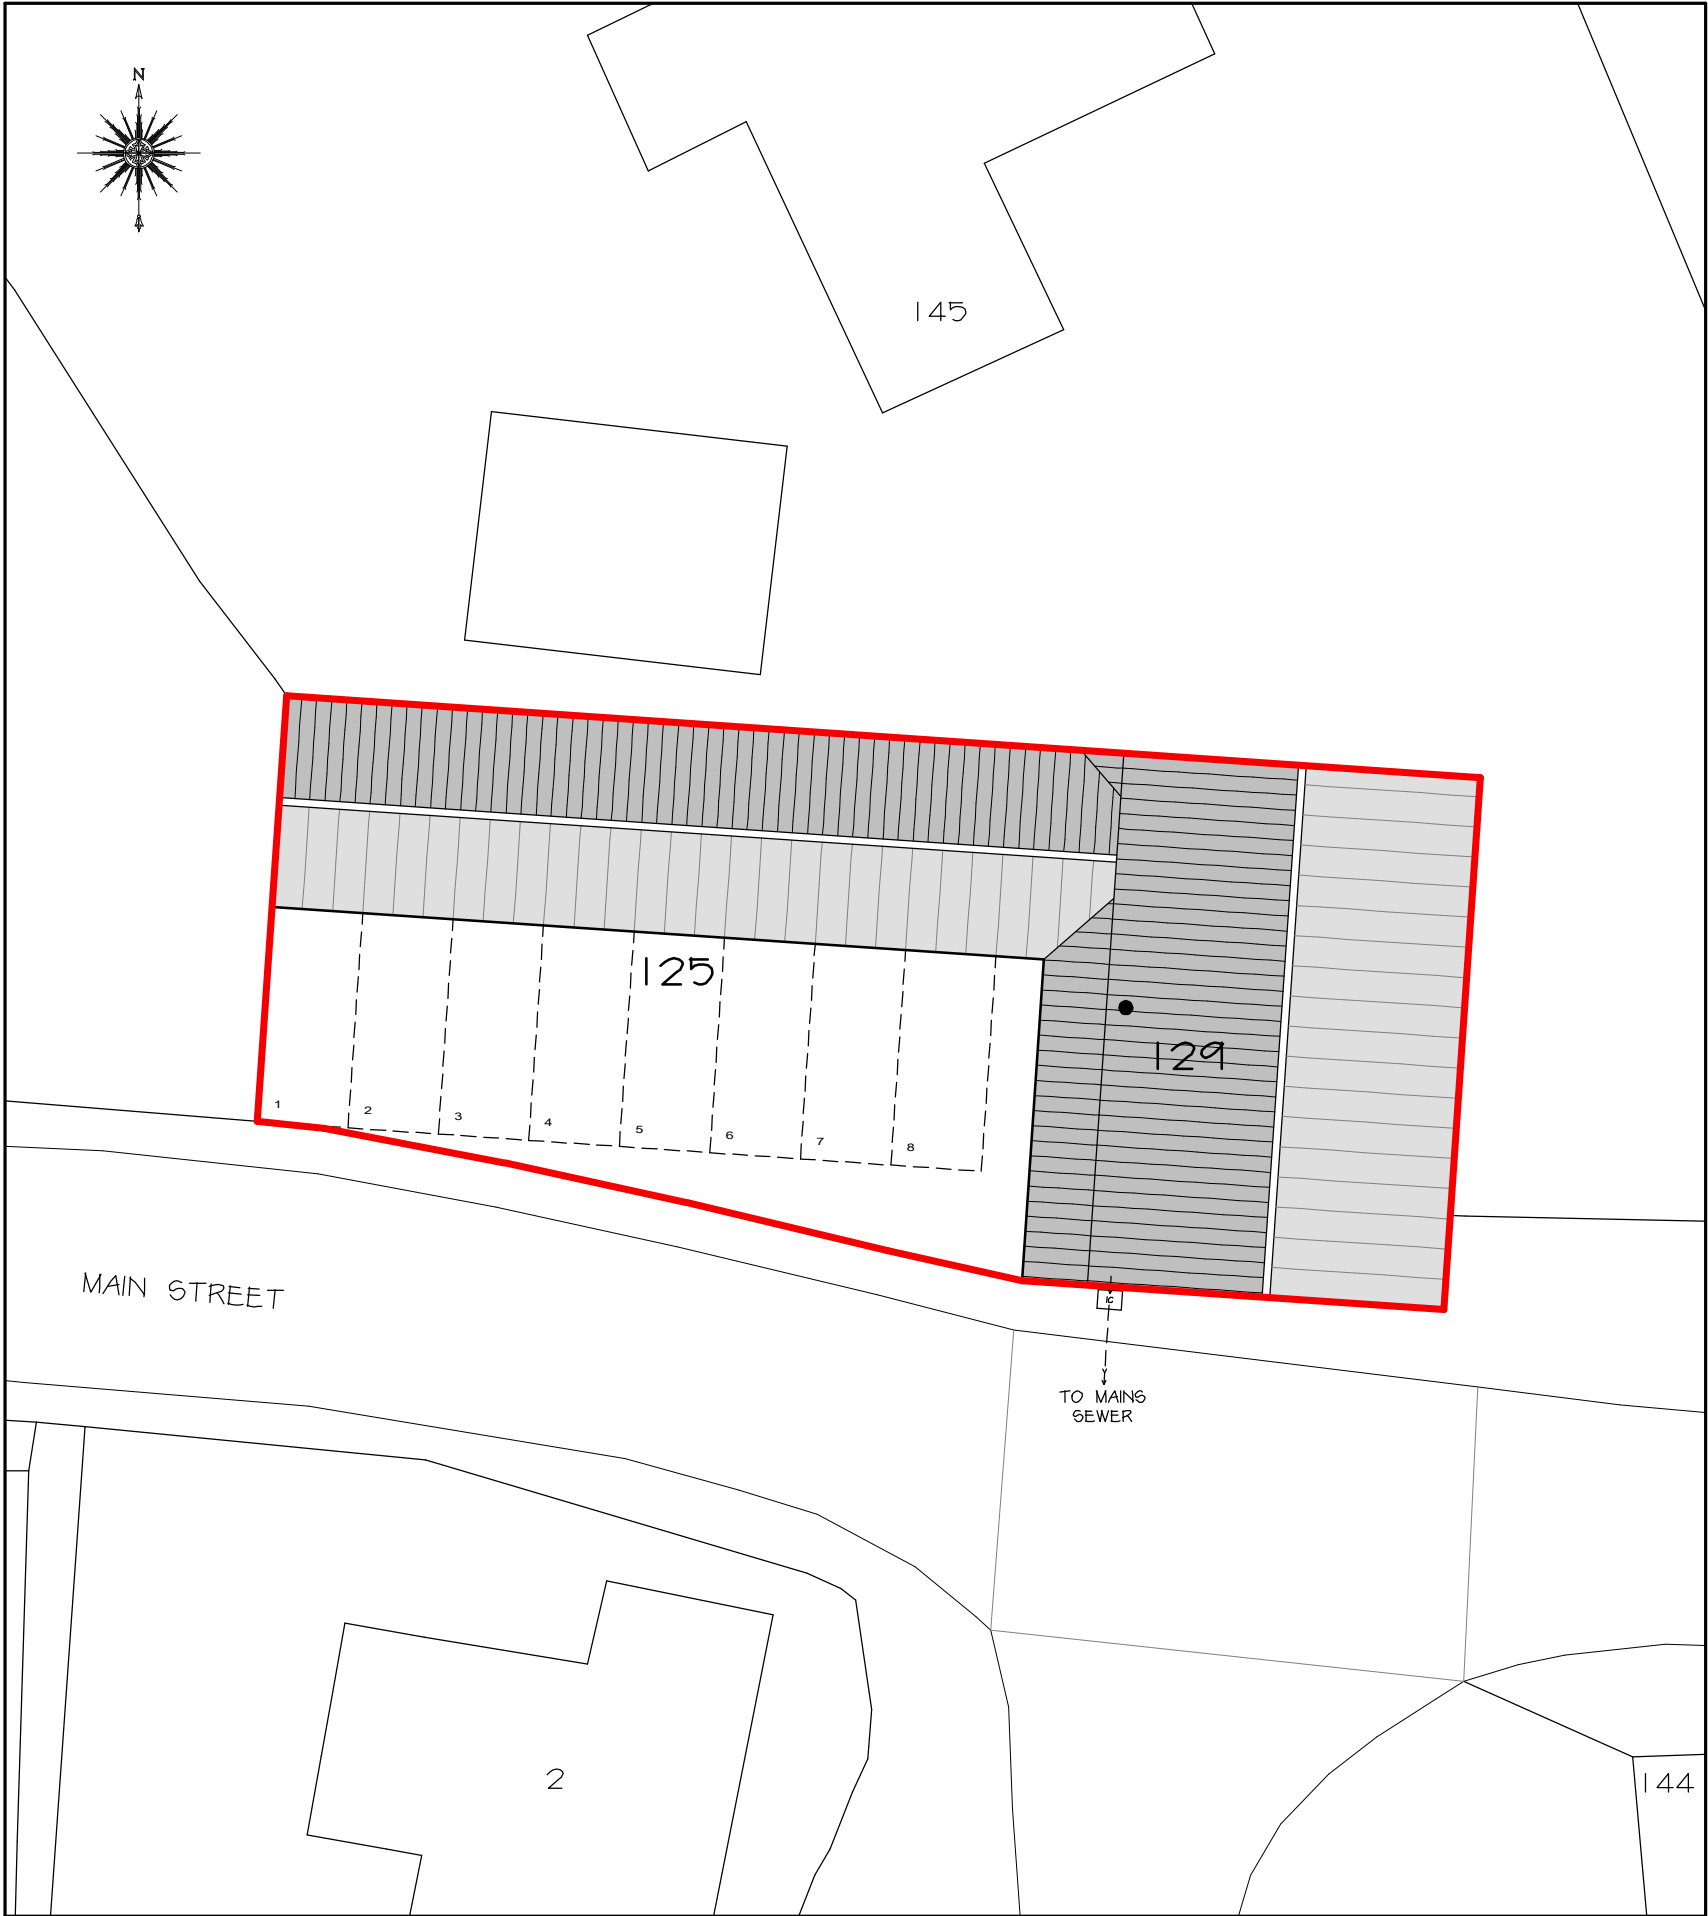

EXISTING BLOCK PLAN
1:200

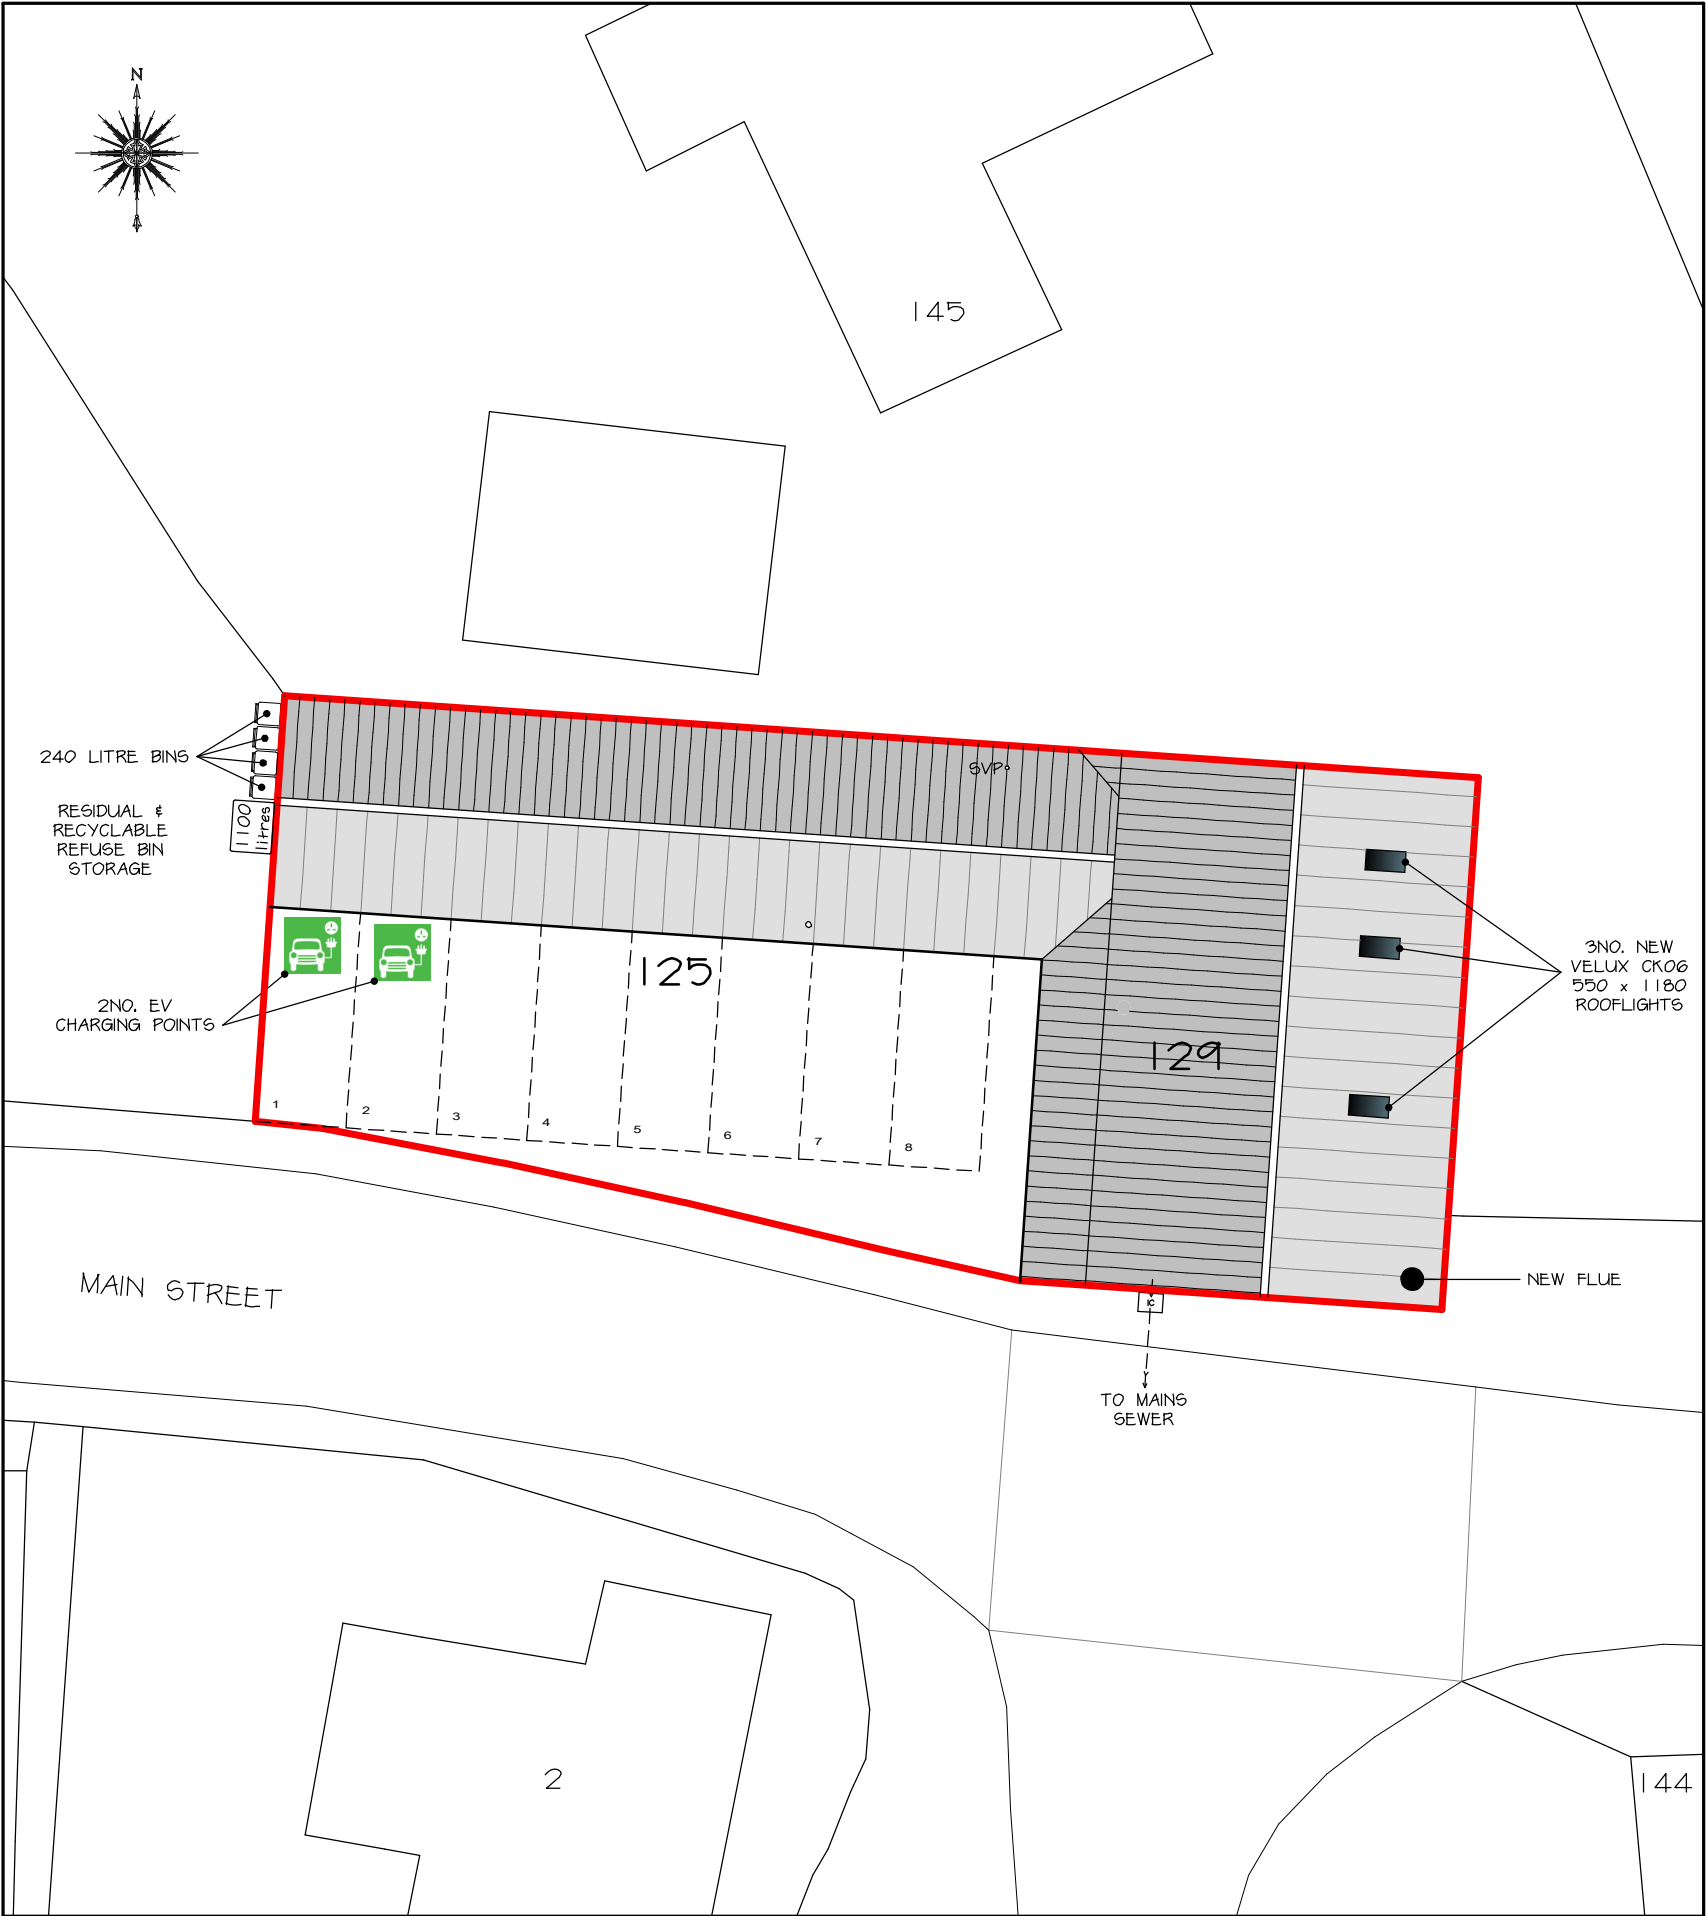

PROPOSED BLOCK PLAN
1:200



REPRODUCTION FROM THE ORDNANCE SURVEY NATIONAL GEOGRAPHIC DATABASE
BY PERMISSION OF ORDNANCE SURVEY ON BEHALF OF CONTROLLER OF HER MAJESTY'S
STATIONERY OFFICE © CROWN COPYRIGHT 2010. ALL RIGHT RESERVED-100047474.

PAPER SIZE: A2

NOTES

All dimensions must be checked on site and only scaled from this drawing for planning purposes only

	Date	Revisions
H	JUL 2024	RED LINE AMENDED
G	JUL 2024	SCHEME AMENDED
F	NOV 2023	AMENDED FOR TENDER
E	AUG 2023	AMENDED FOR BUILDING CONTROL
D	JUN 2023	REFUSE BIN STORAGE LAYOUT AMENDED
C	MAY 2023	REFUSE BIN STORAGE LAYOUT ADDED
B	DEC 2022	SCHEME AMENDED
A	SEP 2022	AMENDED FOR BUILDING CONTROL

© copyright
Client
SUNAR GOW (HATTON) LTD

Location
KAREEM'S BALTI 125-129 MAIN STREET NEWBOLD VERDON LEICESTER LE9 9NP

Proposal
RETENTION OF RESTAURANT, NEW FLUE, 2 NEW APARTMENTS ON FIRST FLOOR INCLUDING NEW ROOF LIGHTS, WINDOWS, DOORS, ROOF & ROOF TILES

Drawing Title
EXISTING & PROPOSED BLOCK PLANS

Scale
1:200

Date	OCT 2020	Drawn by	MRP
Drg No.	J3116-02	Revision	G



MAKING PLANS
architecture

Ivy Lodge, Twyford Road, Willington, Derby. DE65 6DE
T/F 01283 703160 E info@makingplans-architecture.co.uk
W www.makingplans-architecture.co.uk