

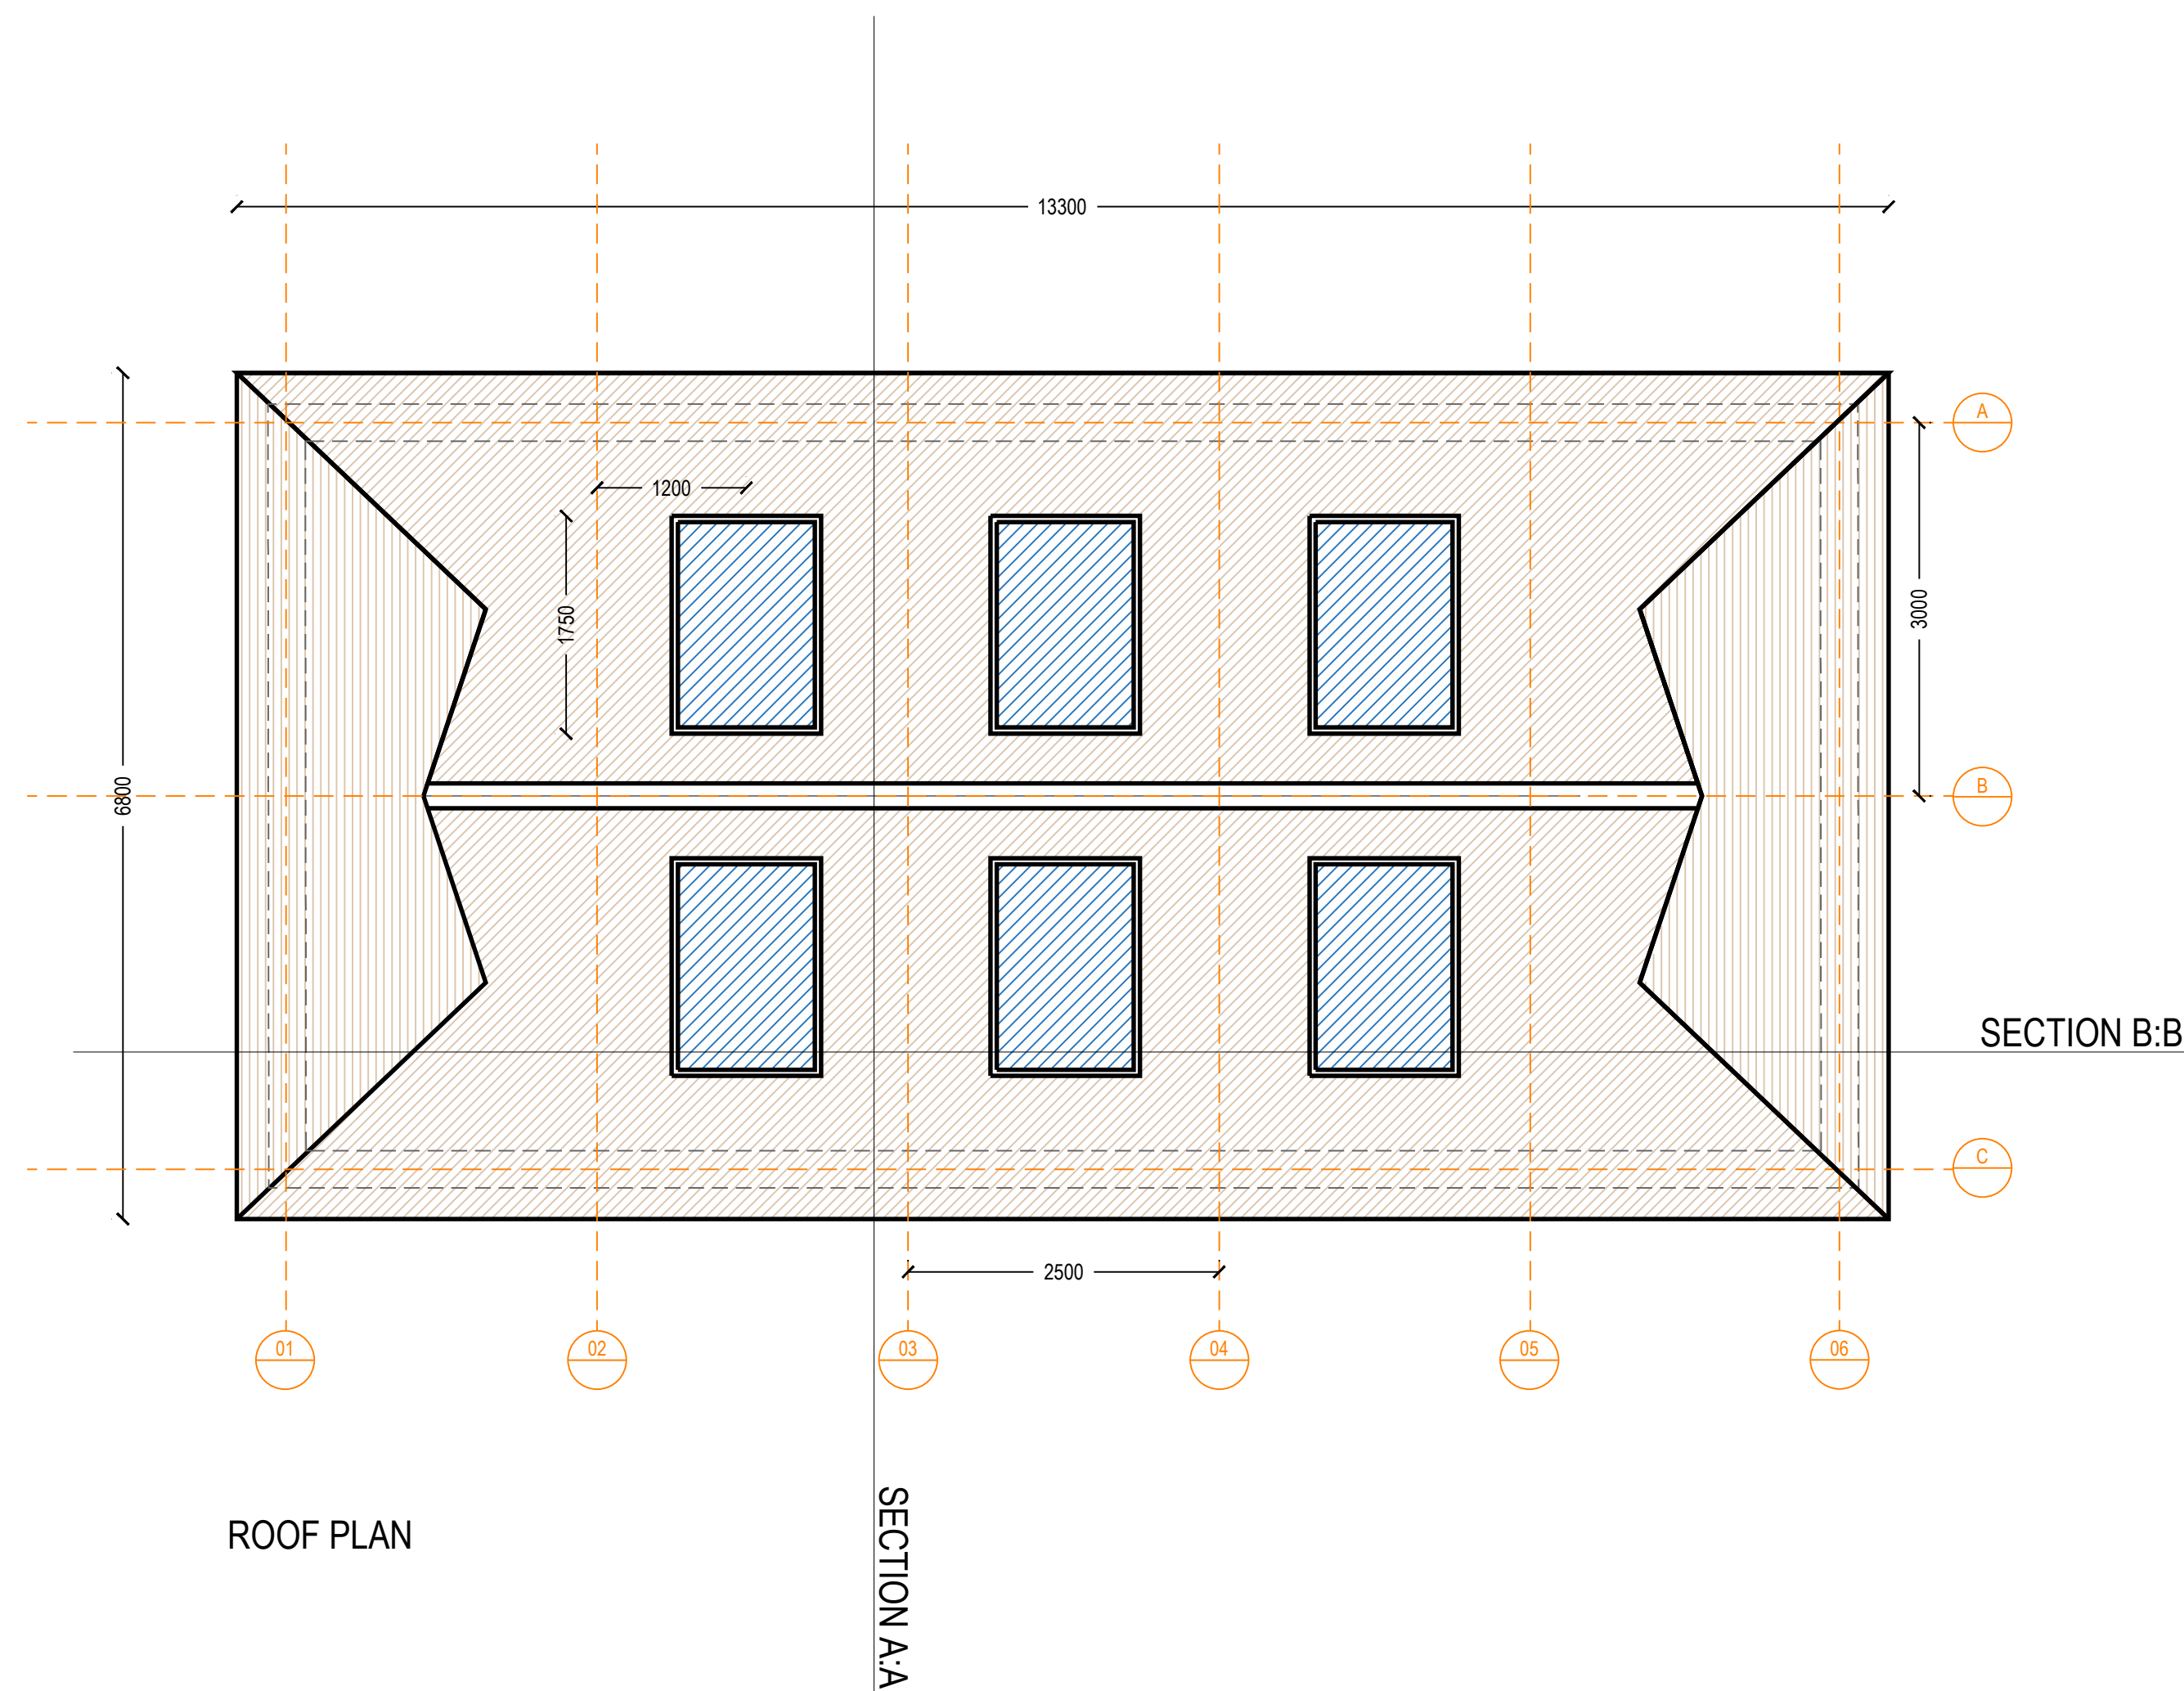


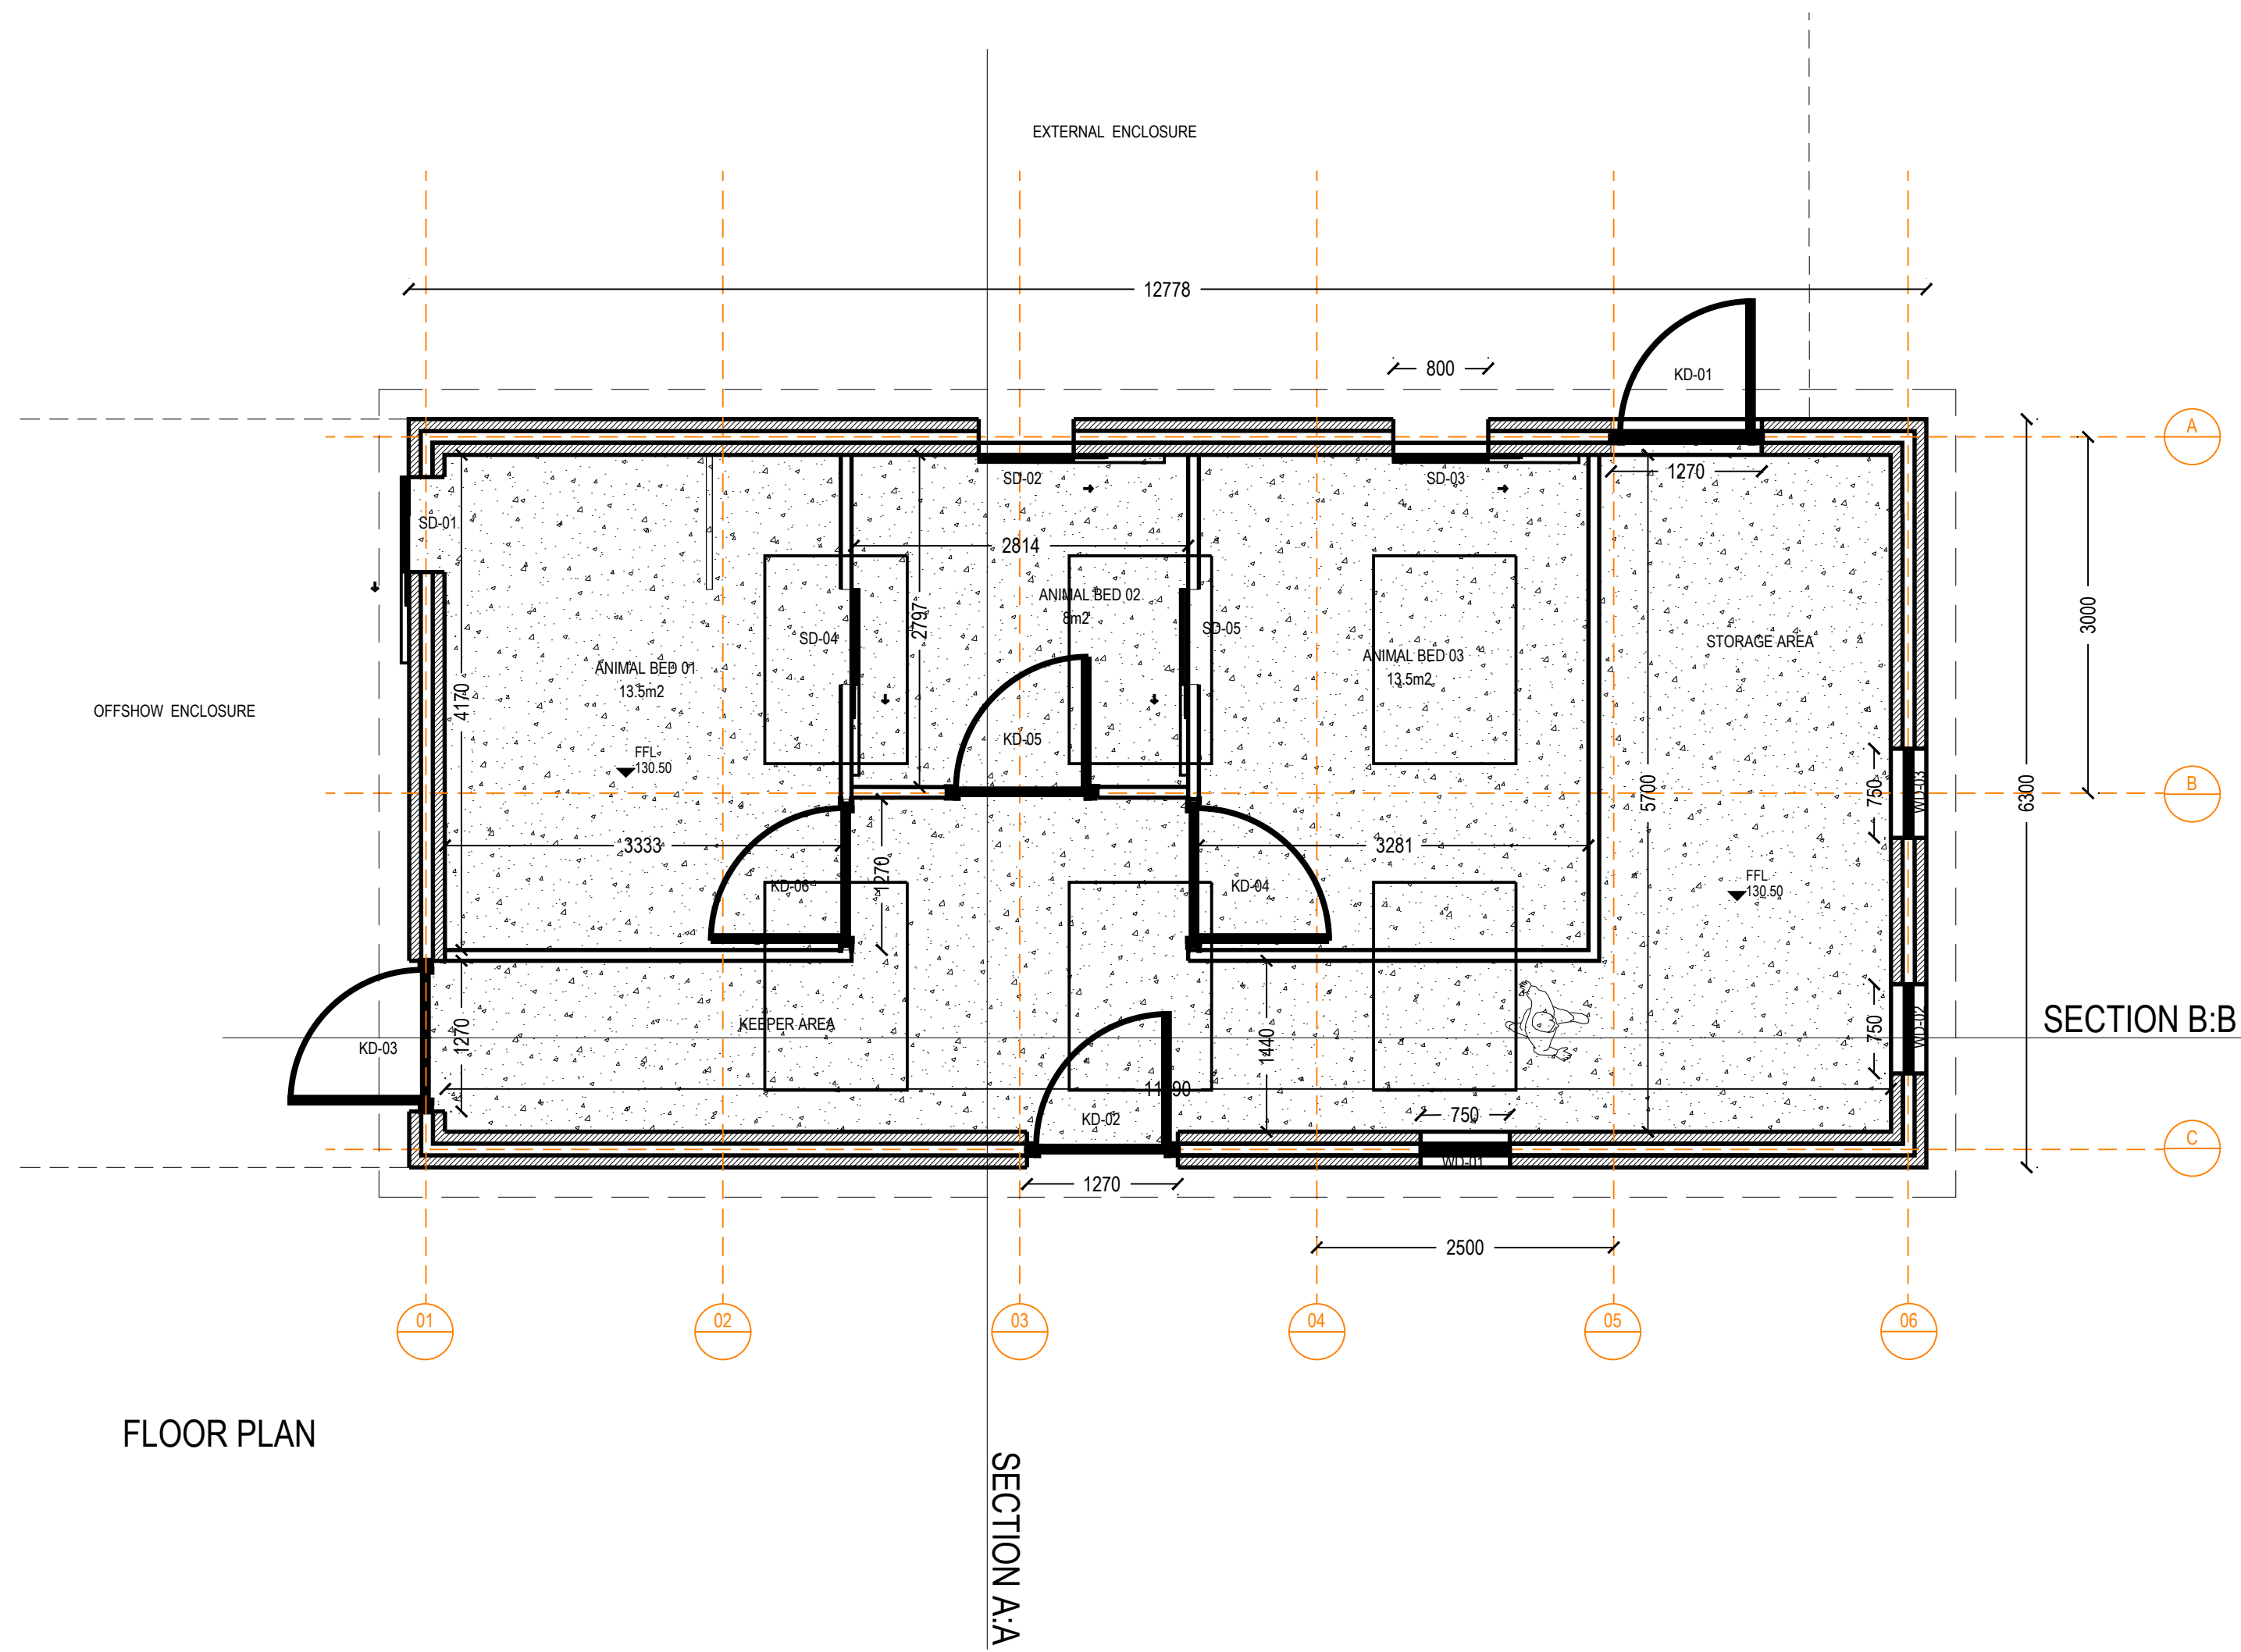

rev	details	by	date	rev	details	by	date
00	STAGE 03 - ISSUE FOR COORDINATION	JM	20.09.2023				
01	ISSUE FOR PLANNING	JM	25.09.2023				
02	FINAL ISSUE FOR PLANNING	JM	29.09.2023				
03	FINAL ISSUE FOR PLANNING (Names omitted)	JM	04.10.2023				

- Notes
- All dimensions to be checked onsite.
 - This drawing to be read in conjunction with all other drawings and specifications.

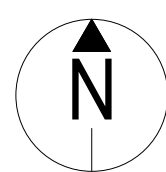

1:75 0m 3.75m 7.5m

Project title
NSCC ORANGUTAN FACILITY

Drawing title
PROPOSED ANIMAL HOUSE (02)
PLANS

Drawing number
P22009-00-001-DZ-0141-03

Revision
FOR PLANNING

Date
20.09.2023

Scale
1:50 @ A1

Drawn
ZW

Checked
JM

tz Twycross Zoo
IN THE HEART OF CONSERVATION

DEARADH ZU
700 - LANDSCAPE DESIGN
P: 07710 087369 E: jonathan.mossgrove@dearadhzu.com