


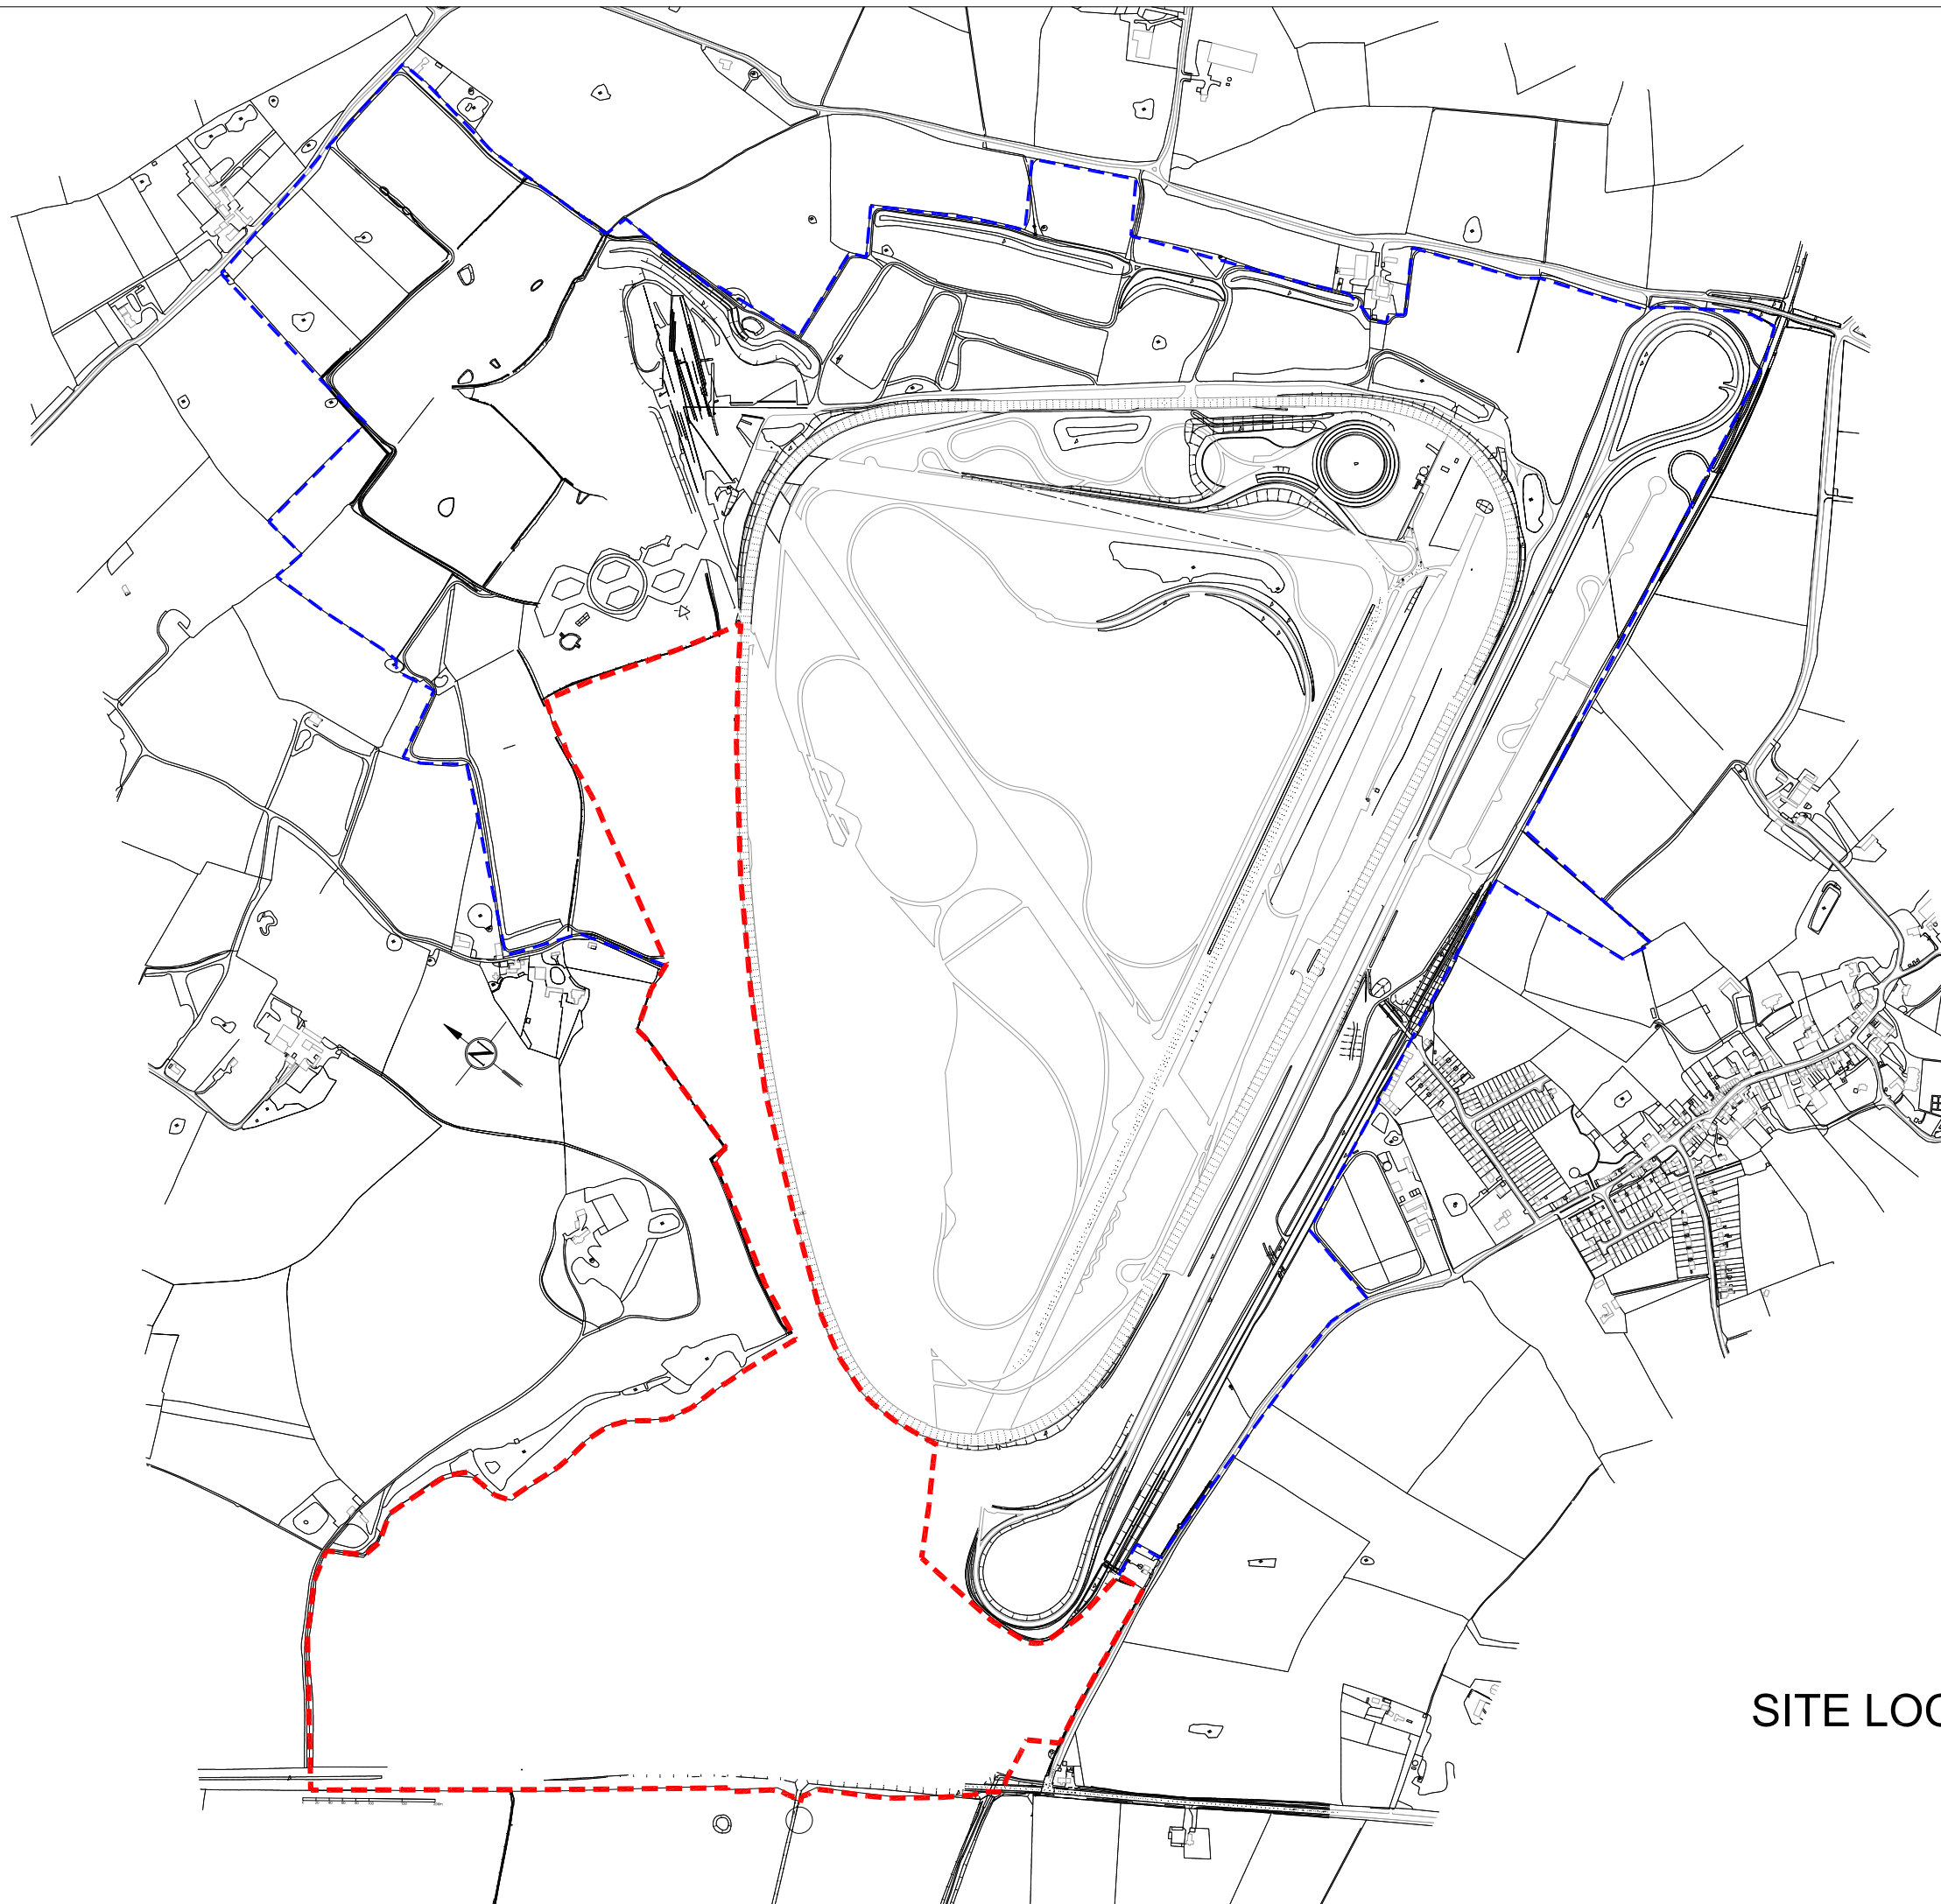

SITE LOCATION PLAN
SCALE 1:10000 @ A3