
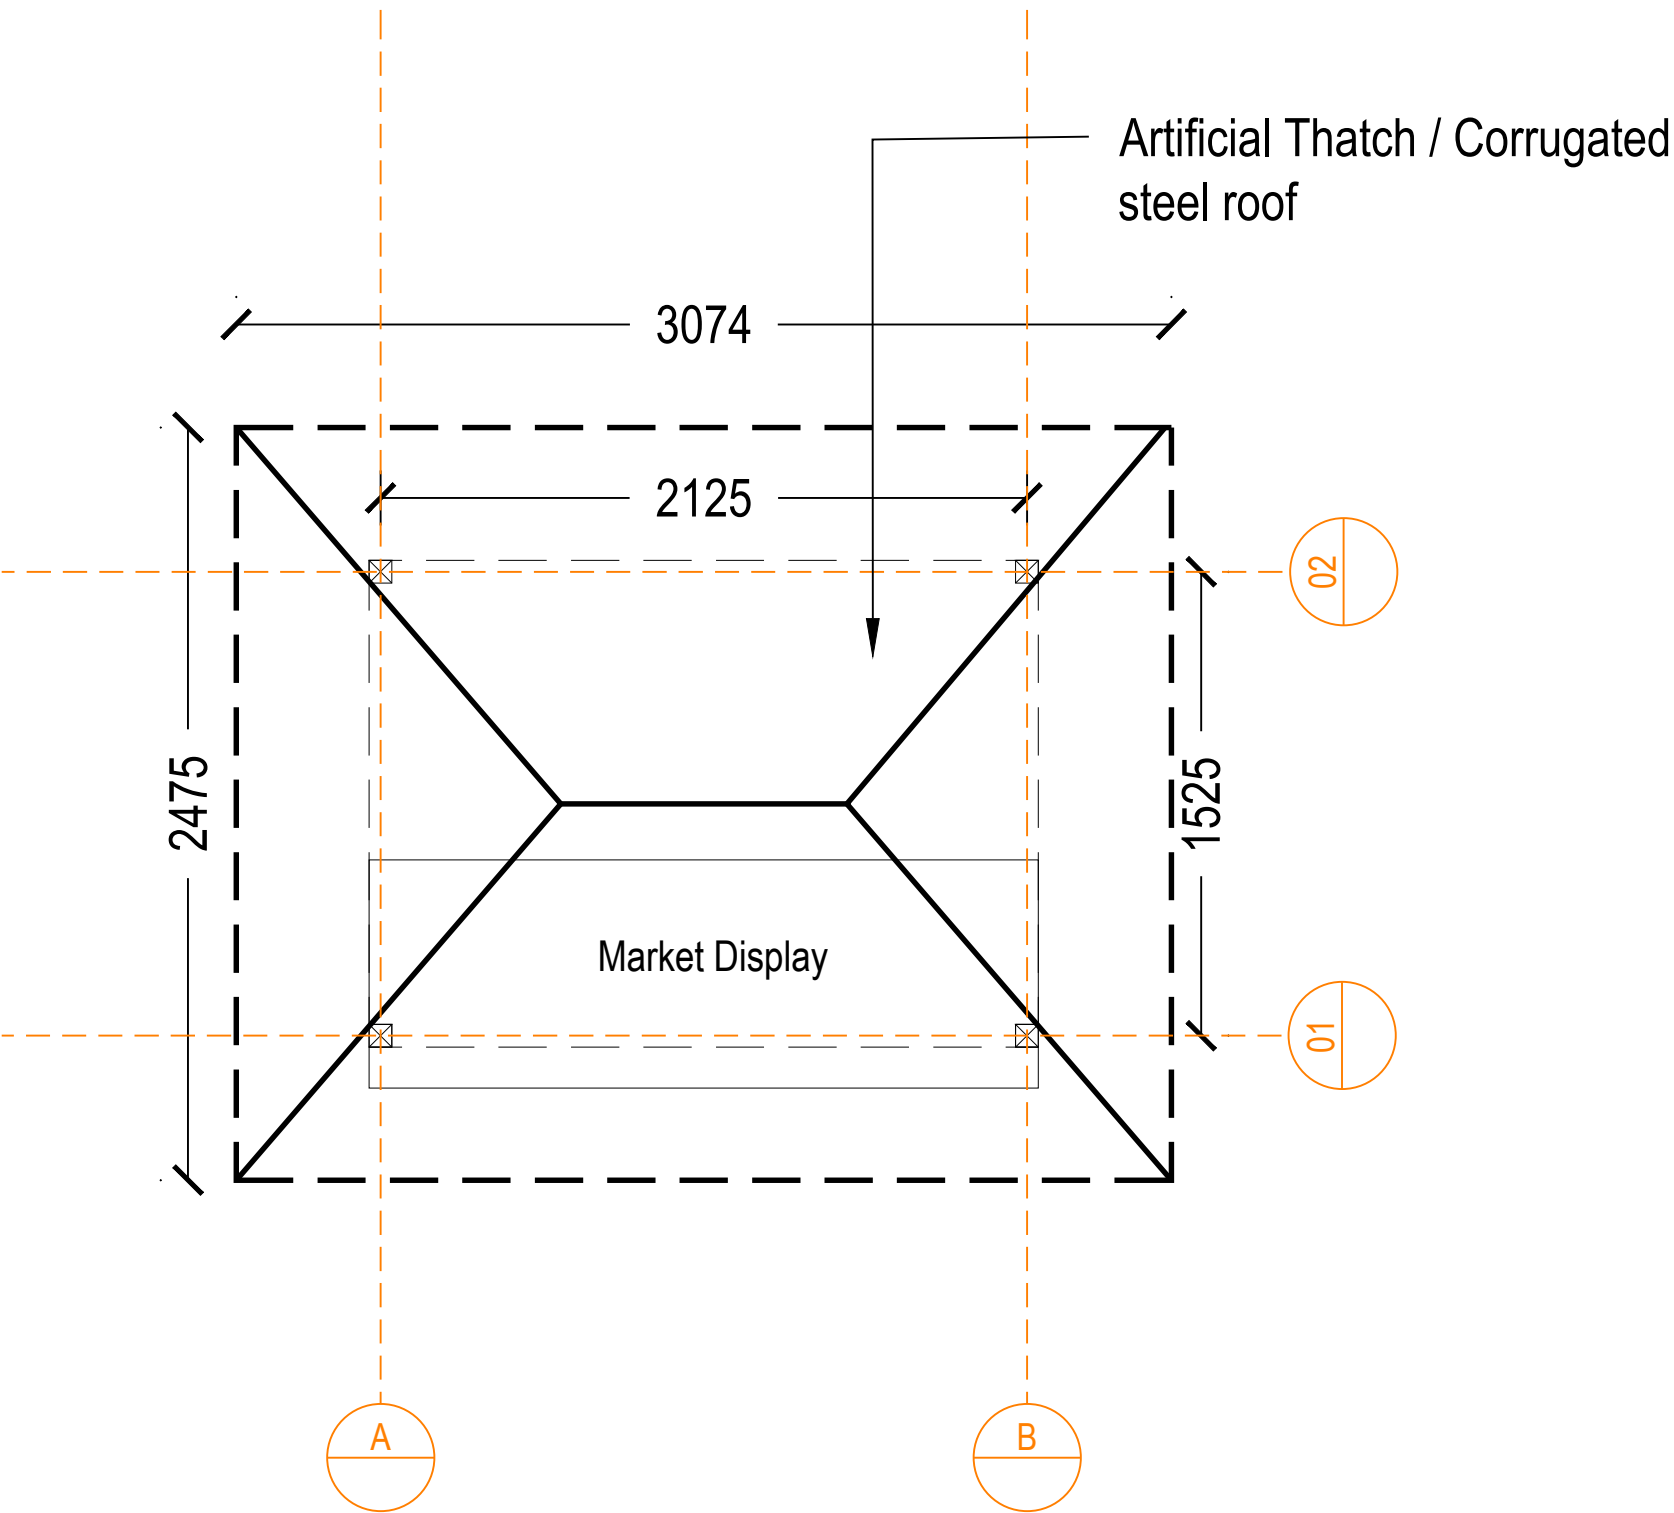
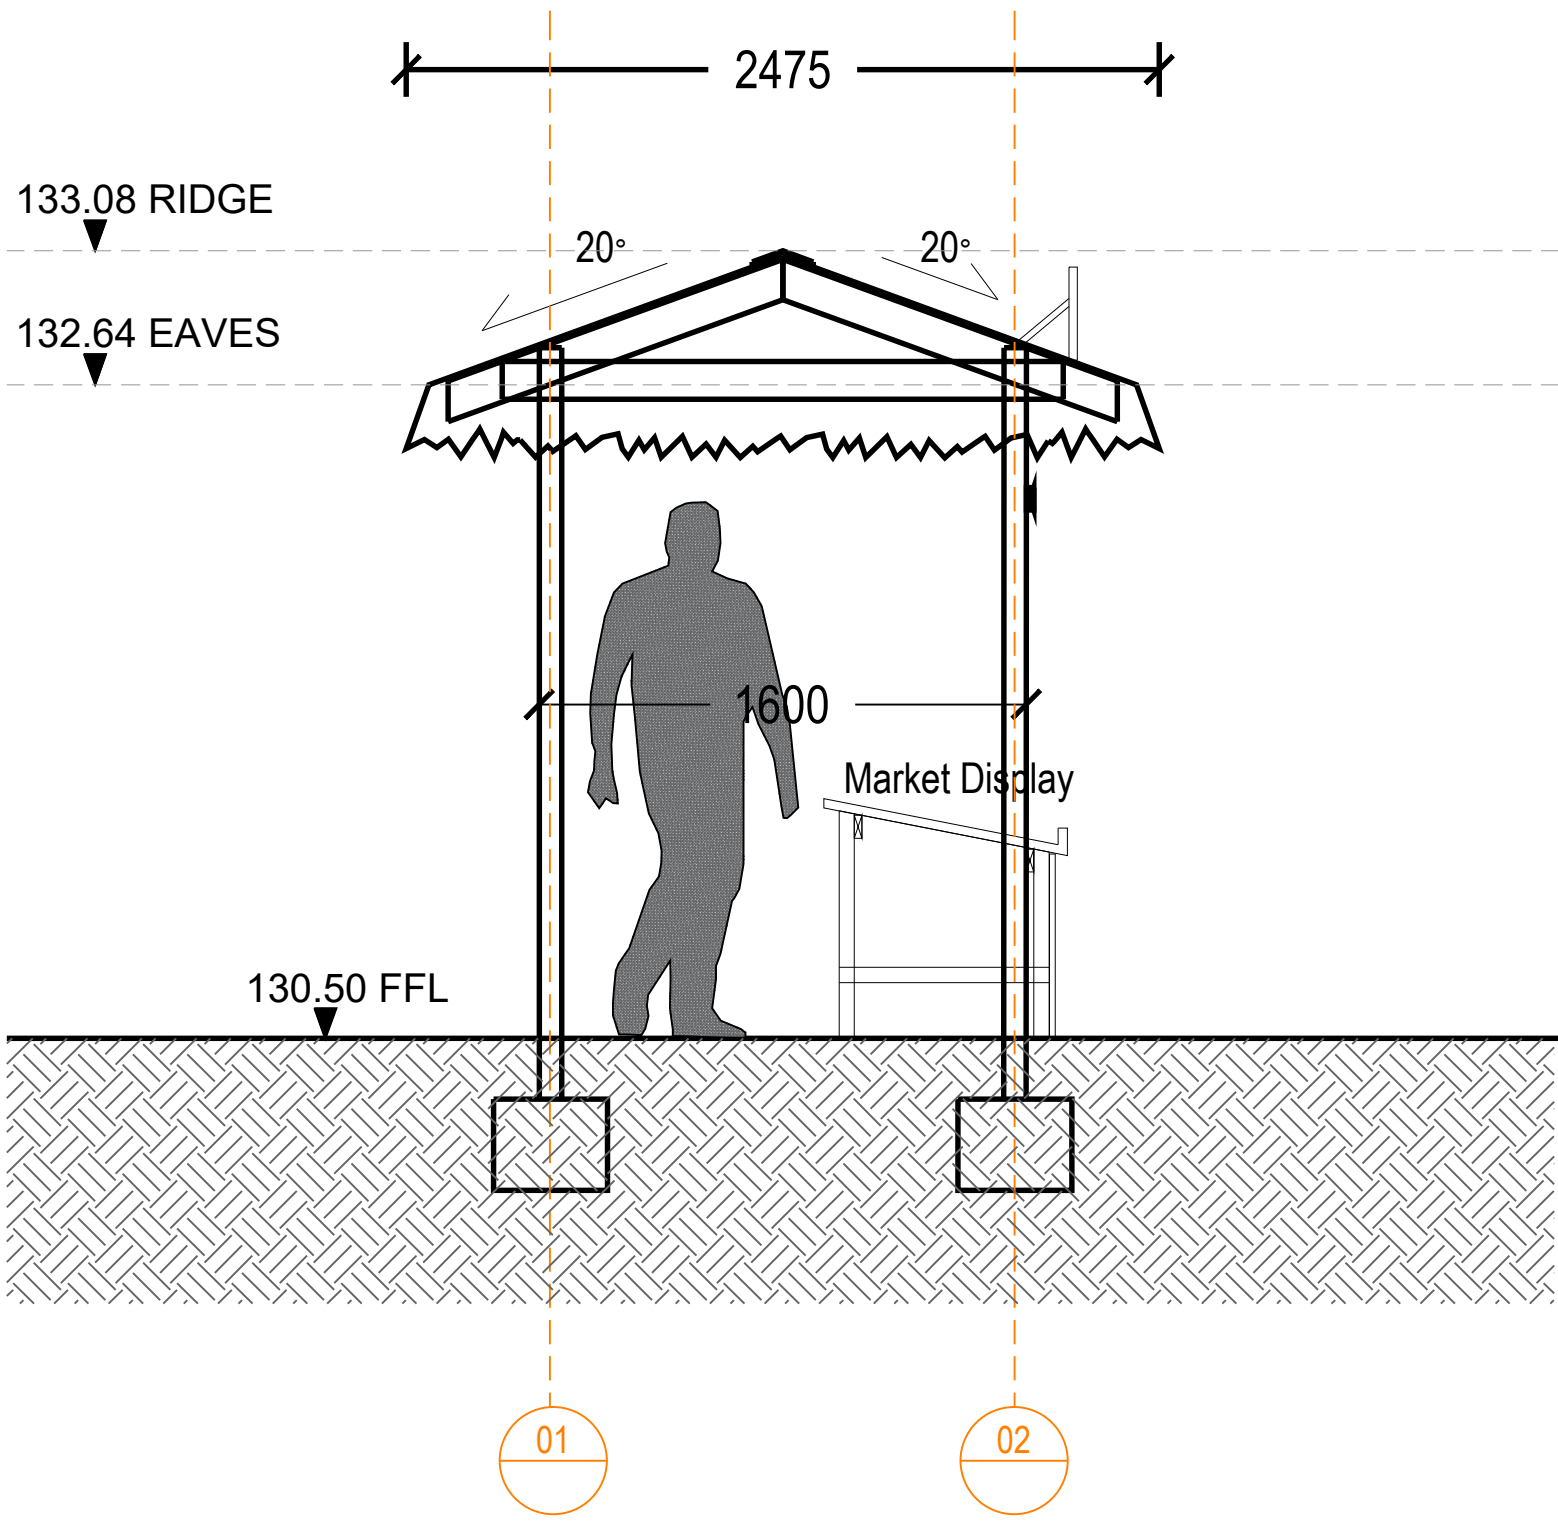



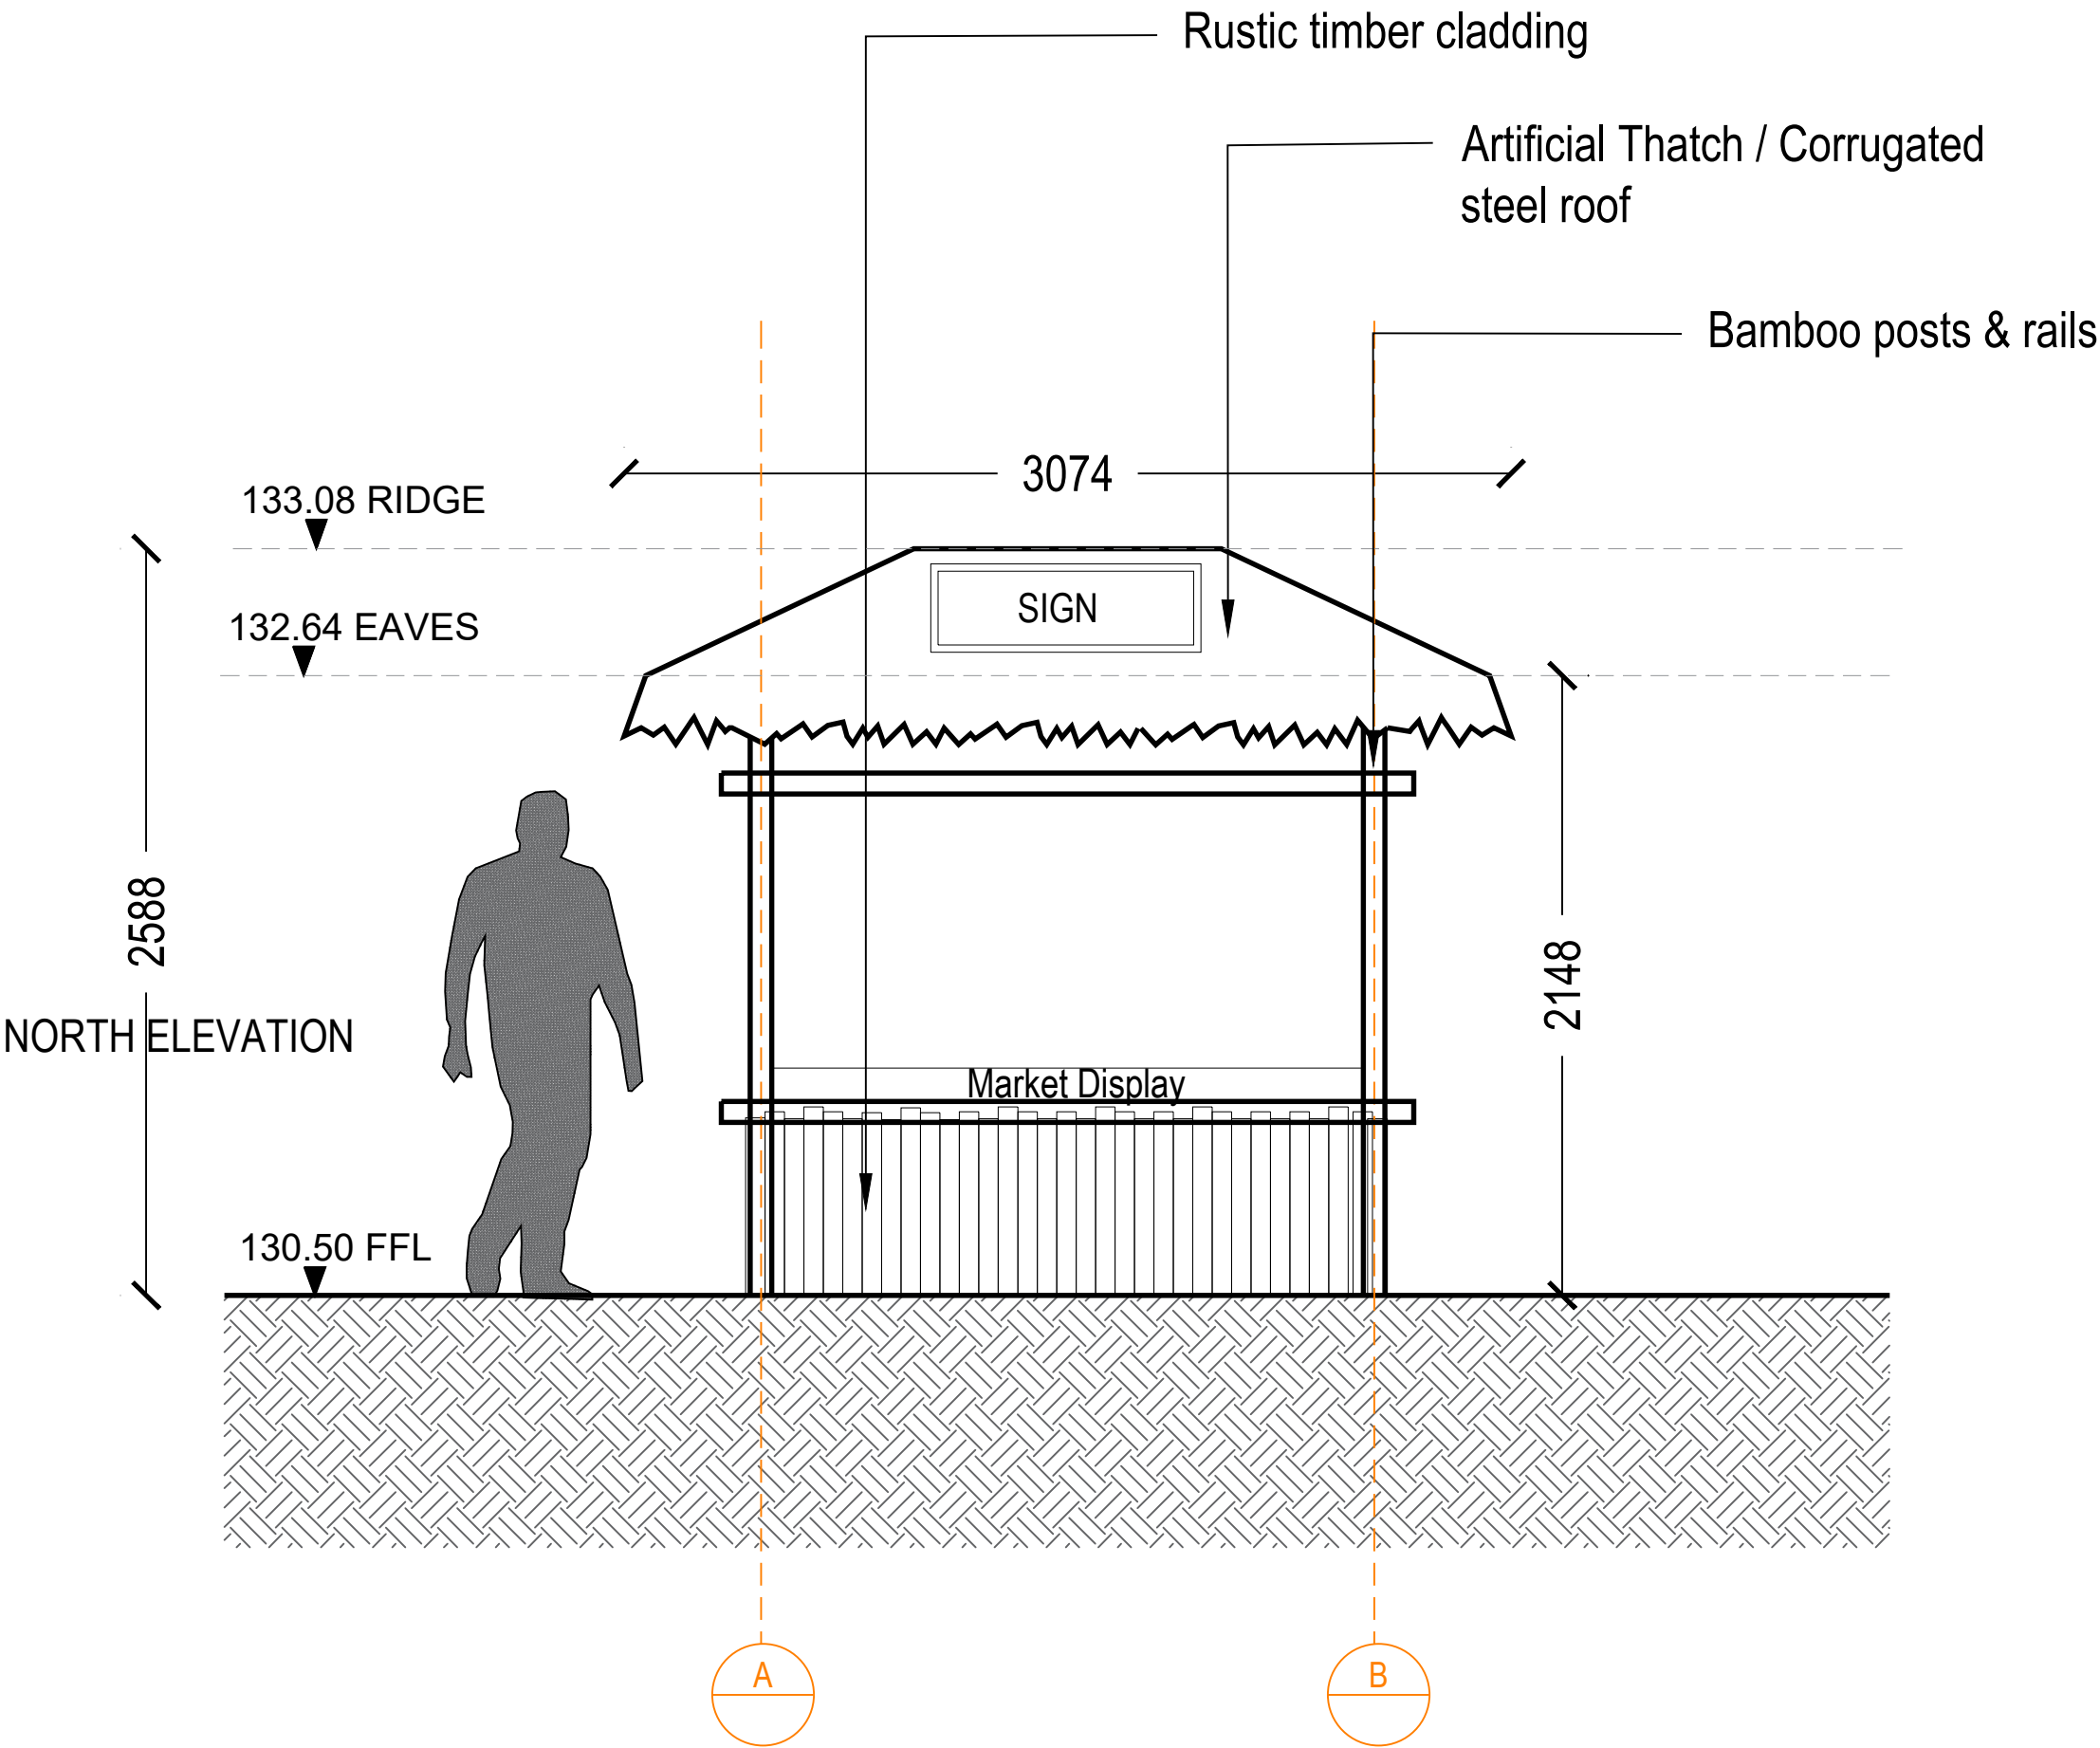


PLAN VIEW

rev	details	by	date
00	ISSUE FOR PLANNING	JM	25.09.2023
01	FINAL ISSUE FOR PLANNING	JM	29.09.2023

rev	details	by	date

- Notes
- All dimensions to be checked onsite.
 - This drawing to be read in conjunction with all other drawings and specifications.

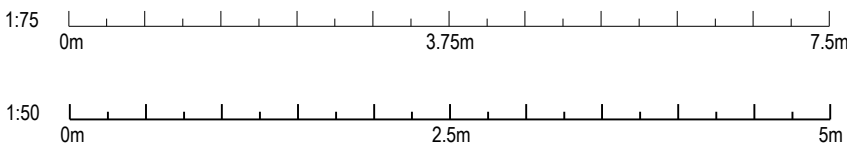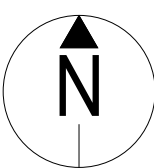

Project title
NSCC ORANGUTAN FACILITY

Drawing title
MARKET STALLS
ELEVATIONS & SECTIONS

Drawing number
P22009-00-001-DZ-0147-01

Revision
FOR PLANNING

Drawing Status

Date	Scale	Drawn	Checked
20.09.2023	1:50 / 1:75 @ A1	ZW	JM

tz Twycross Zoo
IN THE HEART OF CONSERVATION

DEARADH ZŪ
ZOO - LANDSCAPE - DESIGN
P: 07713 087369 E: jonathan.mcdougall@dearadh.co.uk