


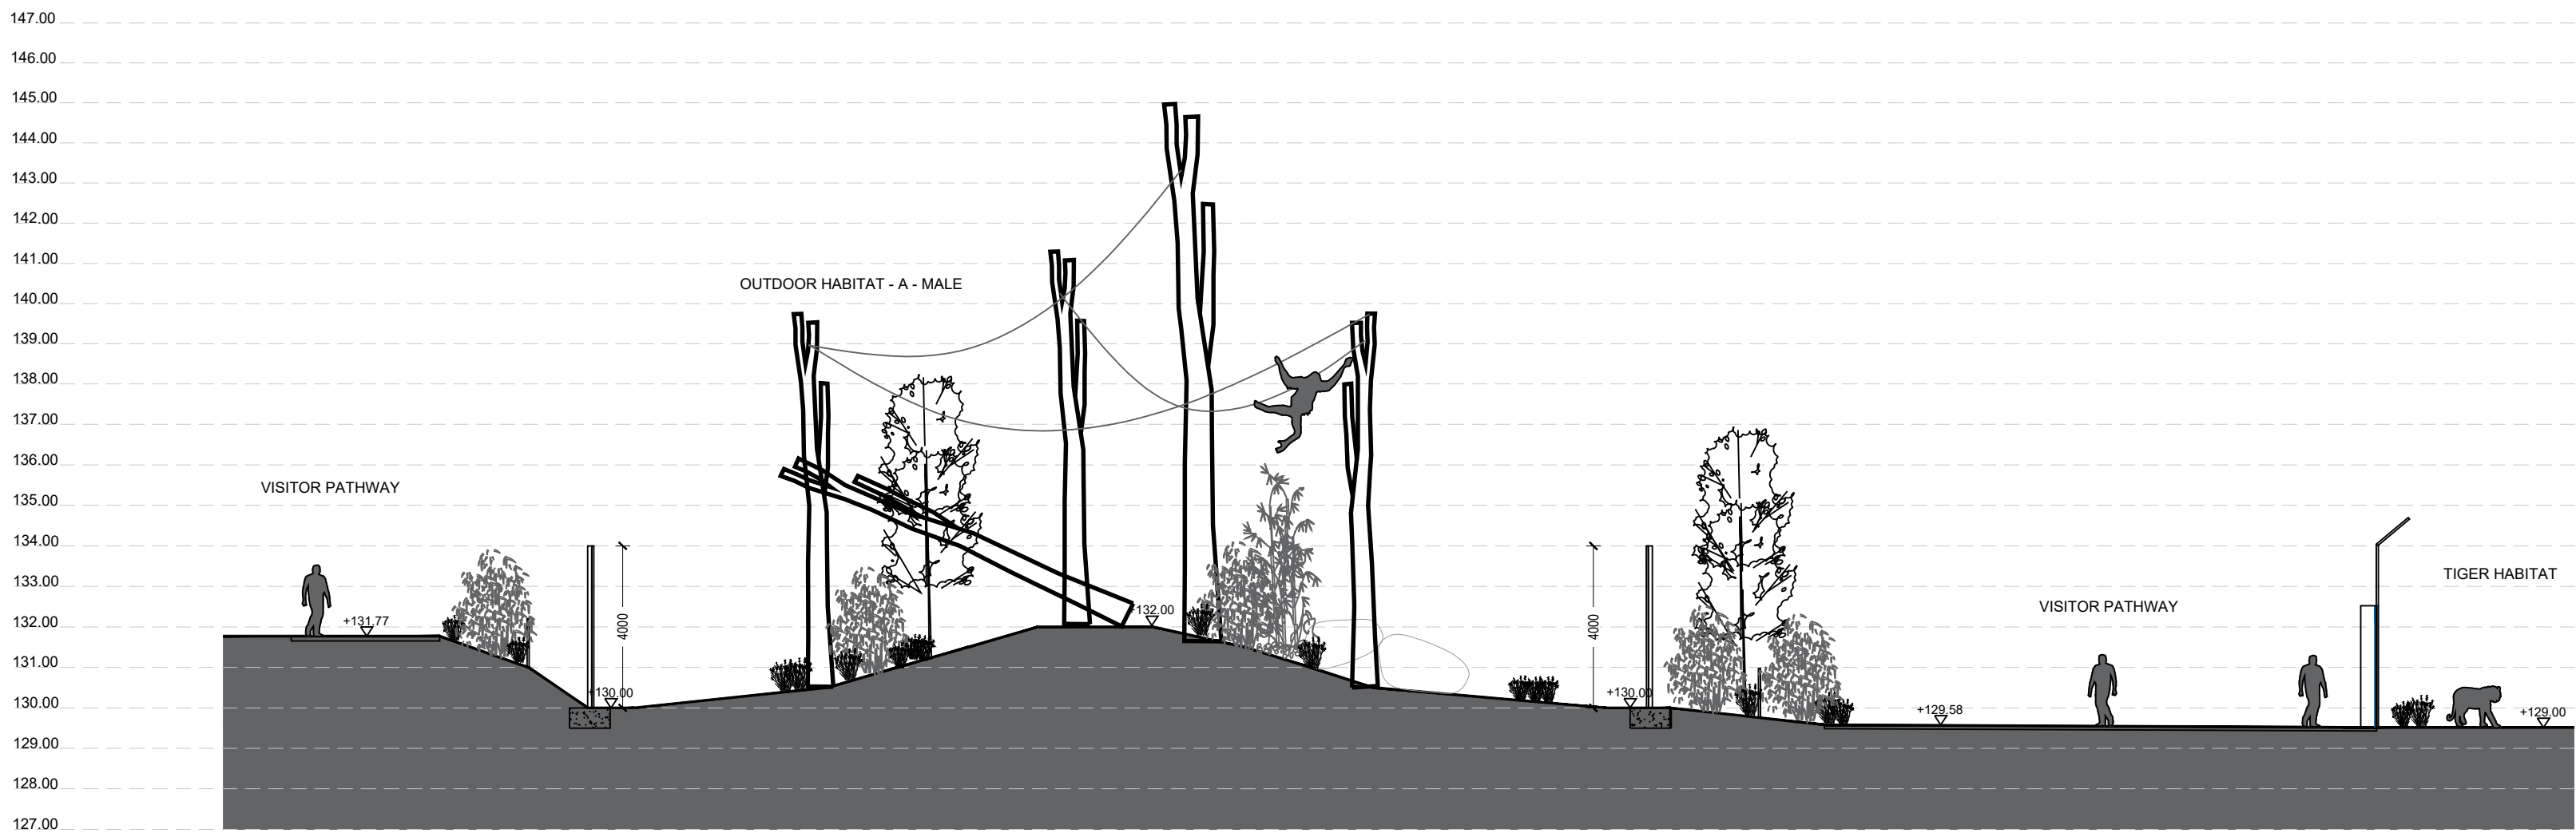


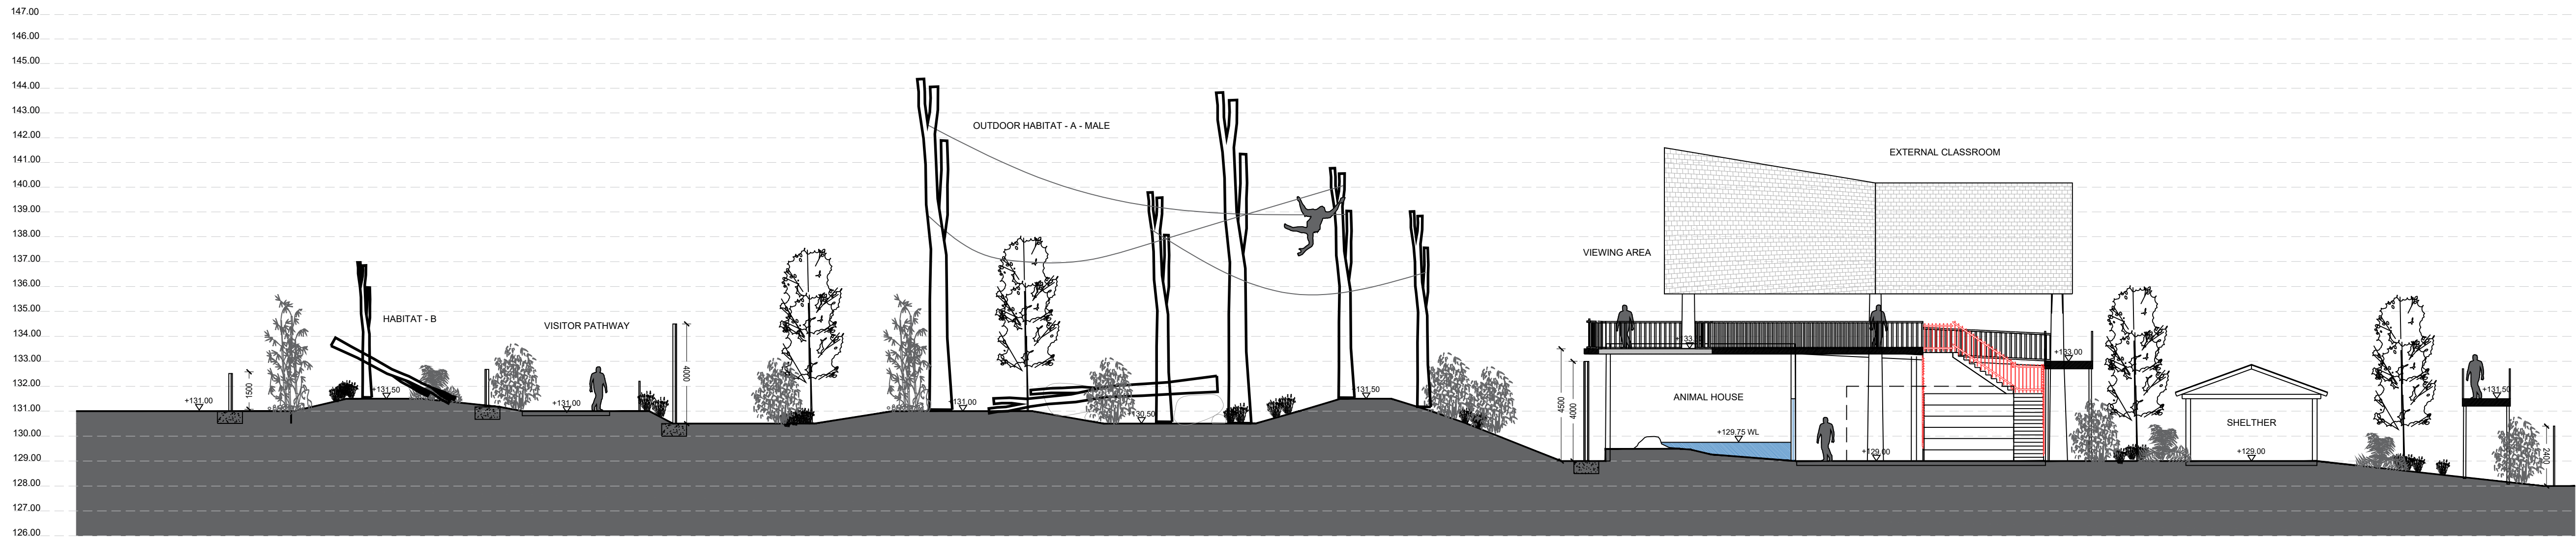

SITE SECTION 01: THROUGH OUTDOOR HABITAT A

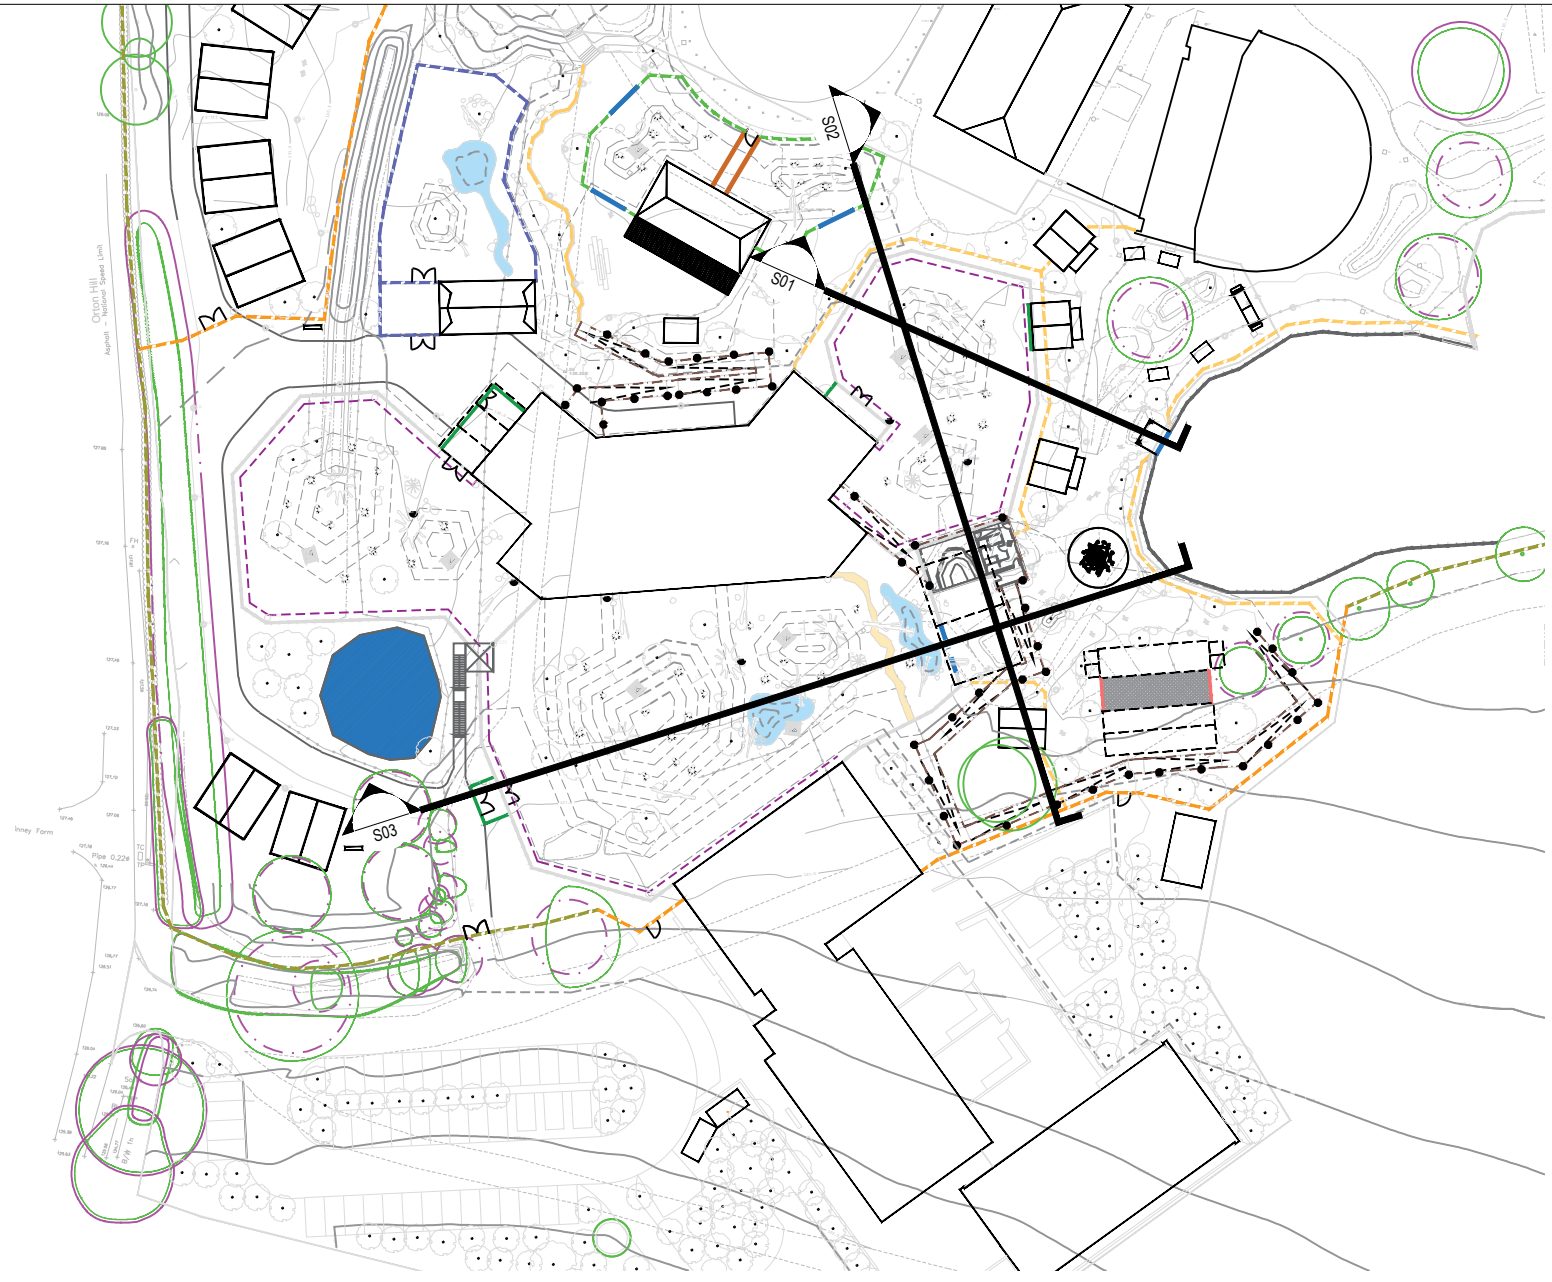


SITE SECTION 02: THROUGH PROPOSED HABITAT B, OUTDOOR HABITAT A, PROPOSED ANIMAL HOUSE AND CLASSROOM

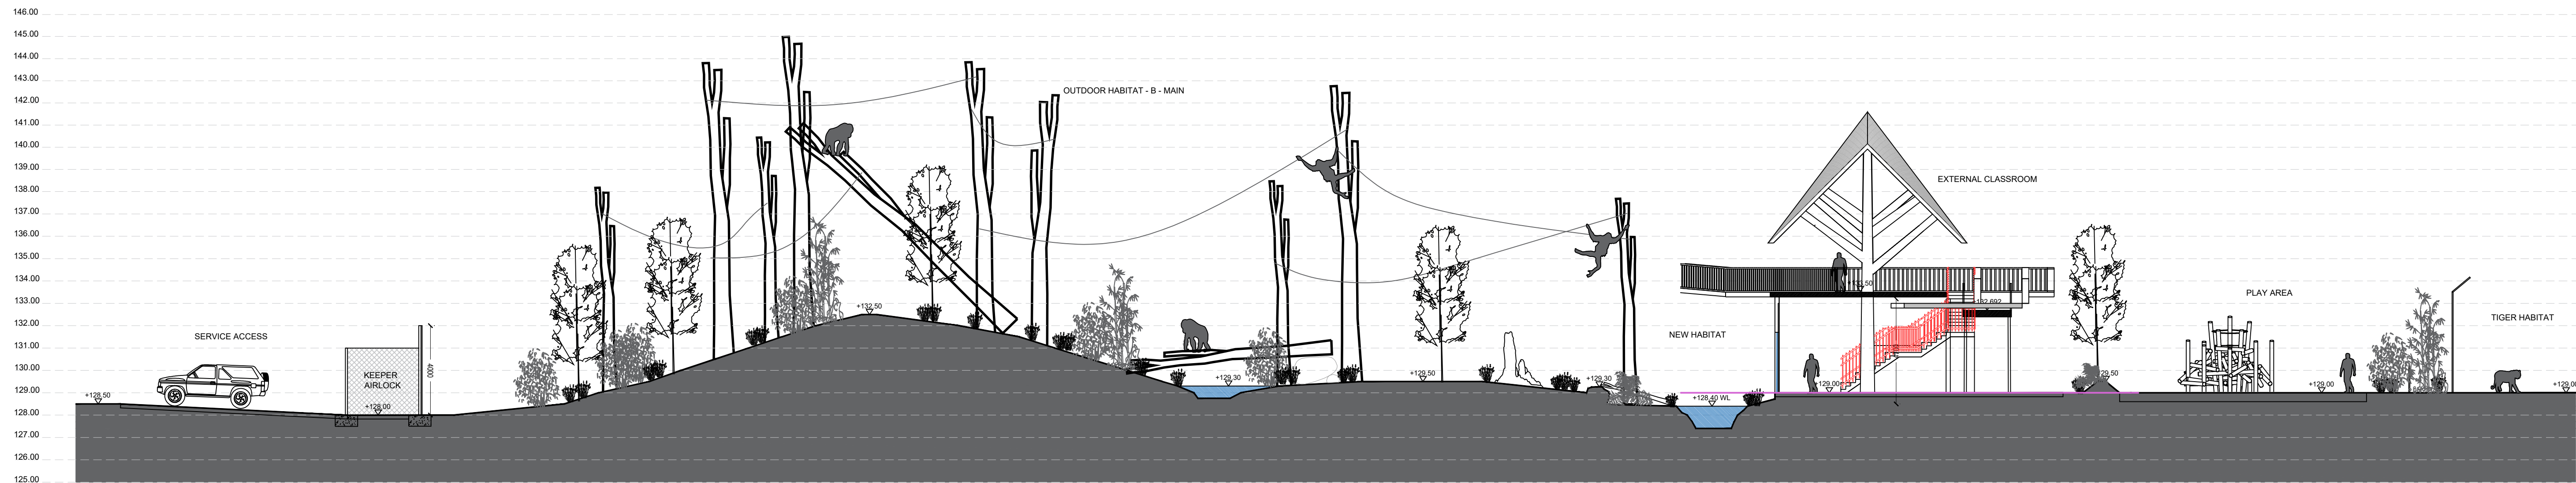

SITE SECTION 03: THROUGH OUTDOOR HABITAT B, NEW HABITAT, CLASSROOM, AND PLAY AREA

rev	details	by	date	rev	details	by	date
00	FIRST ISSUE - STAGE 02 DESIGN	JM	30.11.2022				
01	FOR PLANNING	ZW	21.09.2023				
02	FINAL ISSUE FOR PLANNING	ZW	29.09.2023				
03	FINAL ISSUE FOR PLANNING (Names omitted)	JM	04.10.2023				

Notes
1. All dimensions to be checked onsite.
2. This drawing to be read in conjunction with all other drawings and specifications.

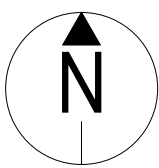

Project title
NSCC ORANGUTAN FACILITY

Drawing title
SITE SECTIONS - SHEET 01

Drawing number
P22009-00-001-DZ-0200-03

Drawing Status
FOR PLANNING

Date	Scale	Drawn	Checked
30.11.2022	1:150 @ A1	TL	JM

tz Twycross Zoo
IN THE HEART OF CONSERVATION

DEARADH ZU
2023 LANDSCAPE DESIGN
P: 07713 087989 E: Jonathan.McGurkin@DearadhZu.com