




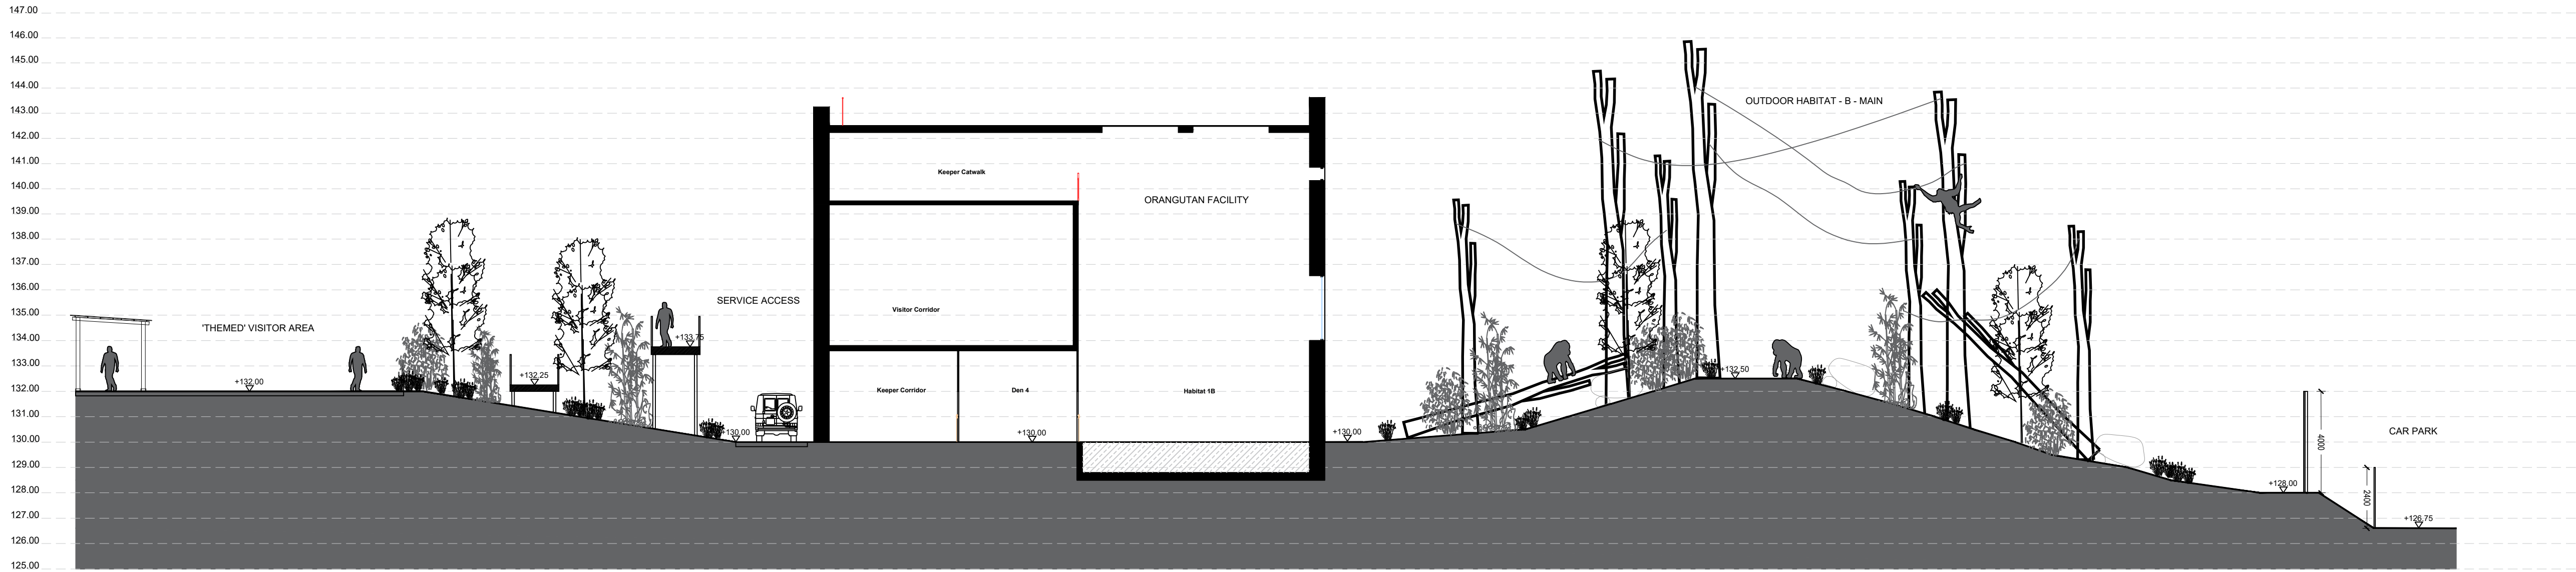

SITE SECTION 04: THROUGH ORANGUTAN FACILITY AND OUTDOOR HABITAT B

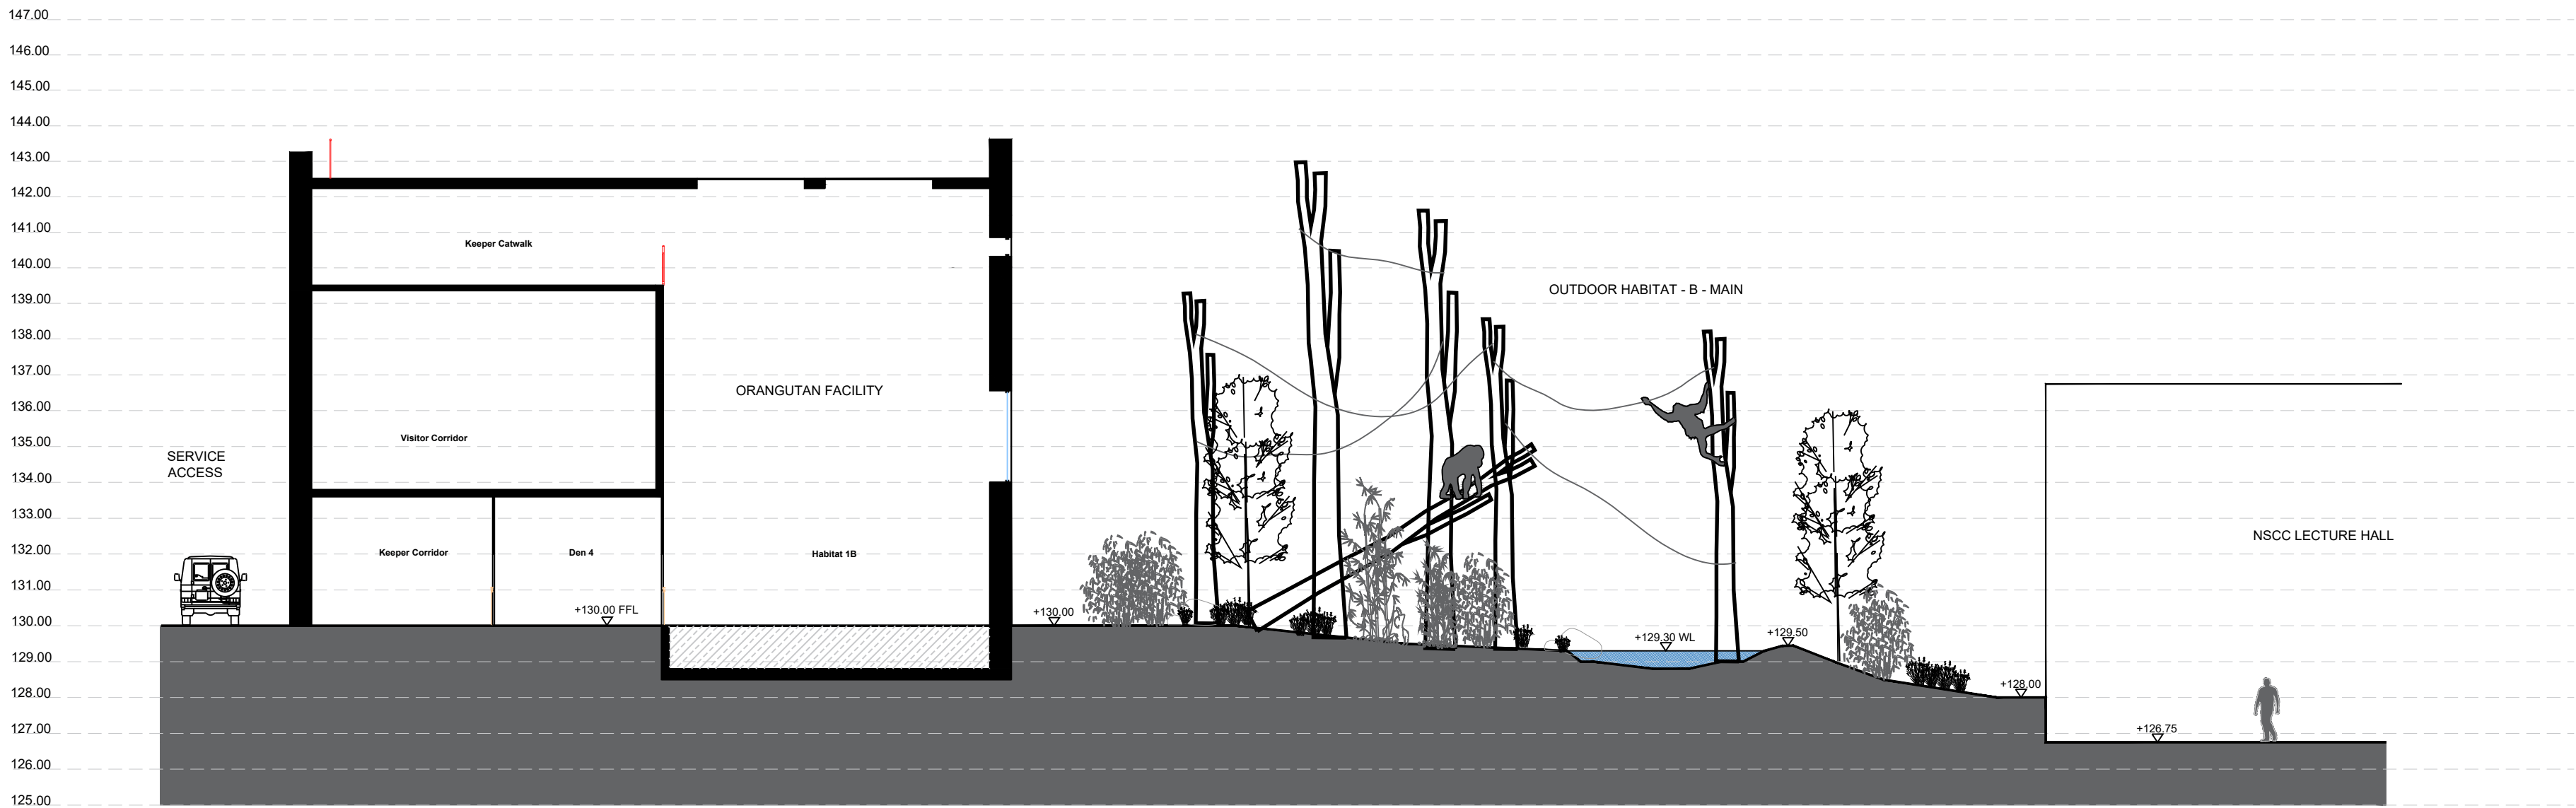

SITE SECTION 05: THROUGH ORANGUTAN FACILITY, OUTDOOR HABITAT B AND LECTURE HALL


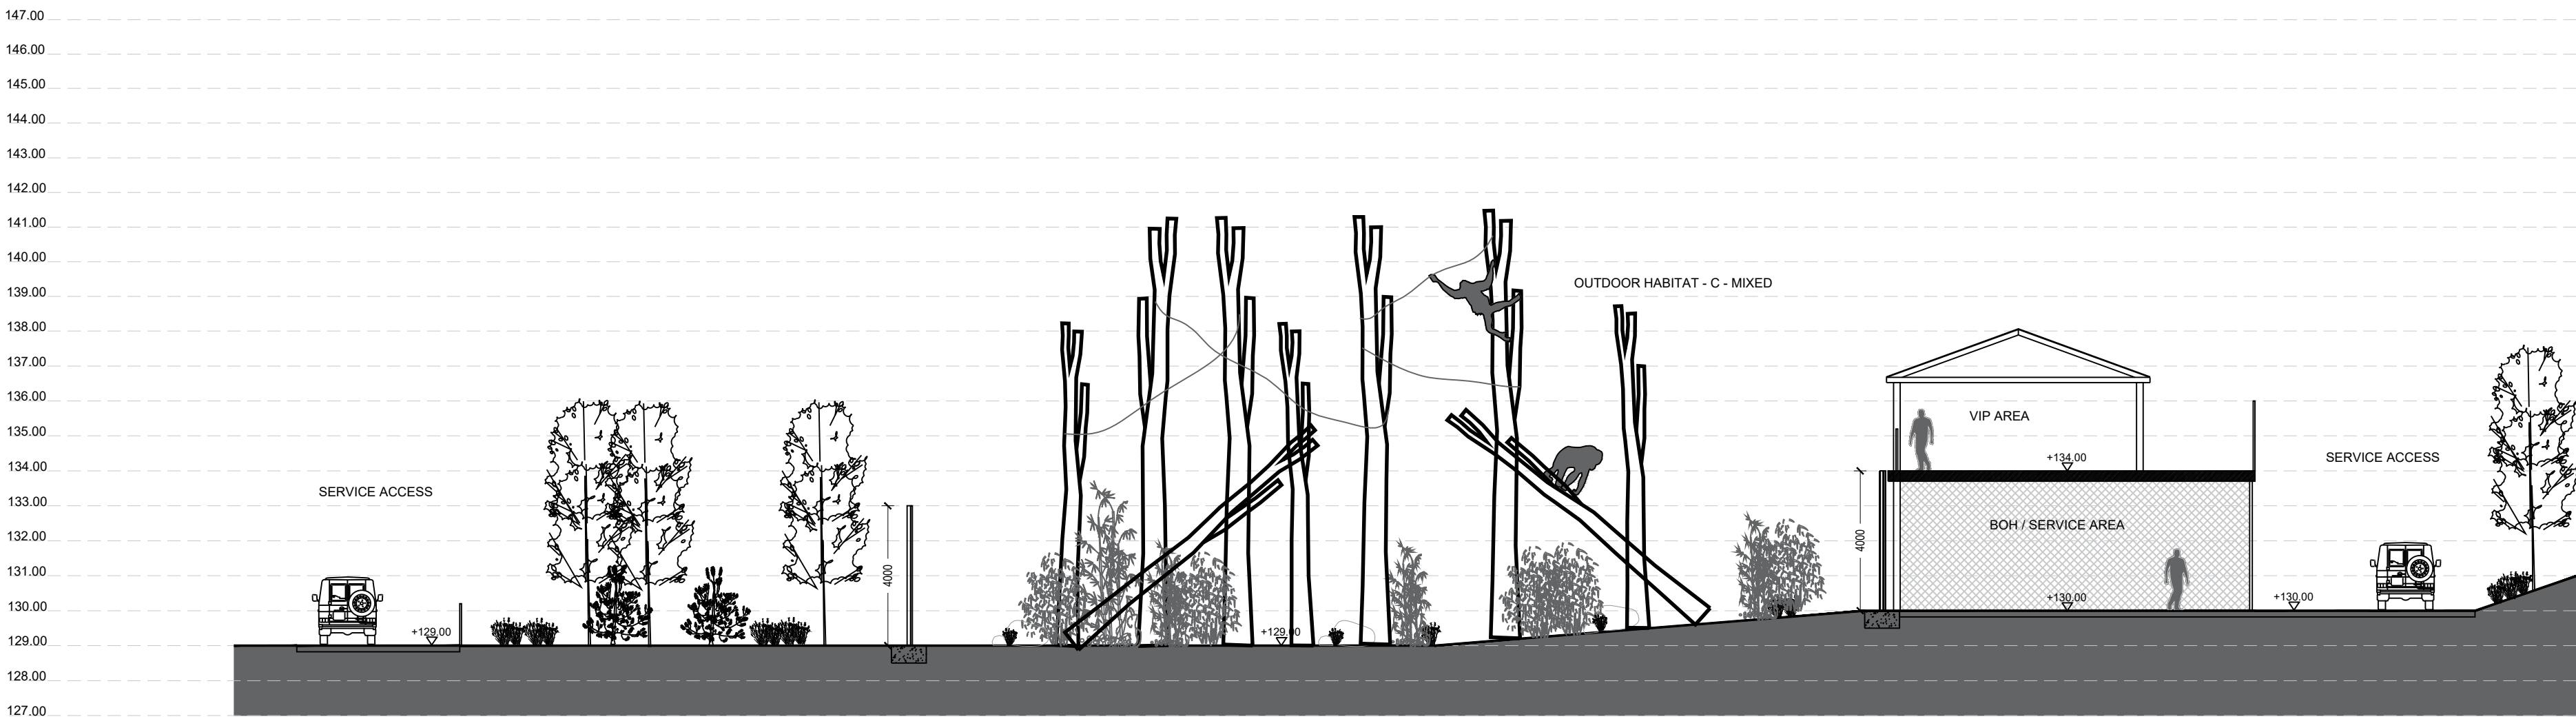


SITE SECTION 06: THROUGH OUTDOOR HABITAT C AND TIERED VISITOR AREA AND KEEPER AREA



| rev | details                                  | by | date       | rev | details | by | date |
|-----|------------------------------------------|----|------------|-----|---------|----|------|
| 00  | FIRST ISSUE - STAGE 02 DESIGN            | JM | 30.11.2022 |     |         |    |      |
| 01  | FOR PLANNING                             | ZW | 21.09.2023 |     |         |    |      |
| 02  | FINAL ISSUE FOR PLANNING                 | ZW | 29.09.2023 |     |         |    |      |
| 03  | FINAL ISSUE FOR PLANNING (Names omitted) | JM | 04.10.2023 |     |         |    |      |
|     |                                          |    |            |     |         |    |      |
|     |                                          |    |            |     |         |    |      |
|     |                                          |    |            |     |         |    |      |

- Notes
- All dimensions to be checked onsite.
  - This drawing to be read in conjunction with all other drawings and specifications.

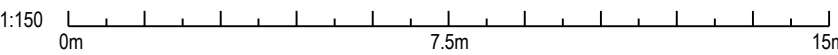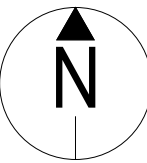

Project title  
NSCC ORANGUTAN FACILITY

Drawing title  
SITE SECTIONS - SHEET 02

Drawing number  
P22009-00-001-DZ-0201-03

Drawing Status  
FOR PLANNING

| Date       | Scale      | Drawn | Checked |
|------------|------------|-------|---------|
| 30.11.2022 | 1:150 @ A1 | TL    | JM      |

**tz** Twycross Zoo  
IN THE HEART OF CONSERVATION



P: 07713 087369 E: Jonathan.McGough@DearadhZu.com