




SITE SECTION 01: THROUGH FIELD, LEMUR WALKTHROUGH, OUTSIDE LEMUR HABITAT AND LEMUR HOUSE

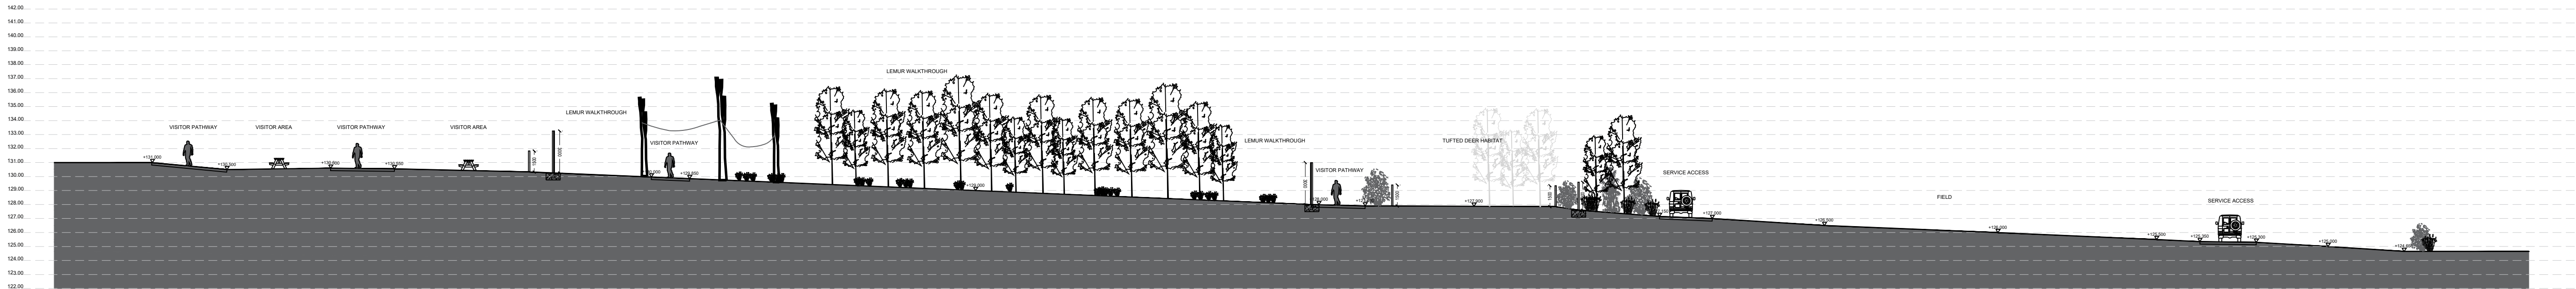

SITE SECTION 02: THROUGH VISITOR AREA, LEMUR WALKTHROUGH, TUFTED DEER HABITAT AND FIELD/SERVICE AREA

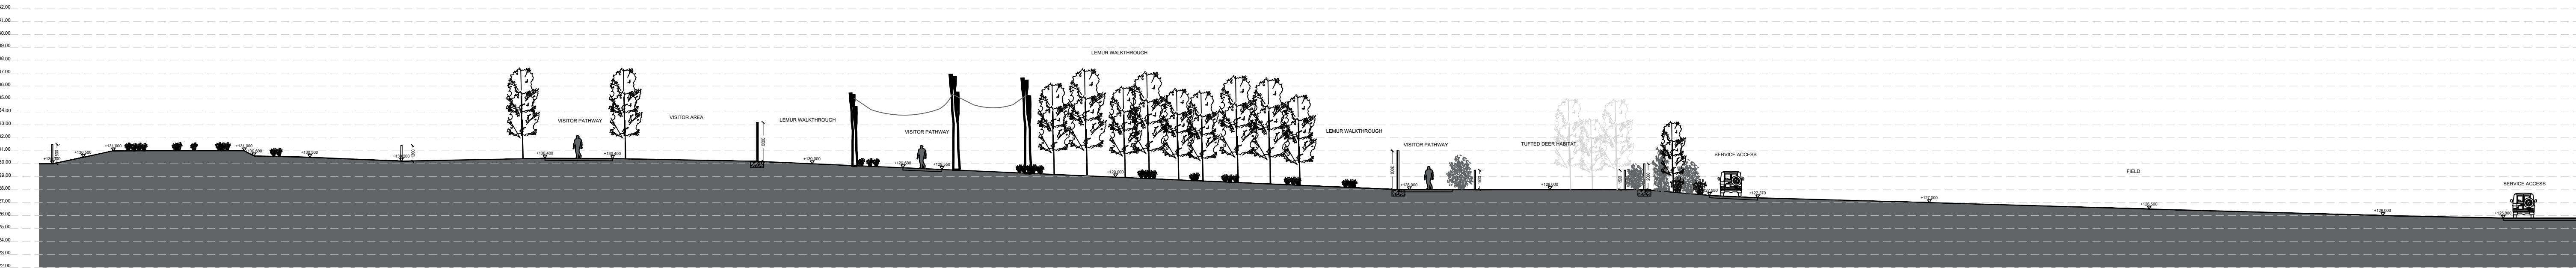


SITE SECTION 03: THROUGH FIELD, LEMUR WALKTHROUGH, TUFTED DEER HABITAT AND FIELD/SERVICE AREA

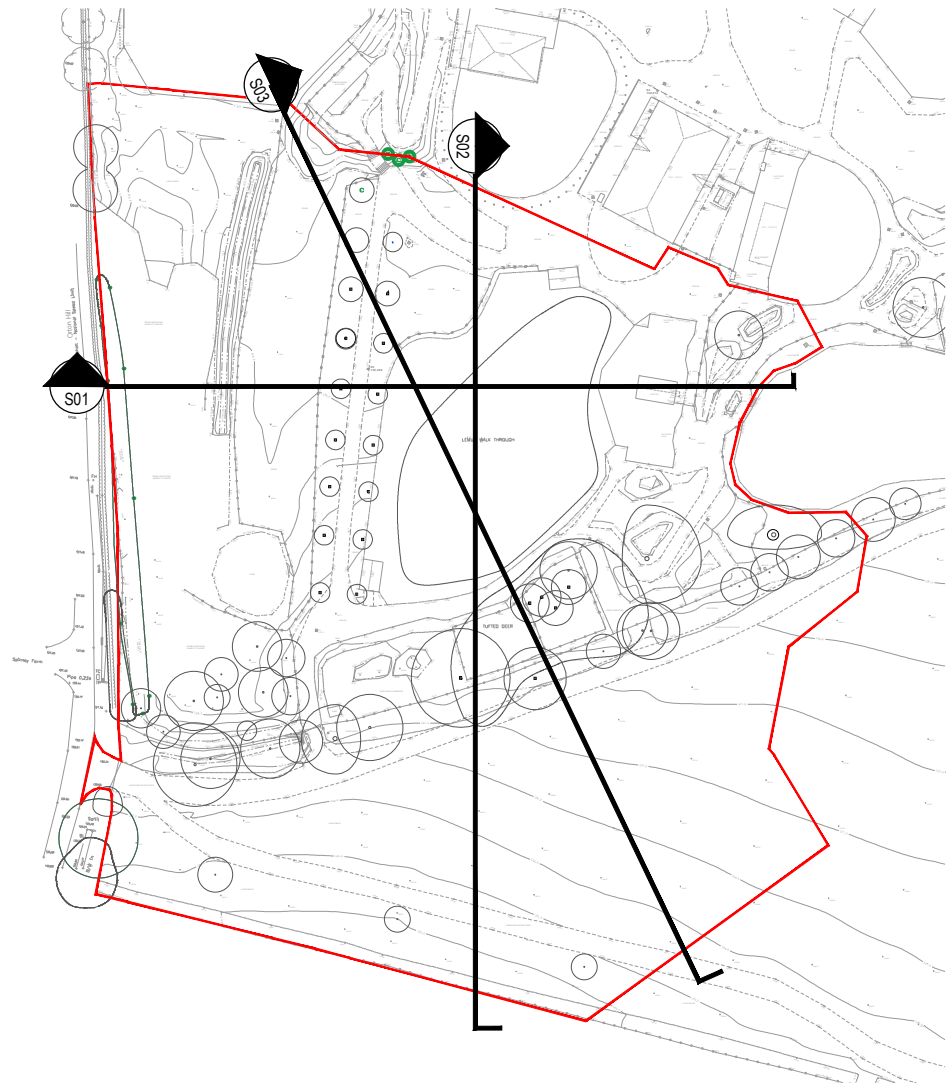

rev	details	by	date	rev	details	by	date
00	ISSUE FOR PLANNING	ZW	27.09.2023				
01	RE-ISSUE FOR PLANNING	ZW	29.09.2023				

- Notes
- All dimensions to be checked onsite.
 - This drawing to be read in conjunction with all other drawings and specifications.

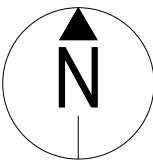

1:250 0m 12.5m 25m

Project title
NSCC ORANGUTAN FACILITY

Drawing title
EXISTING SITE SECTIONS

Drawing number
P22009-00-001-DZ-0203-01

Drawing Status
FOR PLANNING

Date	Scale	Drawn	Checked
27.09.2023	1:250 @ A1	ZW	JM

tz Twycross Zoo
IN THE HEART OF CONSERVATION

DEARADH ZÚ
ZOO - LANDSCAPE - DESIGN
P: 07713 087369 E: Jonathan.McDoughlin@DearadhZoo.com