



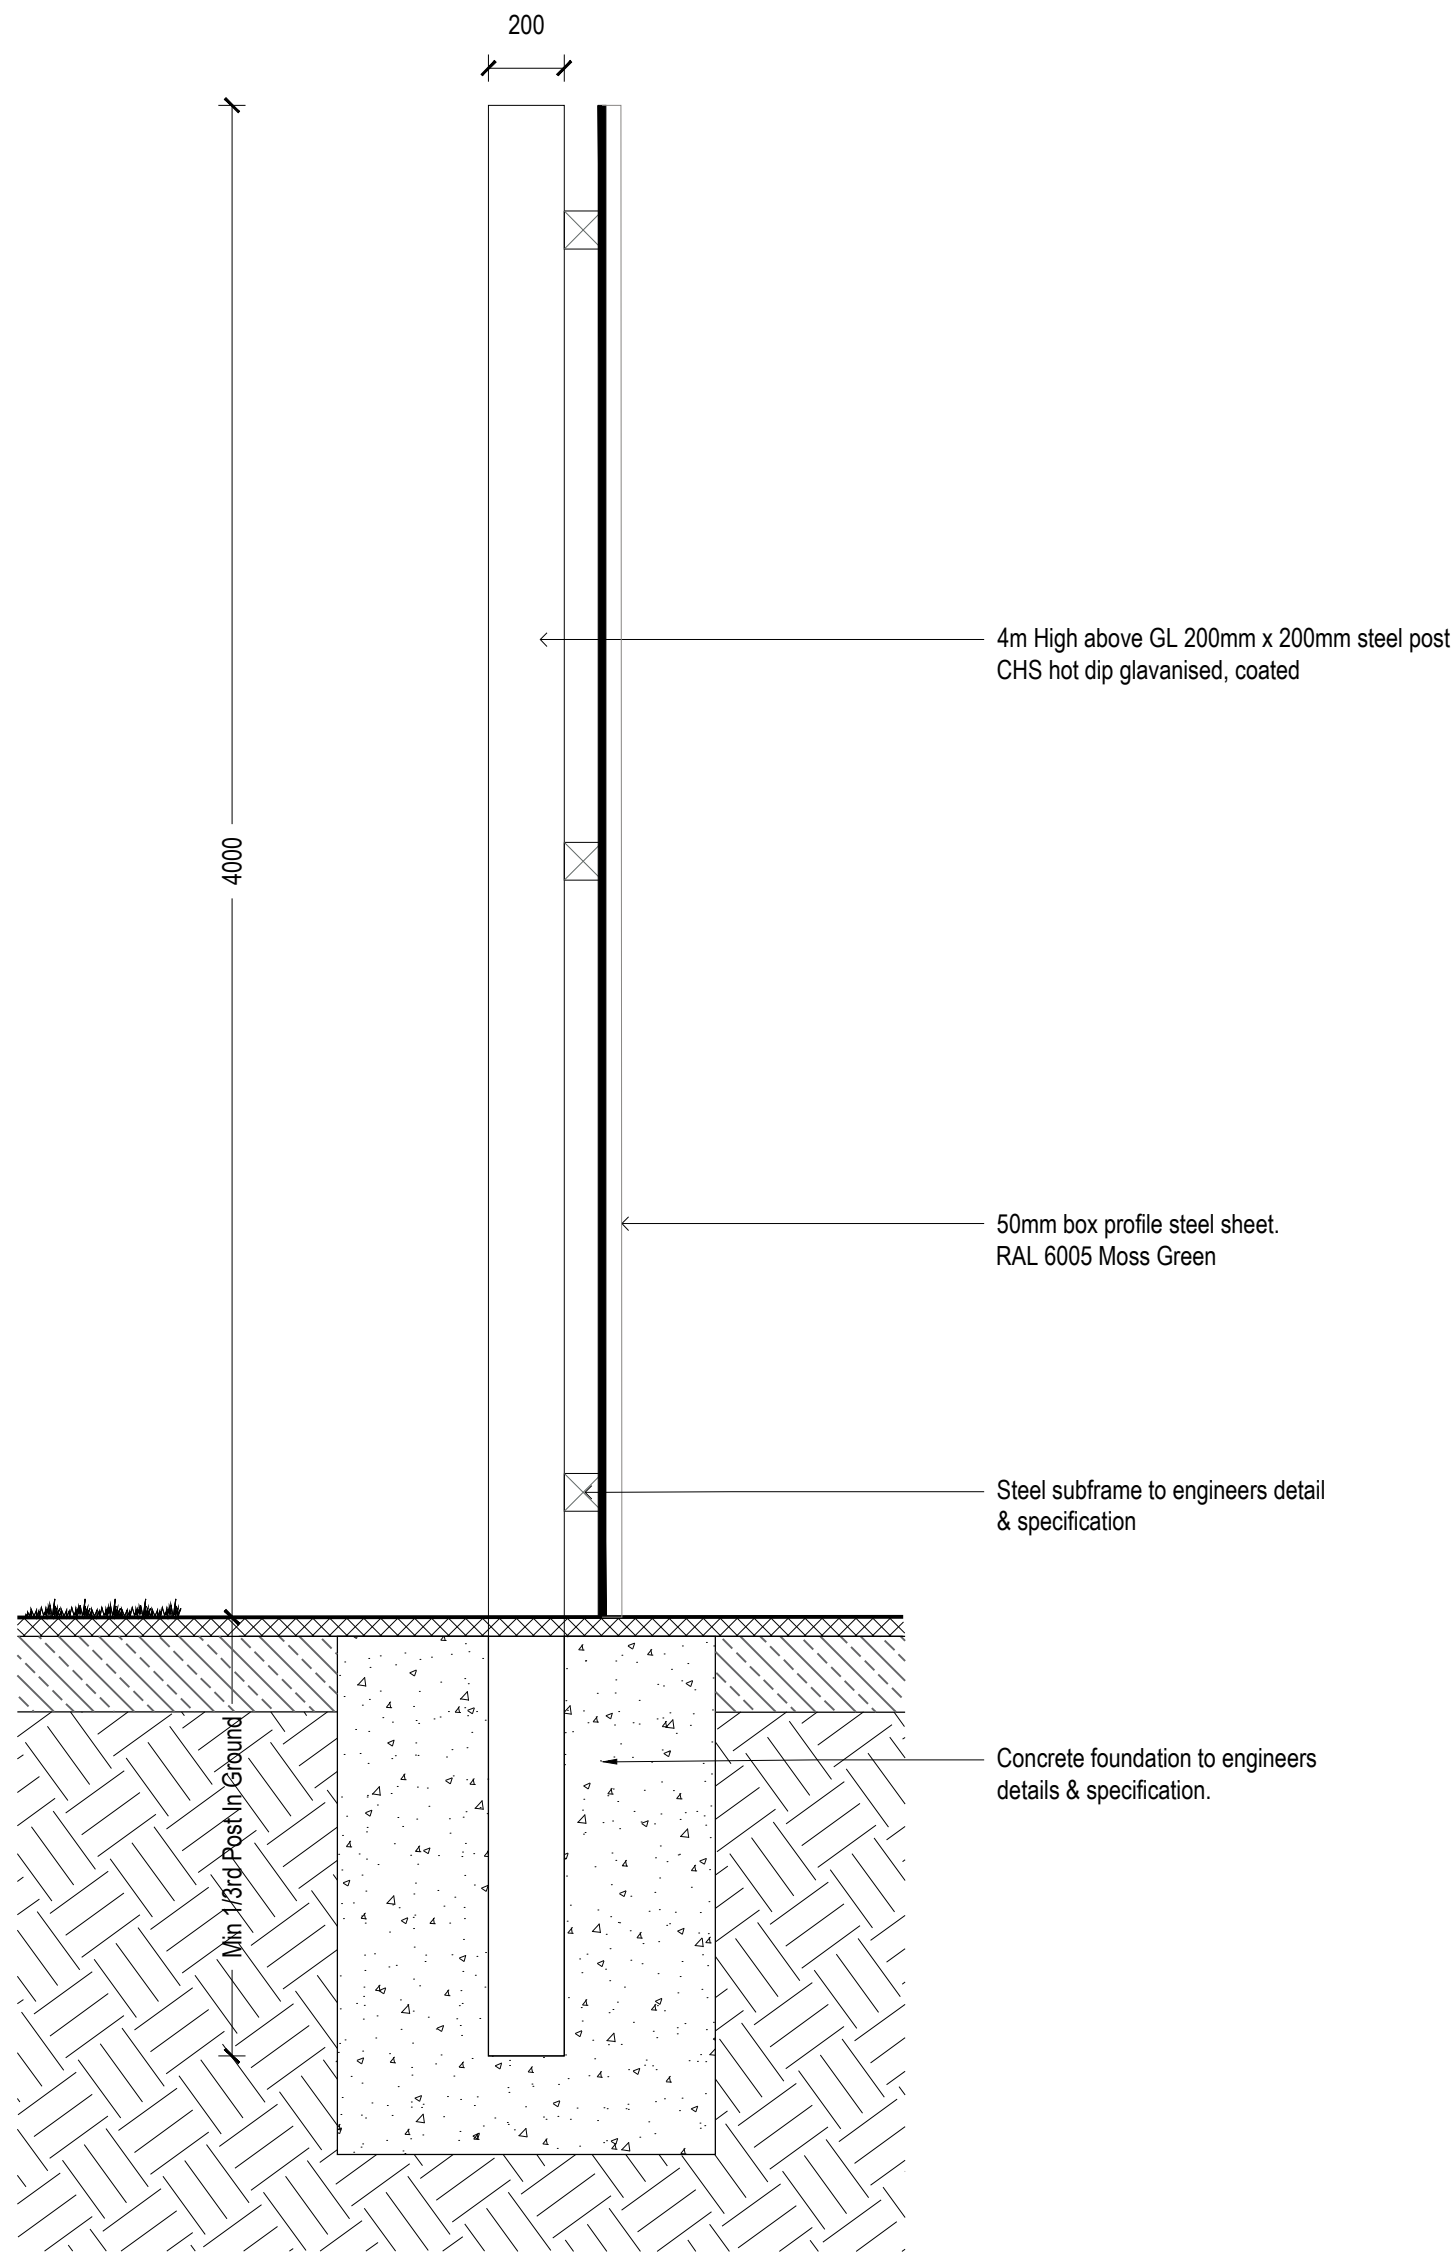


F1 4m High box profile sheet metal fence detail (ONE FACE)

Scale: 1:20

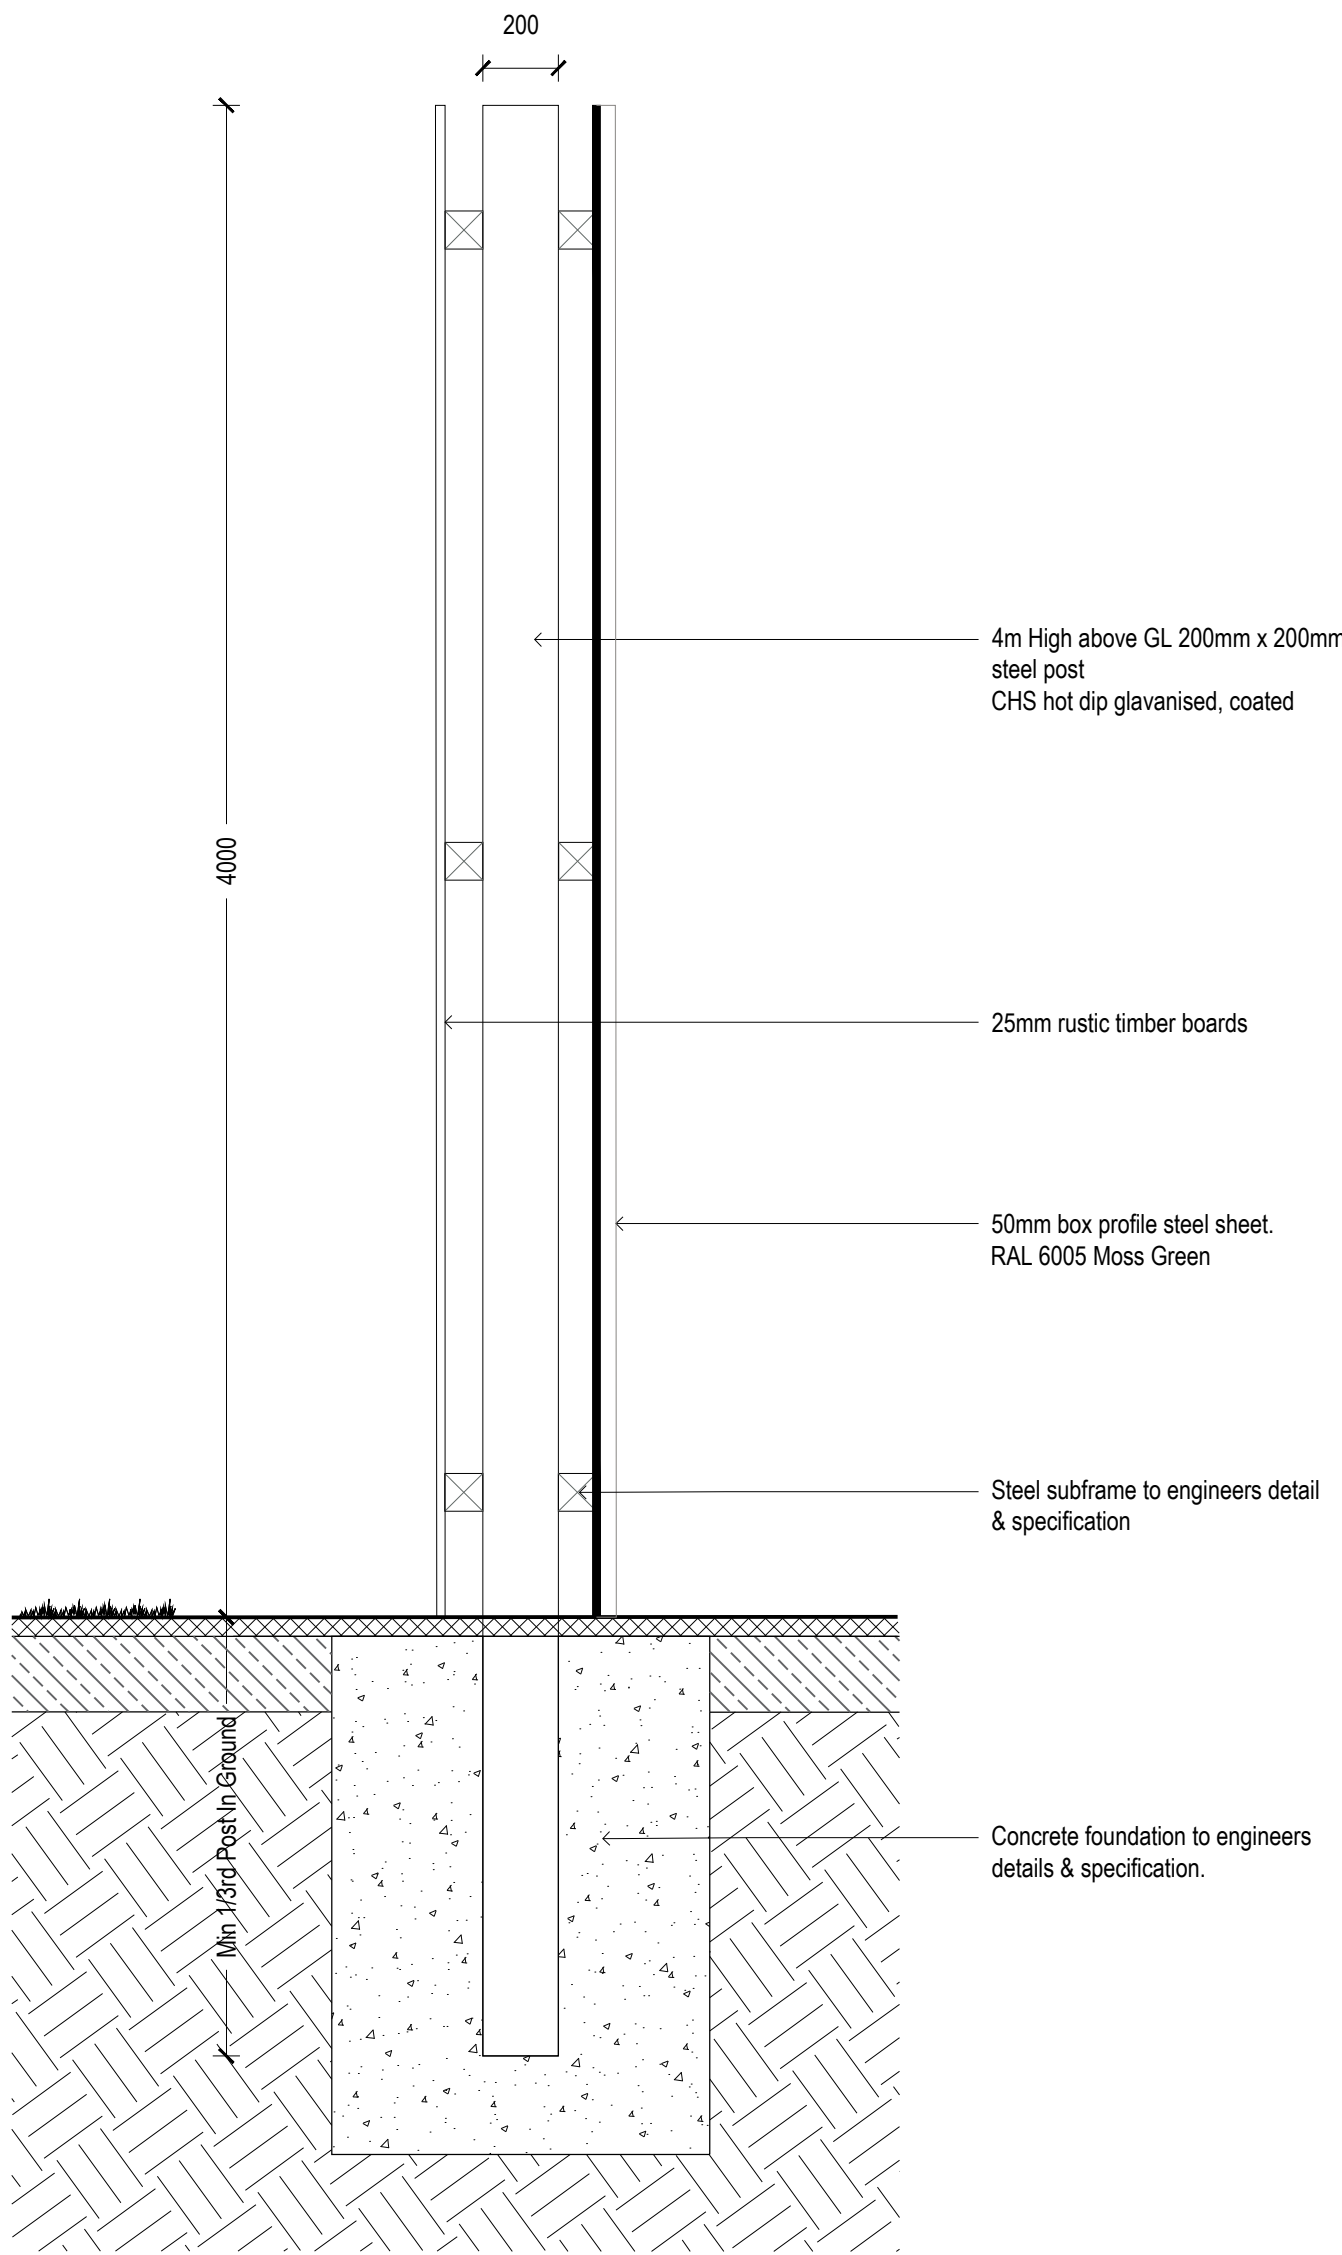

F1 4m High box profile sheet metal fence detail (DUAL FACE: STEEL AND TIMBER)

Scale: 1:20

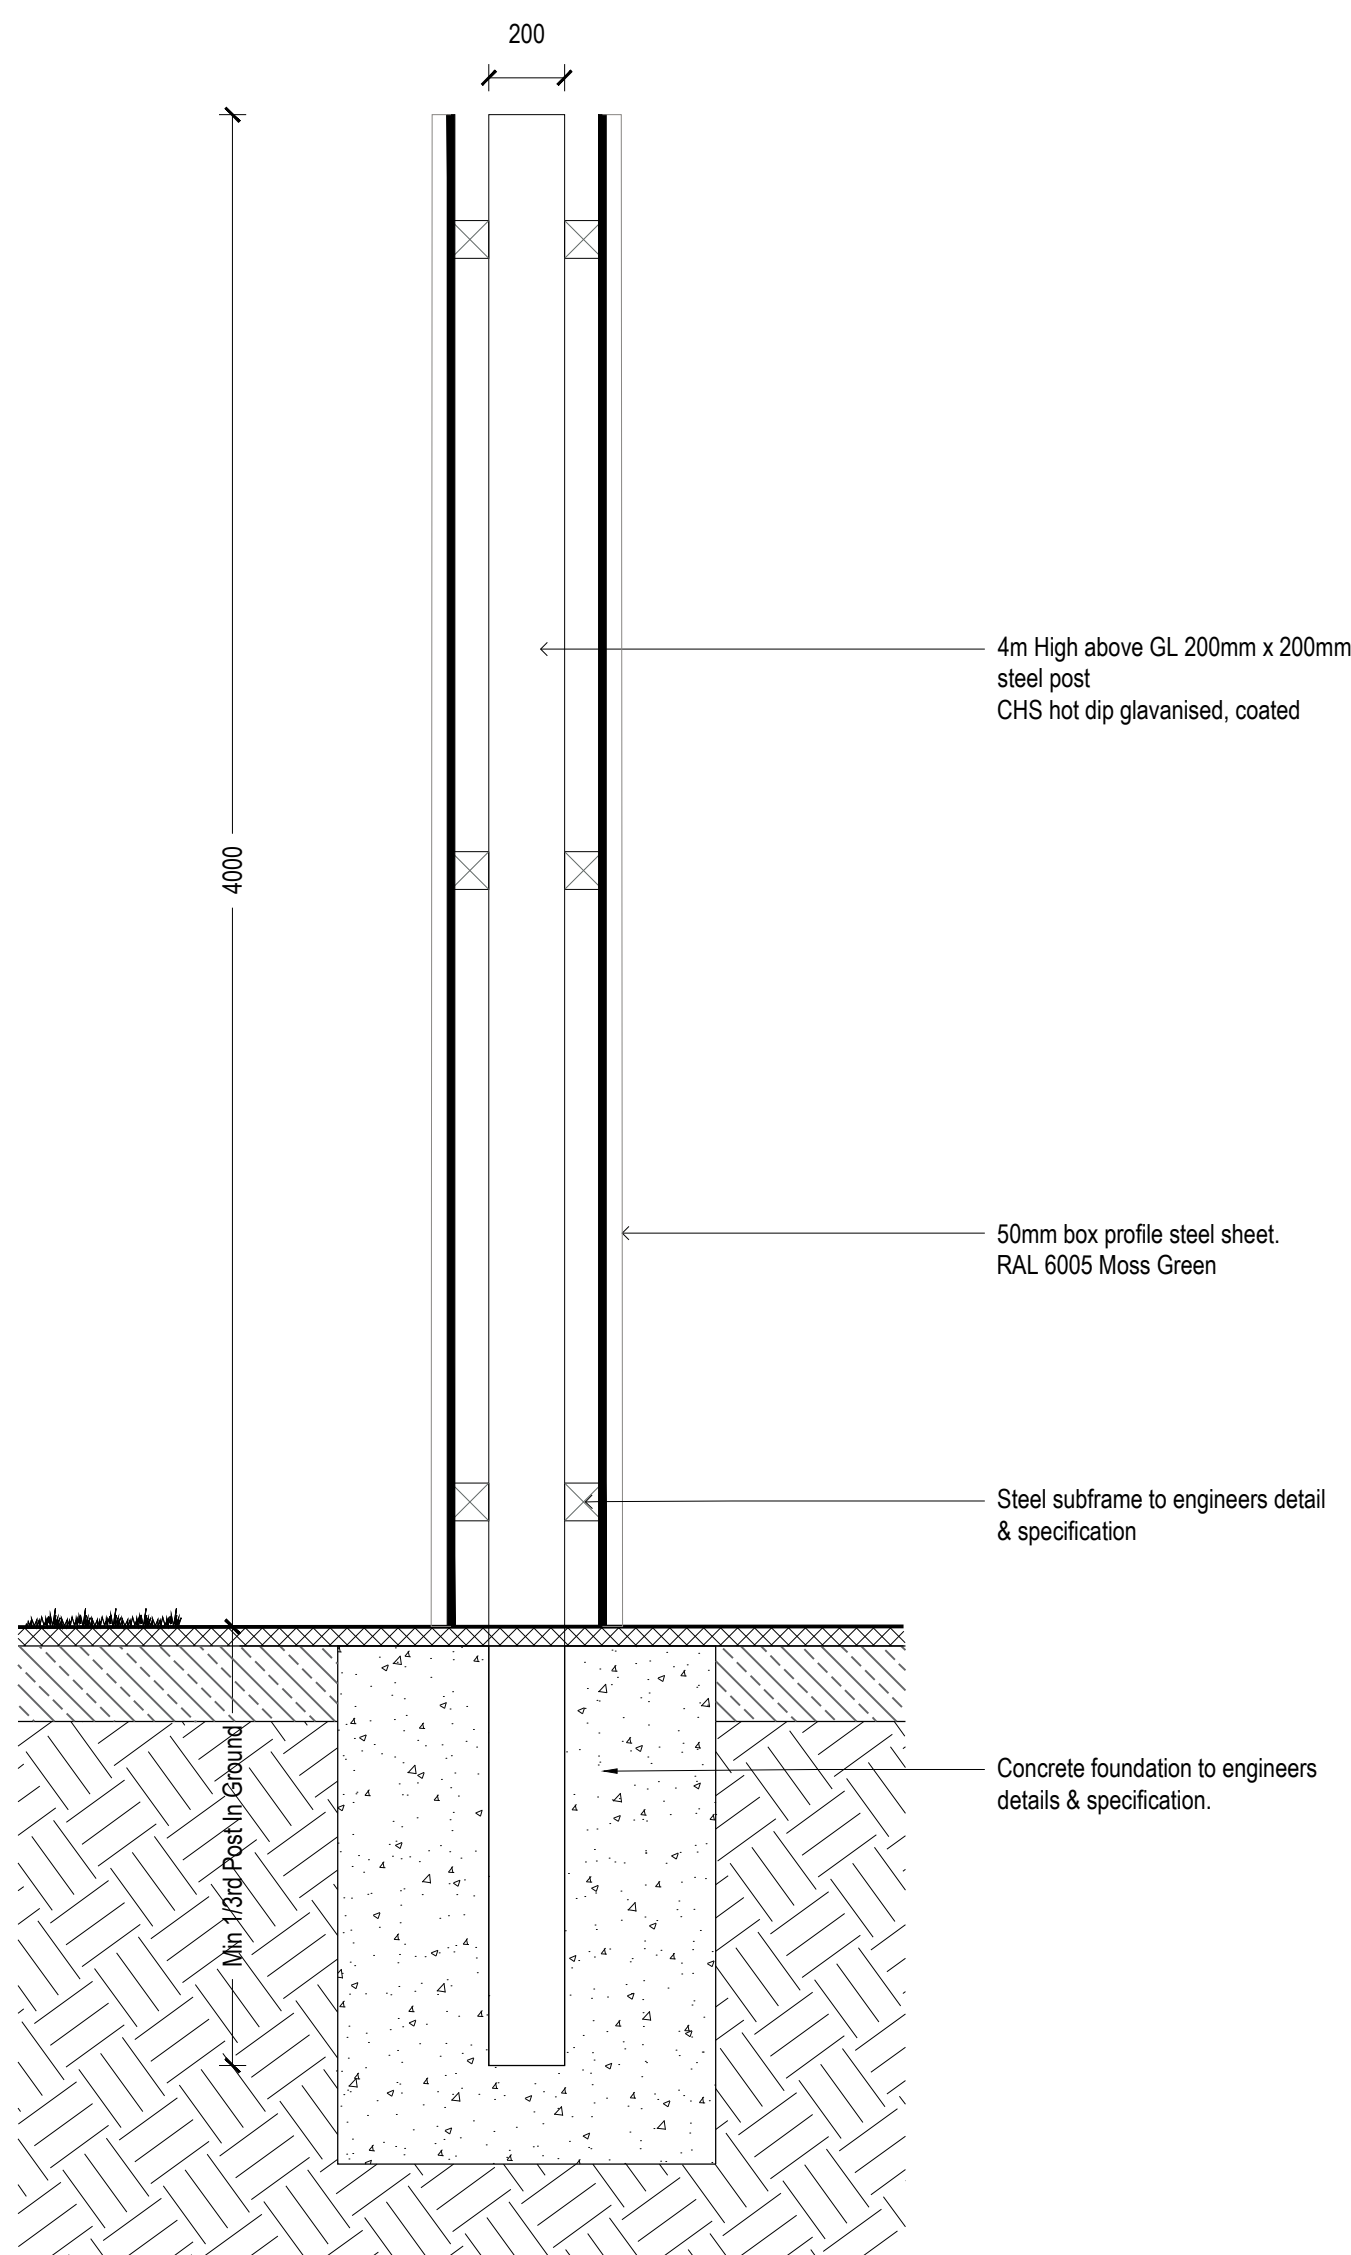

F1 4m High box profile sheet metal fence detail (DUAL FACE: STEEL)

Scale: 1:20

NOTE: FOR LOCATIONS REFER TO
GA PLAN
P22009-00-001-DZ-0110

rev	details	by	date
00	ISSUE FOR PLANNING	ZW	26.09.2023

rev	details	by	date

Notes

1. Do not scale from drawing, use figured dimensions only.
2. All dimensions to be checked onsite.
3. This drawing to be read in conjunction with all other drawings and specifications.

Project title
NSCC ORANGUTAN FACILITY

Drawing title
GENERAL DETAILS
SHEET 01

Drawing number
P22009-00-001-DZ-0310

Drawing Status
FOR PLANNING

Date	Scale	Drawn	Checked
26.09.2023	1:20 @ A1	ZW	JM

Client:

tz Twycross Zoo
IN THE HEART OF CONSERVATION

DEARADH ZÚ
ZOO - LANDSCAPE - DESIGN
P: 07713 087369 E: jonathan.mcoughlin@DearadhZoo.com