




NOTE: FOR LOCATIONS REFER TO
GA PLAN
P22009-00-001-DZ-0110

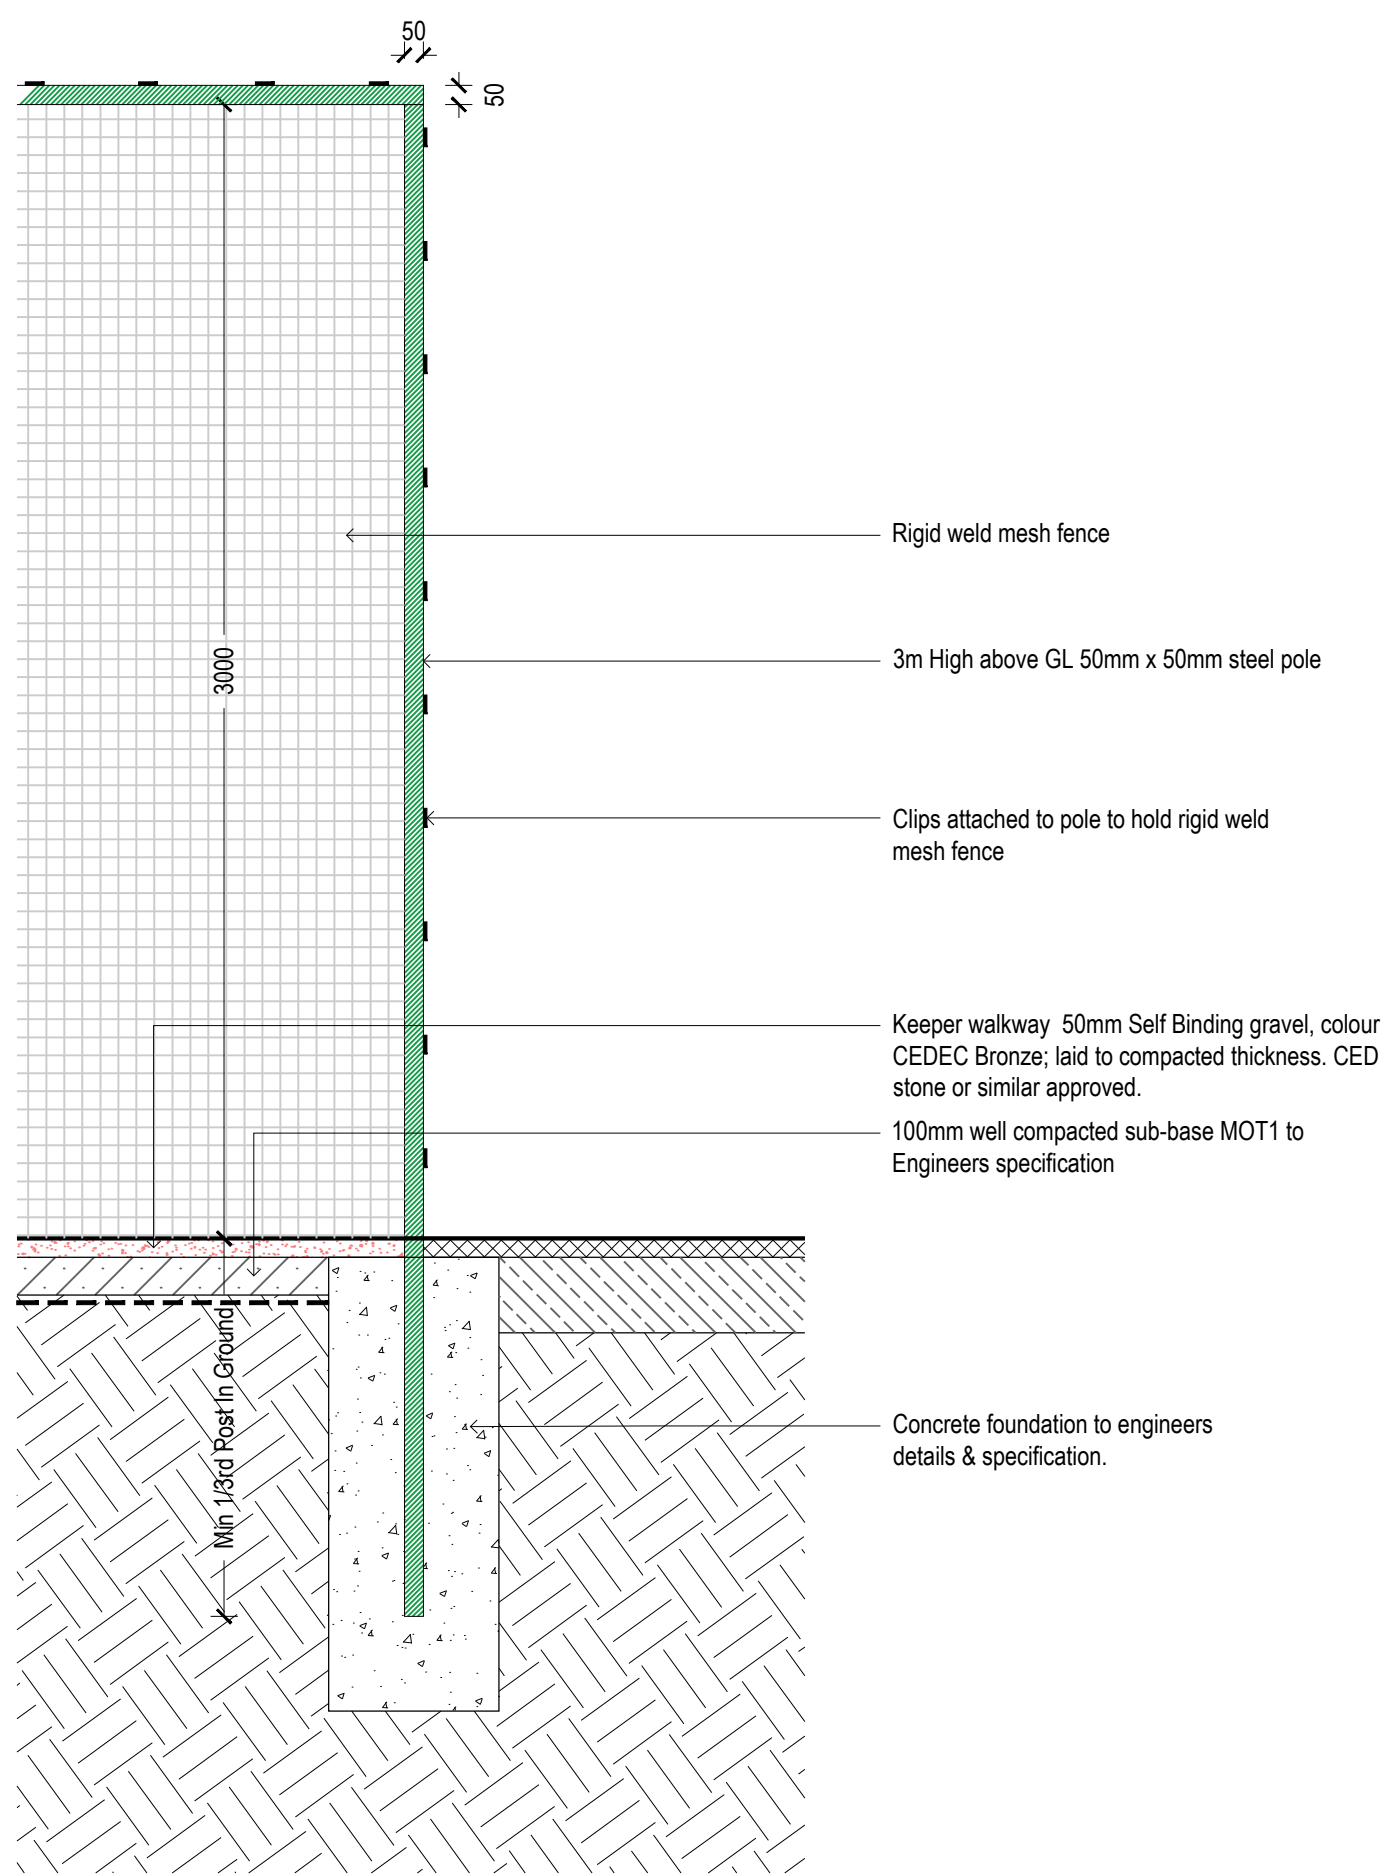


F2 Rigid weld mesh fence detail Scale: 1:20

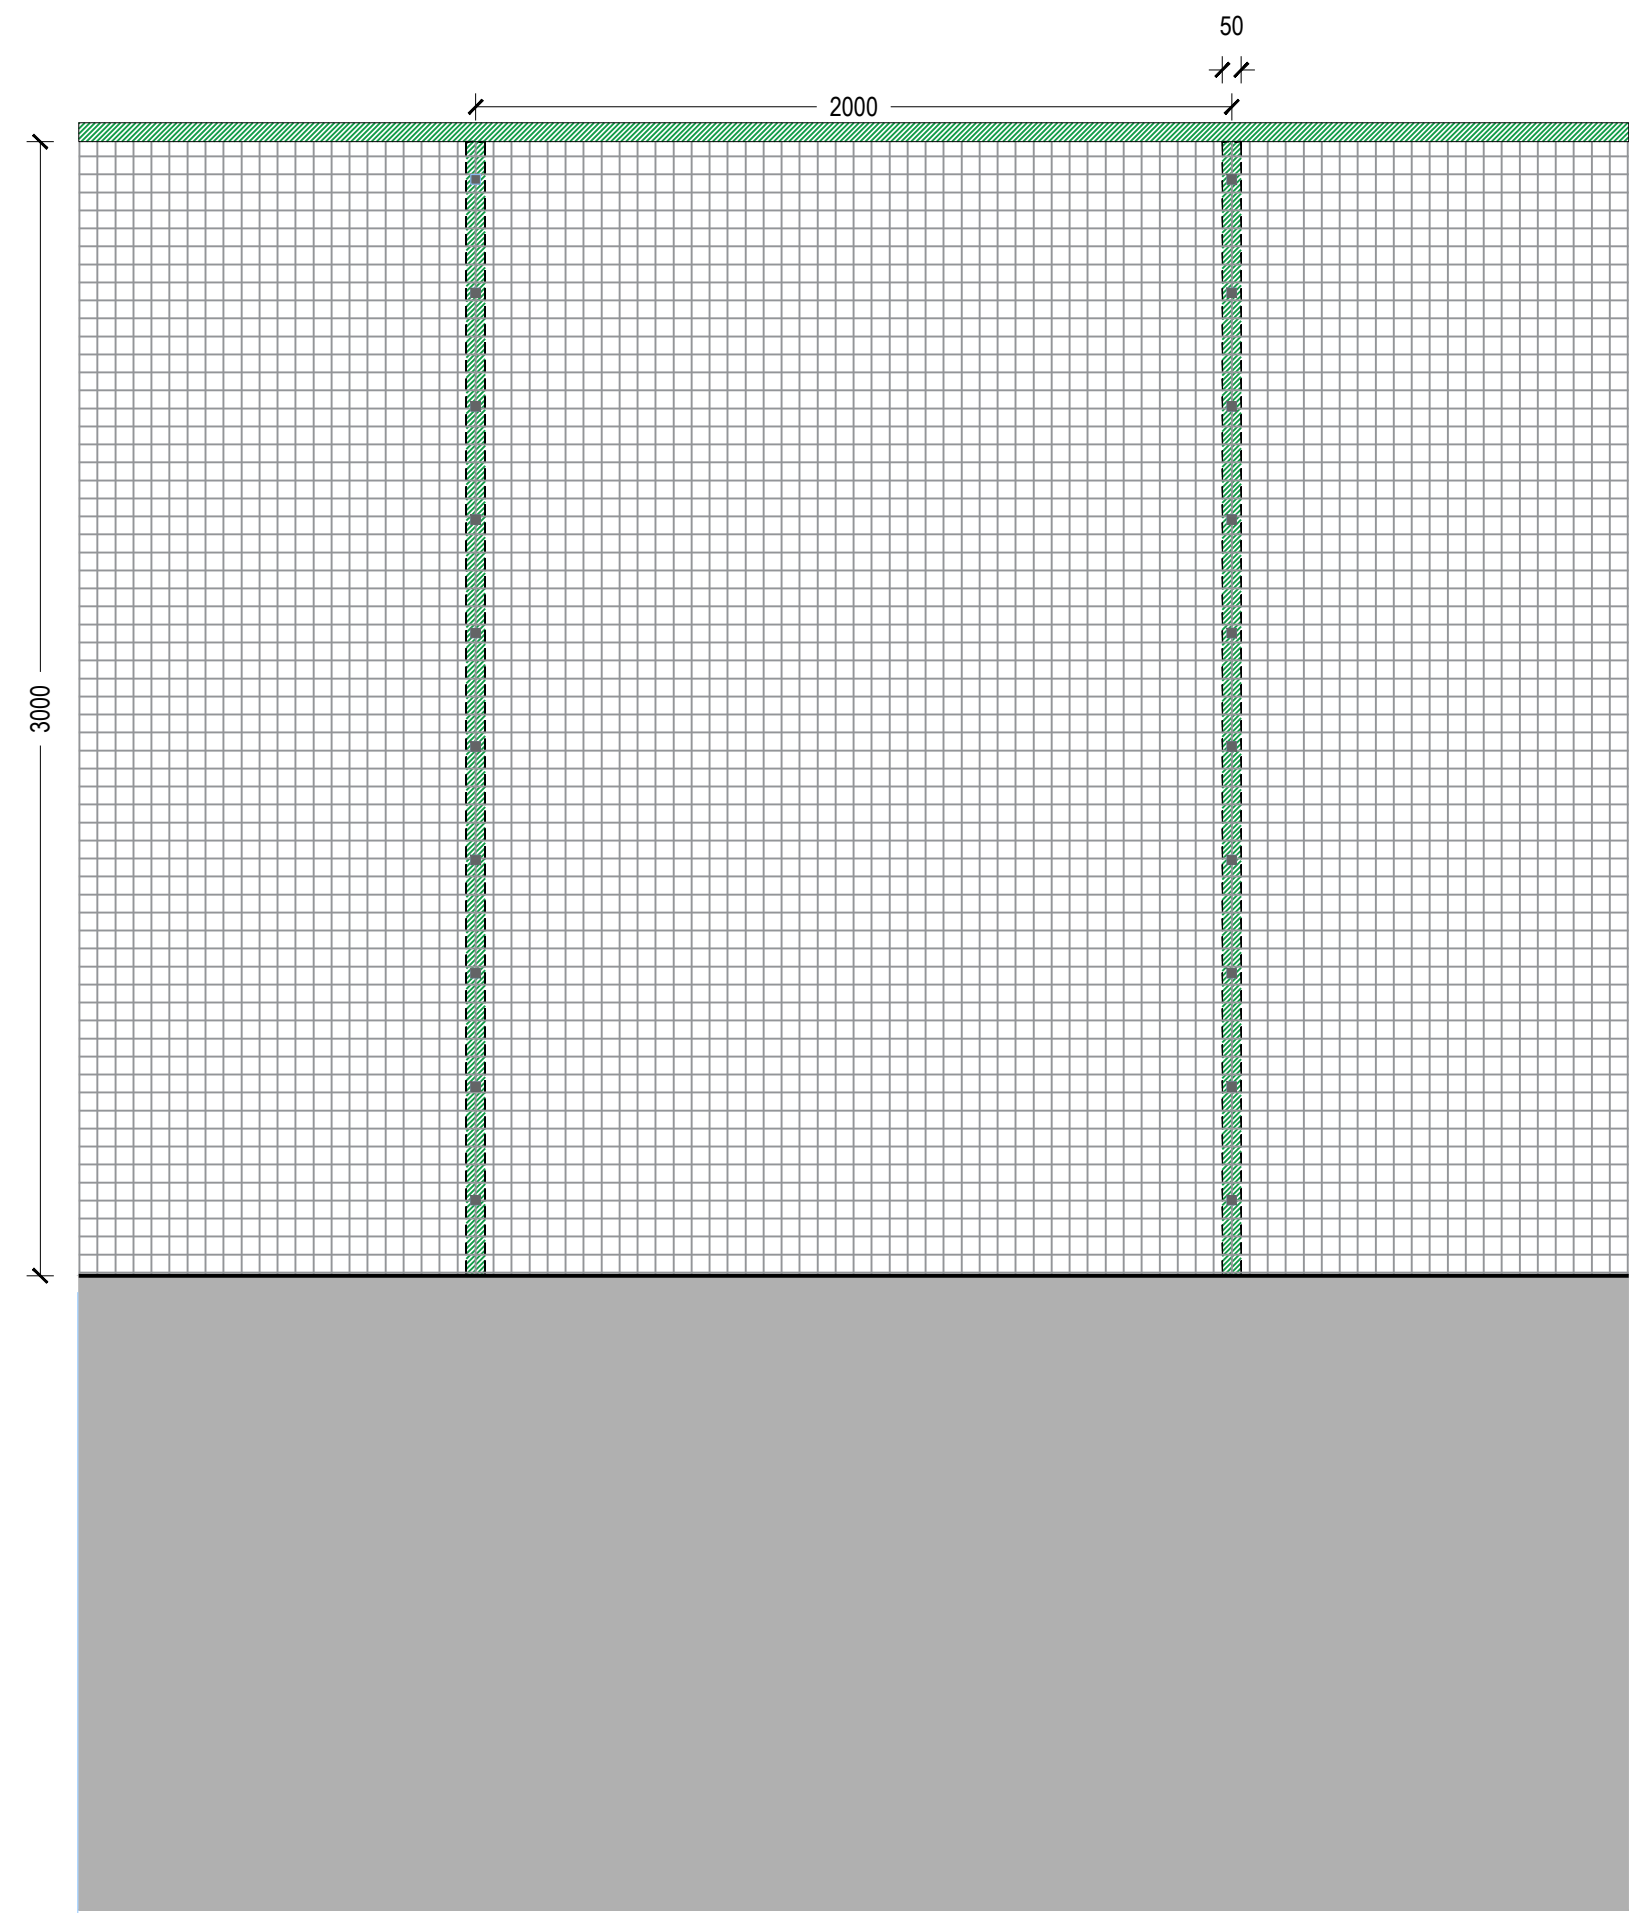


F2 Rigid weld mesh fence detail Scale: 1:20

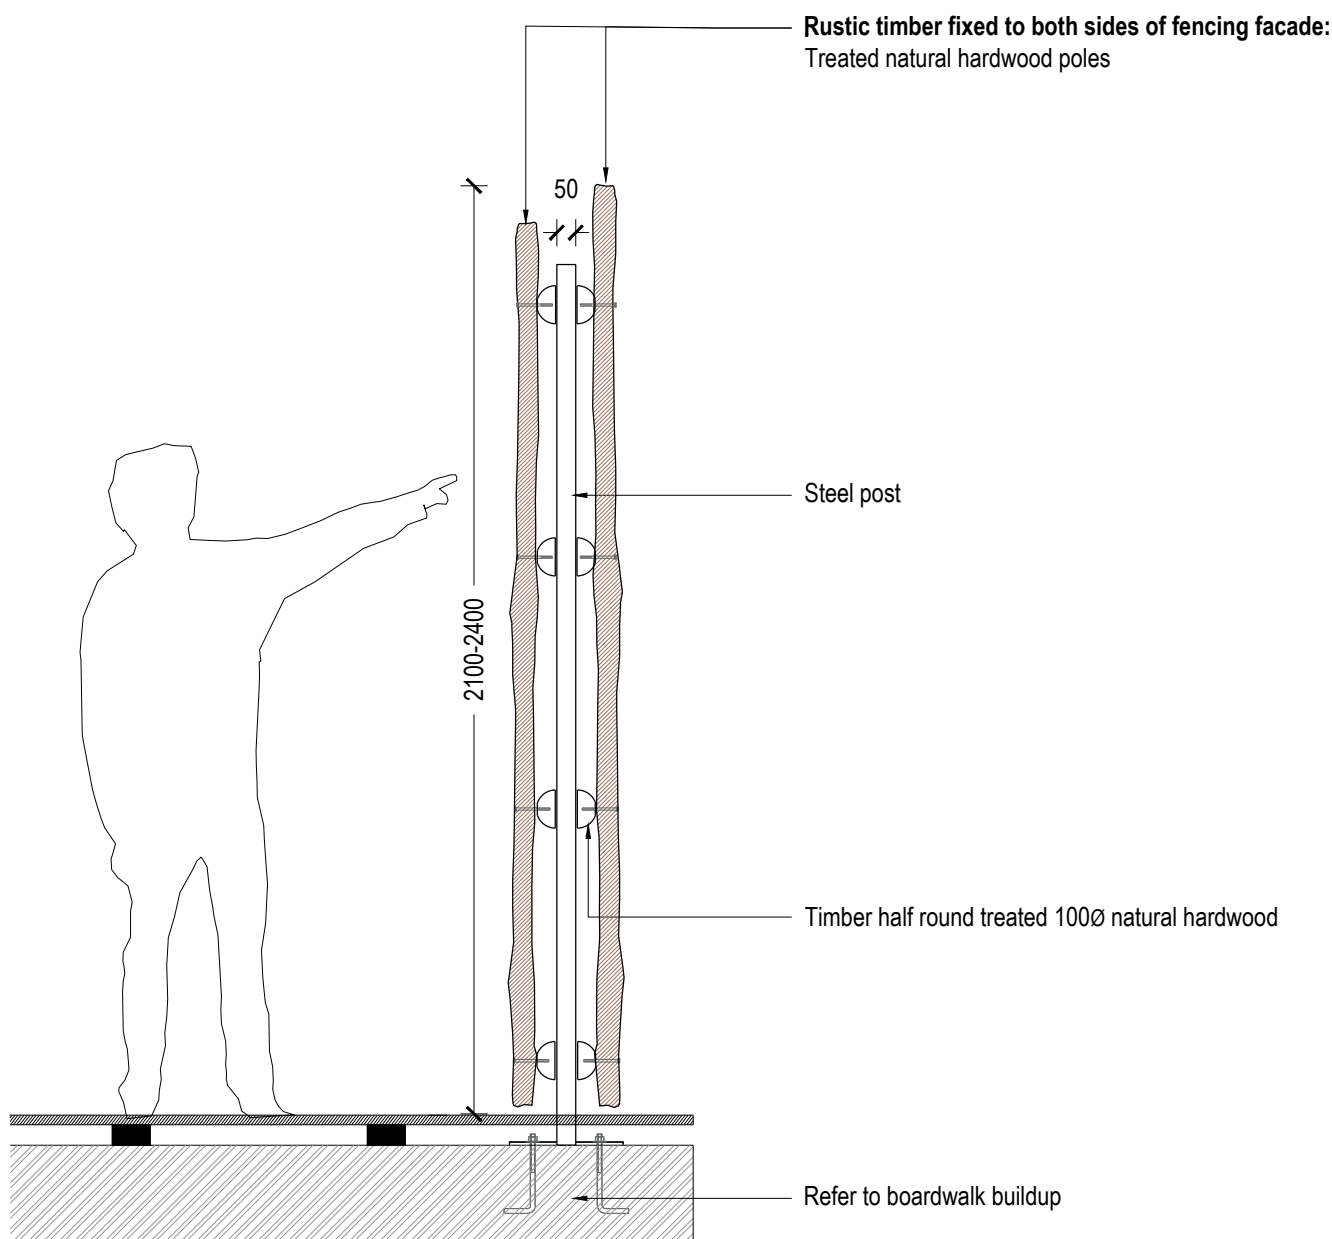

F5 2.4m high timber screening Scale: 1:20

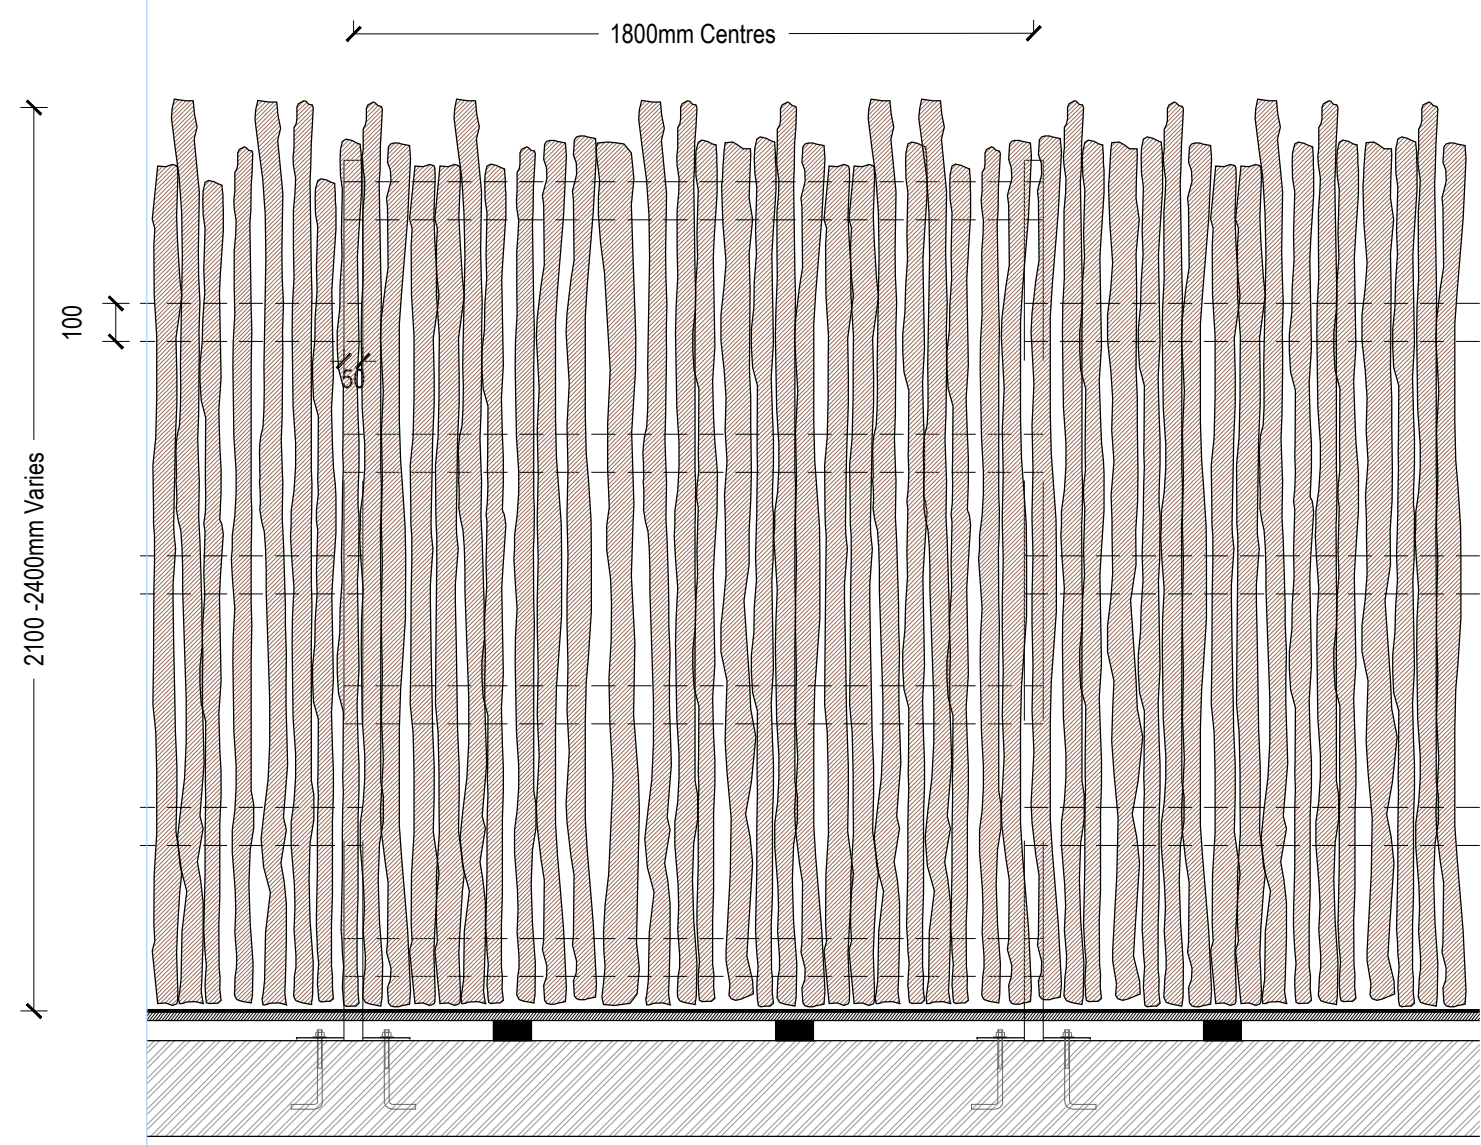

F5 2.4m high timber screening Scale: 1:20

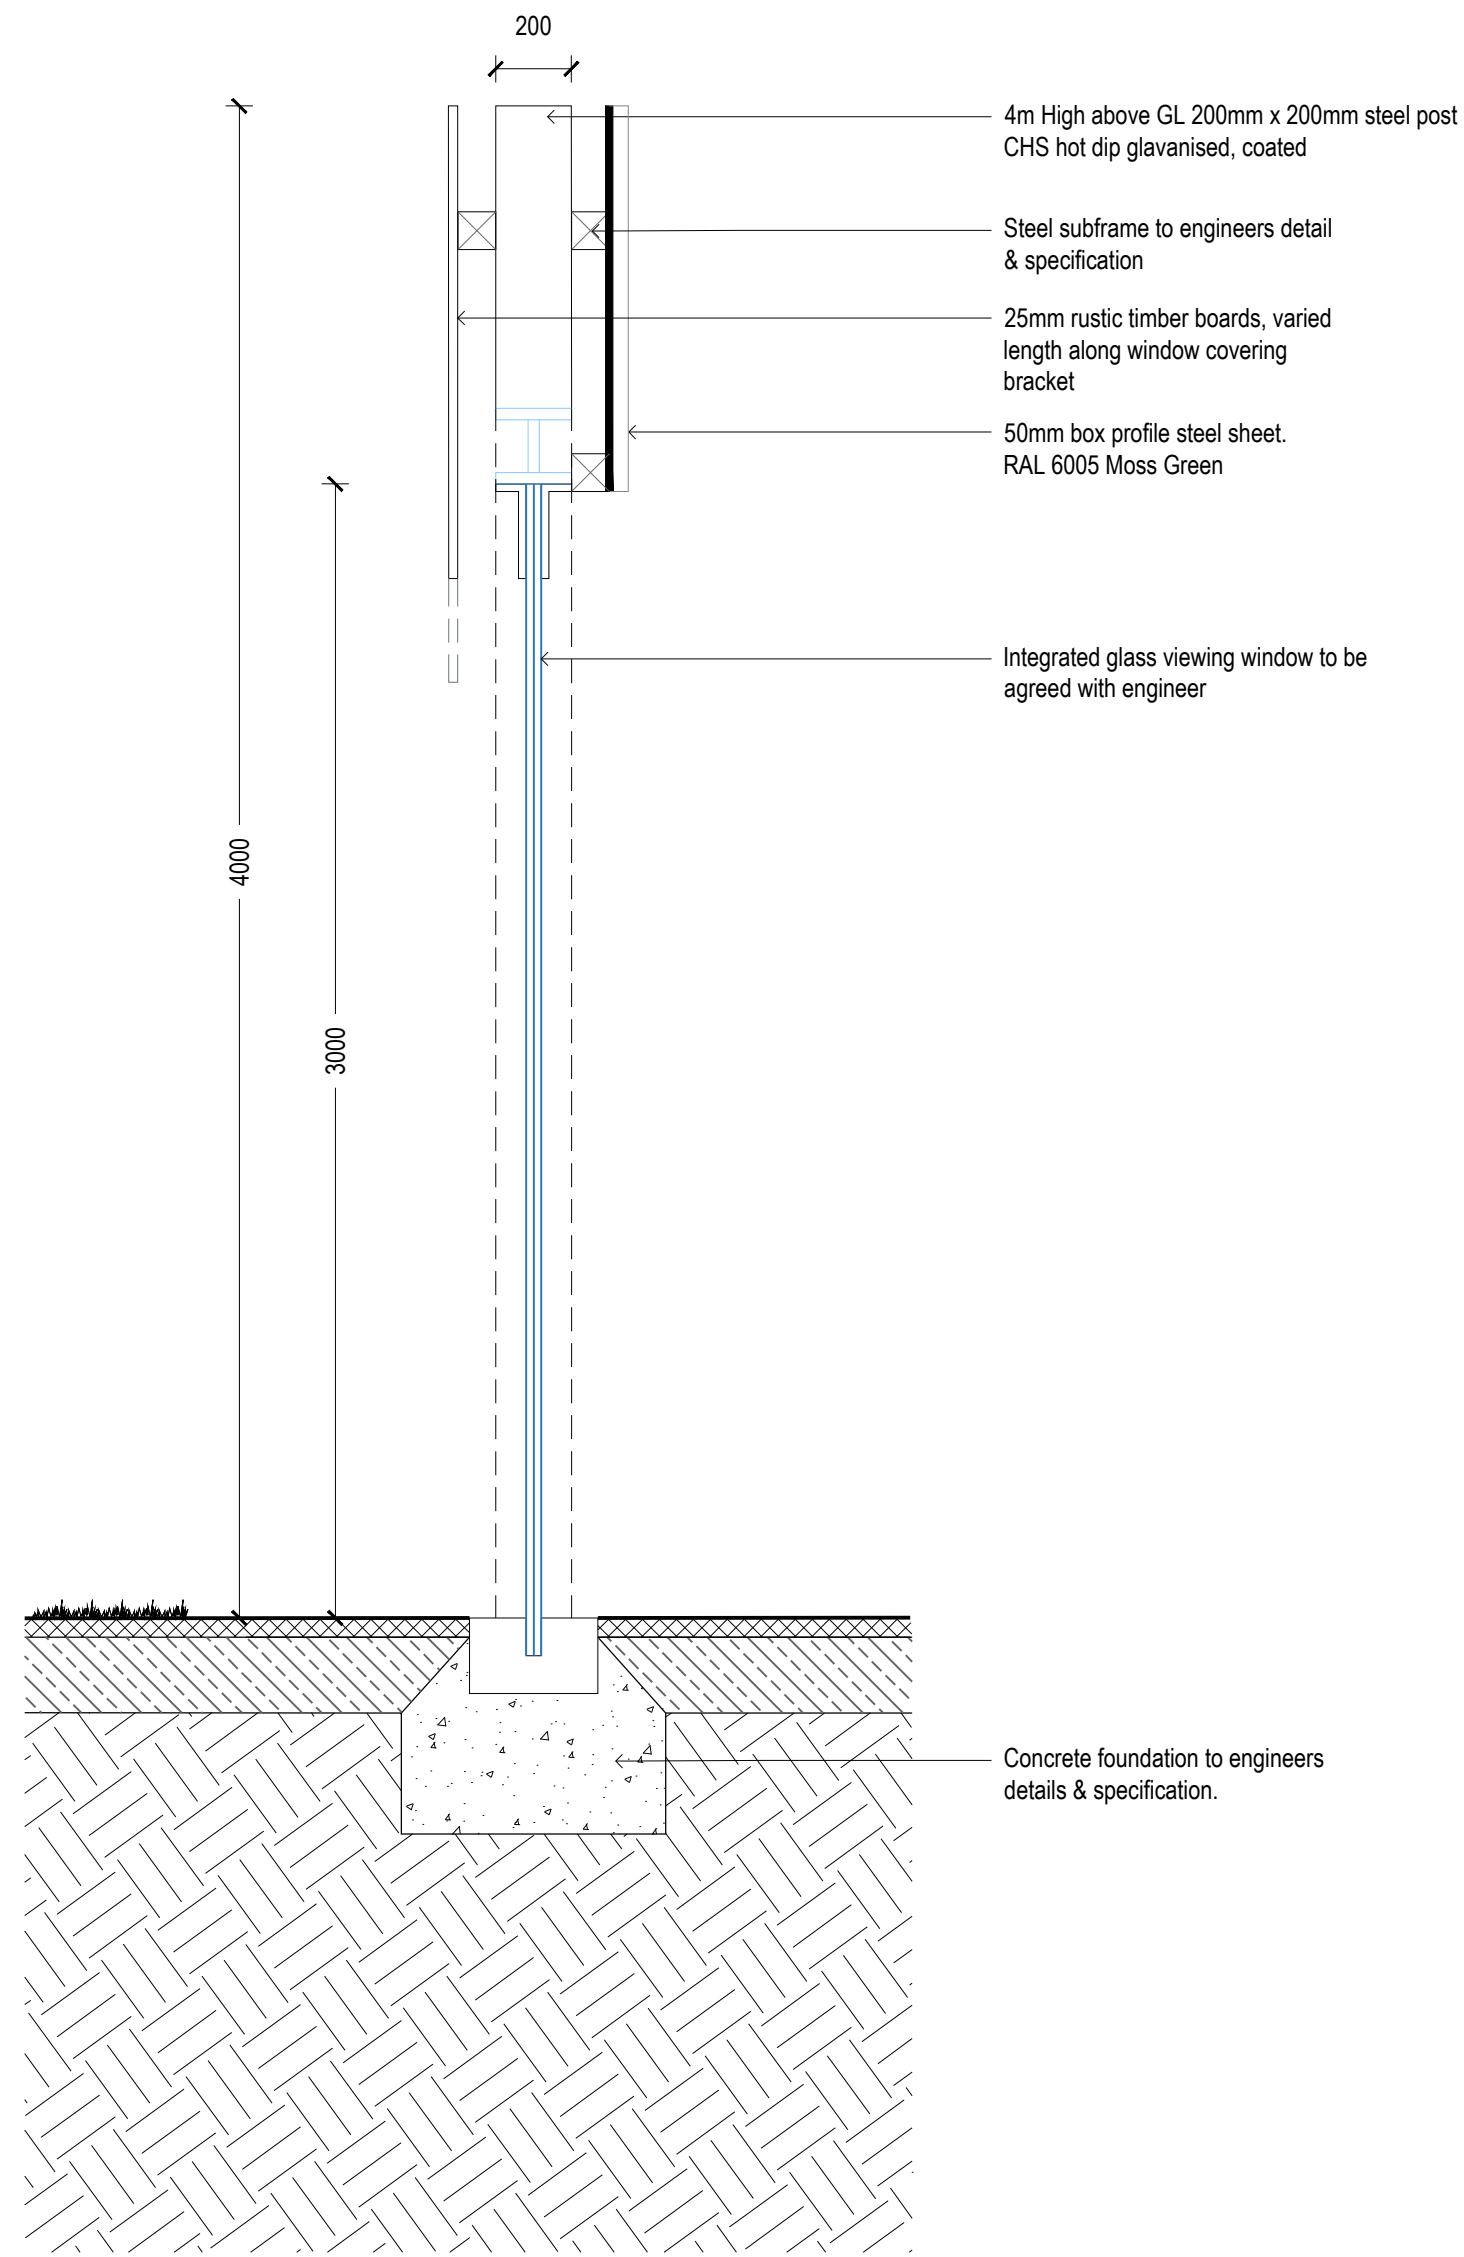

F3 4m High box profile sheet metal fence with integrated viewing window detail (DUAL FACE: STEEL AND TIMBER) Scale: 1:20

rev	details	by	date
00	ISSUE FOR PLANNING	ZW	26.09.2023

rev	details	by	date

- Notes
1. Do not scale from drawing, use figured dimensions only.
 2. All dimensions to be checked onsite.
 3. This drawing to be read in conjunction with all other drawings and specifications.

Project title
NSCC ORANGUTAN FACILITY

Drawing title
GENERAL DETAILS
SHEET 02

Drawing number
P22009-00-001-DZ-0311

Drawing Status
FOR PLANNING

Date	Scale	Drawn	Checked
26.09.2023	1:20 @ A1	ZW	JM

Client:

tz Twycross Zoo
IN THE HEART OF CONSERVATION

DEARADH ZÚ
ZOO - LANDSCAPE - DESIGN
P: 07713 087369 E: jonathan.mcdoughlin@dearadhzu.com