




NOTE: FOR LOCATIONS REFER TO
GA PLAN
P22009-00-001-DZ-0110

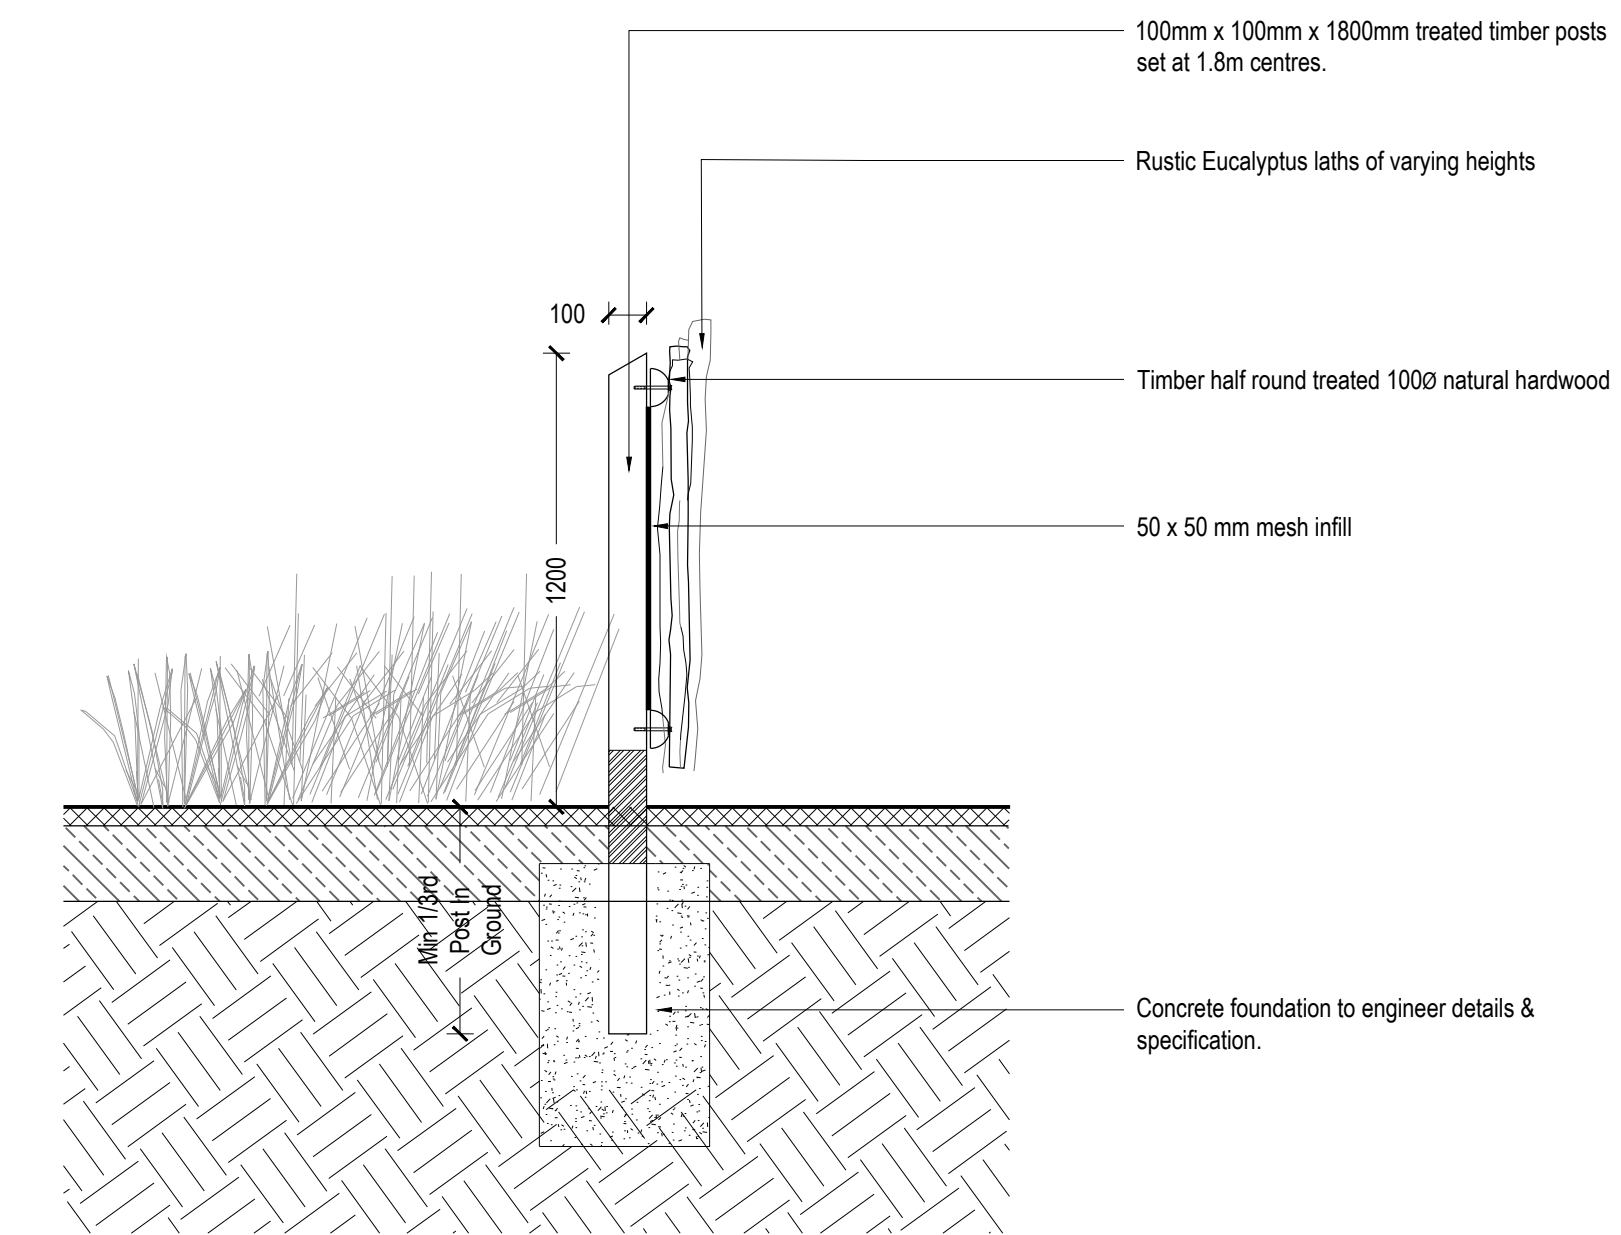


F4 Rustic Stand Off Fence Detail
Scale: 1:20

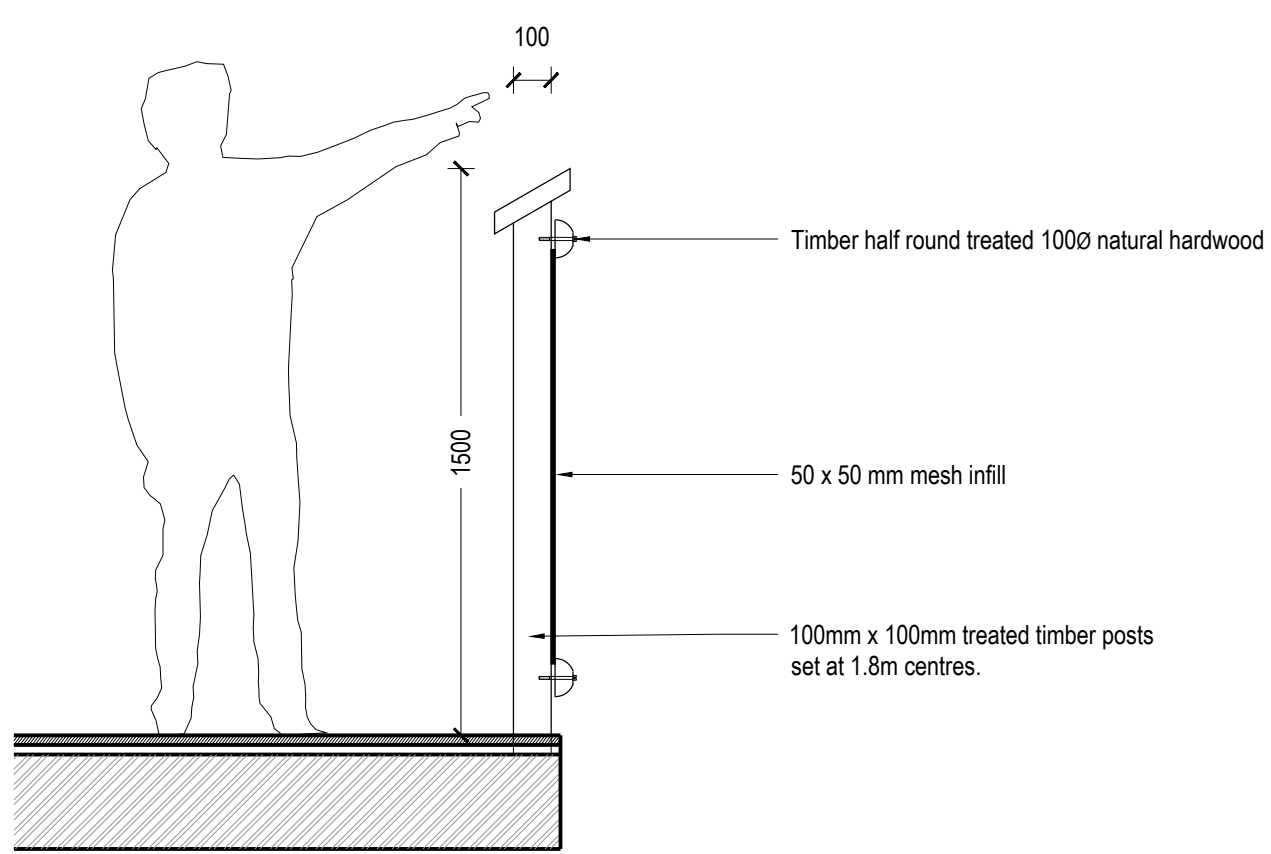

F7 Decorative railing to elevated boardwalk and viewing areas
Scale: 1:20

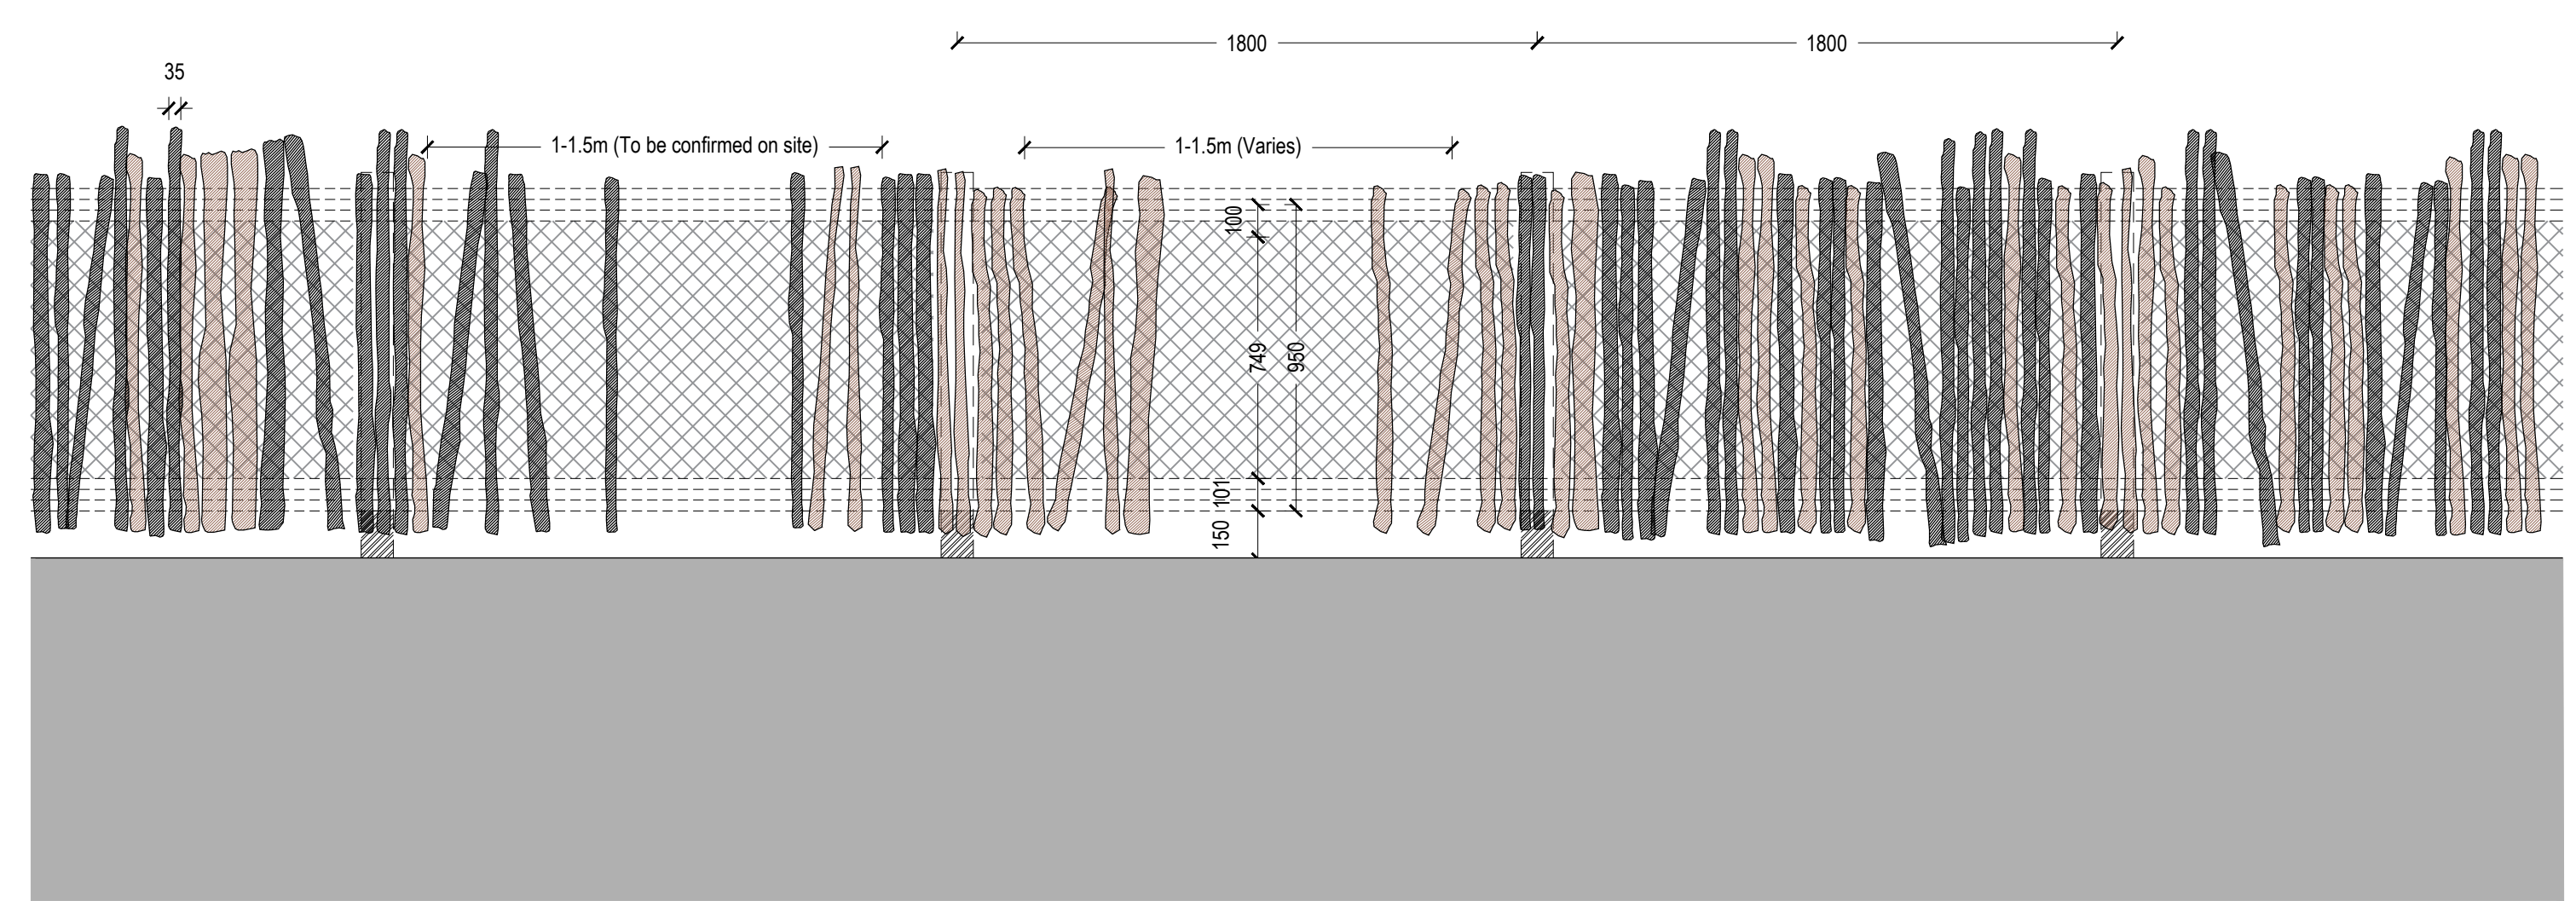

F4 Rustic Stand Off Fence Detail
Scale: 1:20

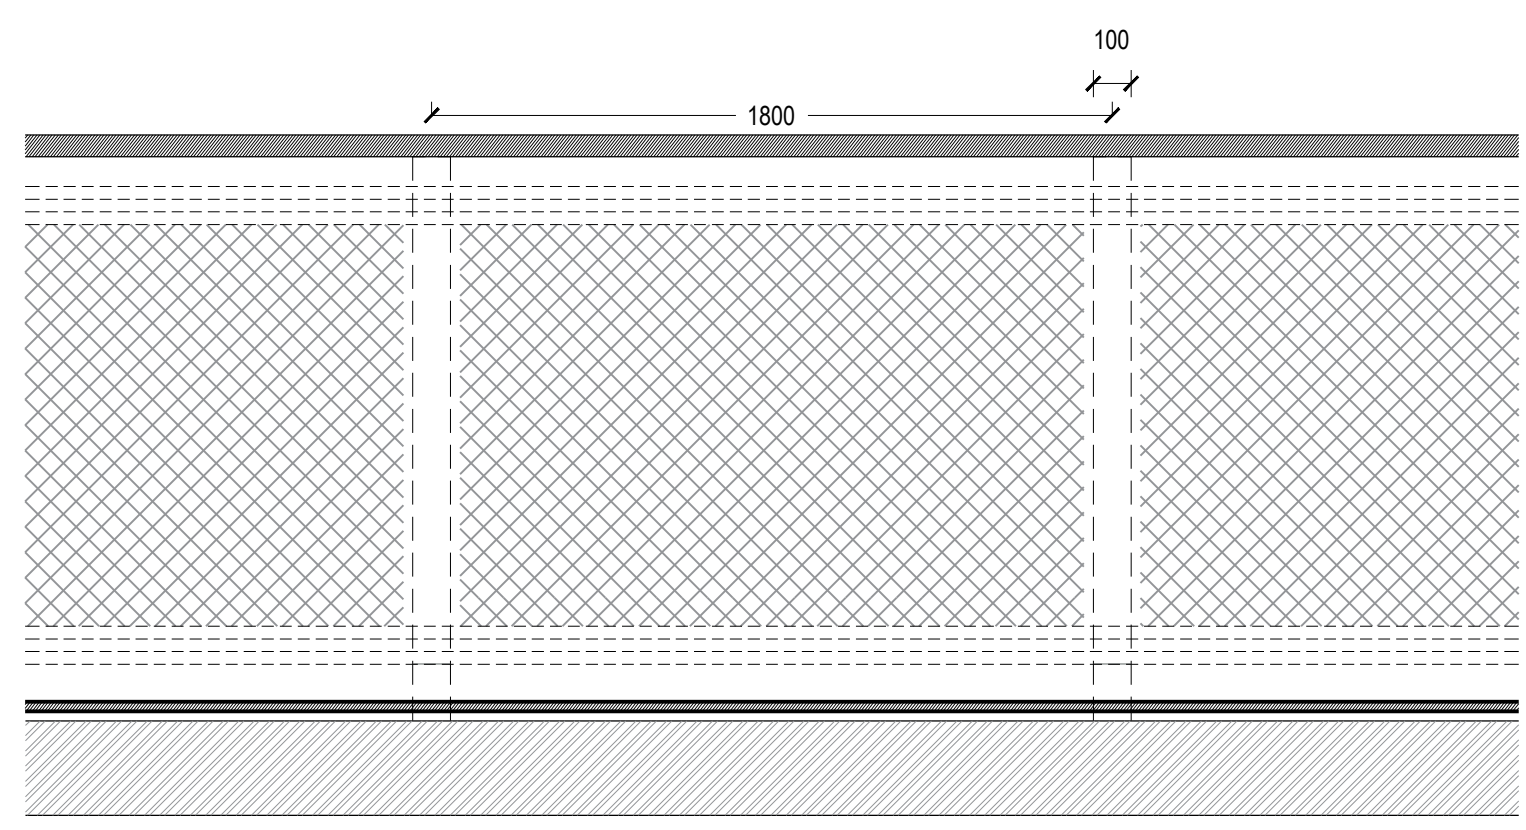

F7 Decorative railing to elevated boardwalk and viewing areas
Scale: 1:20

rev	details	by	date
00	ISSUE FOR PLANNING	ZW	26.09.2023

rev	details	by	date

Notes

- Do not scale from drawing, use figured dimensions only.
- All dimensions to be checked onsite.
- This drawing to be read in conjunction with all other drawings and specifications.

Project title
NSCC ORANGUTAN FACILITY

Drawing title
GENERAL DETAILS
SHEET 03

Drawing number
P22009-00-001-DZ-0312

Revision

Drawing Status
FOR PLANNING

Date
26.09.2023

Scale
1:20@ A1

Drawn
ZW

Checked
JM

Client:

tz Twycross Zoo
IN THE HEART OF CONSERVATION

DEARADH ZU
ZOO - LANDSCAPE - DESIGN
P: 07713 087369 E: jonathan.mcdoughlin@dearadhzu.com