




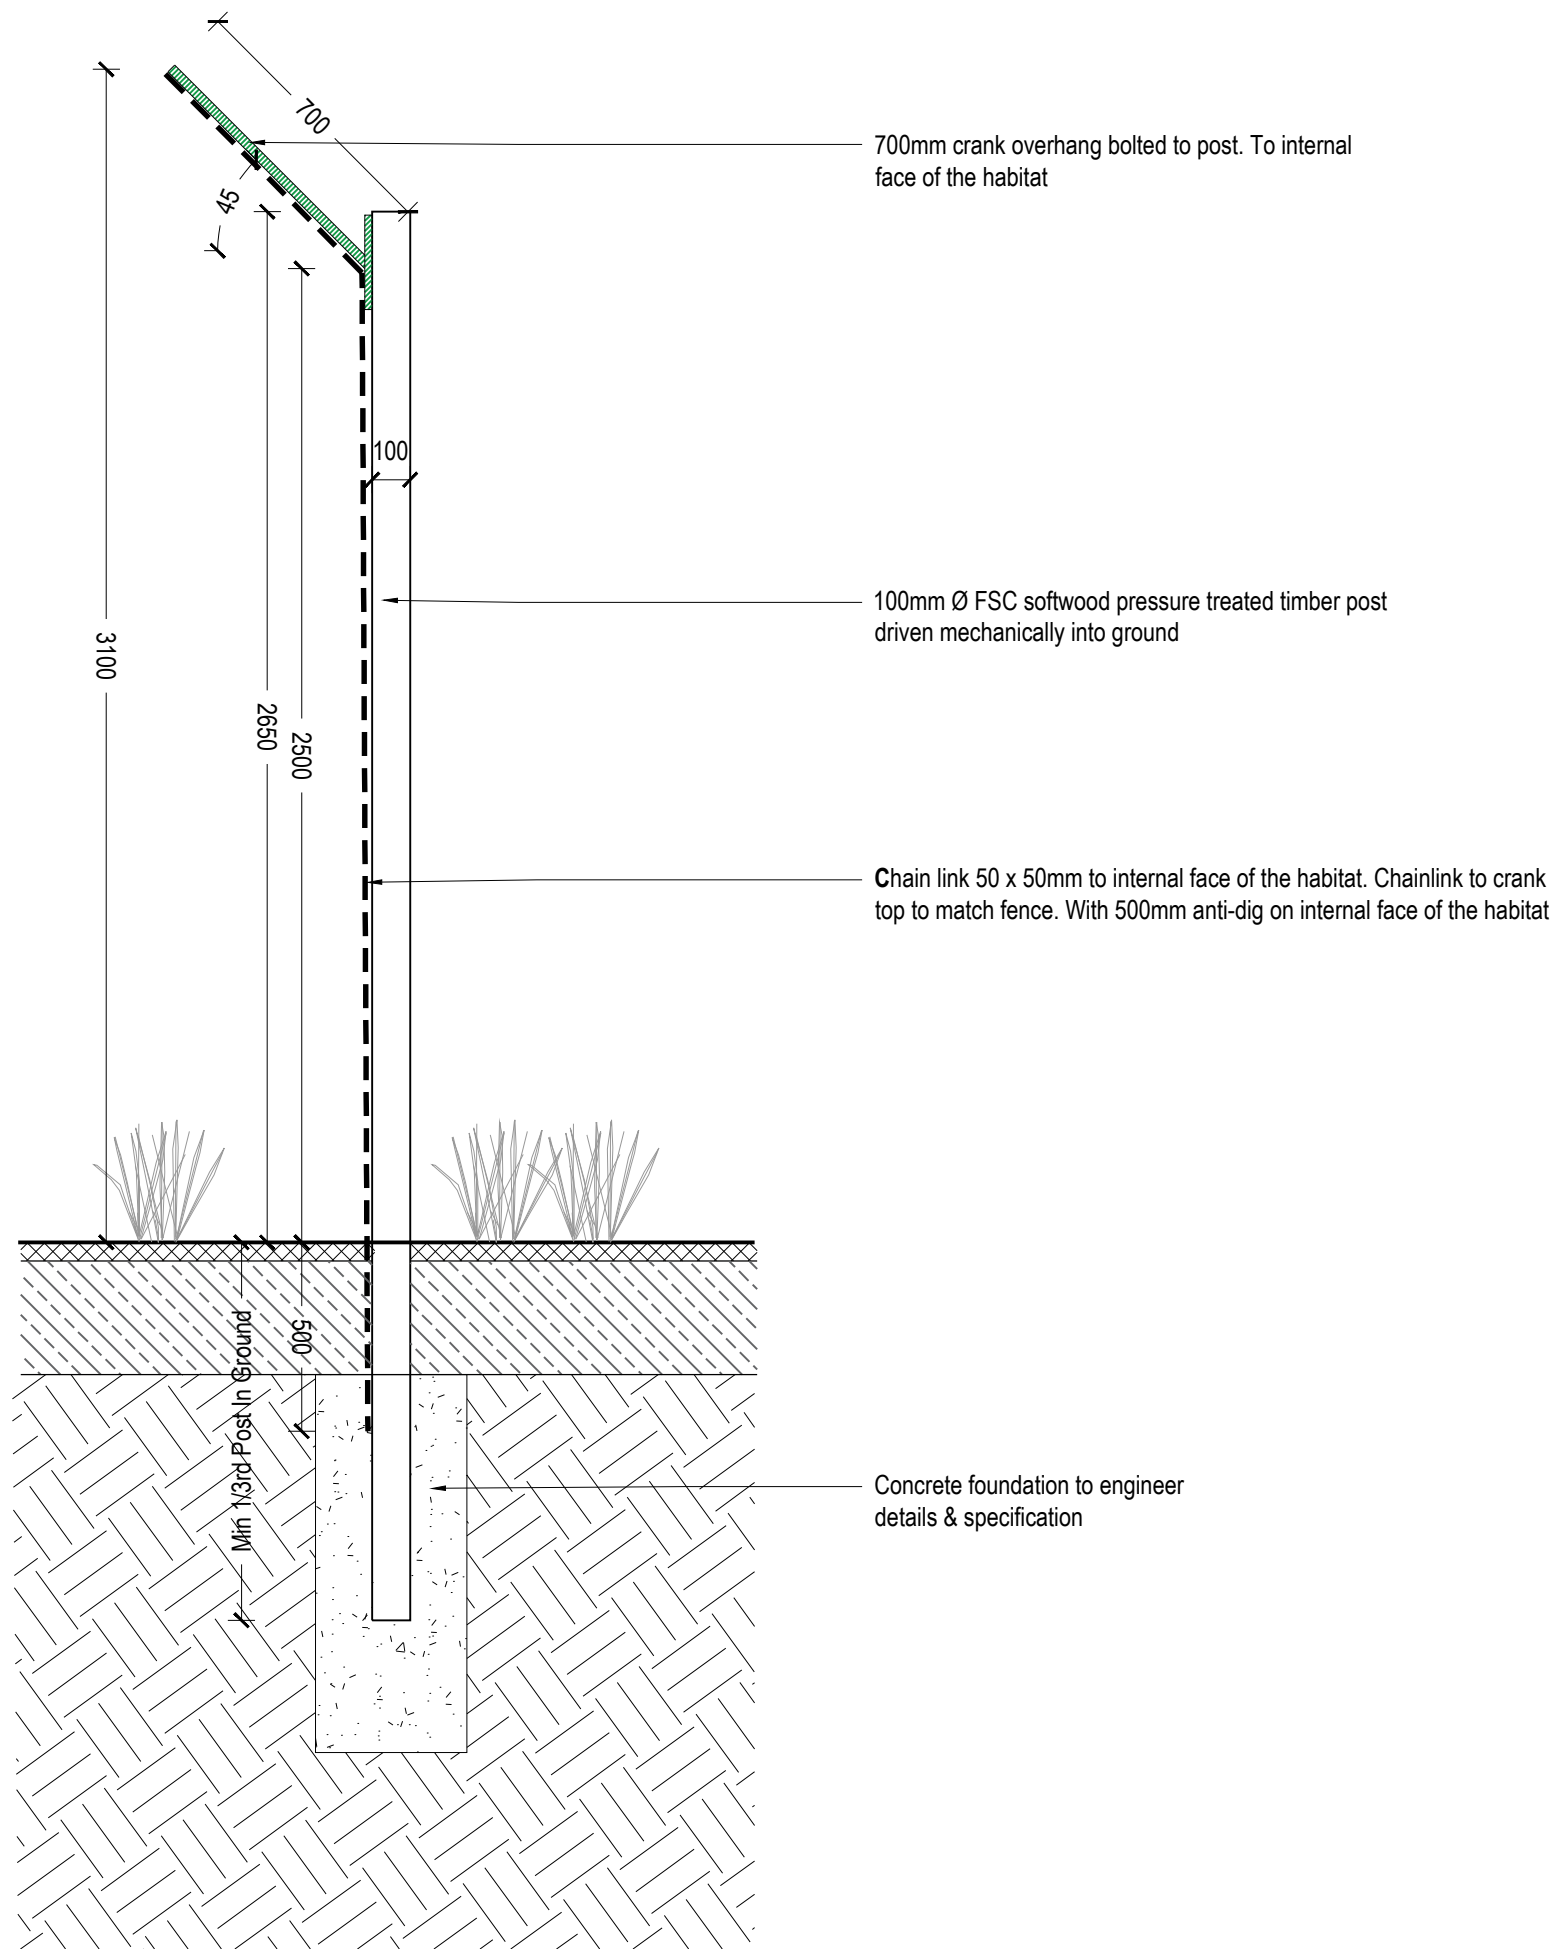

P9 Zoo licence fence to match existing zoo licence fencing
Scale: 1:20

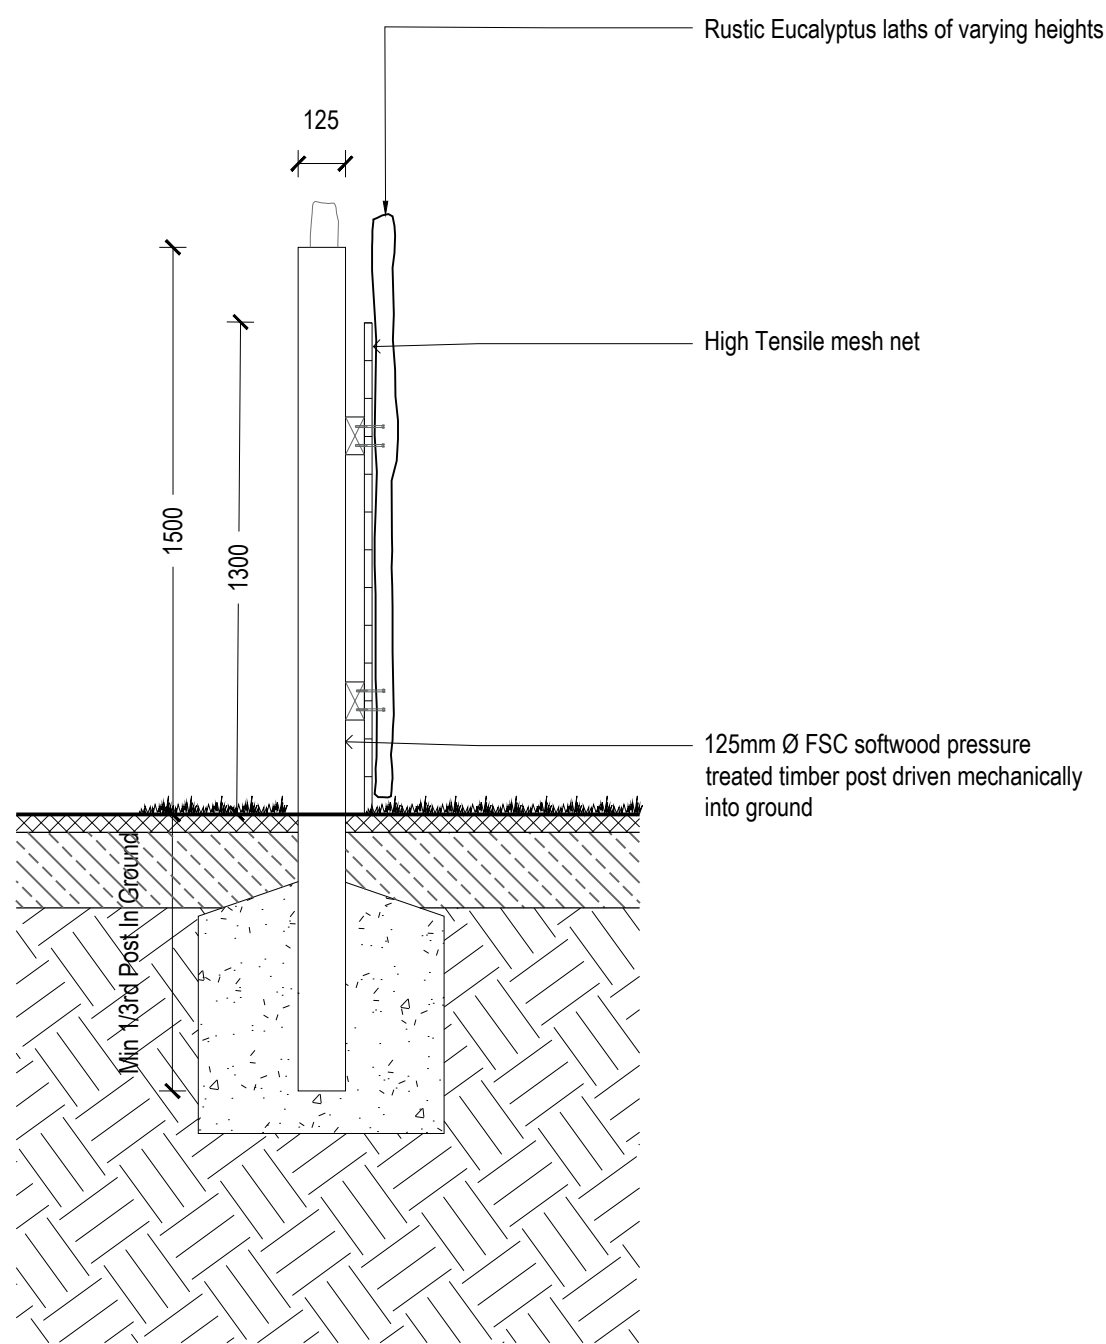

F11 1.5m Timber post and chain link fence
Scale: 1:20

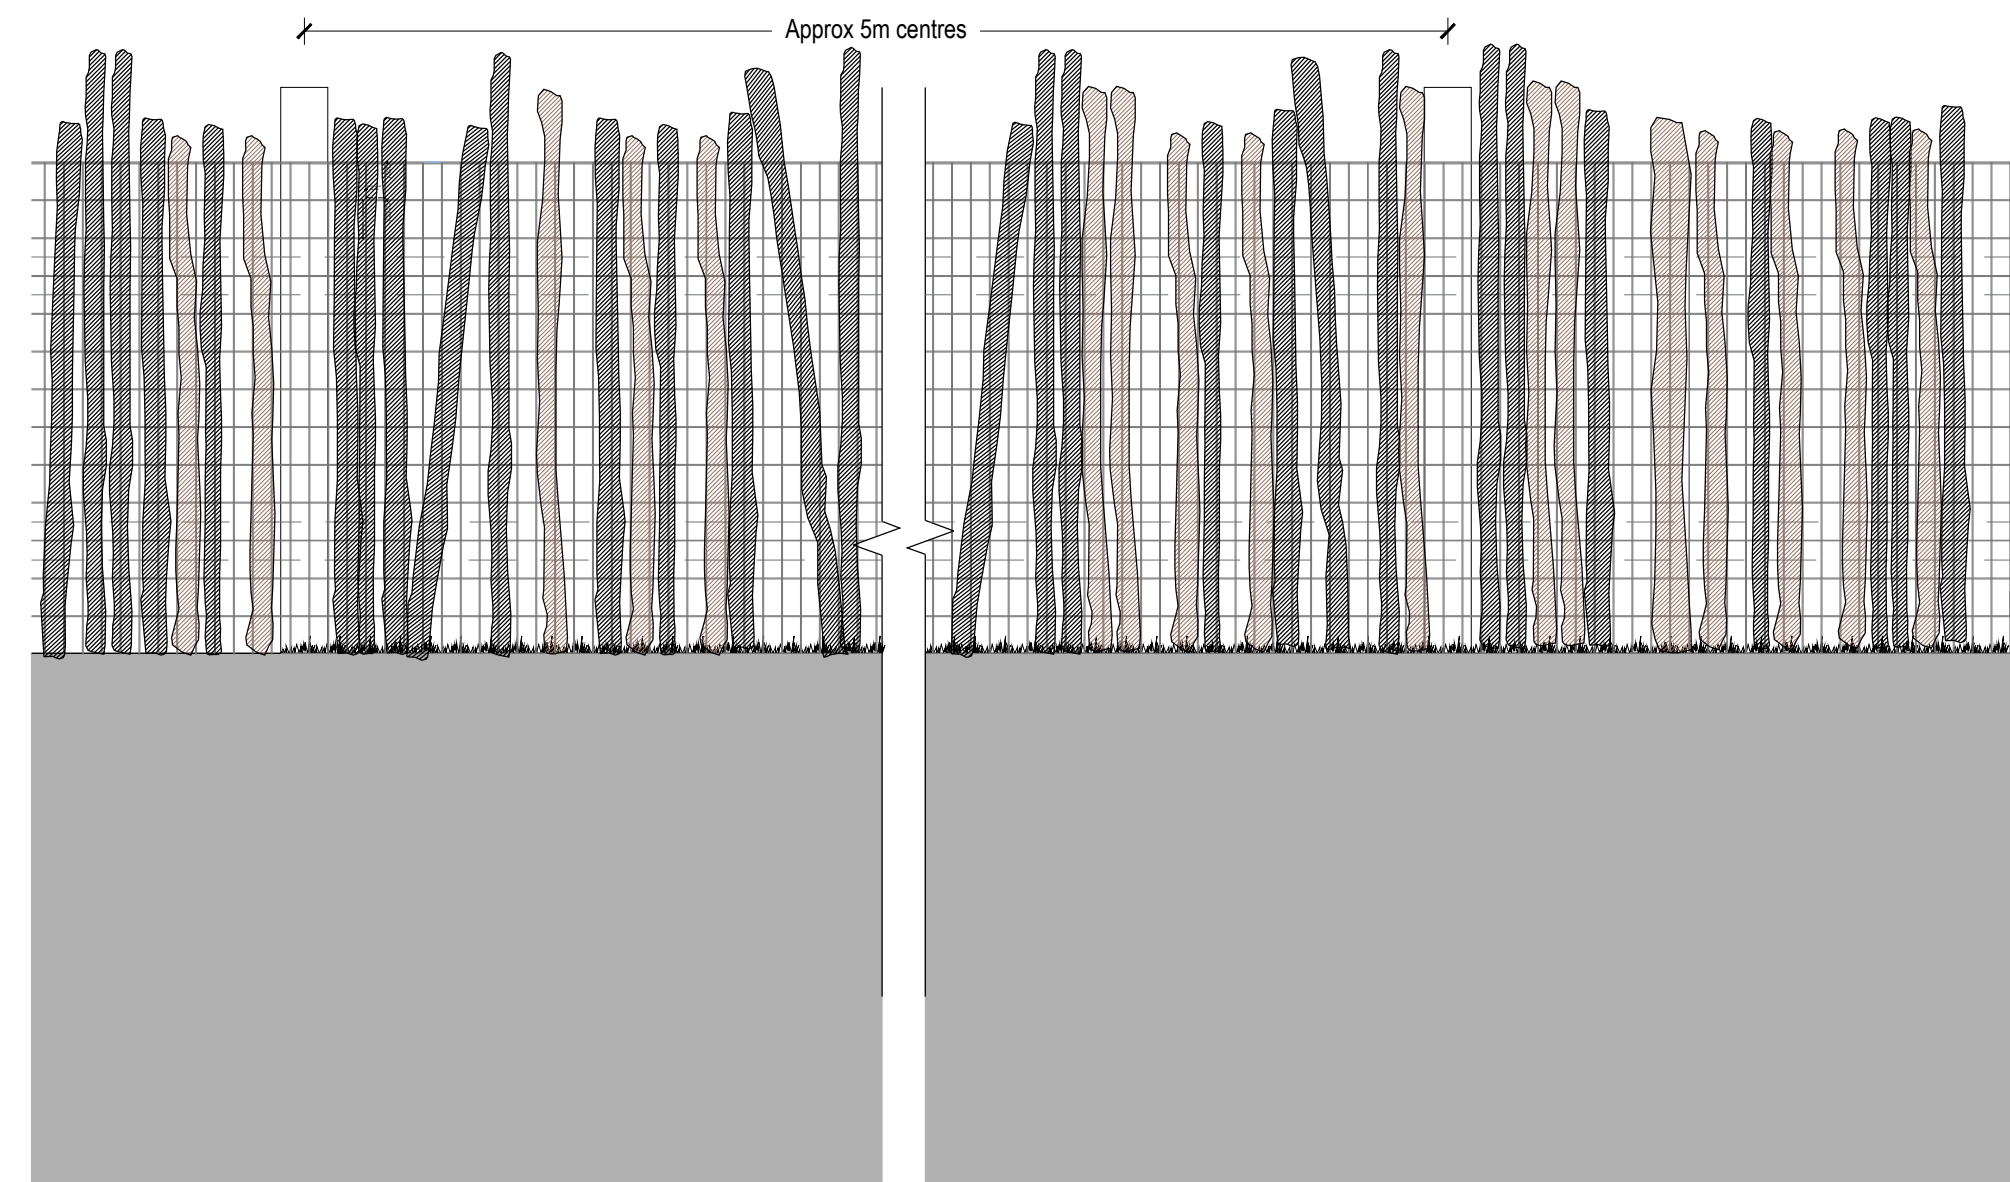

F11 1.5m Timber post and chain link fence
Scale: 1:20

rev	details	by	date
00	ISSUE FOR PLANNING	ZW	26.09.2023

rev	details	by	date

- Notes
- Do not scale from drawing, use figured dimensions only.
 - All dimensions to be checked onsite.
 - This drawing to be read in conjunction with all other drawings and specifications.

Project title
NSCC ORANGUTAN FACILITY

Drawing title
GENERAL DETAILS
SHEET 04

Drawing number
P22009-00-001-DZ-0313

Drawing Status
FOR PLANNING

Date	Scale	Drawn	Checked
26.09.2023	1:20@ A1	ZW	JM

Client:

tz Twycross Zoo
IN THE HEART OF CONSERVATION

DEARADH ZÚ
ZOO - LANDSCAPE - DESIGN
P: 07713 087369 E: jonathan.mcdoughlin@dearadhzu.com