




NOTE: FOR LOCATIONS REFER TO
GA PLAN
P22009-00-001-DZ-0110

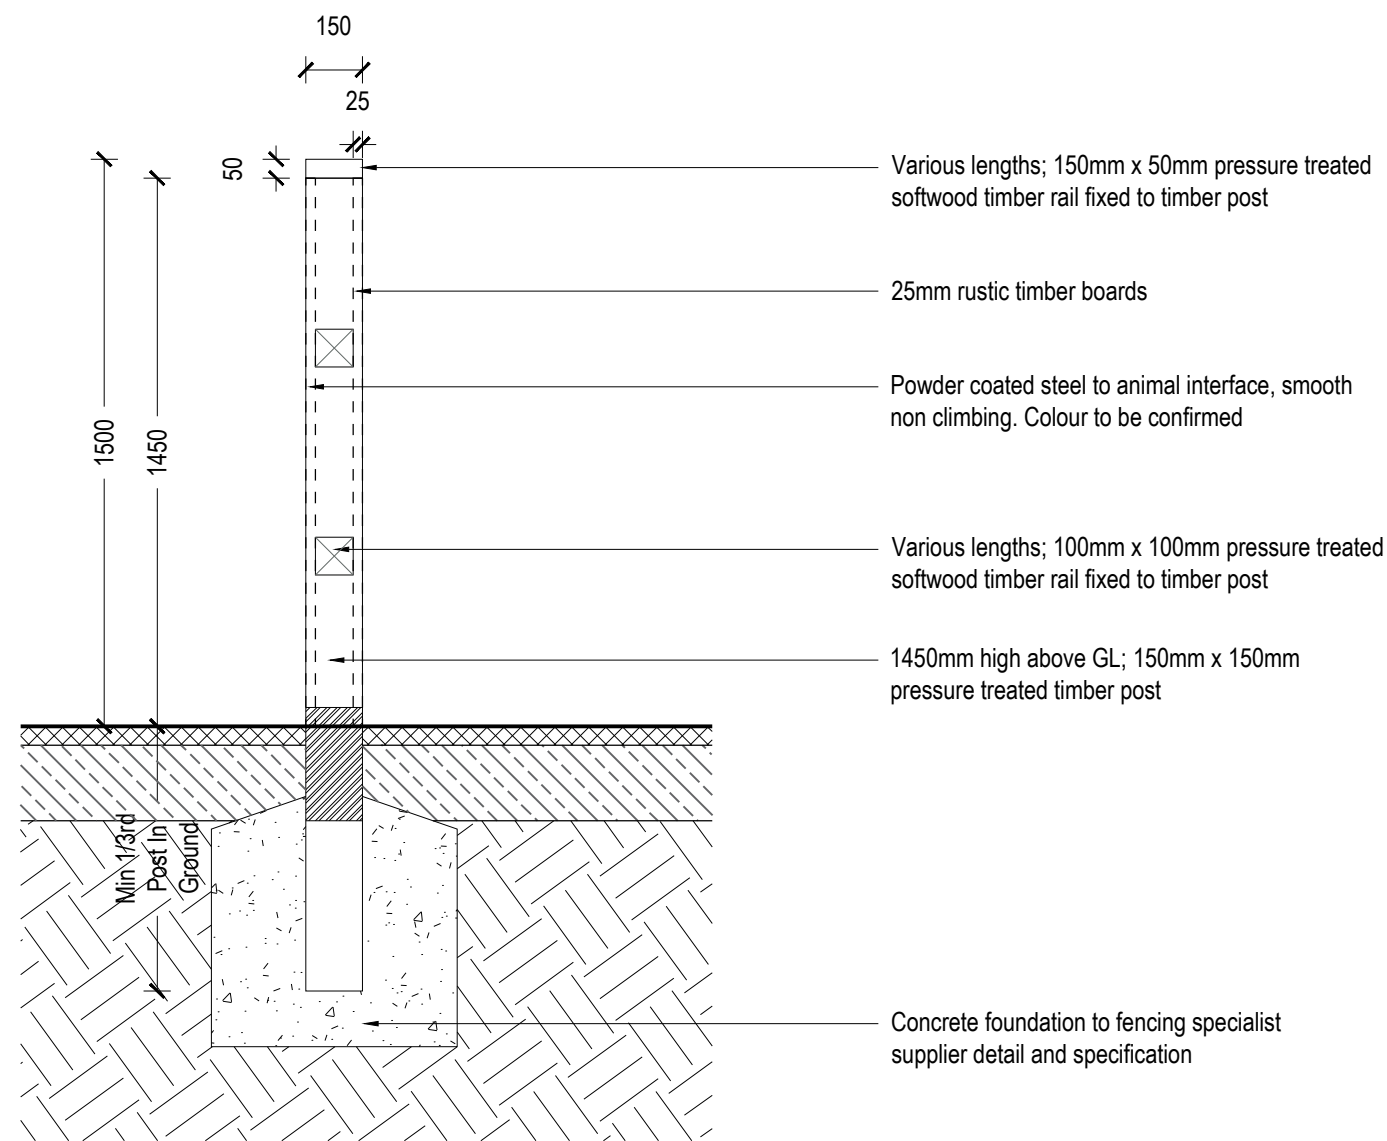


F10 1.5m Rustic non climbable timber fence Scale: 1:20

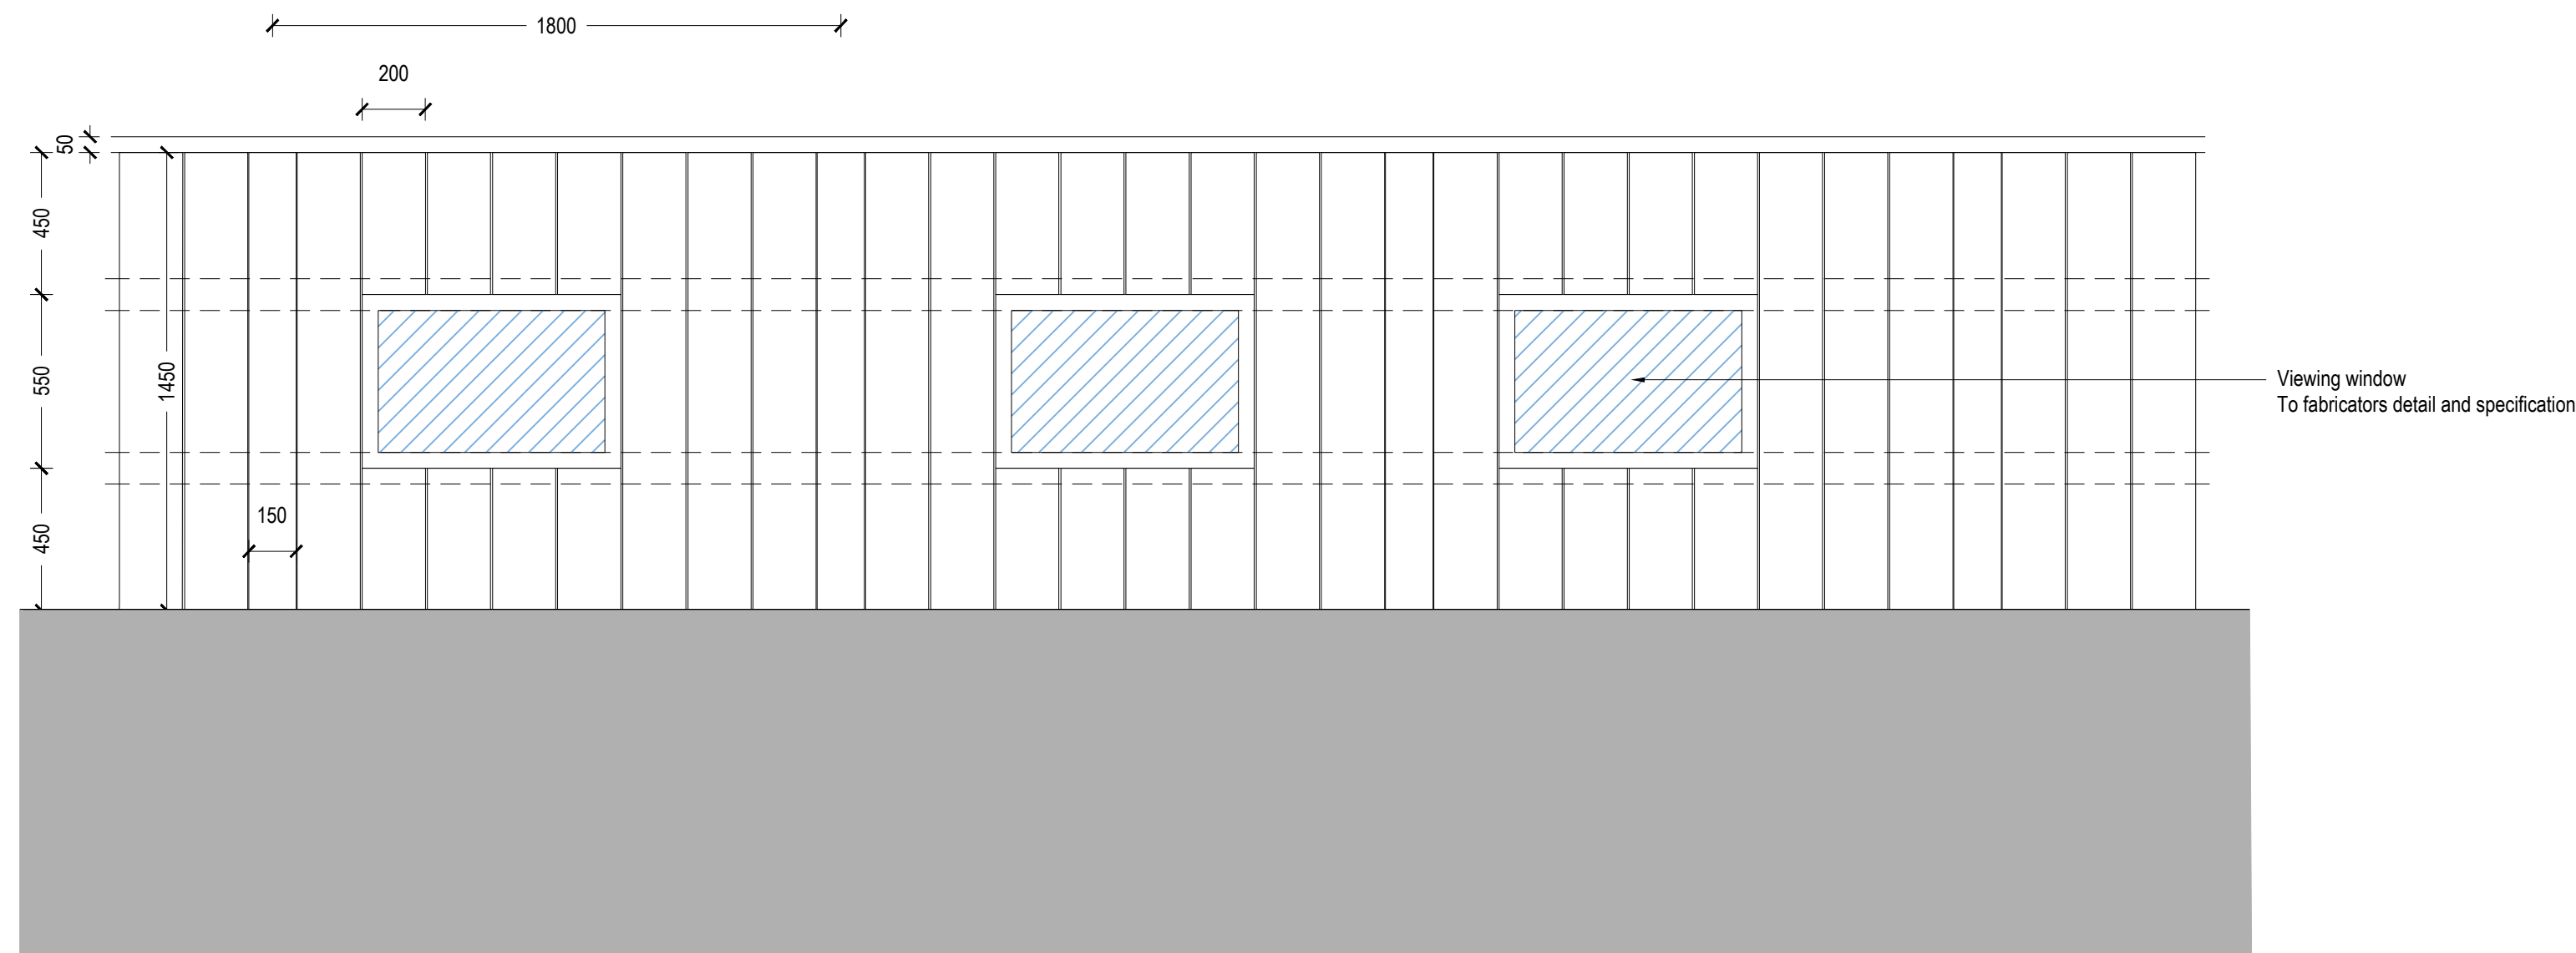

F10 1.5m Rustic non climbable timber fence Scale: 1:20

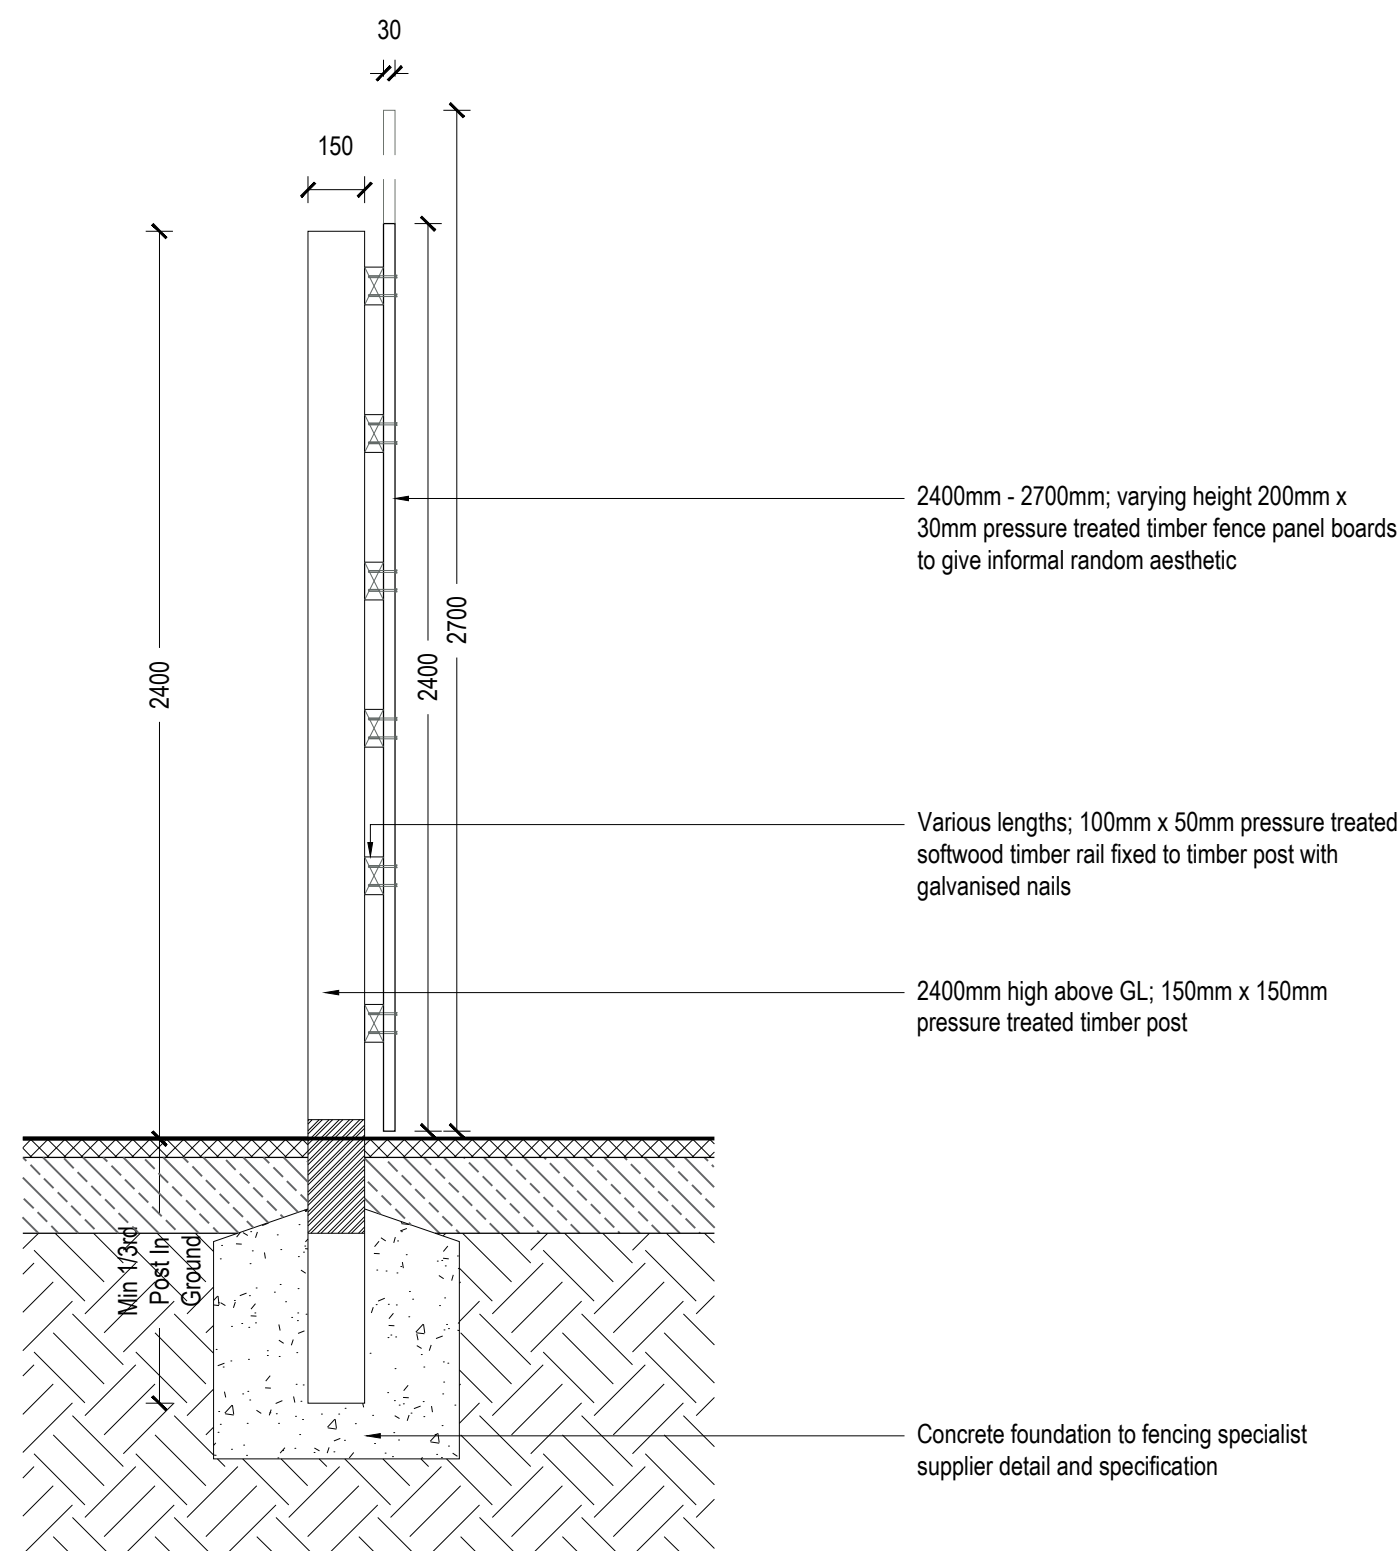

F12 2.4m high rustic timber fencing Scale: 1:20

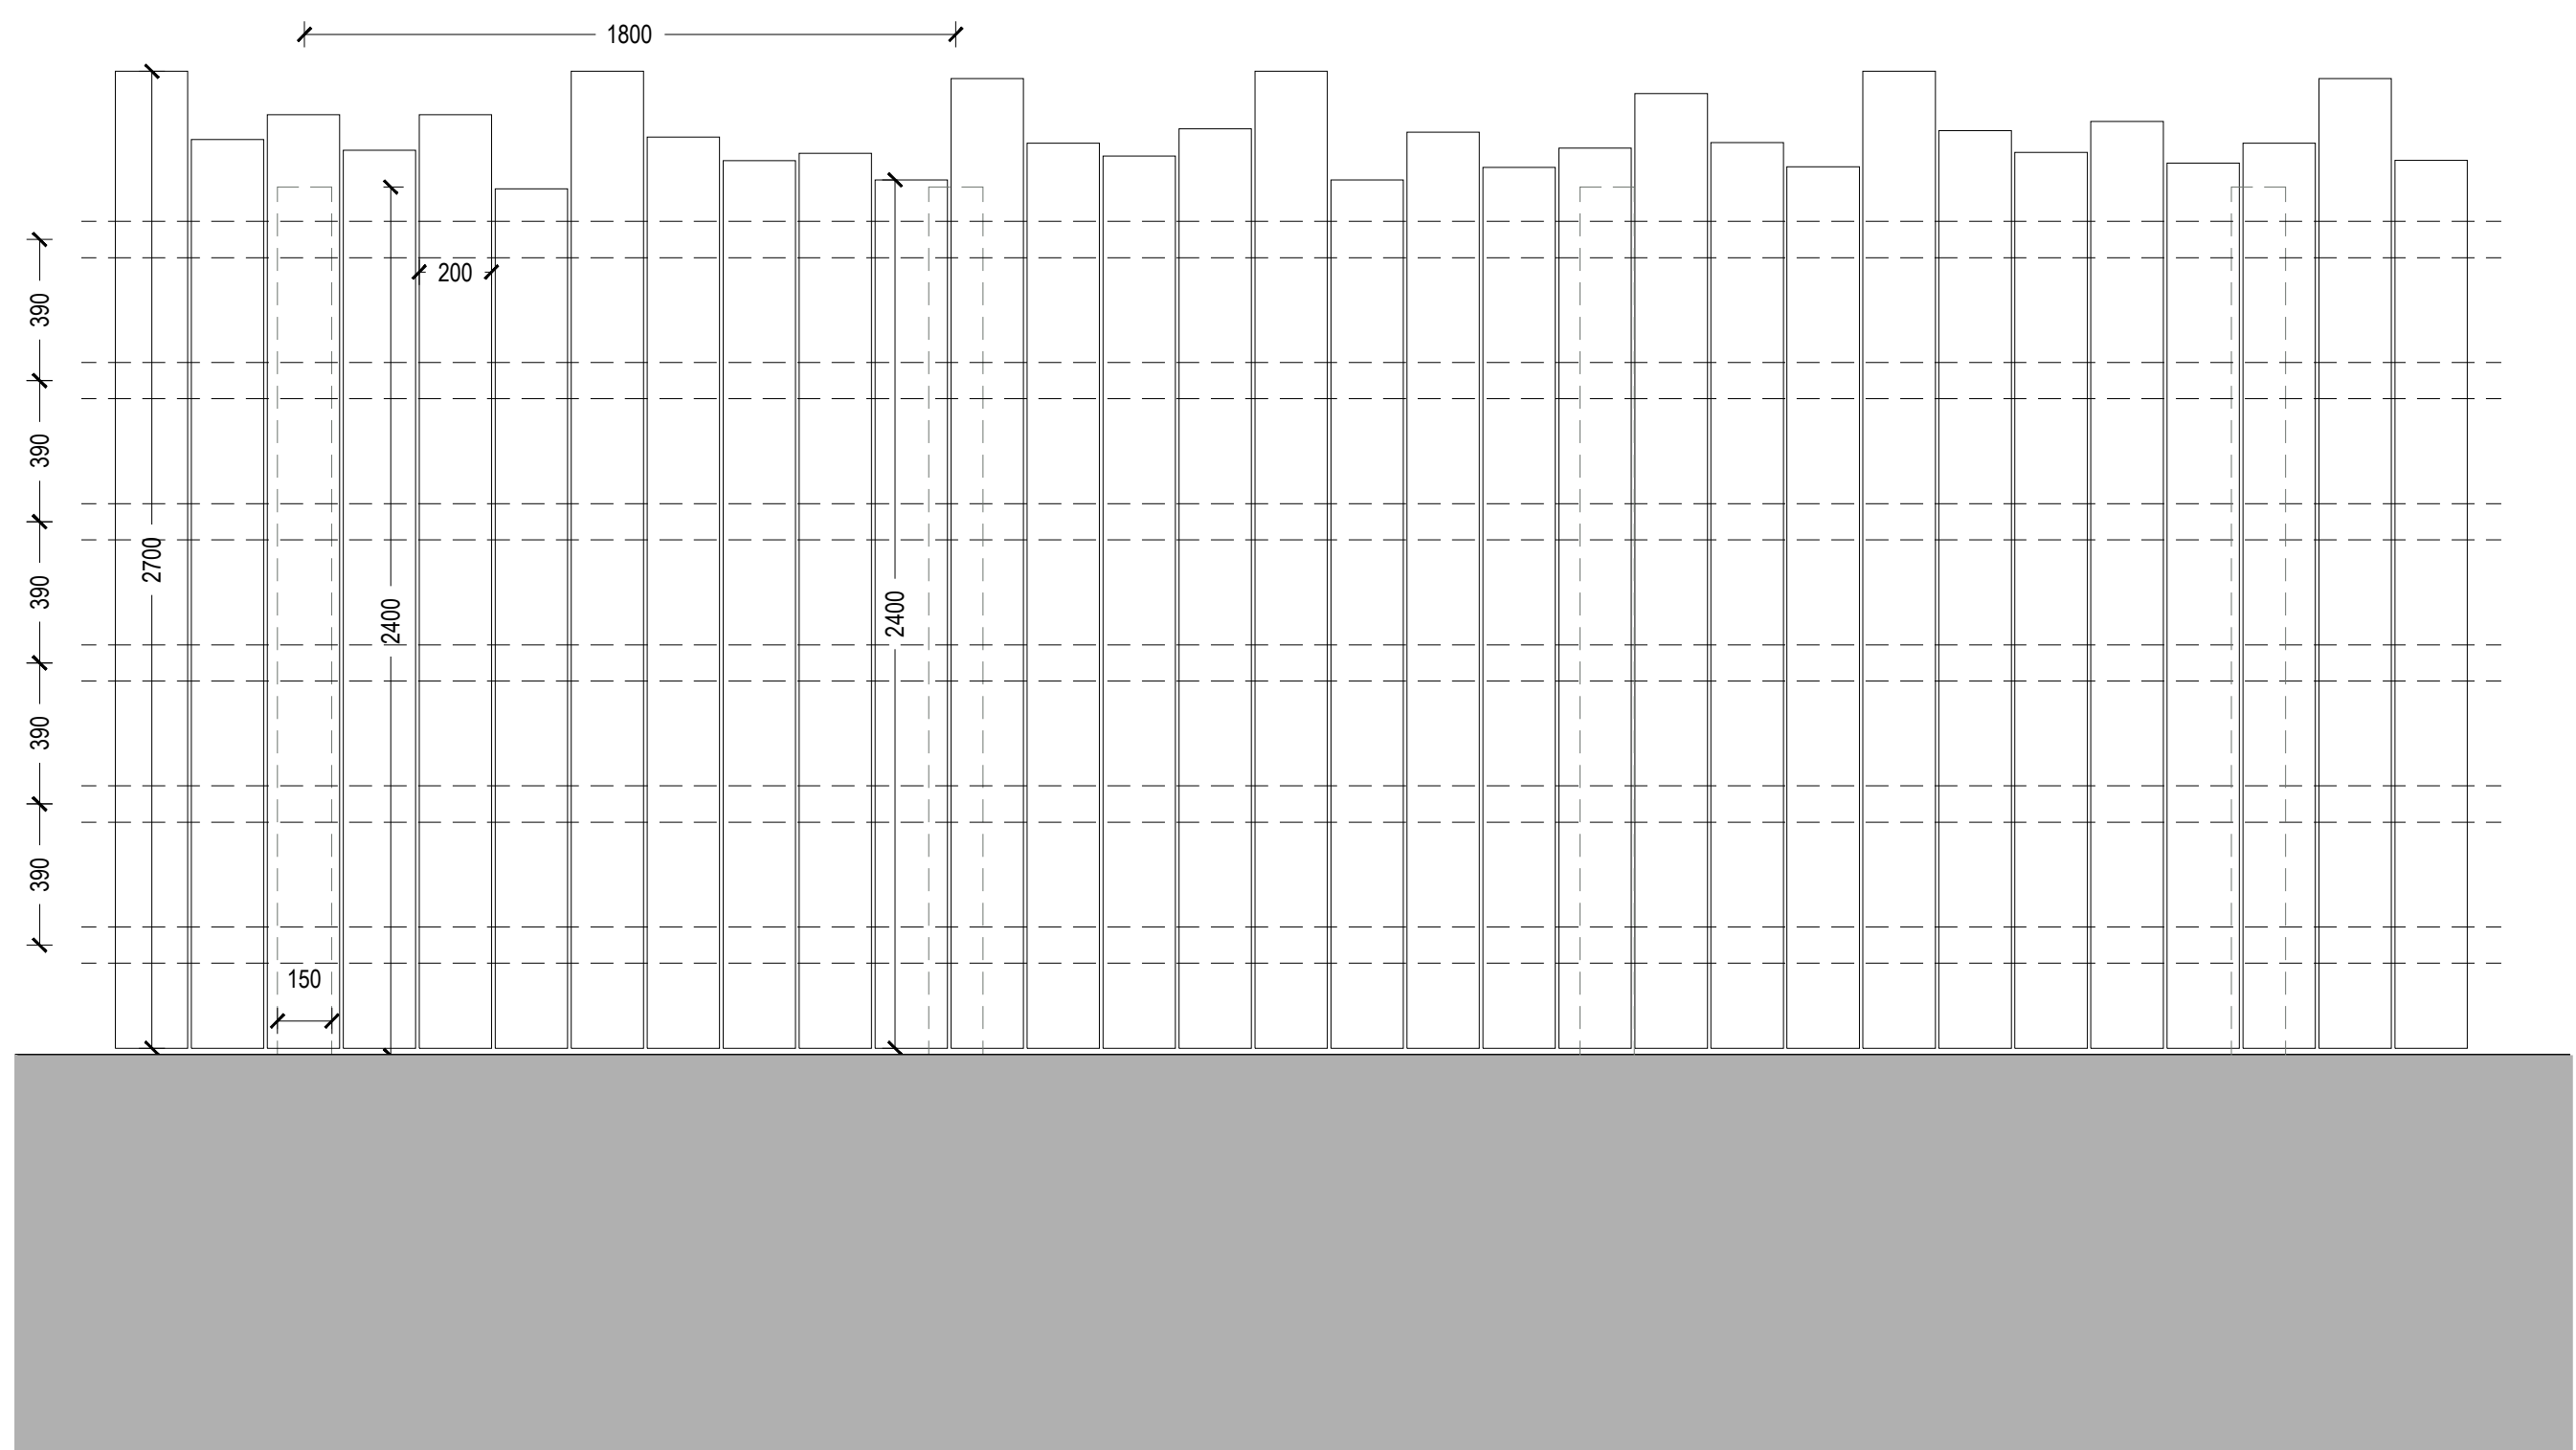

F12 2.4m high rustic timber fencing Scale: 1:20

rev	details	by	date
00	ISSUE FOR PLANNING	ZW	26.09.2023

rev	details	by	date

- Notes
- Do not scale from drawing, use figured dimensions only.
 - All dimensions to be checked onsite.
 - This drawing to be read in conjunction with all other drawings and specifications.

Project title
NSCC ORANGUTAN FACILITY

Drawing title
GENERAL DETAILS
SHEET 05

Drawing number
P22009-00-001-DZ-0314

Drawing Status
FOR PLANNING

Date	Scale	Drawn	Checked
26.09.2023	1:20@ A1	ZW	JM

Client:

tz Twycross Zoo
IN THE HEART OF CONSERVATION

DEARADH ZU
ZOO - LANDSCAPE - DESIGN
P: 07713 087369 E: jonathan.mcdoughlin@dearadhzu.com