



NOTE: FOR LOCATIONS REFER TO
BOUNDARY PLAN
P22009-00-001-DZ-01??

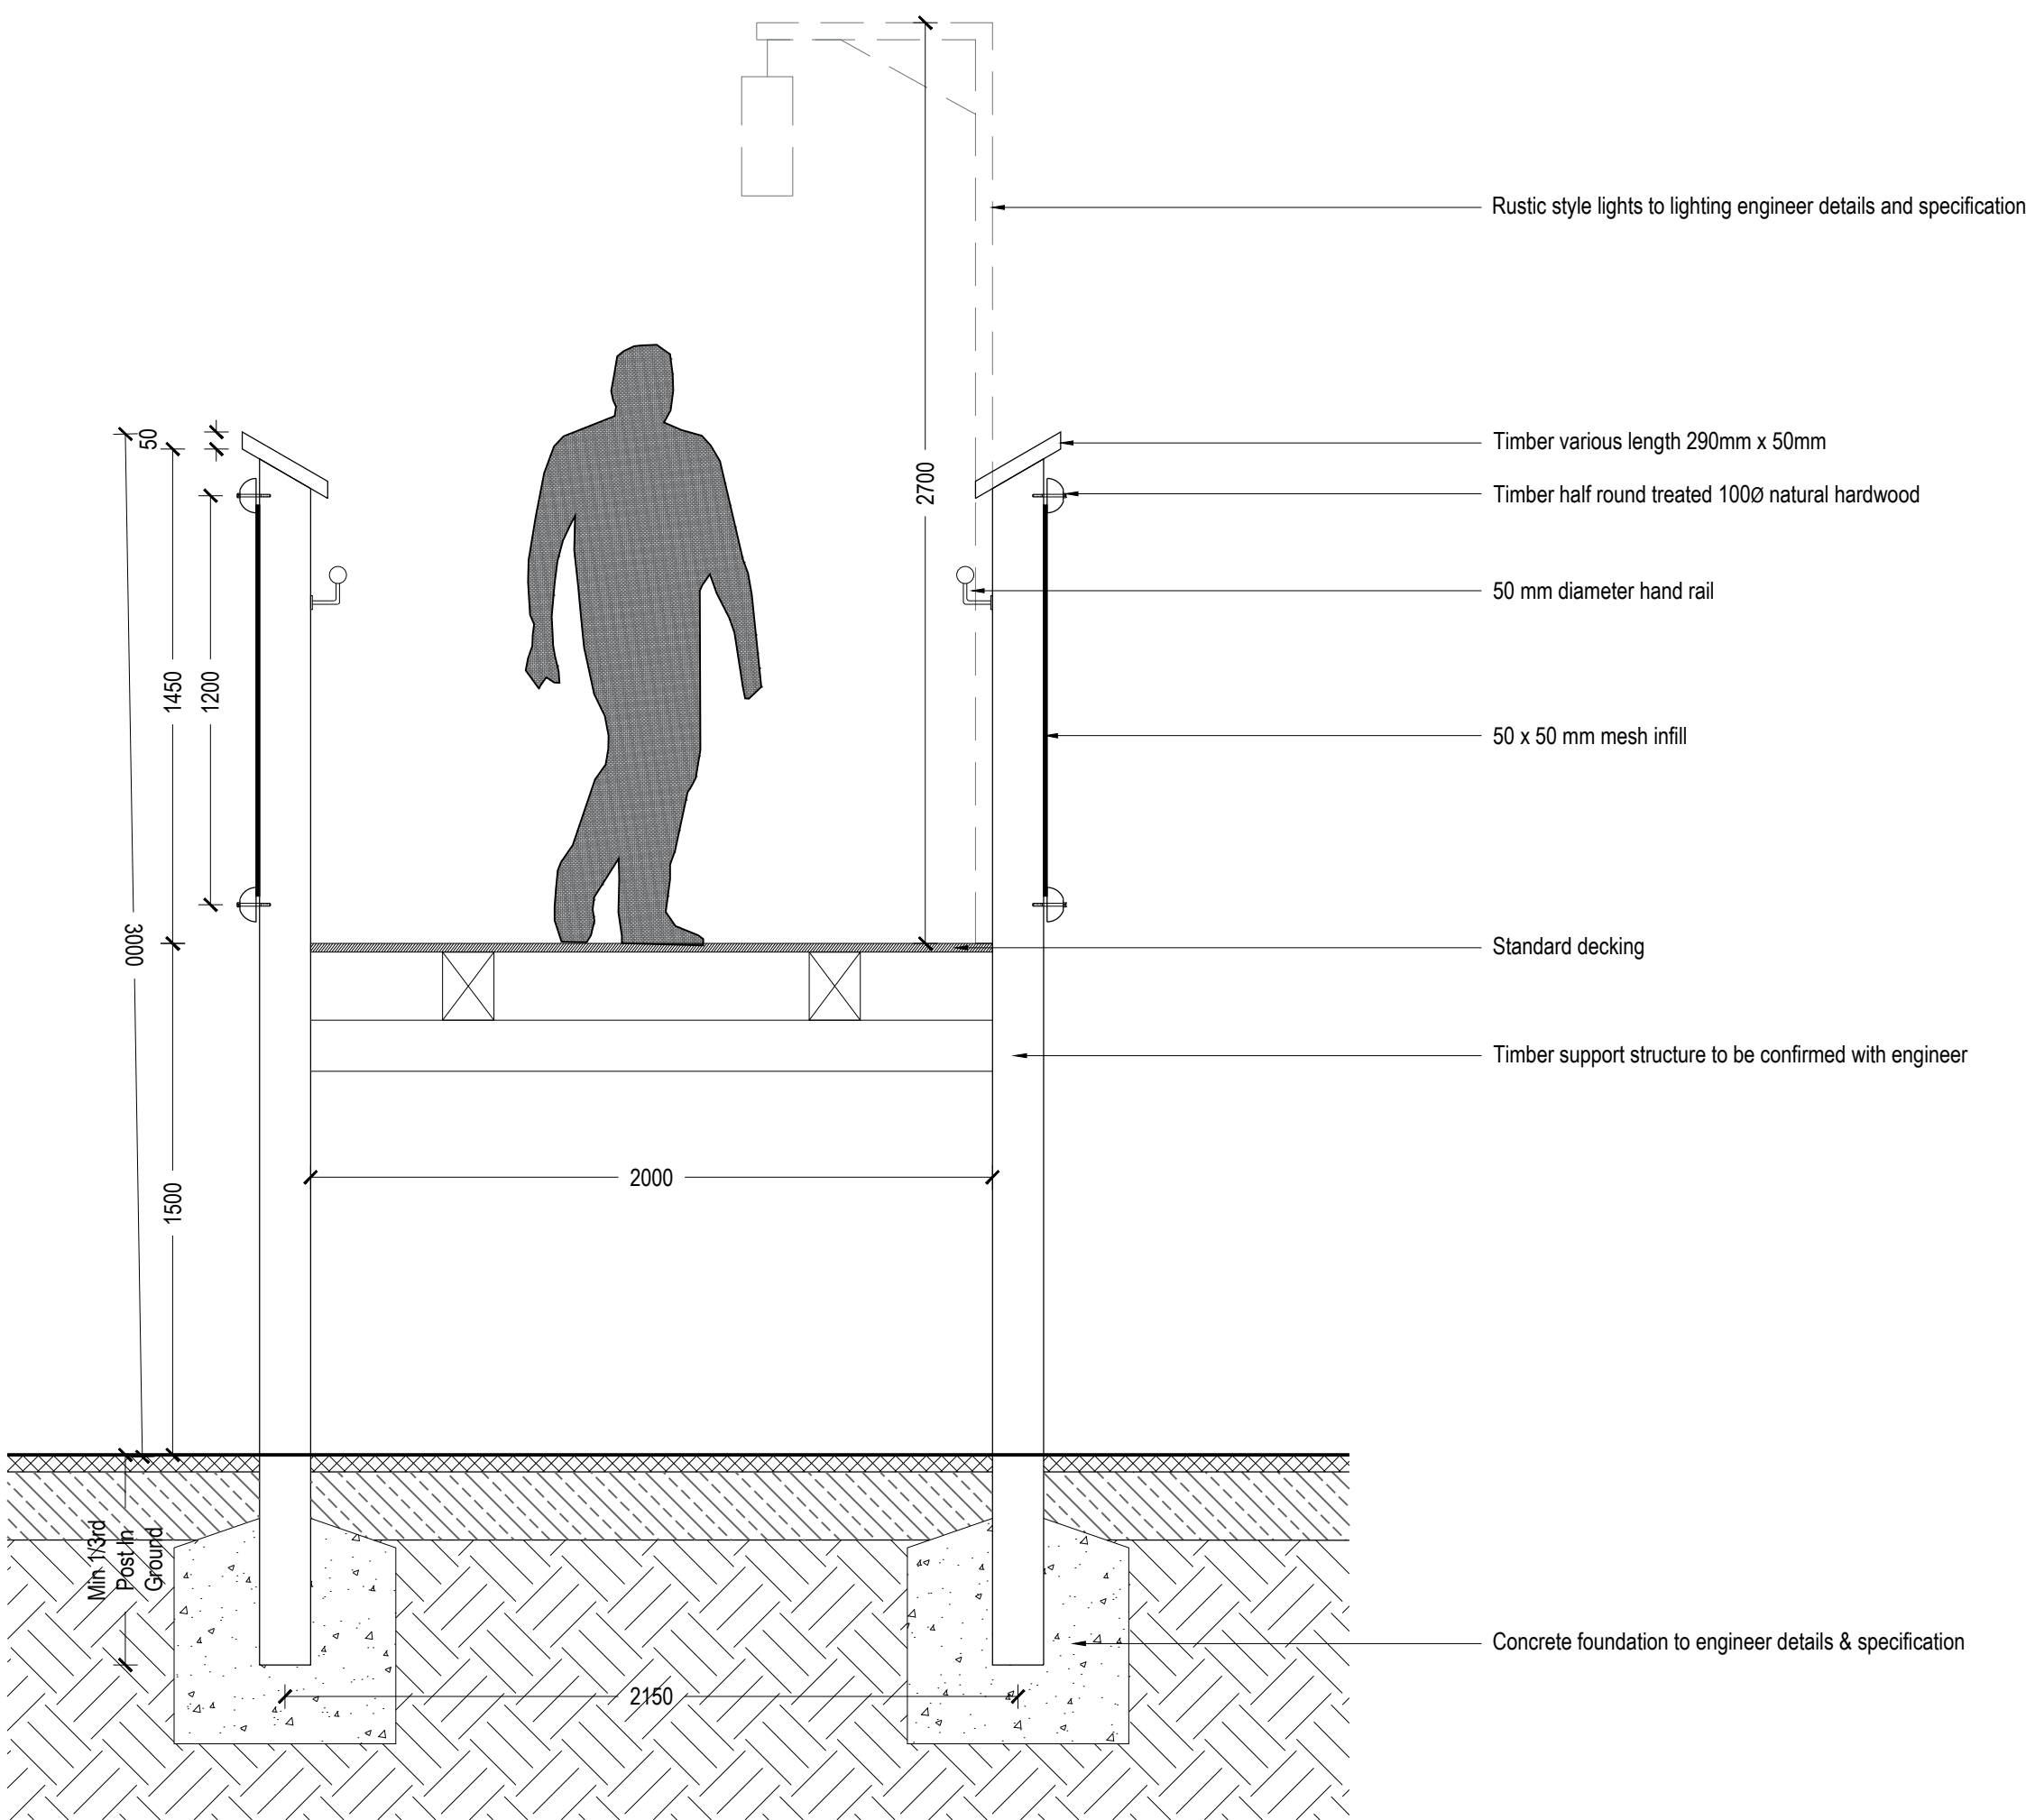

B1 1.5m High boardwalk with 1.5m high fencing and 1m high railing

Scale: 1:30

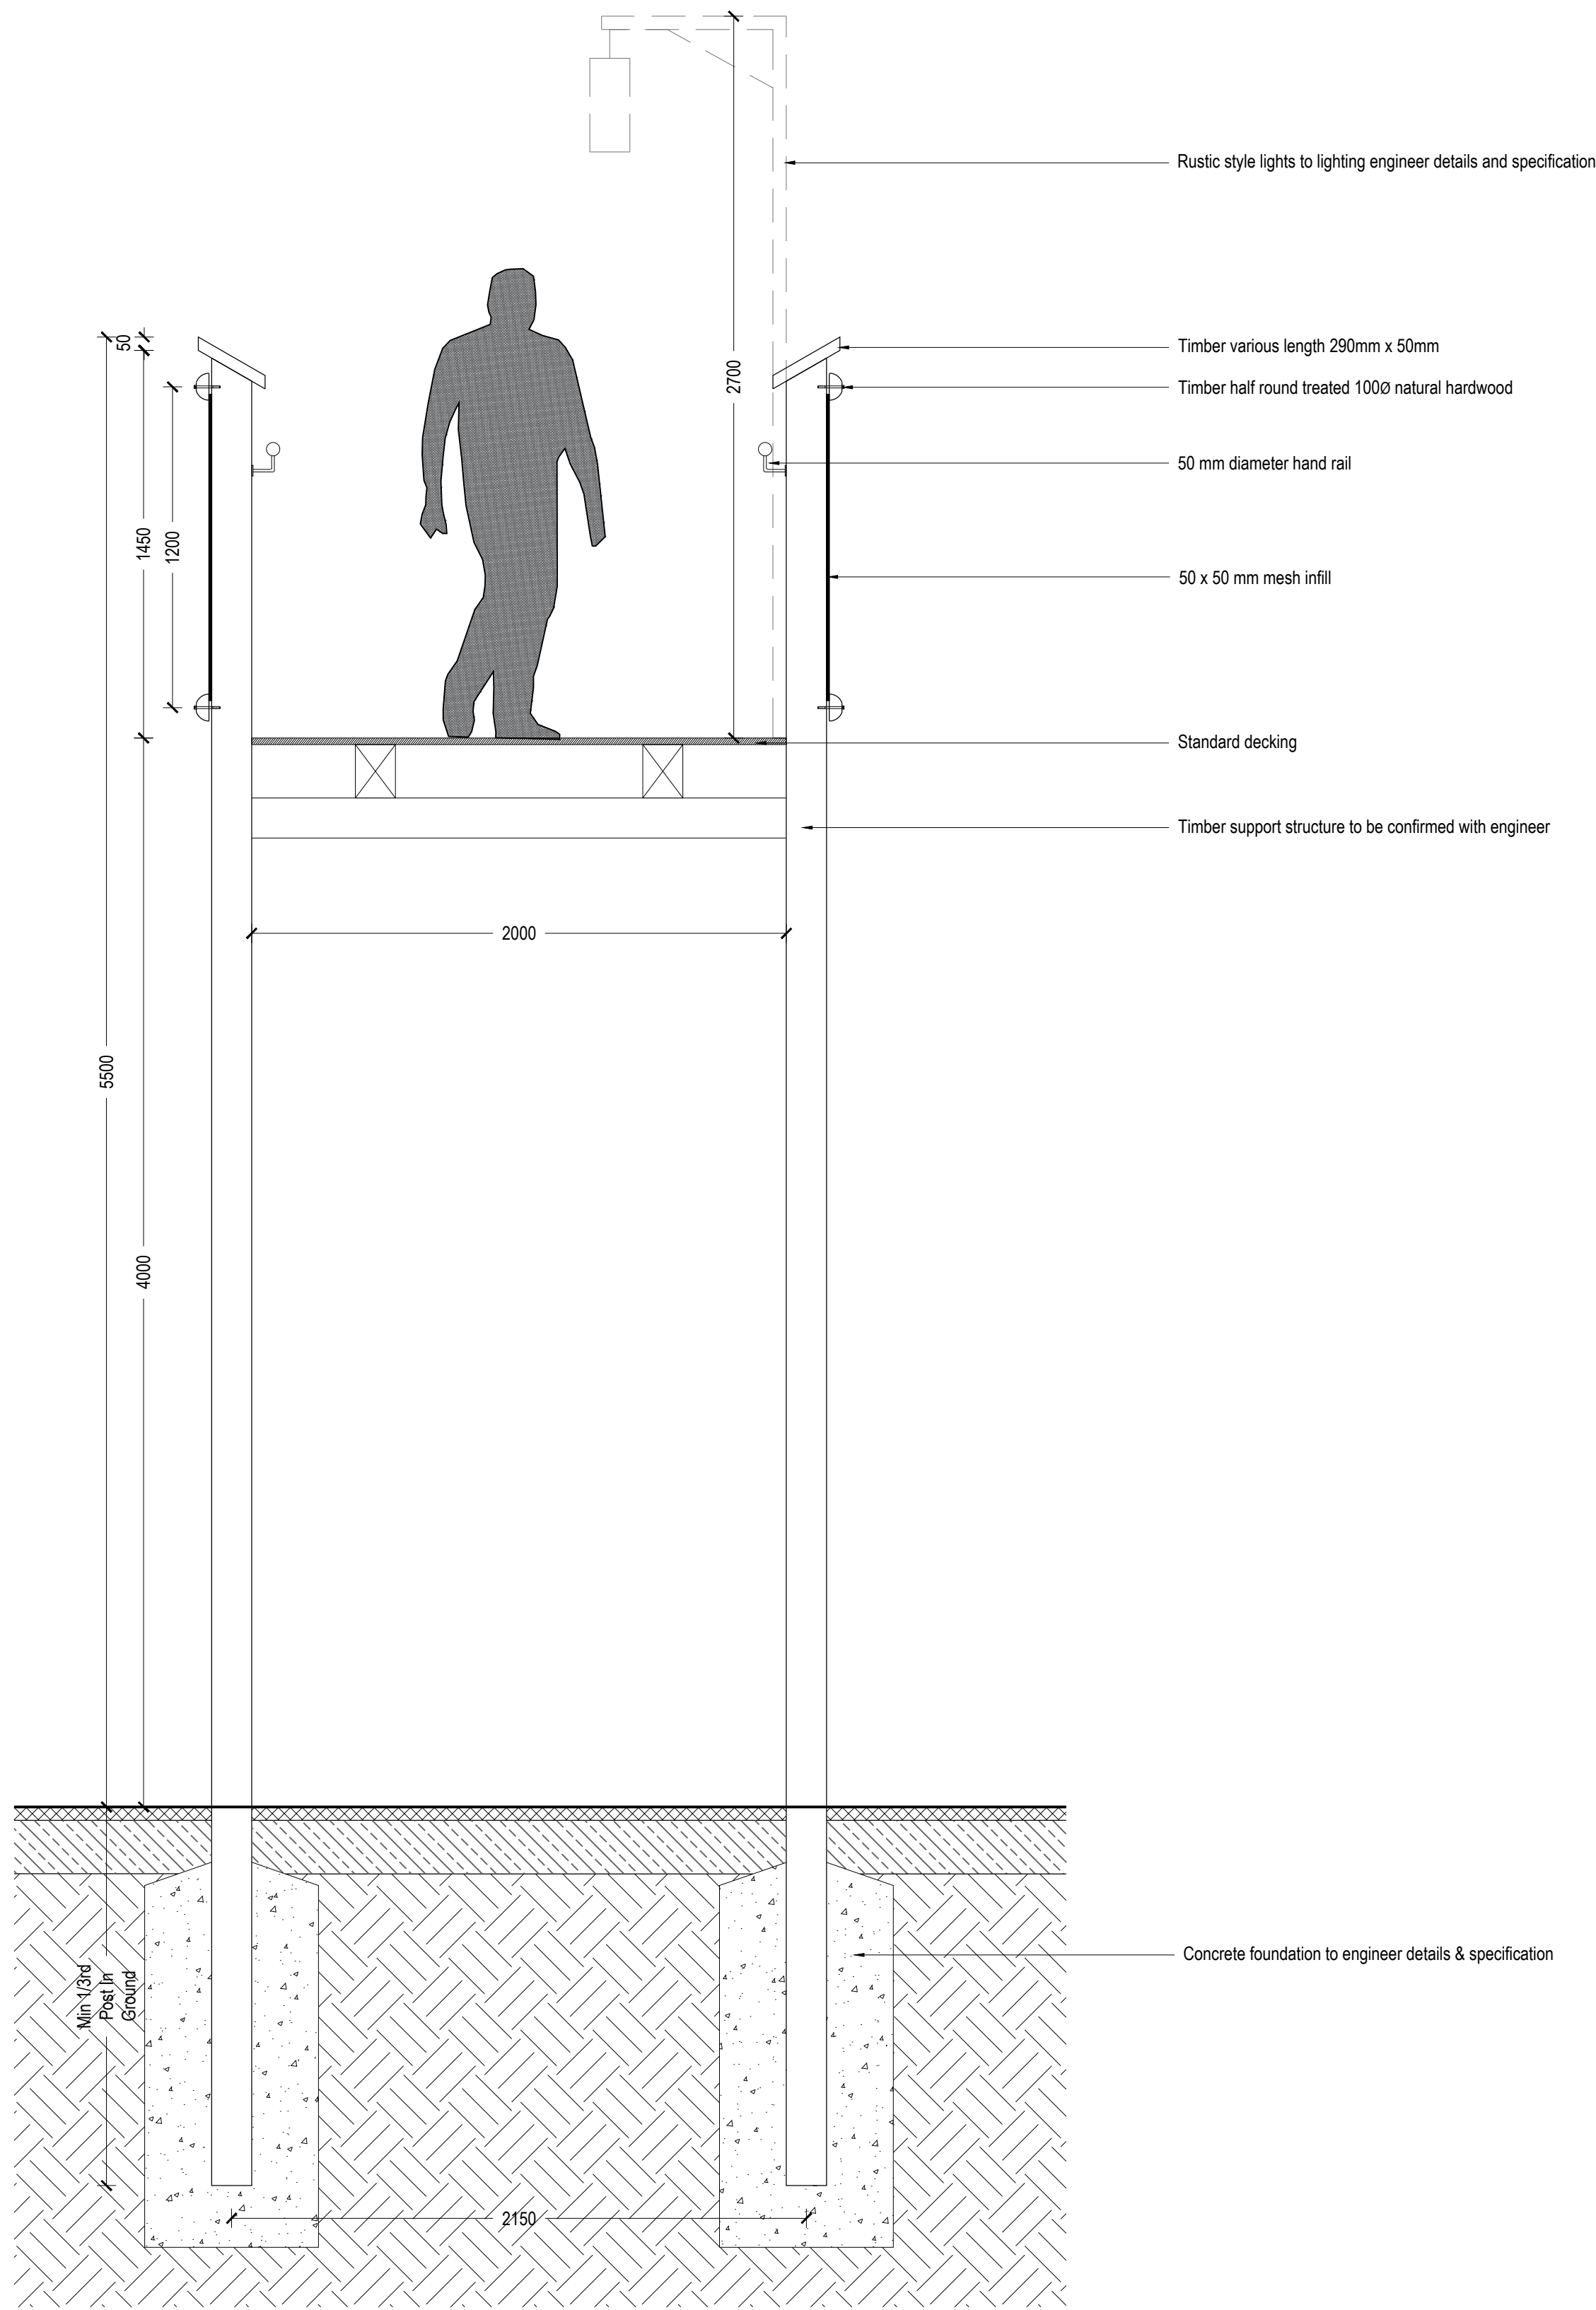

B2 3m High boardwalk with 1.5m high fencing and 1m high railing

Scale: 1:30

rev	details	by	date
00	ISSUE FOR PLANNING	ZW	28.09.2023

rev	details	by	date

- Notes
- Do not scale from drawing, use figured dimensions only.
 - All dimensions to be checked onsite.
 - This drawing to be read in conjunction with all other drawings and specifications.

Project title
NSCC ORANGUTAN FACILITY

Drawing title
BOARDWALK DETAILS
SHEET 01

Drawing number
P22009-00-001-DZ-0320

Drawing Status
FOR PLANNING

Date	Scale	Drawn	Checked
28.09.2023	1:20 @ A1	ZW	JM

Client:

tz Twycross Zoo
IN THE HEART OF CONSERVATION

DEARADH ZÚ
ZOO - LANDSCAPE - DESIGN
P: 07713 087369 E: jonathan.mcdoughlin@dearadhzu.com