



NOTE: FOR LOCATIONS REFER TO
BOUNDARY PLAN
P22009-00-001-DZ-01??

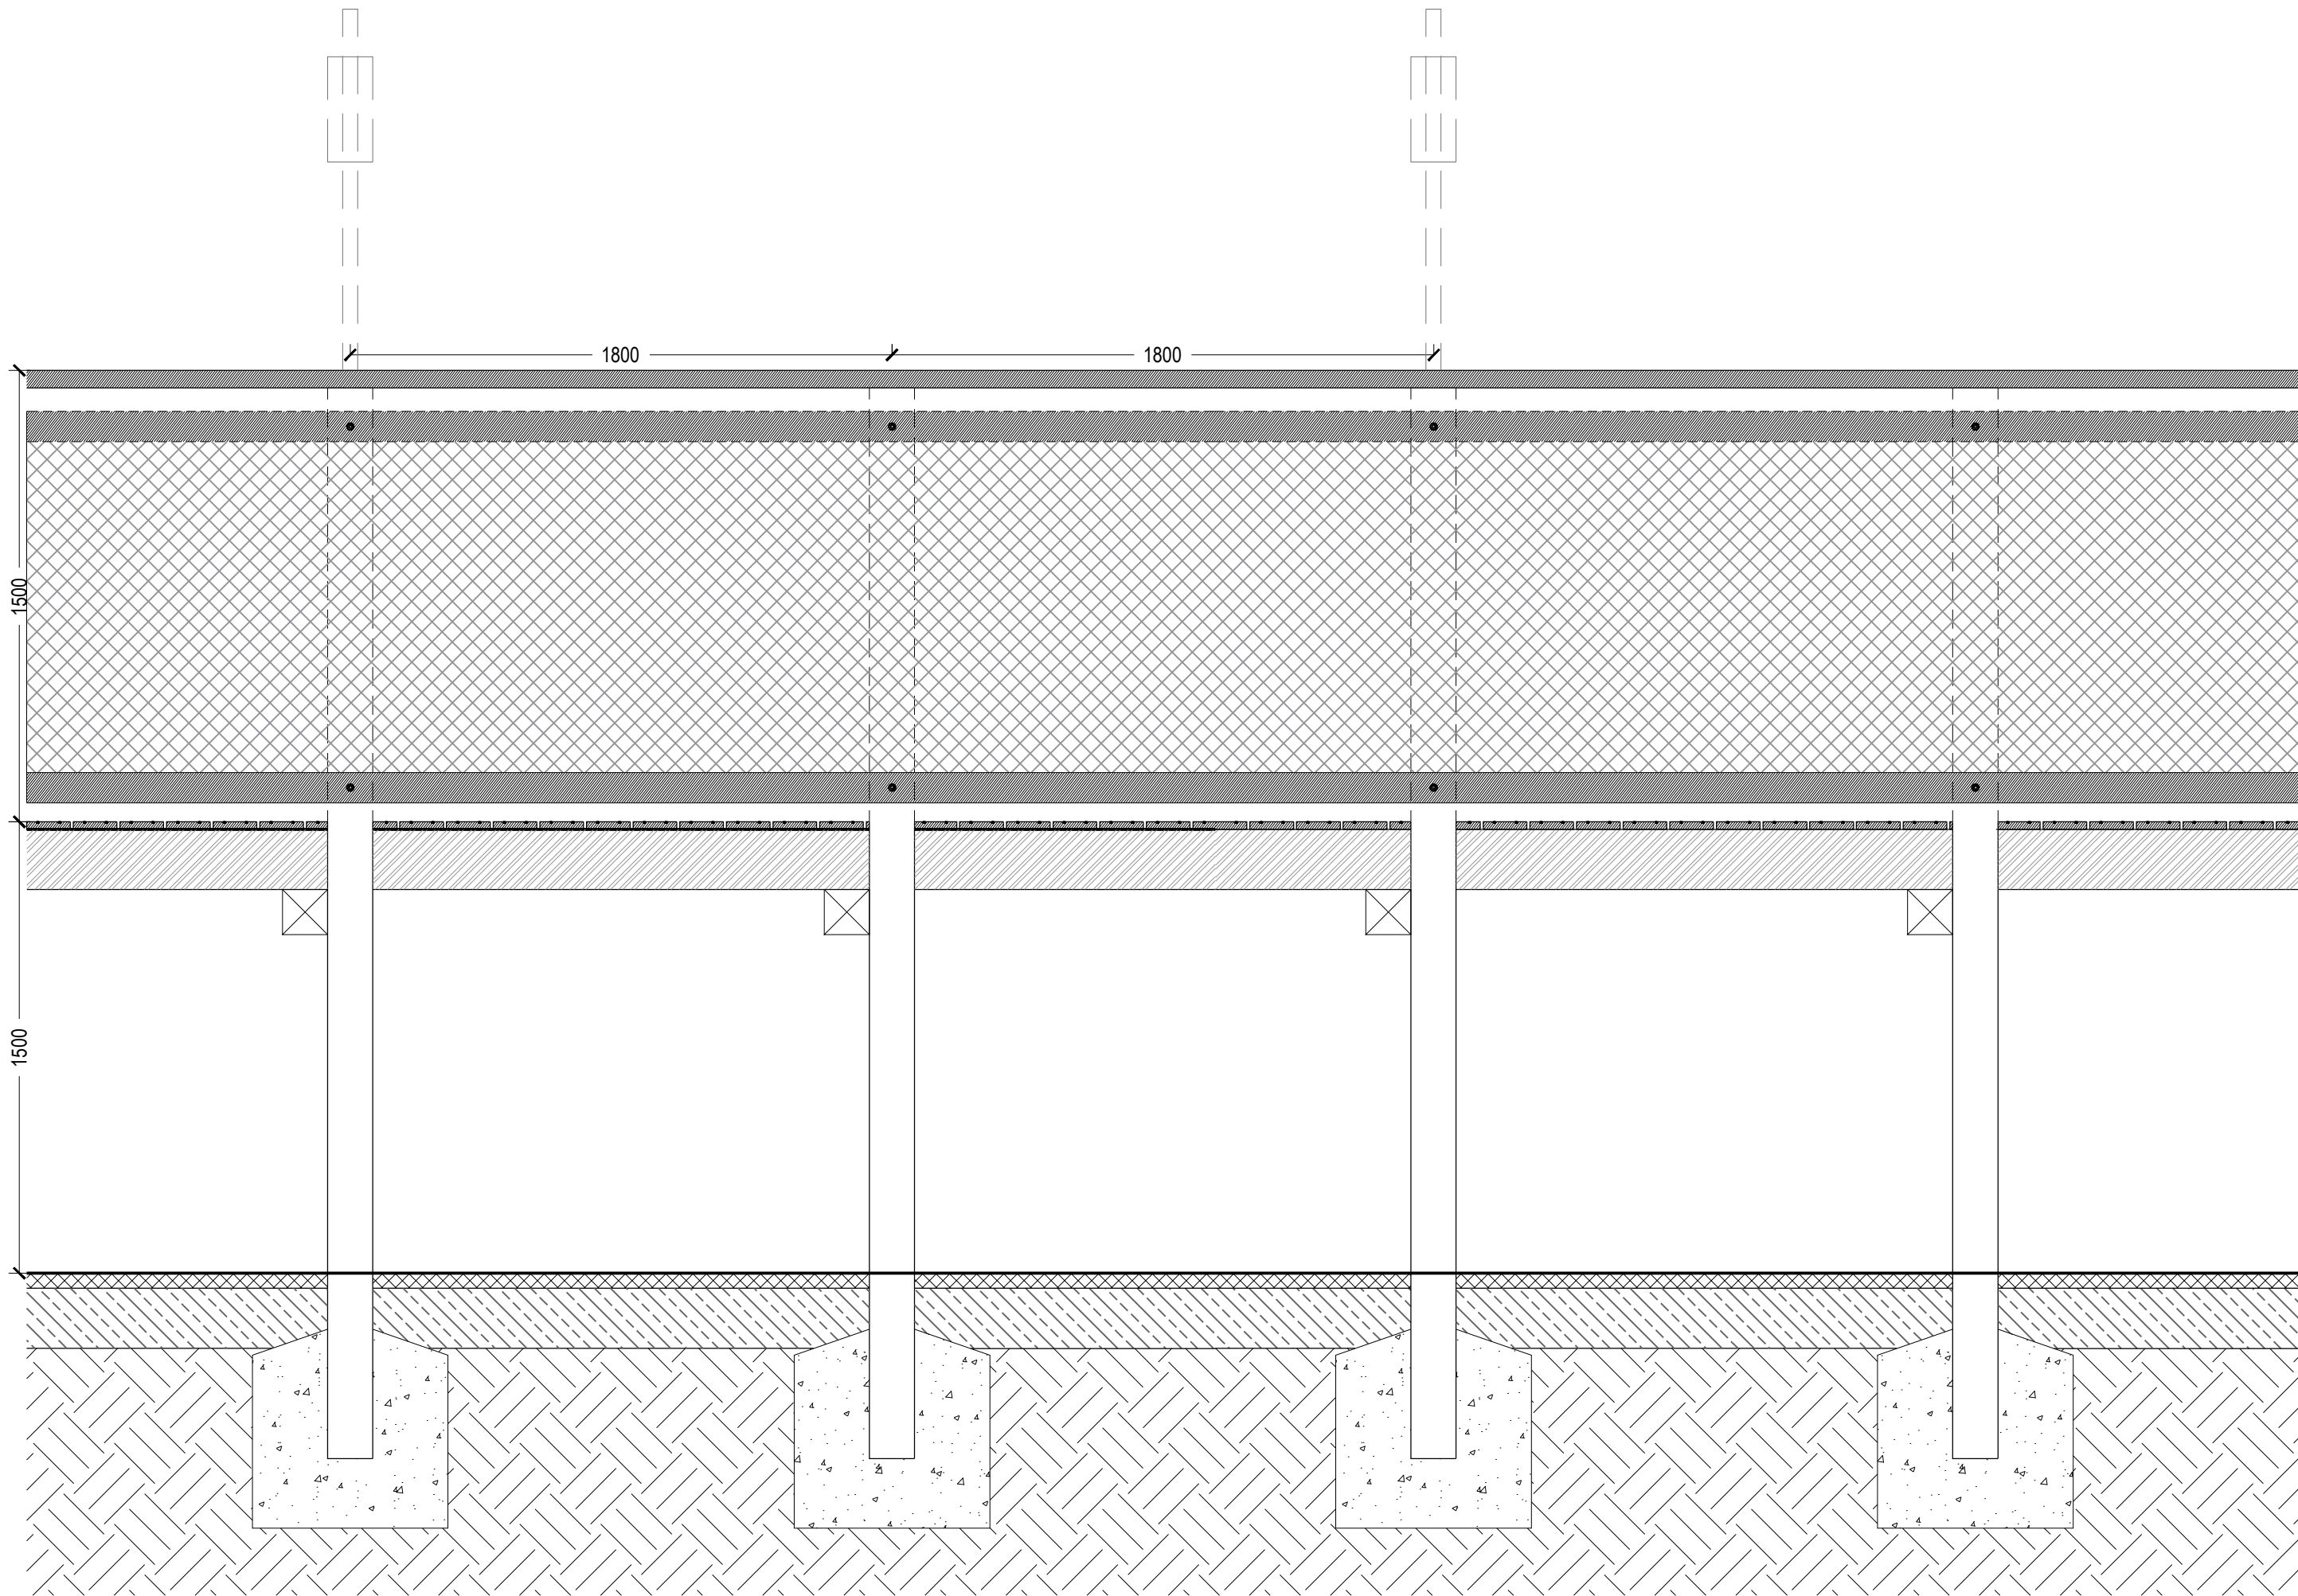

B3 1.5m High landing with 1.5m high fencing and 1m high railing

Scale: 1:30

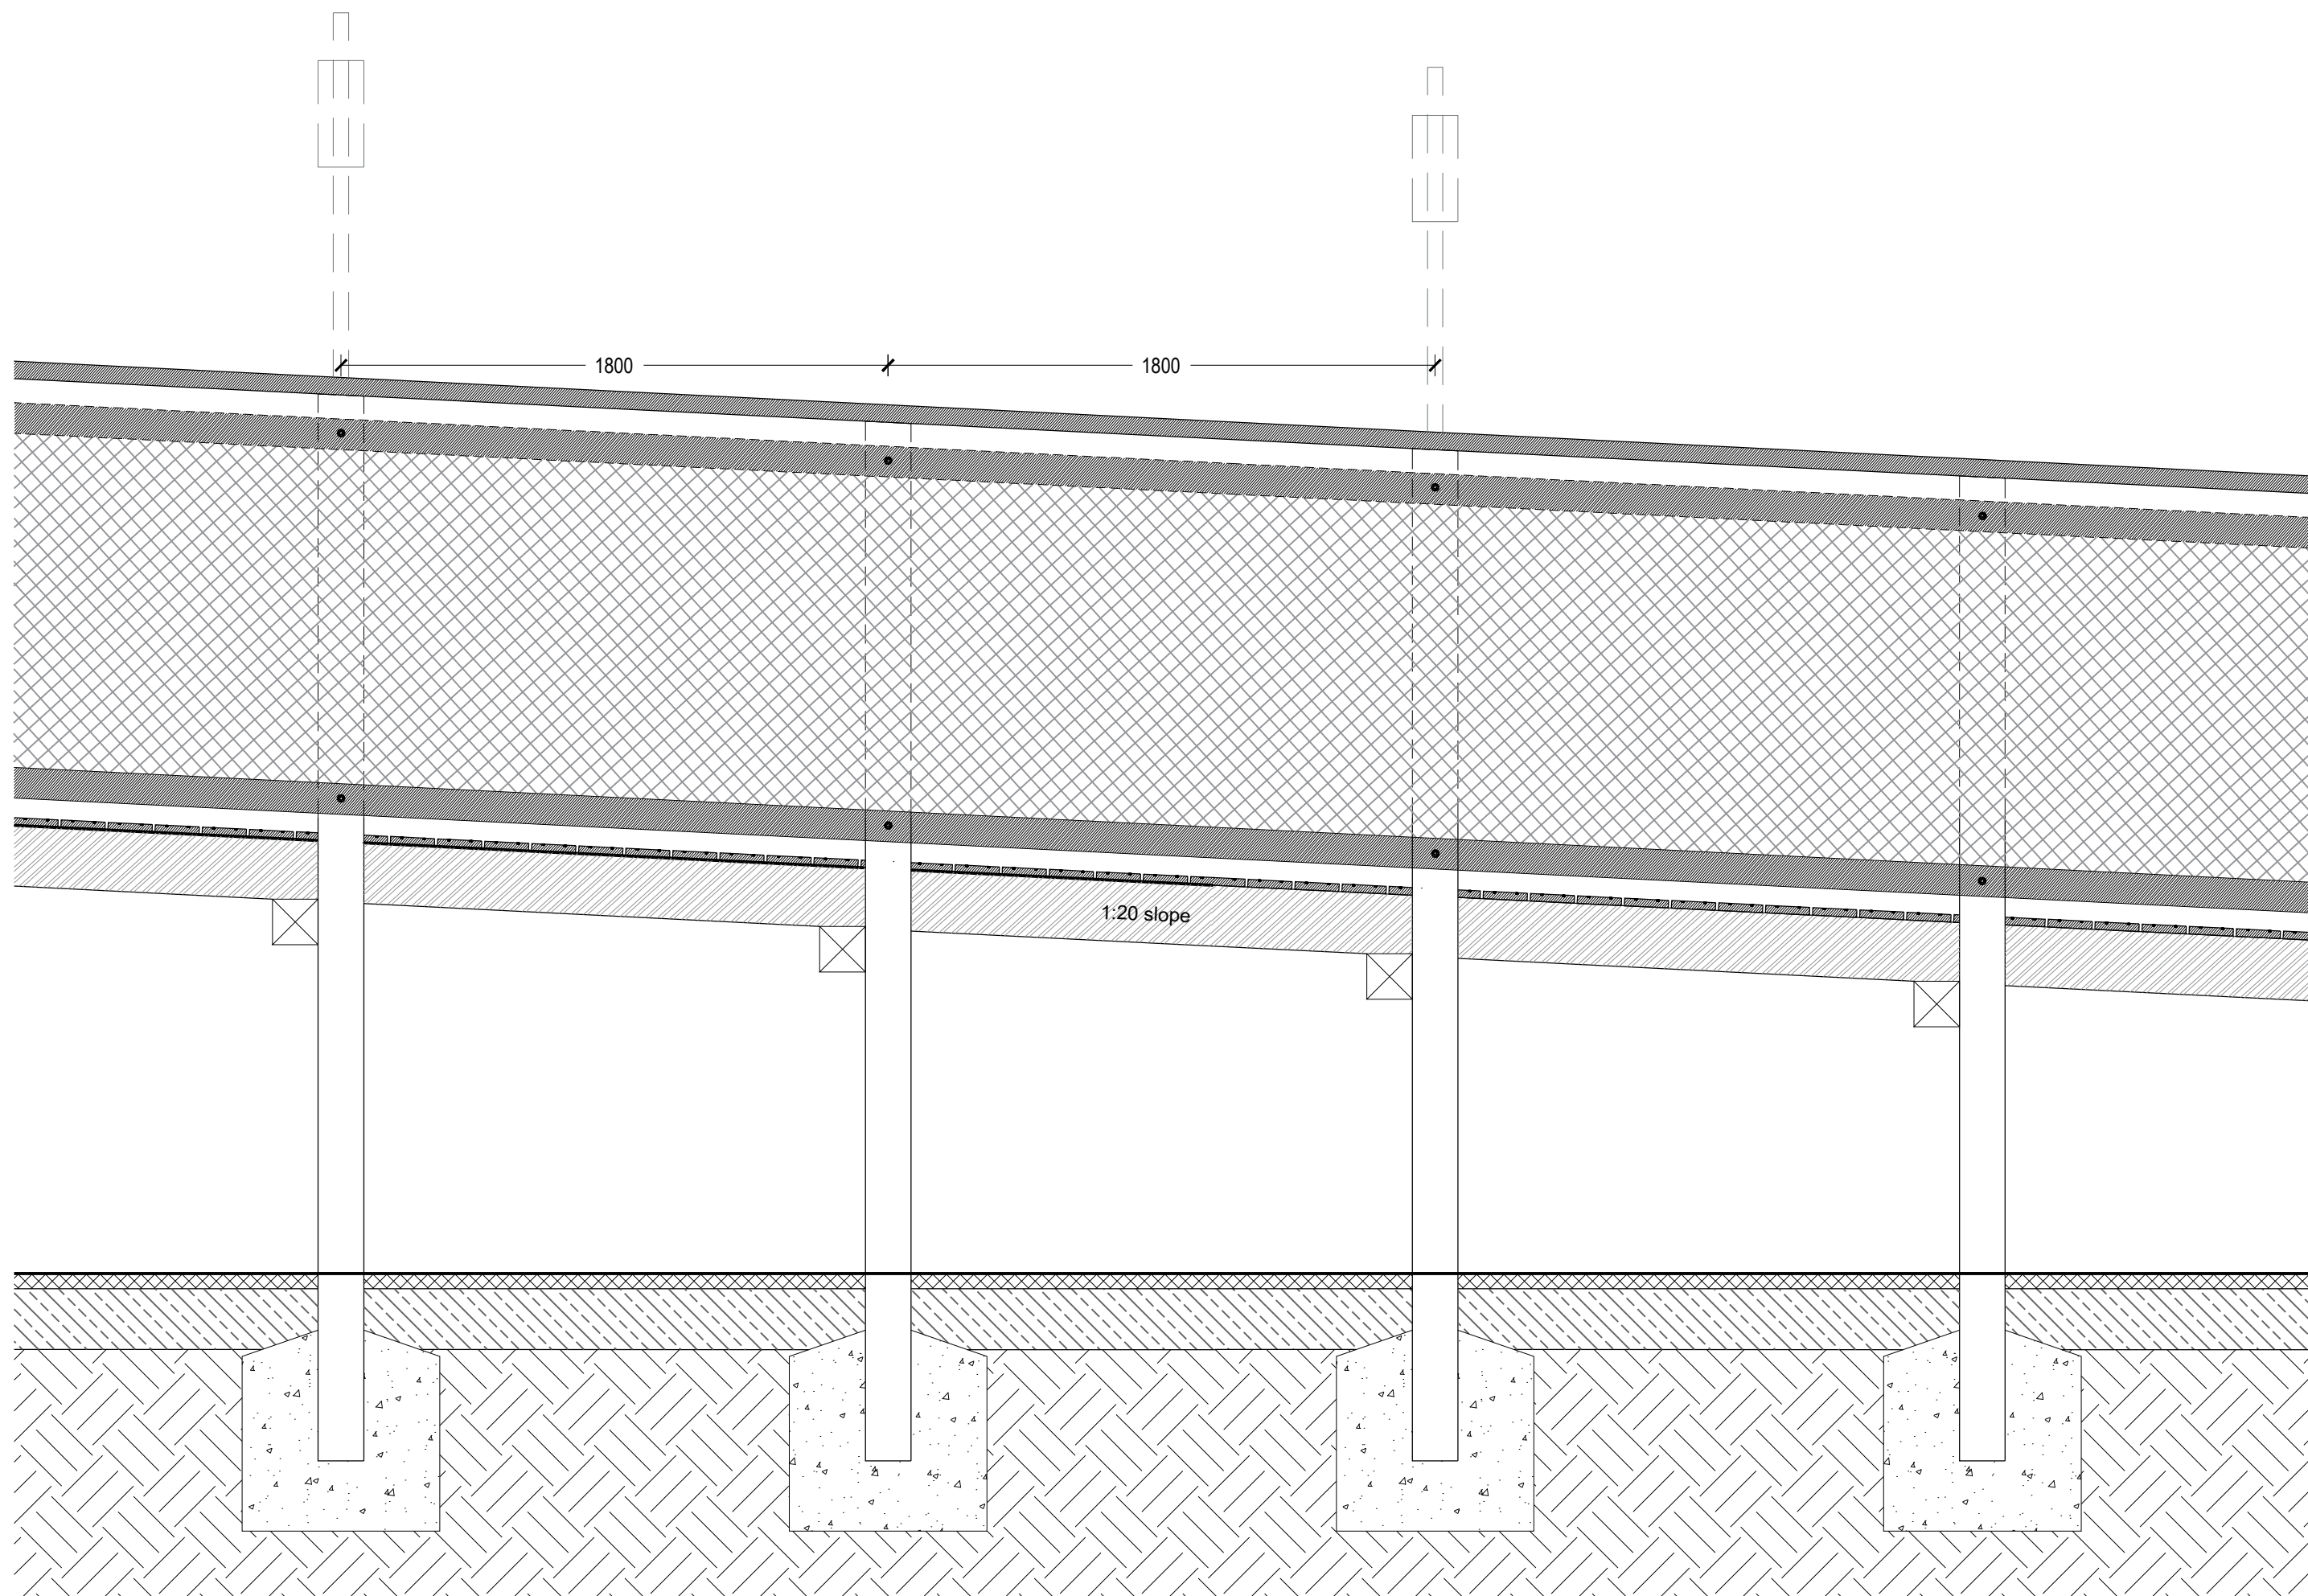

B4 1.5m High slope at 1:20 gradient with 1.5m high fencing and 1m high railing

Scale: 1:30

rev	details	by	date
00	ISSUE FOR PLANNING	ZW	28.09.2023

rev	details	by	date

Notes

1. Do not scale from drawing, use figured dimensions only.
2. All dimensions to be checked onsite.
3. This drawing to be read in conjunction with all other drawings and specifications.

Project title
NSCC ORANGUTAN FACILITY

Drawing title
BOARDWALK DETAILS
SHEET 02

Drawing number
P22009-00-001-DZ-0321

Drawing Status
FOR PLANNING

Date	Scale	Drawn	Checked
28.09.2023	1:20 @ A1	ZW	JM

Client:

tz Twycross Zoo
IN THE HEART OF CONSERVATION

DEARADH ZÚ
ZOO - LANDSCAPE - DESIGN
P: 07713 087369 E: jonathan.mcdoughlin@dearadhzu.com