



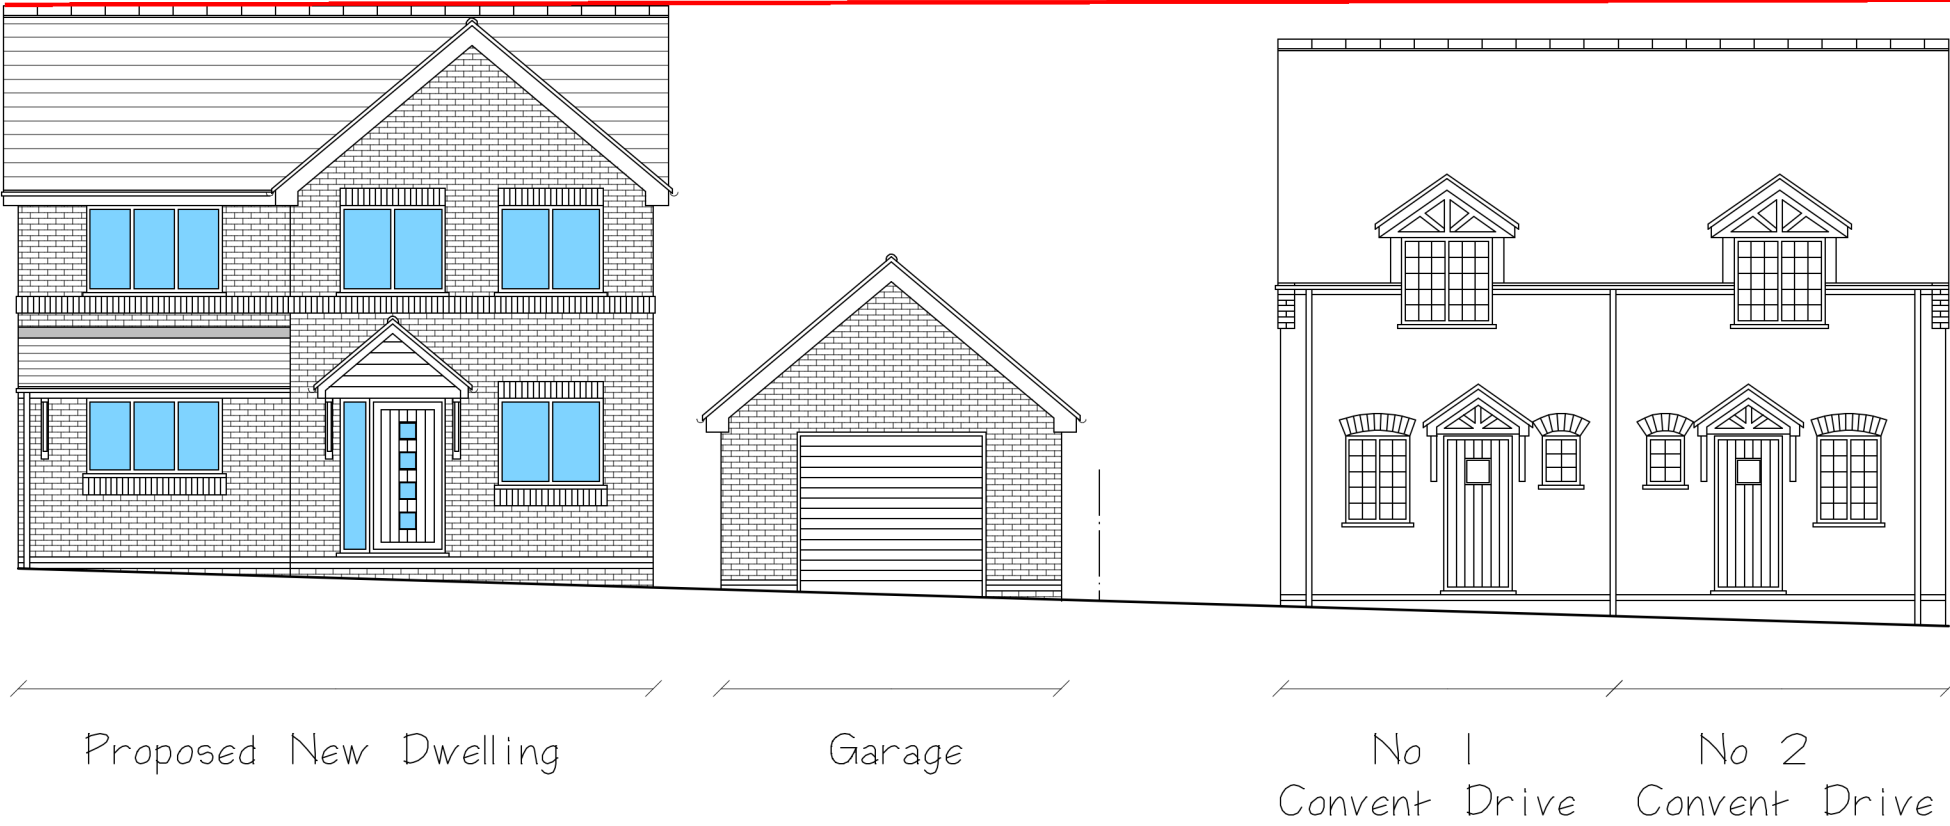

Street Scene 1:100

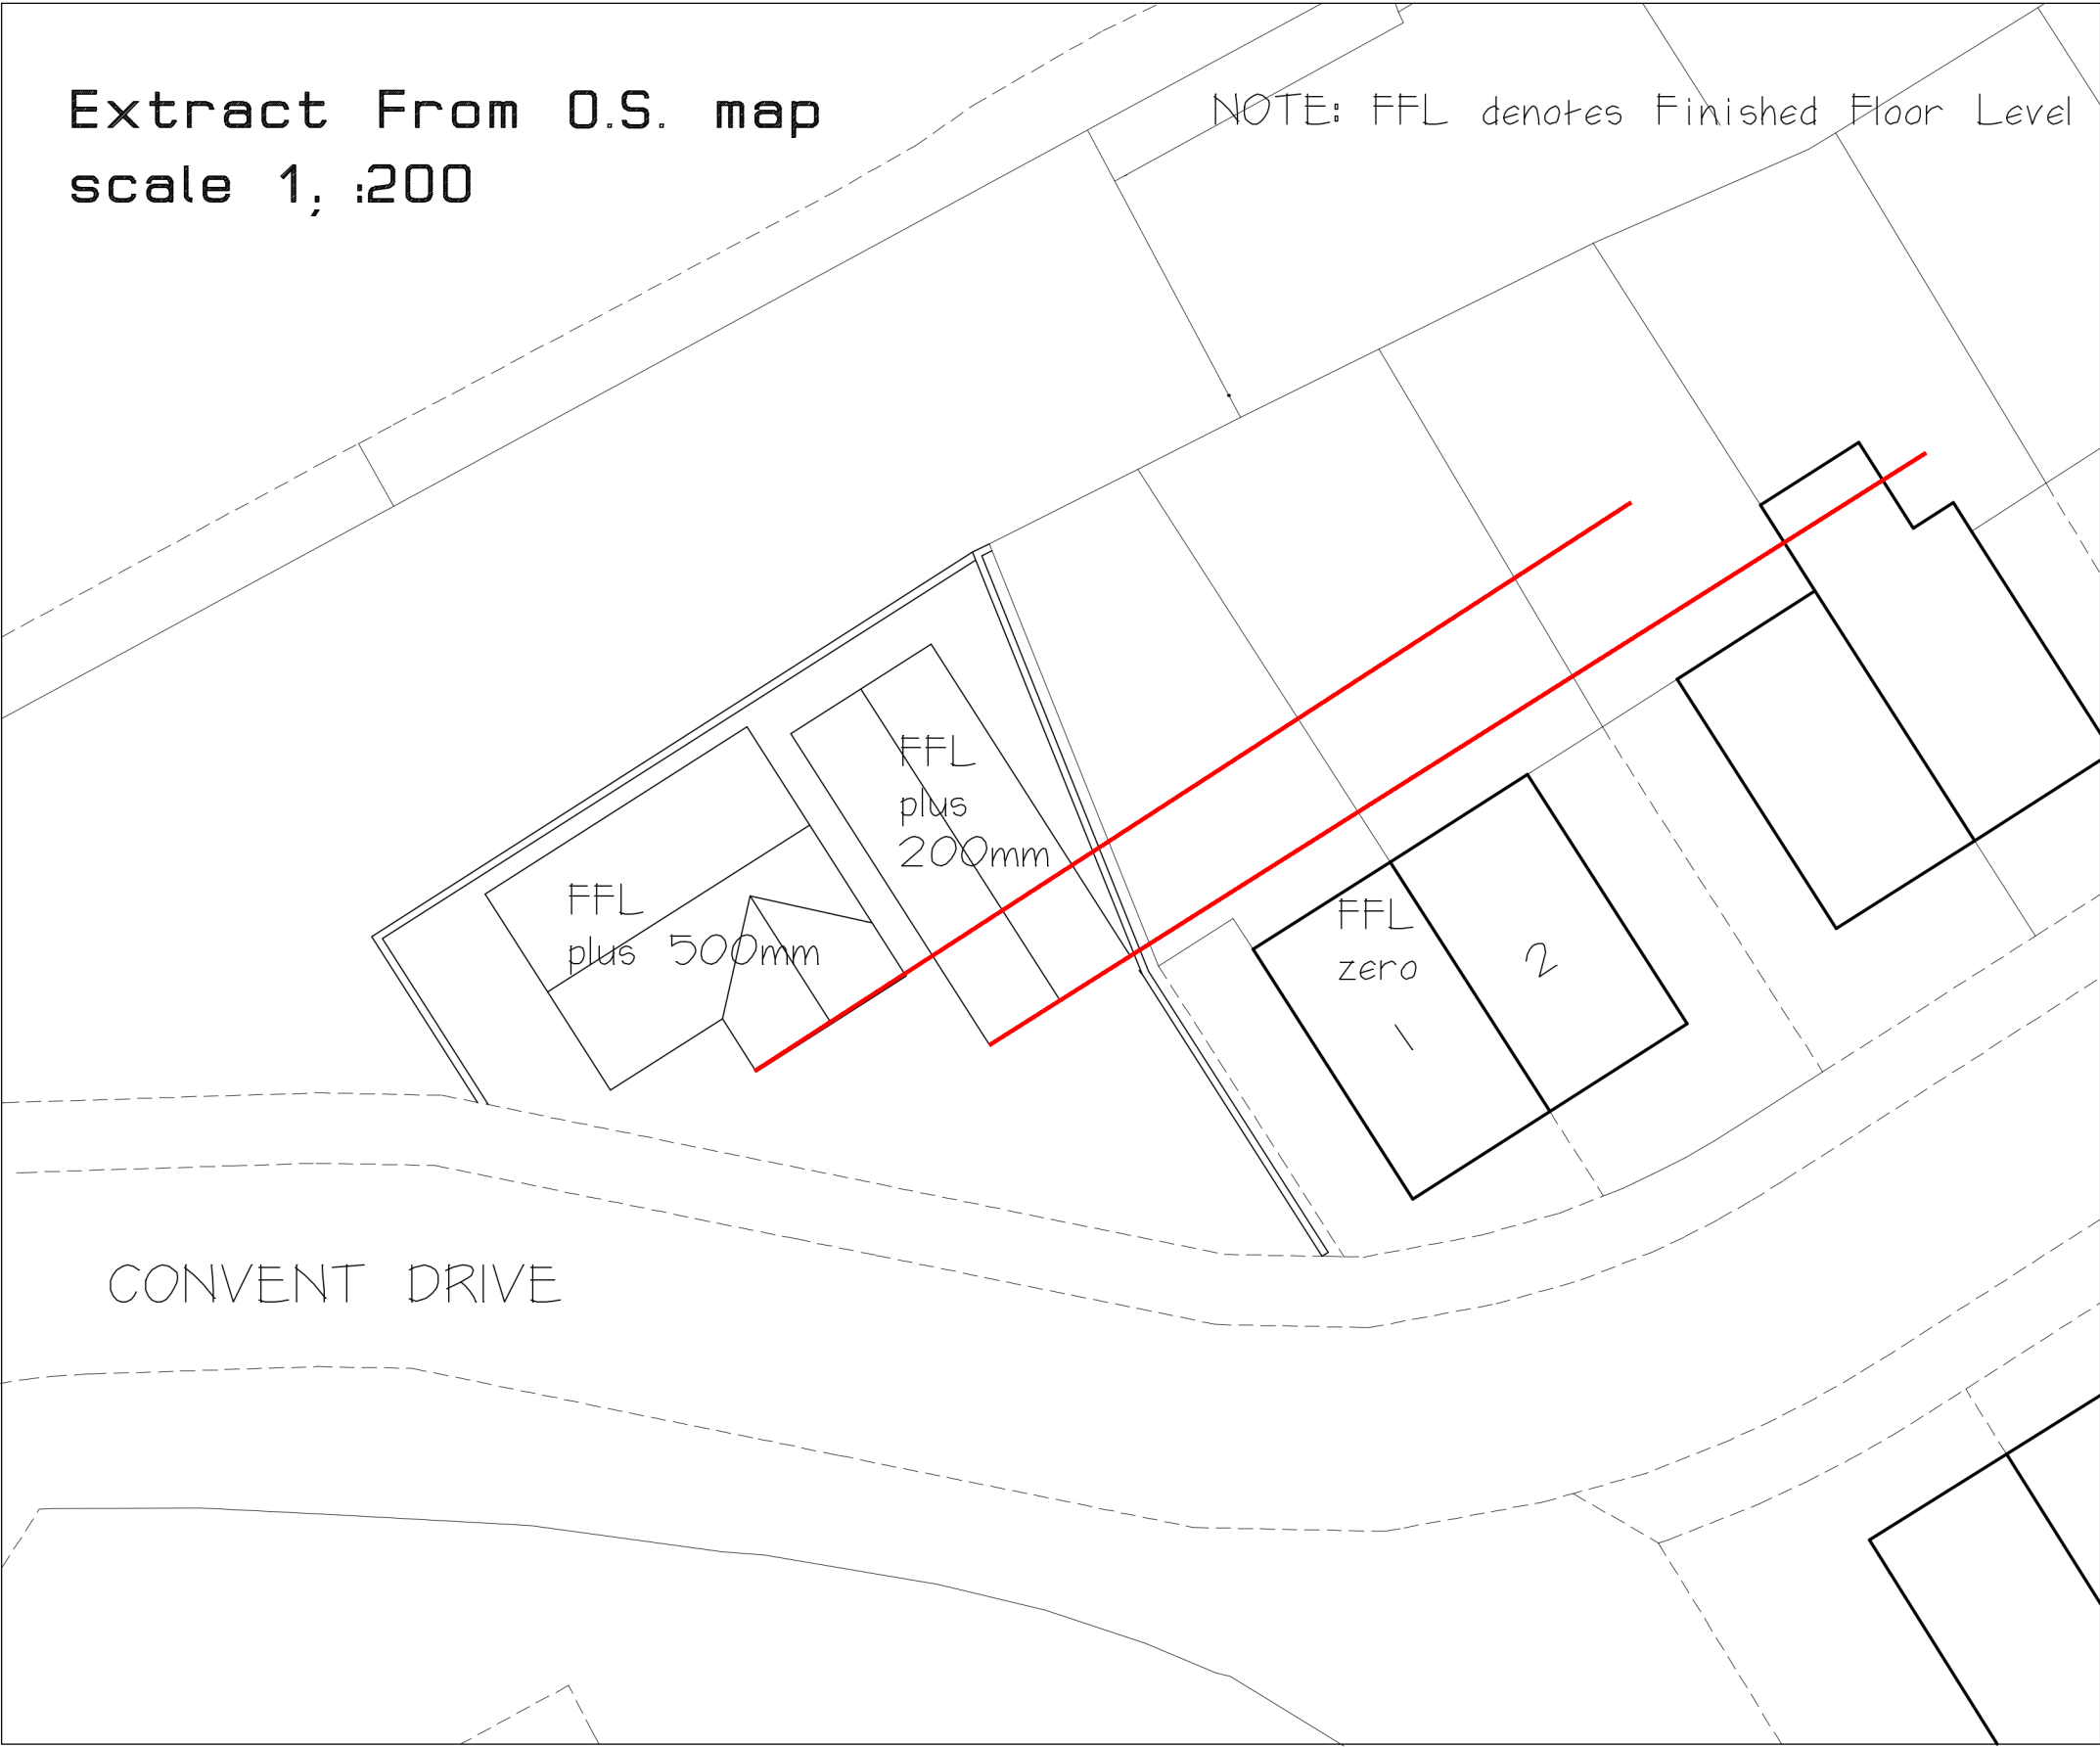

AMENDED PLAN

REV-A 03/03/2023

Second Storey Removed
Roof Pitch Reduced From 40° To 35°

CLIENT
Paul Cheater

JOB TITLE
Land To The Rear Of
Convent Lodge
Convent Drive
Stoke Golding
Nuneaton
CV13 6JF

DRAWING TITLE
Proposed
New Dwelling
And Garage
Street Scene
And Heights

SCALE	SHEET	DATE	DRAWN BY
As Stated	A2	Mar 2023	A Moore

ANDREW MOORE
ARCHITECTURAL SERVICES
Tel; 07973397765
Email;andrewmoore@workmail.com

DRG NO	SHEET NO
1597 REV-A	3