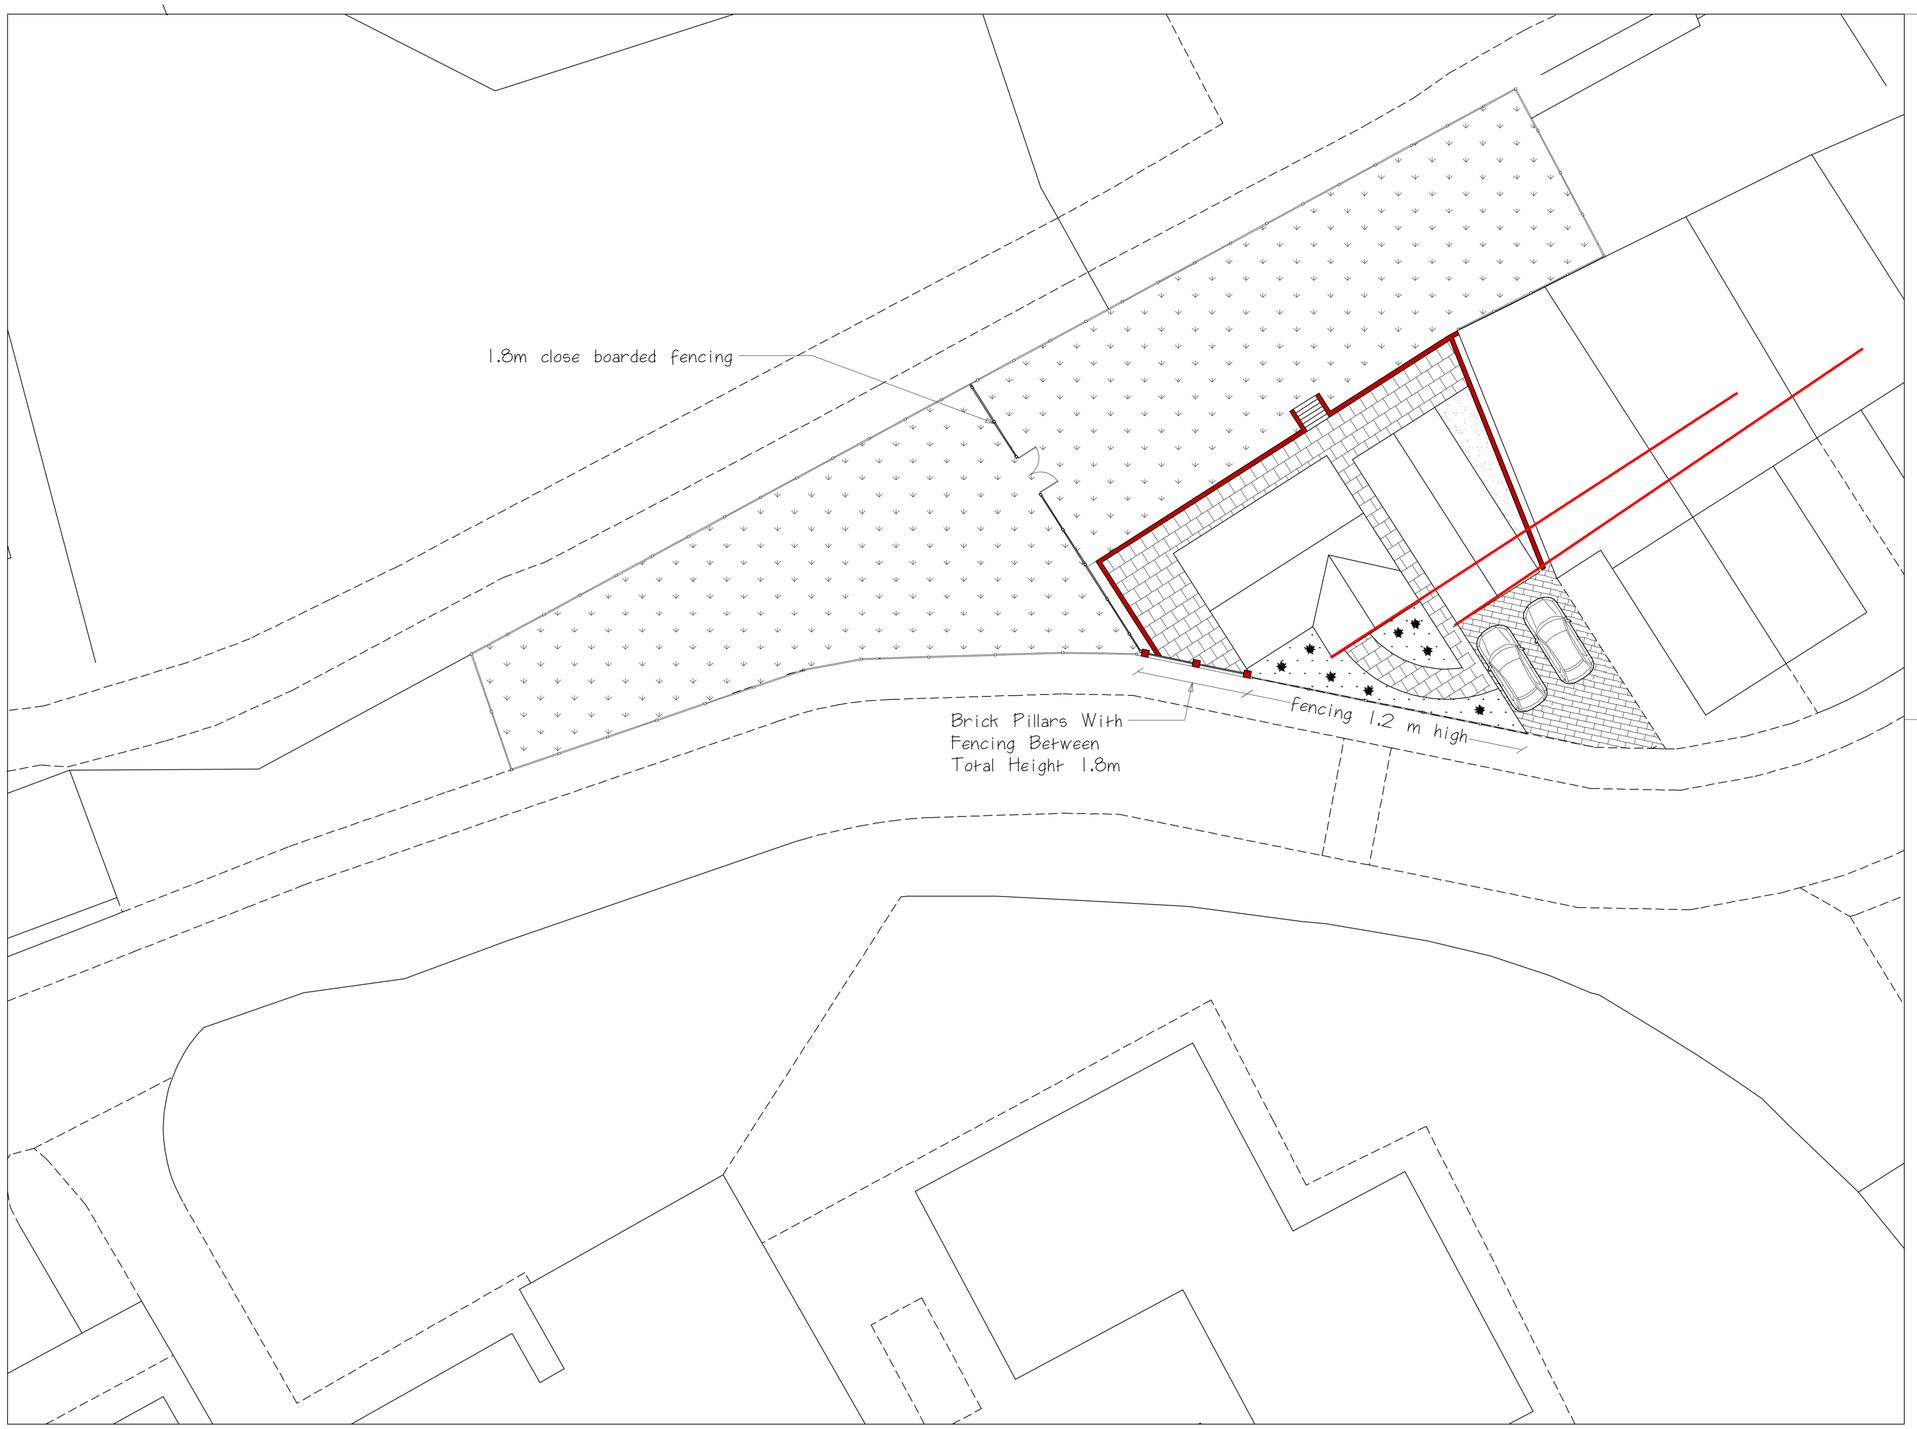



# KEY

- Gravel Maintenance Strip
- Concrete Block Pavers To Driveways
- Concrete Slab Paving To Patios And Paths
- Areas Reinstated To Grass,
  Grass seed to be sown between
  1st March and 1st May
  Turf to be laid at any time
- Close Boarded Fencing all 1.8 Metres High
  unless specified otherwise
- Retaining Wall
- Proposed planting area

CLIENT

Paul Cheater

JOB TITLE

Land To The Rear Of
Convent Lodge
Convent Drive
Stoke Golding
Nuneaton
CV13 6JF

DRAWING TITLE

Proposed
New Dwelling
And Garage
Site Layout

| SCALE | SHEET | DATE | DRAWN BY |
|---|---|---|---|
| 1:200 | A2 | Feb 2023 | A Moore |

ANDREW MOORE
ARCHITECTURAL SERVICES
Tel; 07973397765
Email;andrewmoore@workmail.com

| DRG NO | SHEET NO |
|---|---|
| 1597 REV-A | 2 |