
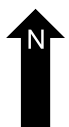
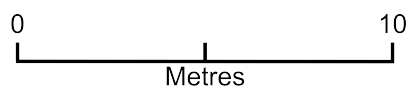


GARAGE TO REAR OF COVENTRY ROAD HINCKLEY LE10 0JT

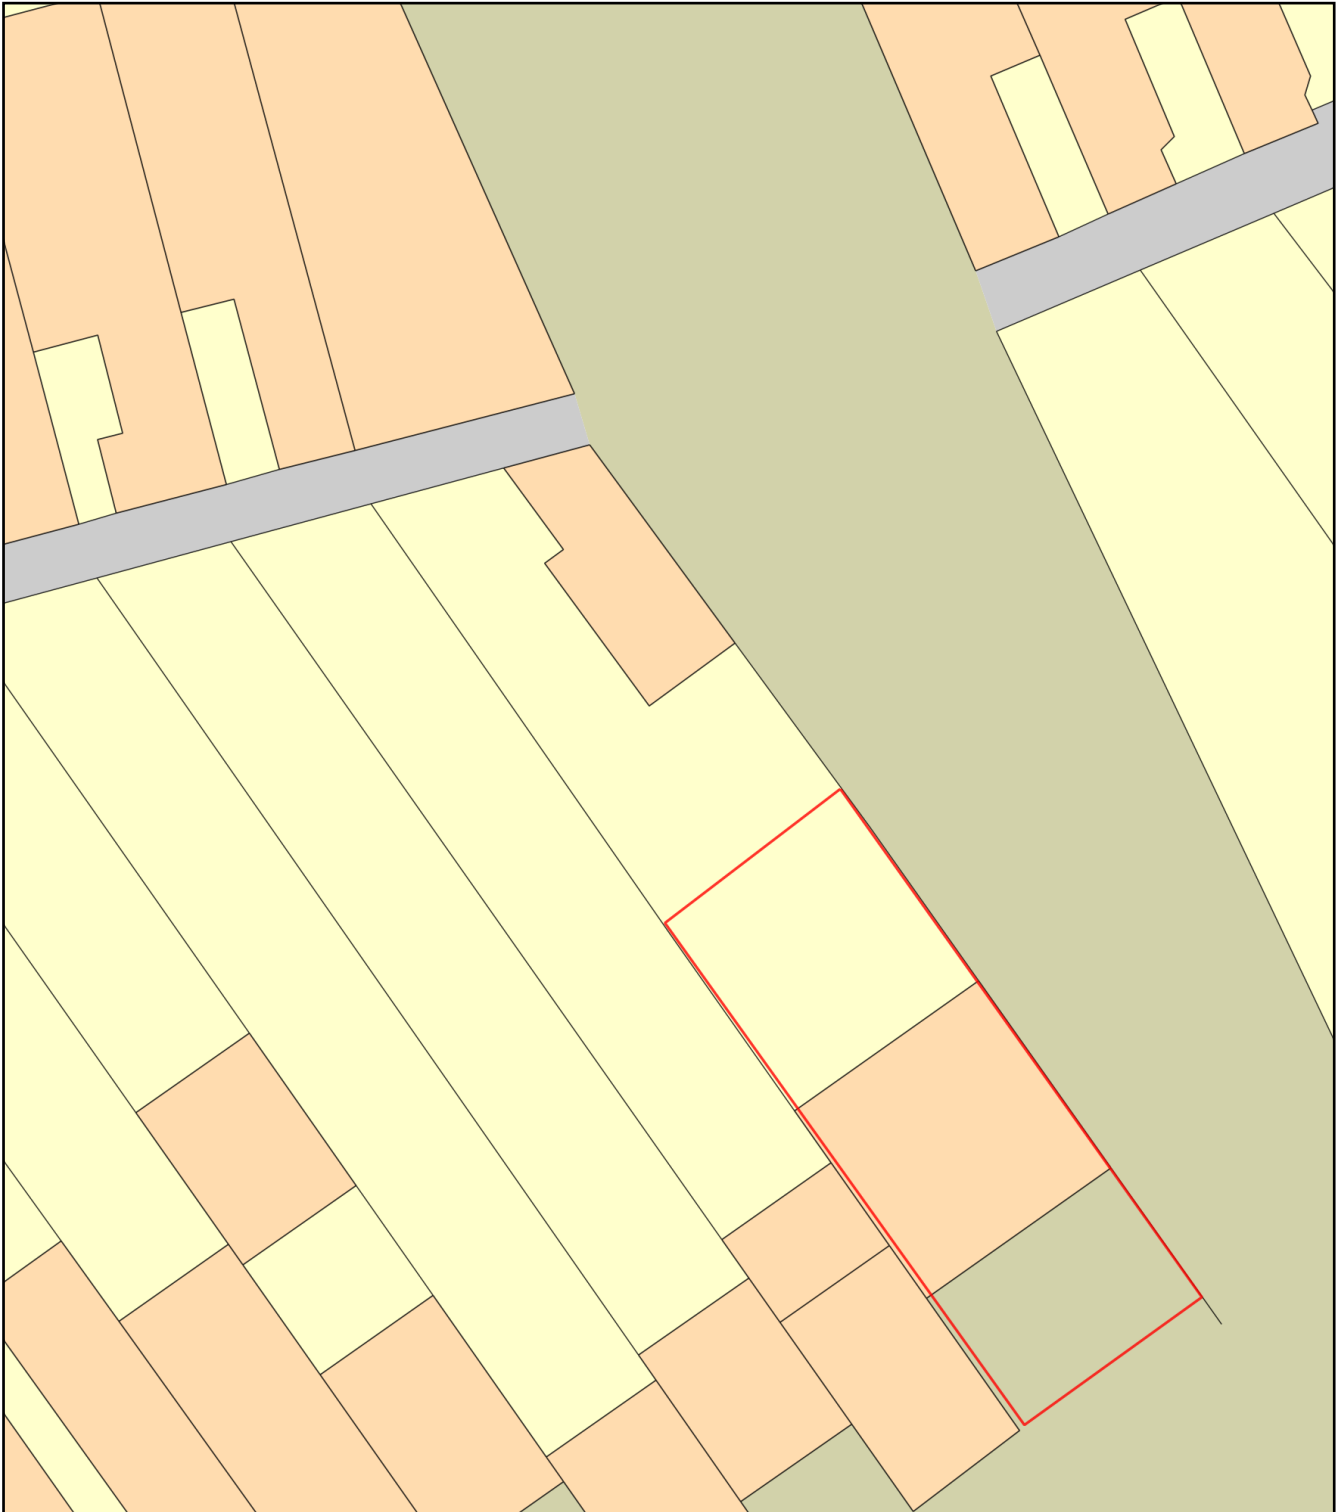

Plan Produced for: FRB

Date Produced: 25 Jan 2024

Plan Reference Number: TQRQM24025151517541

Scale: 1:200 @ A4