

Notes :

A2

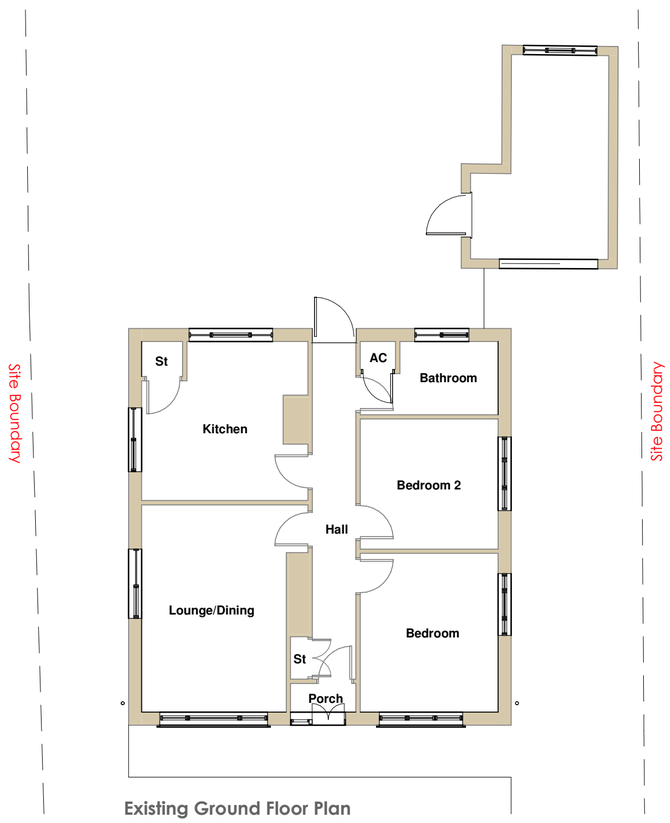

Existing Ground Floor Plan
1 : 100

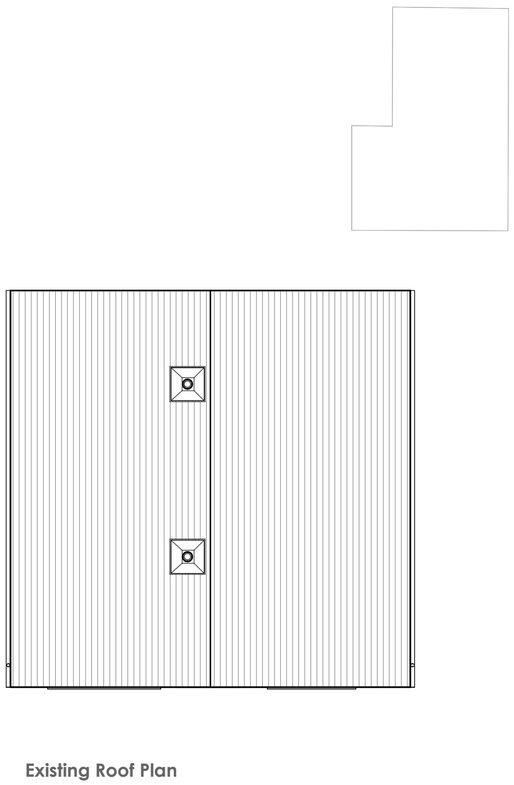


Existing Roof Plan
1 : 100



Existing Front Elevation
1 : 100



Existing Side Elevation (Right)
1 : 100

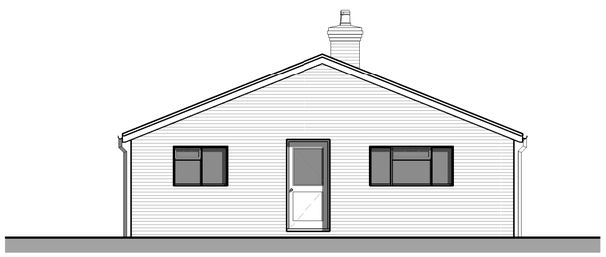

Existing Rear Elevation
1 : 100



Existing Side Elevation (Left)
1 : 100

FOR GUIDANCE ONLY



REV	DETAILS	DATE	DRN/CHK

bhb architects

LICHFIELD 01543 254357

CHELTENHAM 01242 521608

mail@bhbarchitects.co.uk

RIBA Chartered Practice

8 Post Office Lane, Witherley

Existing Plans & Elevations

Mr Butterworth

DRAWING NO. 4327 - 03

REV

DATE Jun '25

PLANNING

DRN MB

CHK MC

SCALE 1 : 100 @ A2

ISO 9001 REGISTERED FIRM

ISO 14001 REGISTERED FIRM

The copyright of this drawing and design is vested in the Architect and must not be copied or reproduced without written consent. All dimensions given are to be verified on site by the responsible contractor.

The Green REGISTER OF CONSTRUCTION PROFESSIONALS