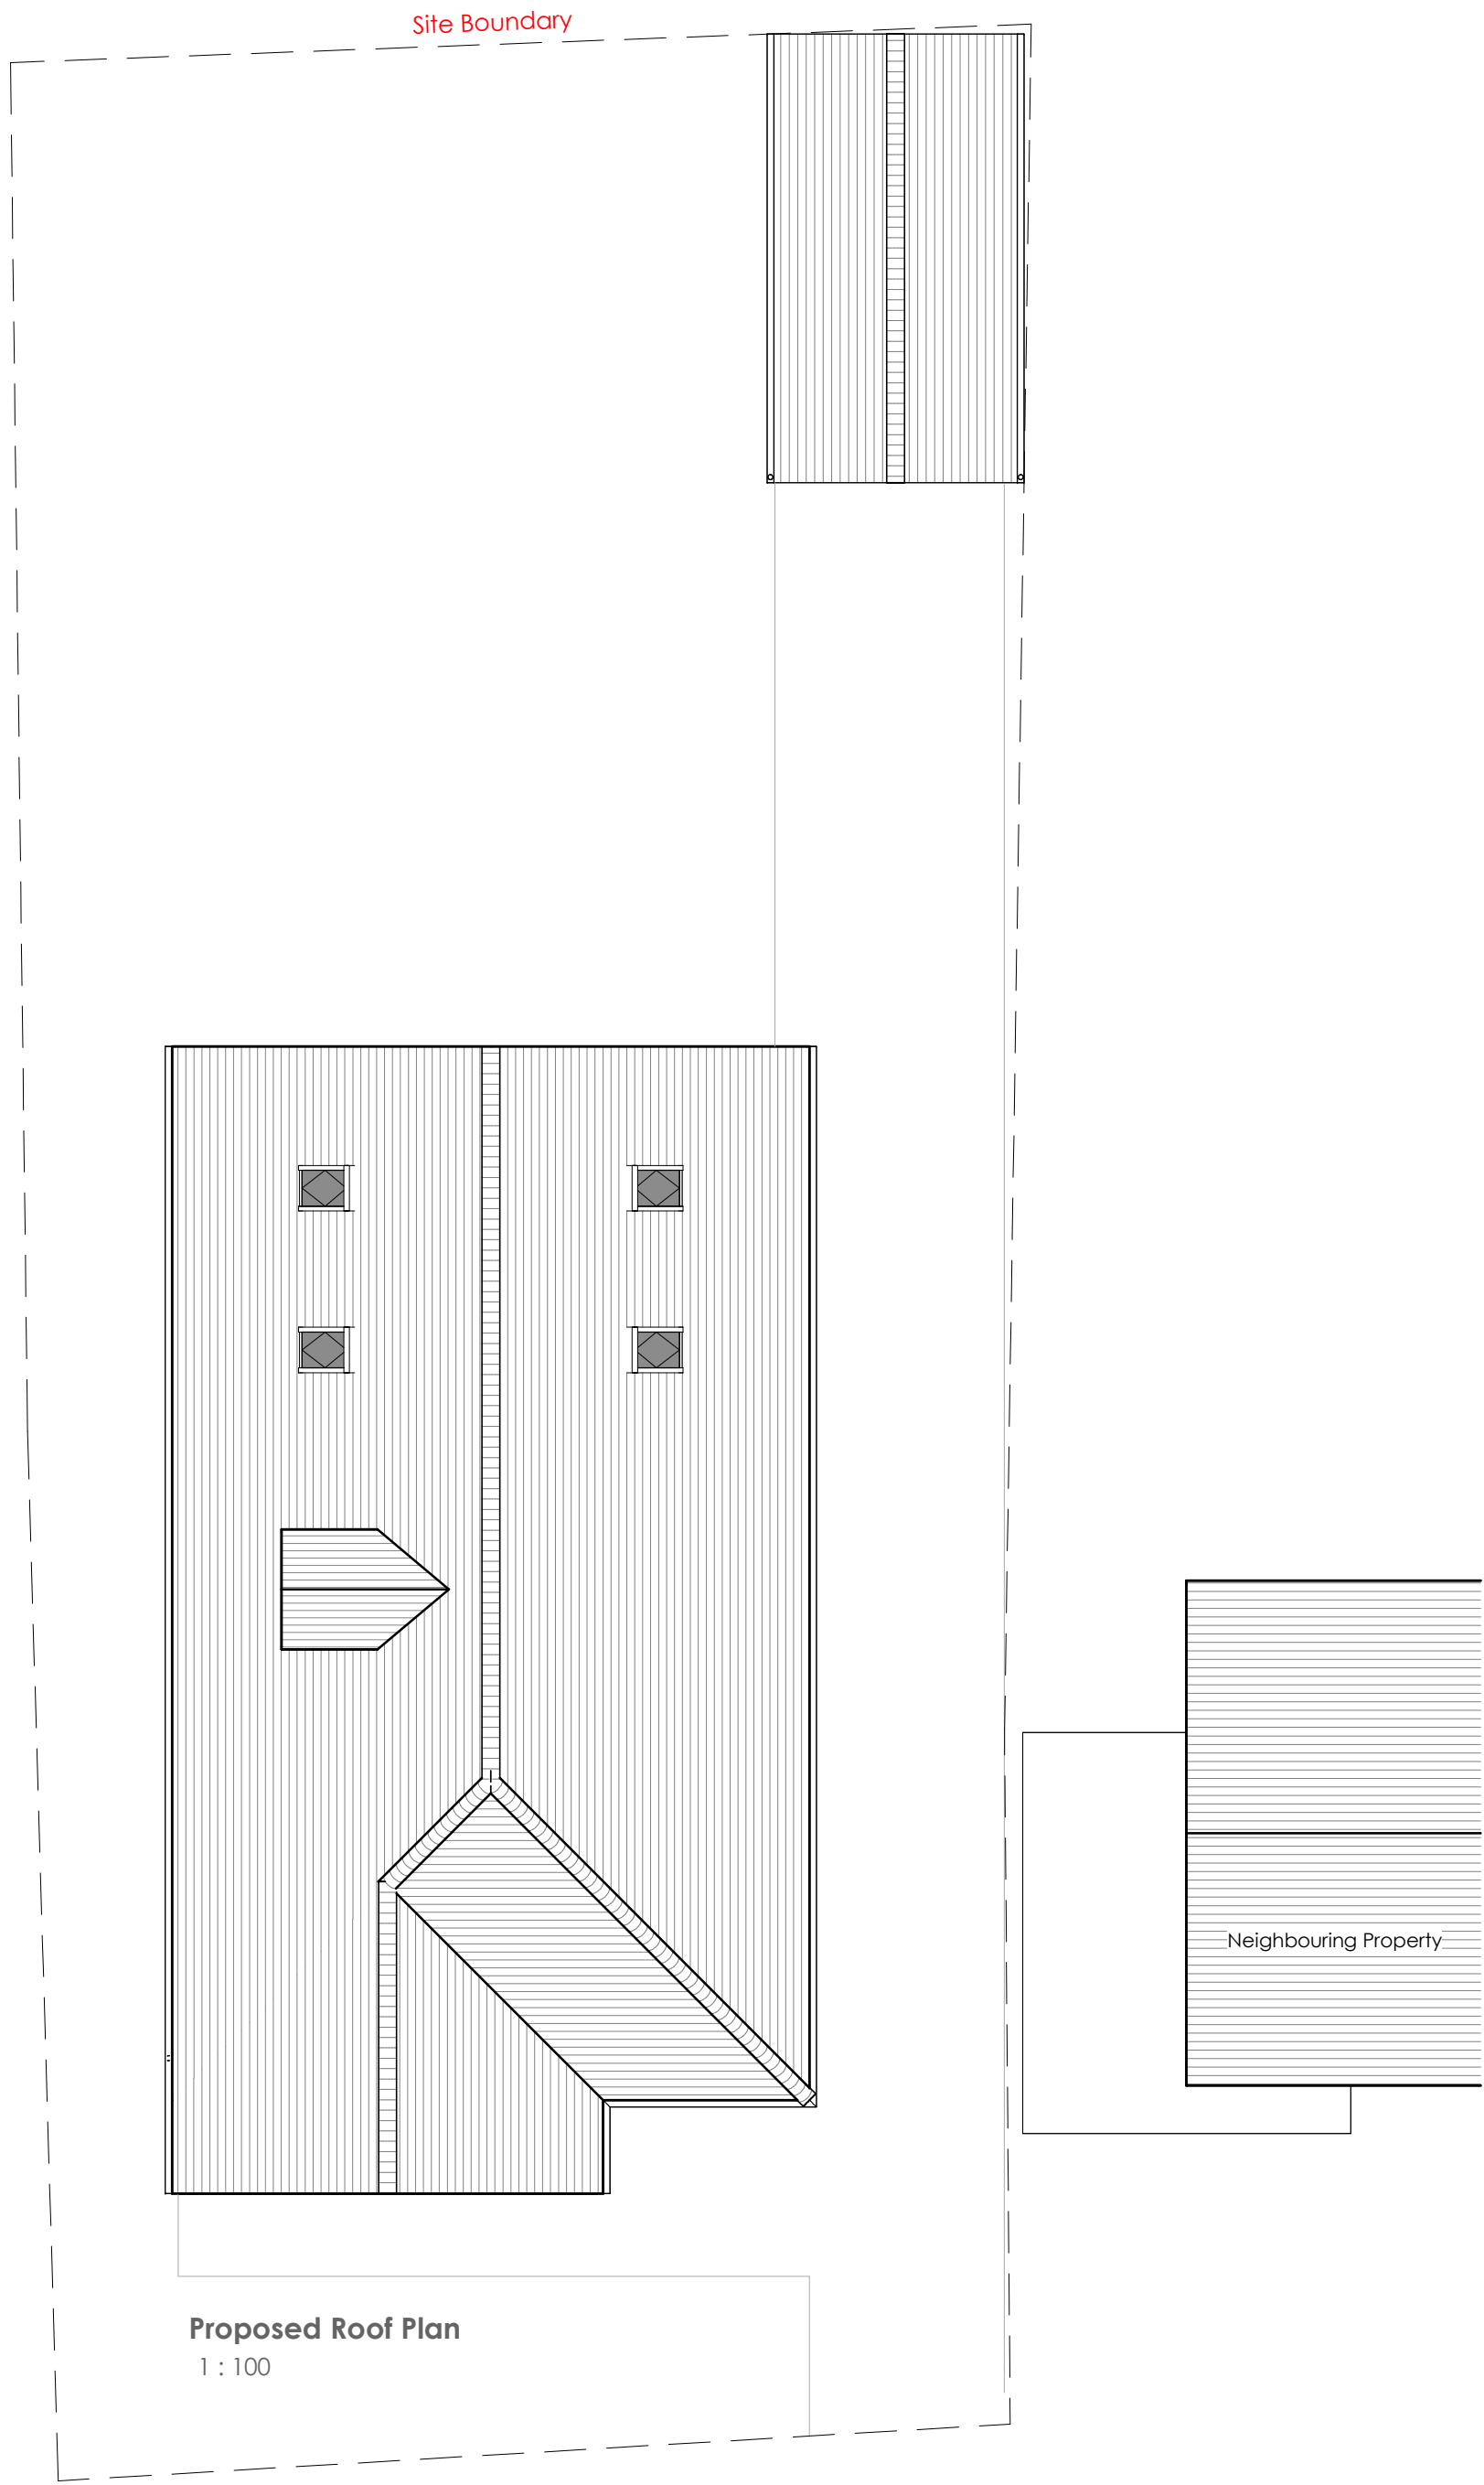
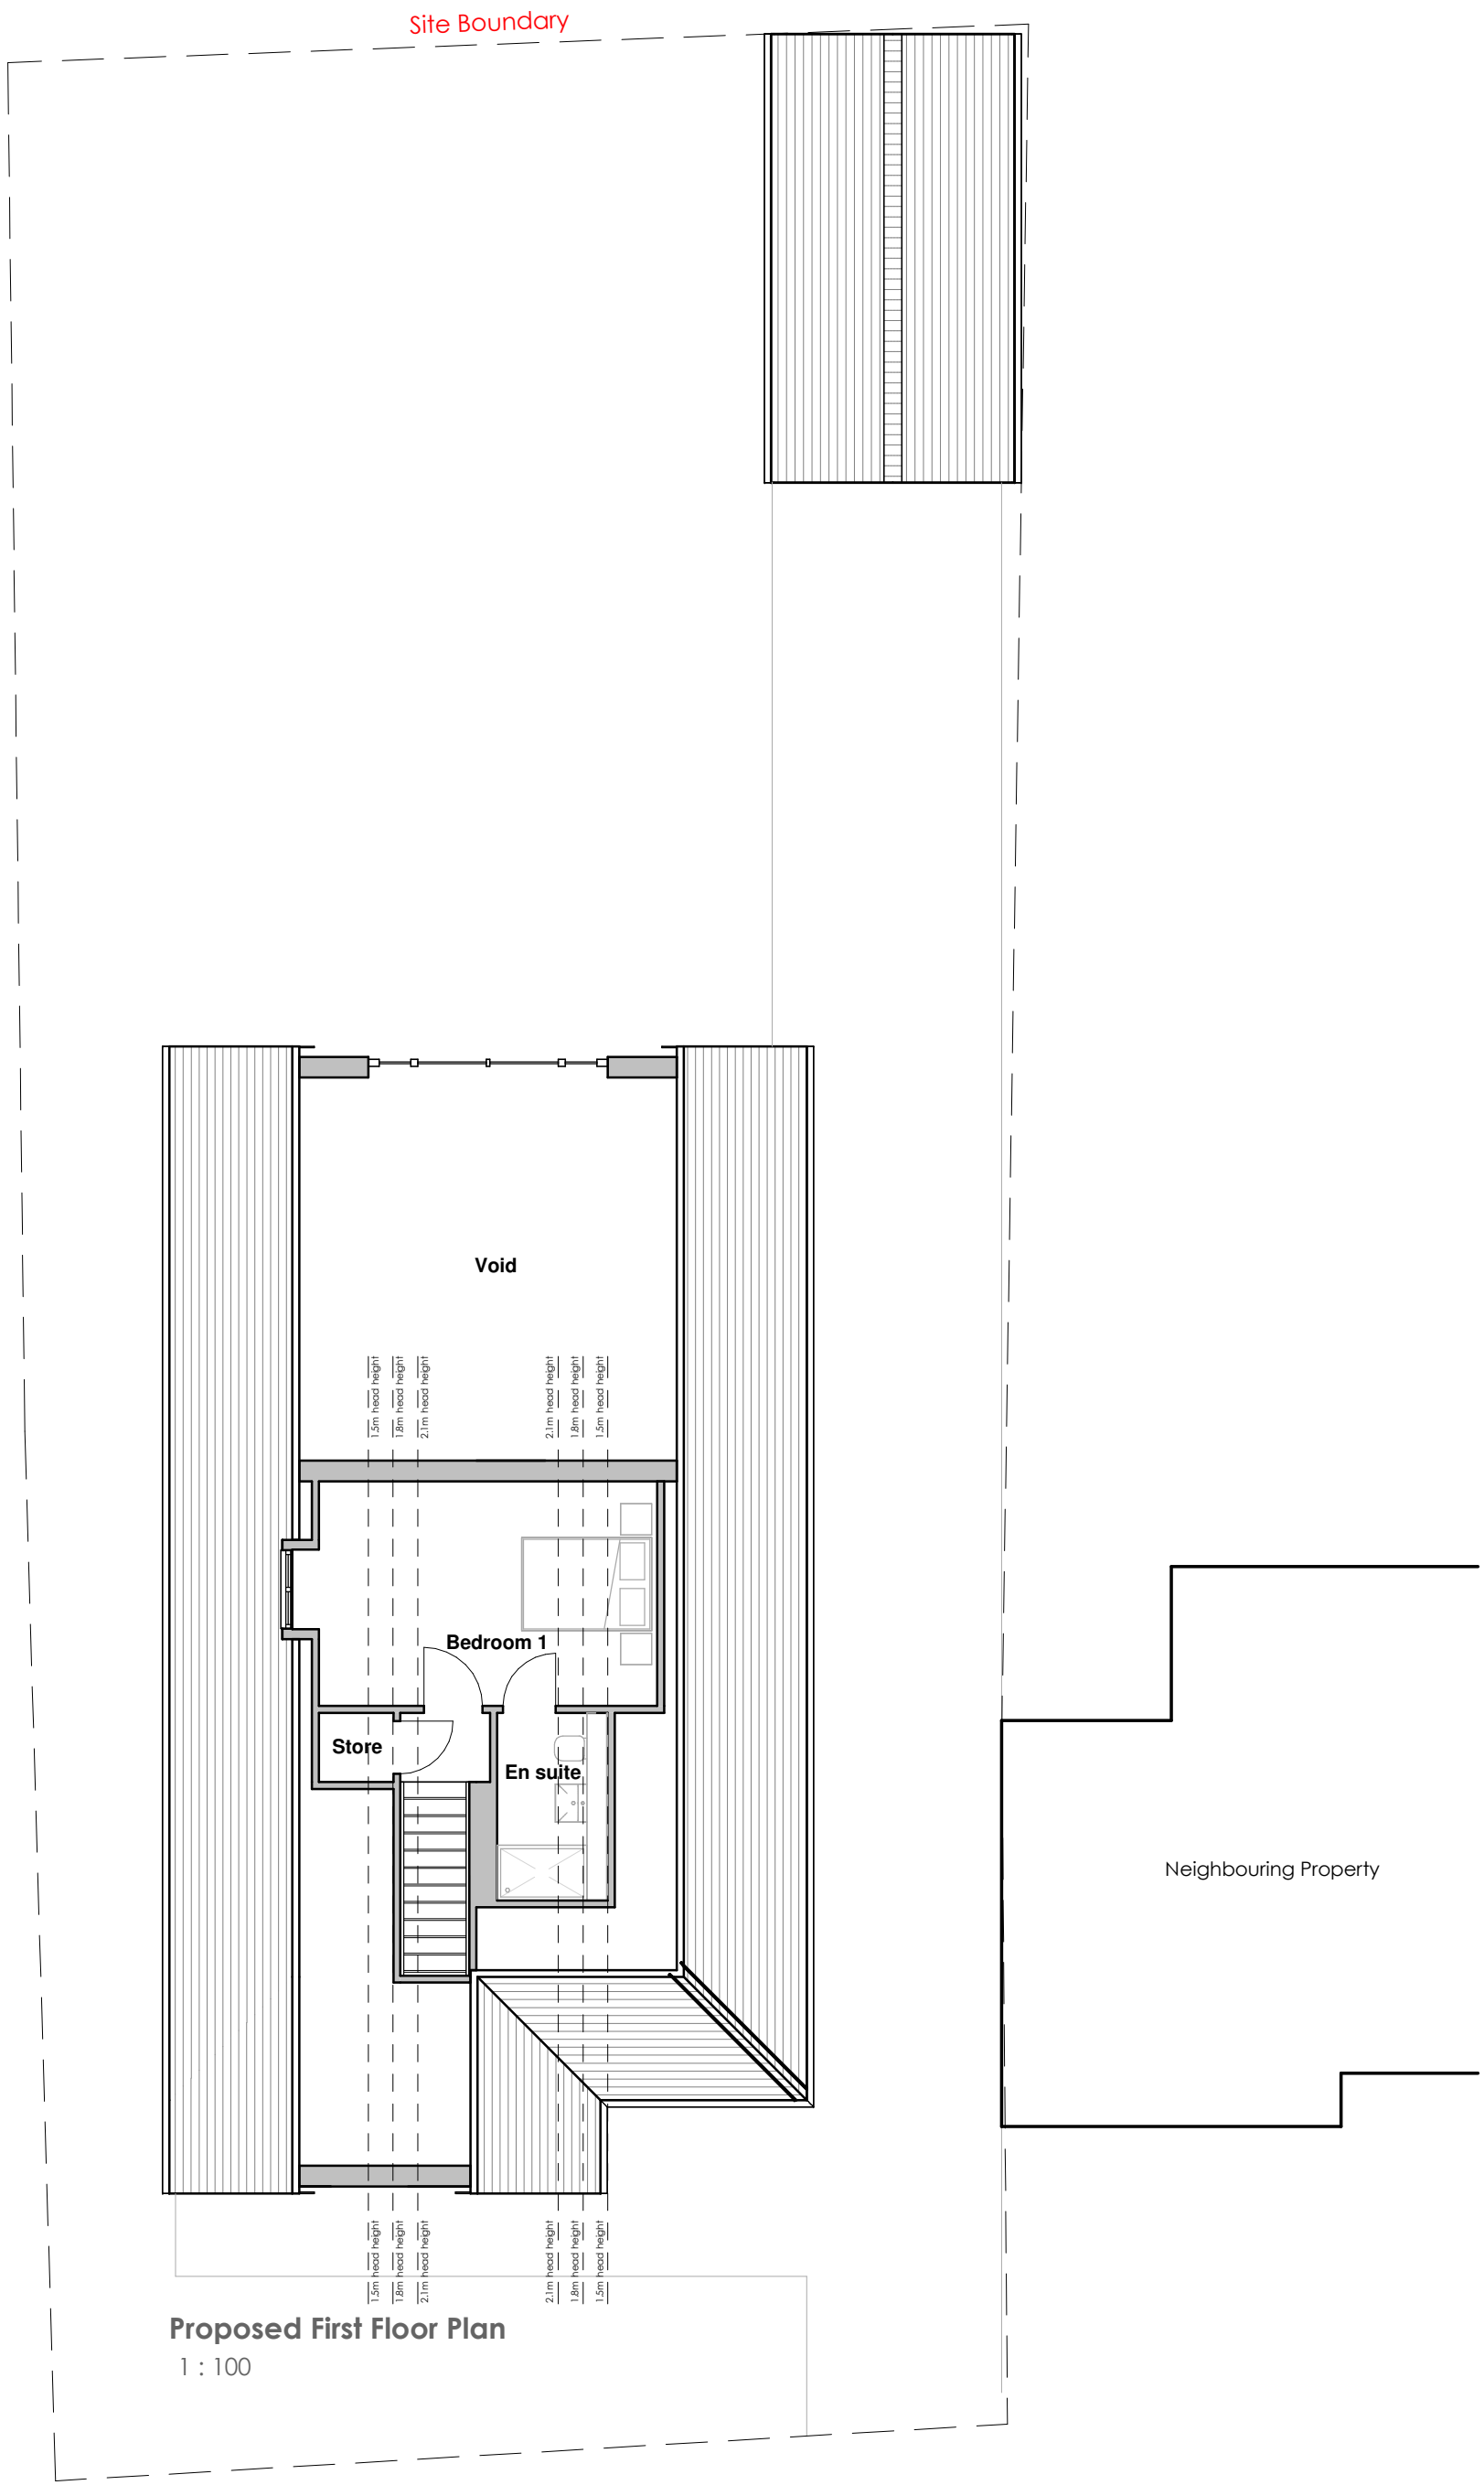
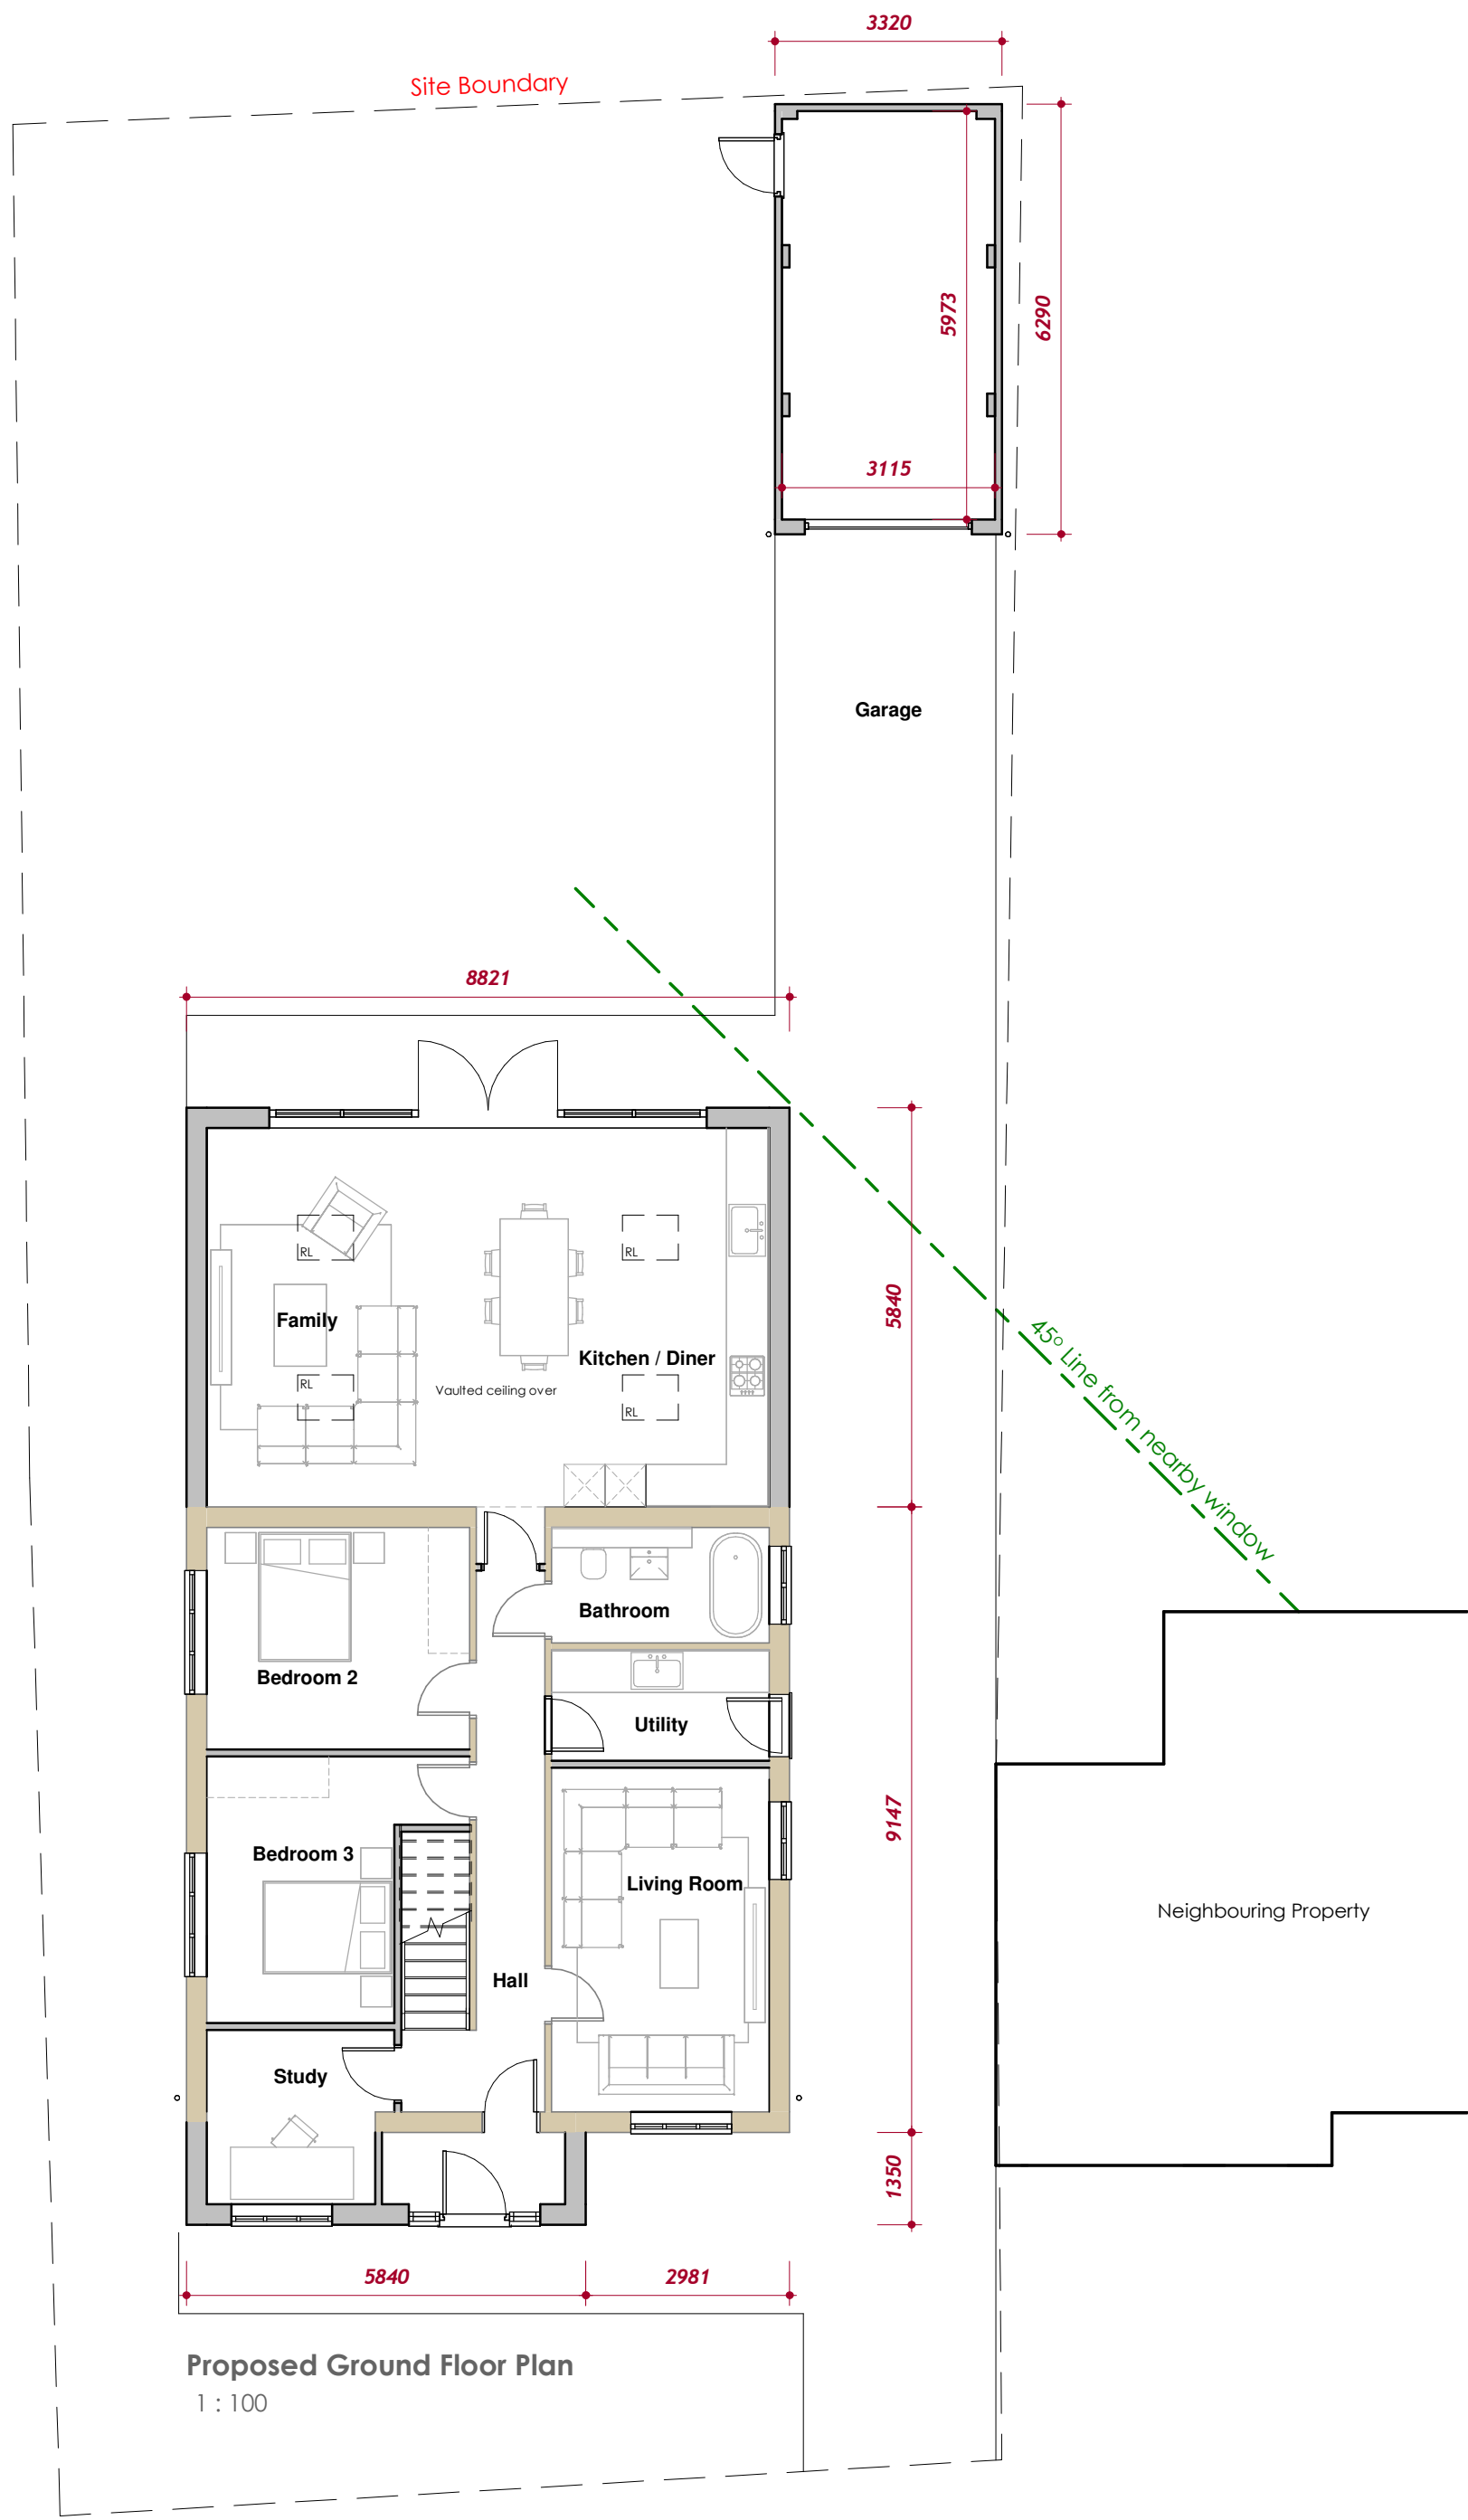
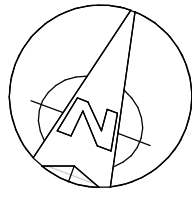


REV	DETAILS	DATE	DRN/CHK

bhb
architects
mail@bhbarchitects.co.uk

LICHFIELD
01543 254327
CHELTONHAM
01242 521608

8 Post Office Lane, Witherley
Mr Butterworth

4327 - 11
REV DATE
Jun '25

PLANNING

ISO 9001
REGISTERED FIRM

ISO 14001
REGISTERED FIRM

The copyright of this drawing and design is vested in the Architect and must not be copied or reproduced without written consent. All dimensions given are to be verified on site by the responsible contractor.

Green
REGISTER
PROFESSIONAL

DRN MB

CHK MC

SCALE
1:100 @ A1